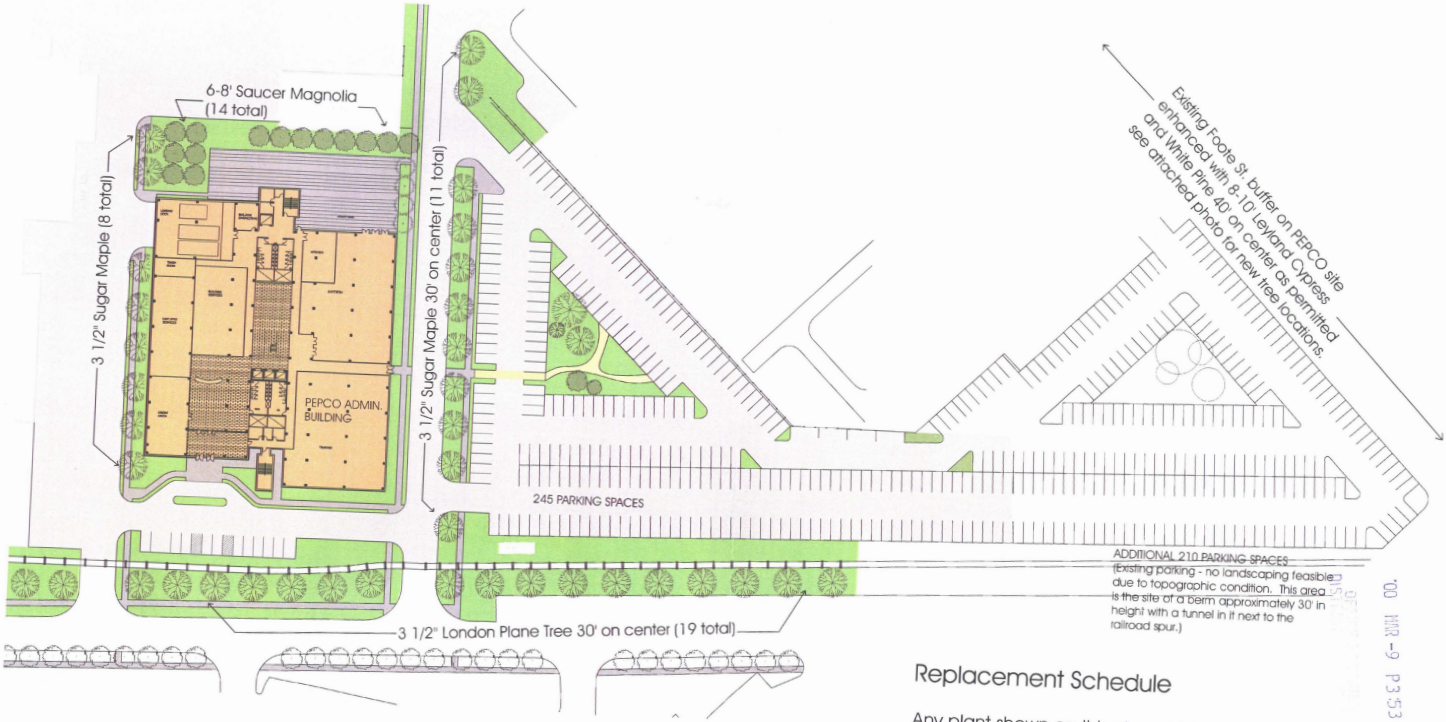


LANDSCAPE PLAN

PEPCO ADMINISTRATION BUILDING

SCALE: 1/32" = 1'-0"

BENNING ROAD FACILITY, WASHIINGTON D.C.

BZA
Case No. 16546
Exhibit No. 27

Replacement Schedule

Any plant shown on this plan which dies within 20 years of the date of BZA approval will be replaced by the property owner.

'00 MAR -9 P3:53

KCF·SHG

A SmithGroup Company

Solutions for the natural and built environment

Revised


NEW WHITE PINE (9 TOTAL)
ADMINISTRATION BUILDING SITE