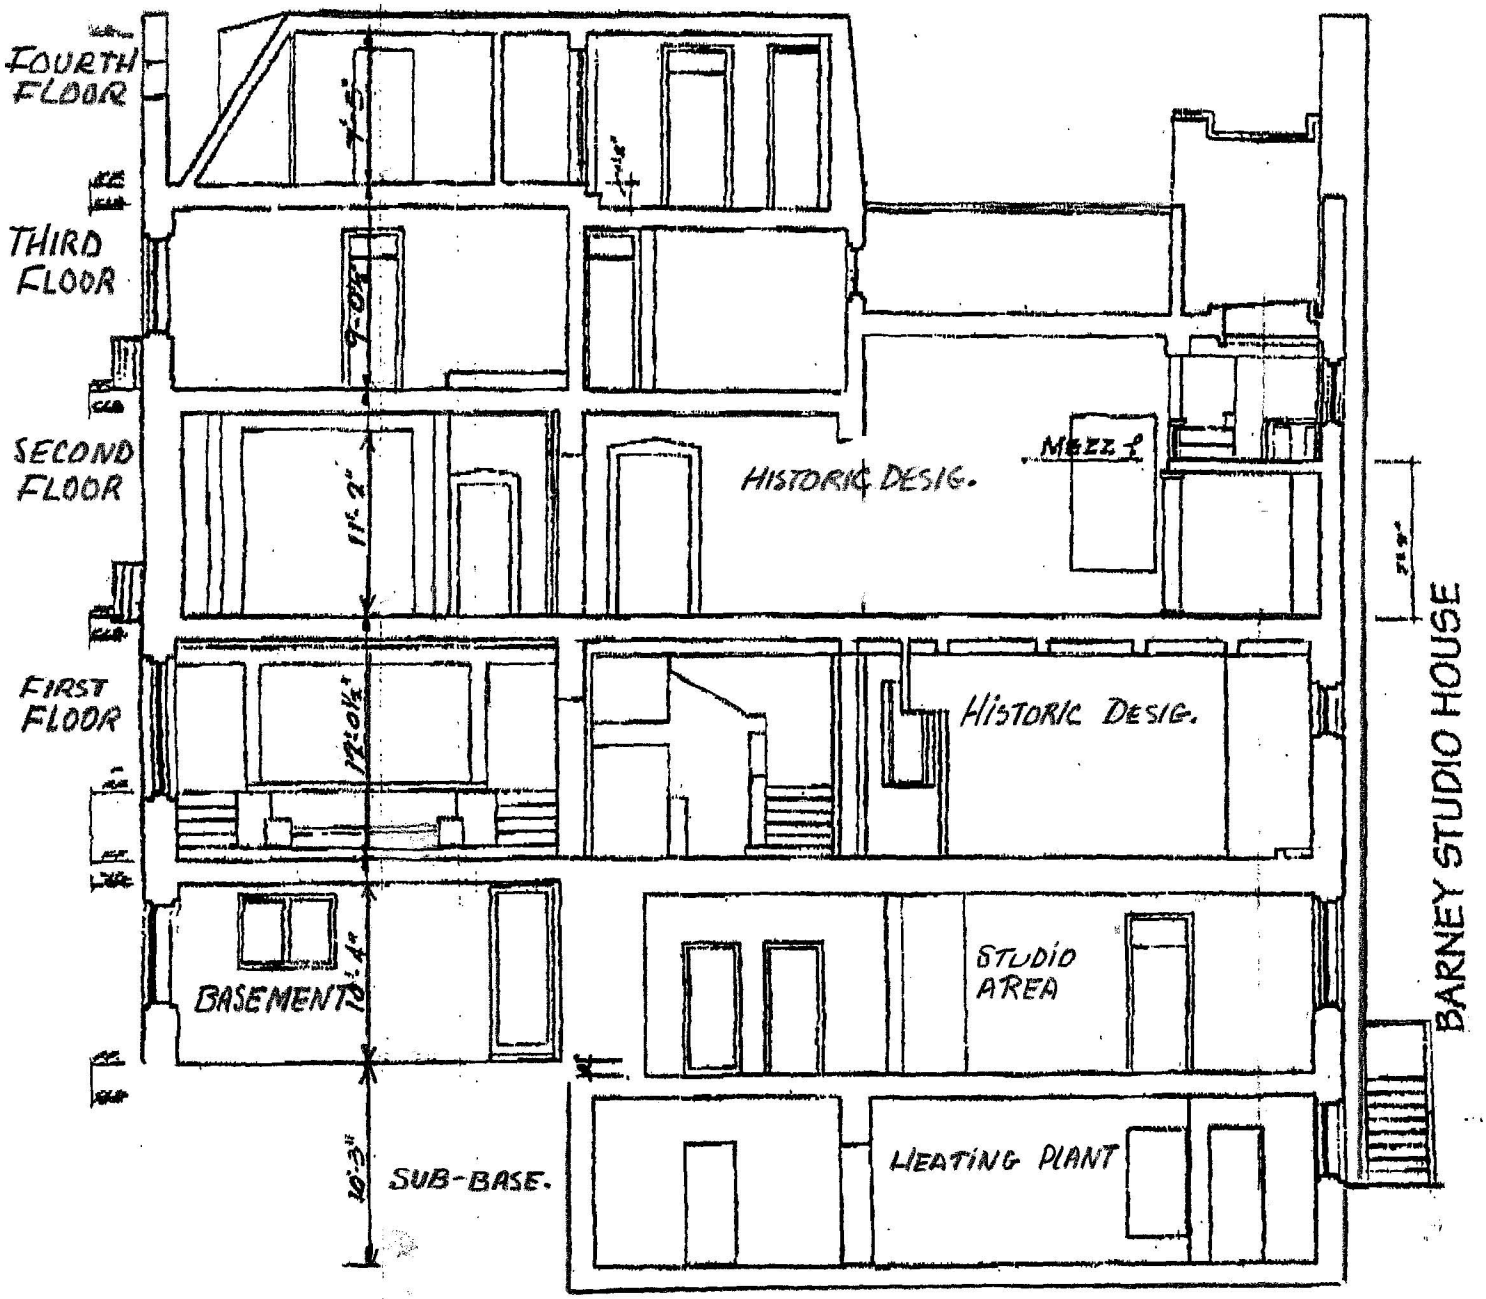



STUDIO HOUSE
2306 MASS. AVE. NW
ELEVATION VIEW

DISTRICT OF COLUMBIA
OFFICE OF ZONING


99 DEC 30 AM 7:02

BZA
Case No. 16554
Exhibit No. 10


Board of Zoning Adjustment
District of Columbia
CASE NO.16554
EXHIBIT NO.10

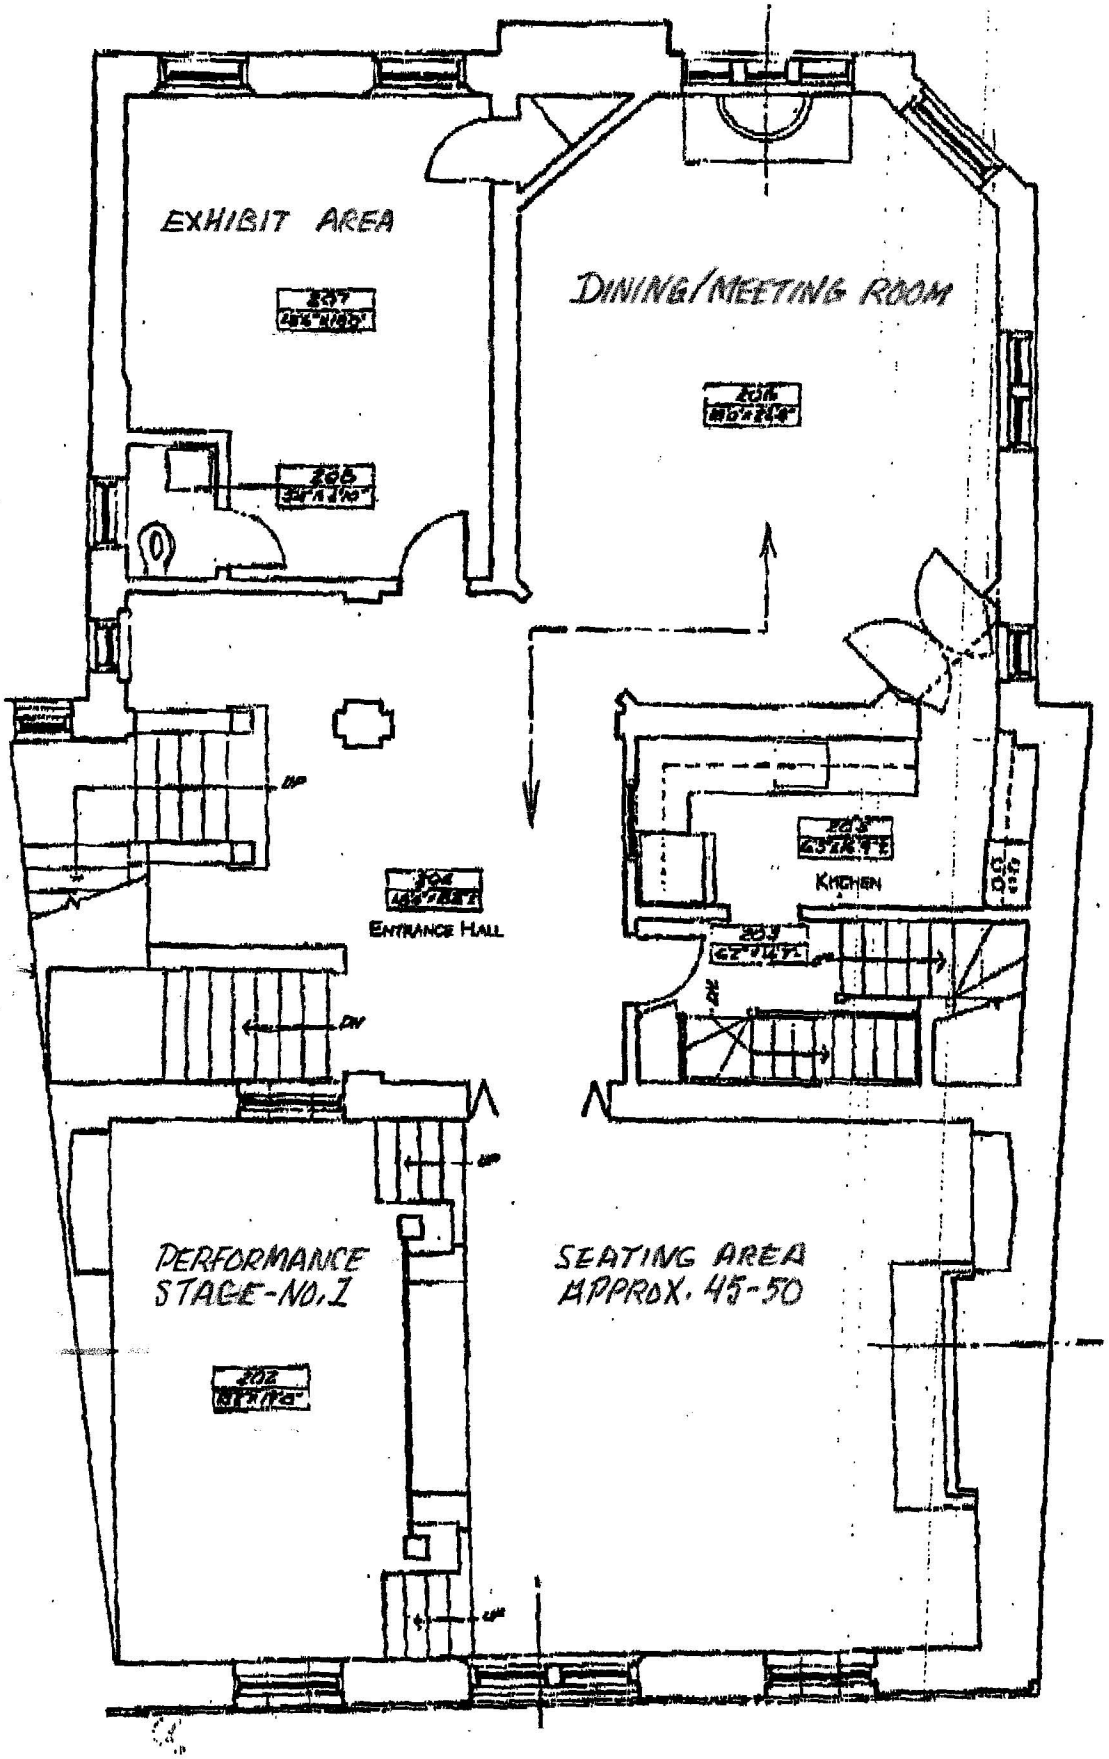


BARNEY STUDIO HOUSE
FIRST LEVEL
HISTORIC DESIGNATION

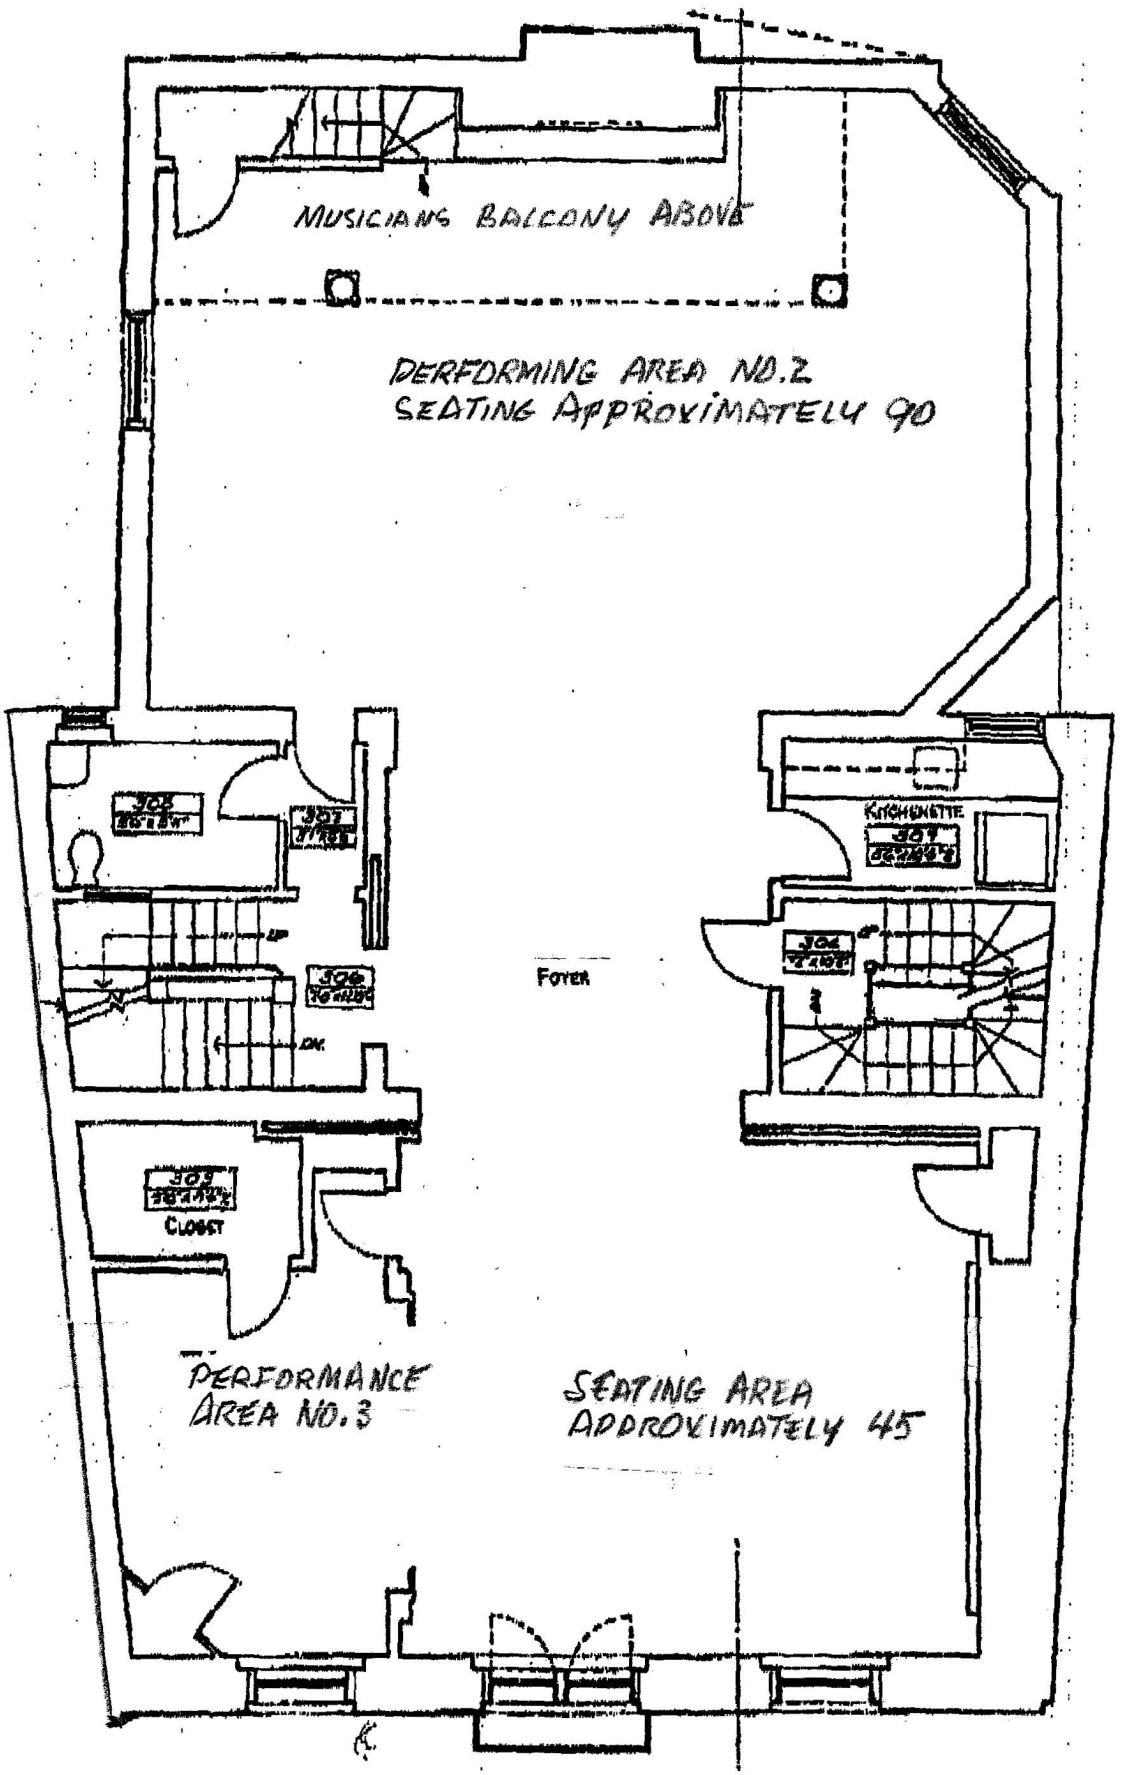


BARNEY STUDIO HOUSE
SECOND LEVEL
HISTORIC DESIGNATION

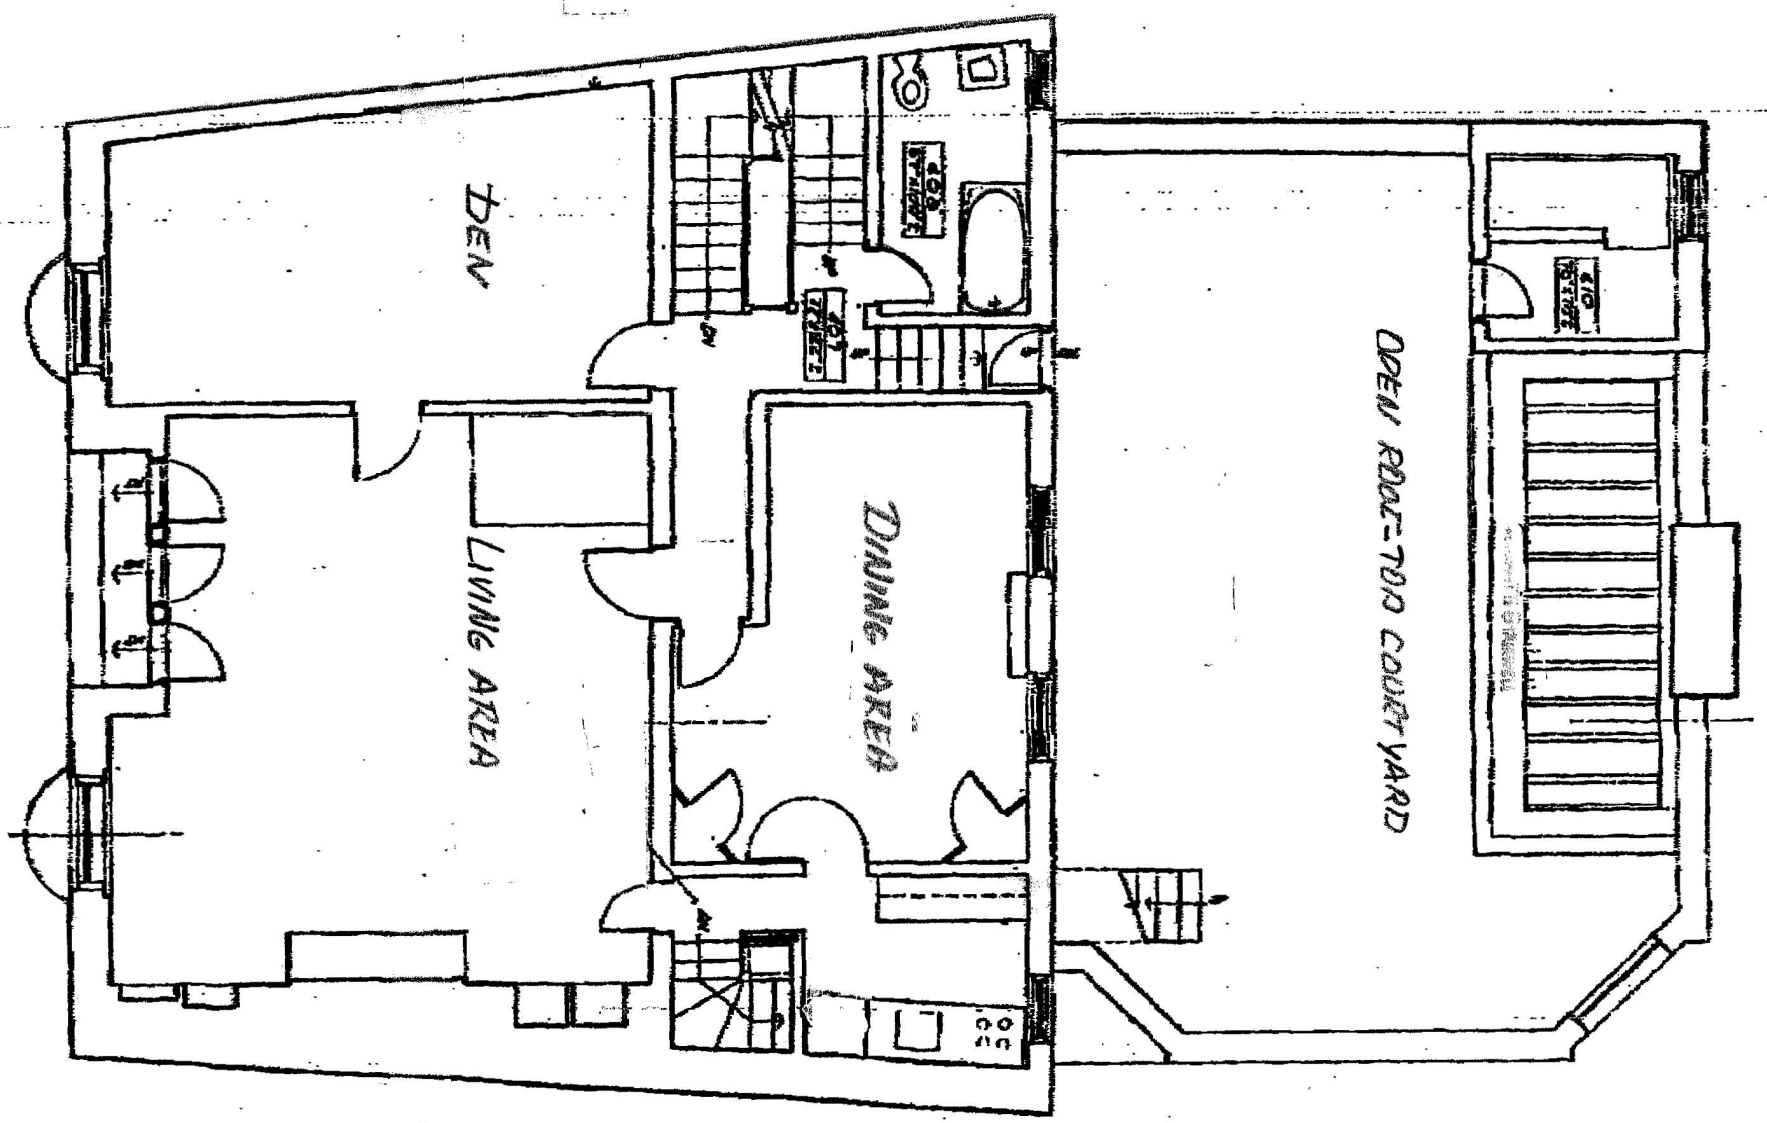

BARNEY STUDIO HOUSE
THIRD LEVEL
RESIDENTIAL AREA

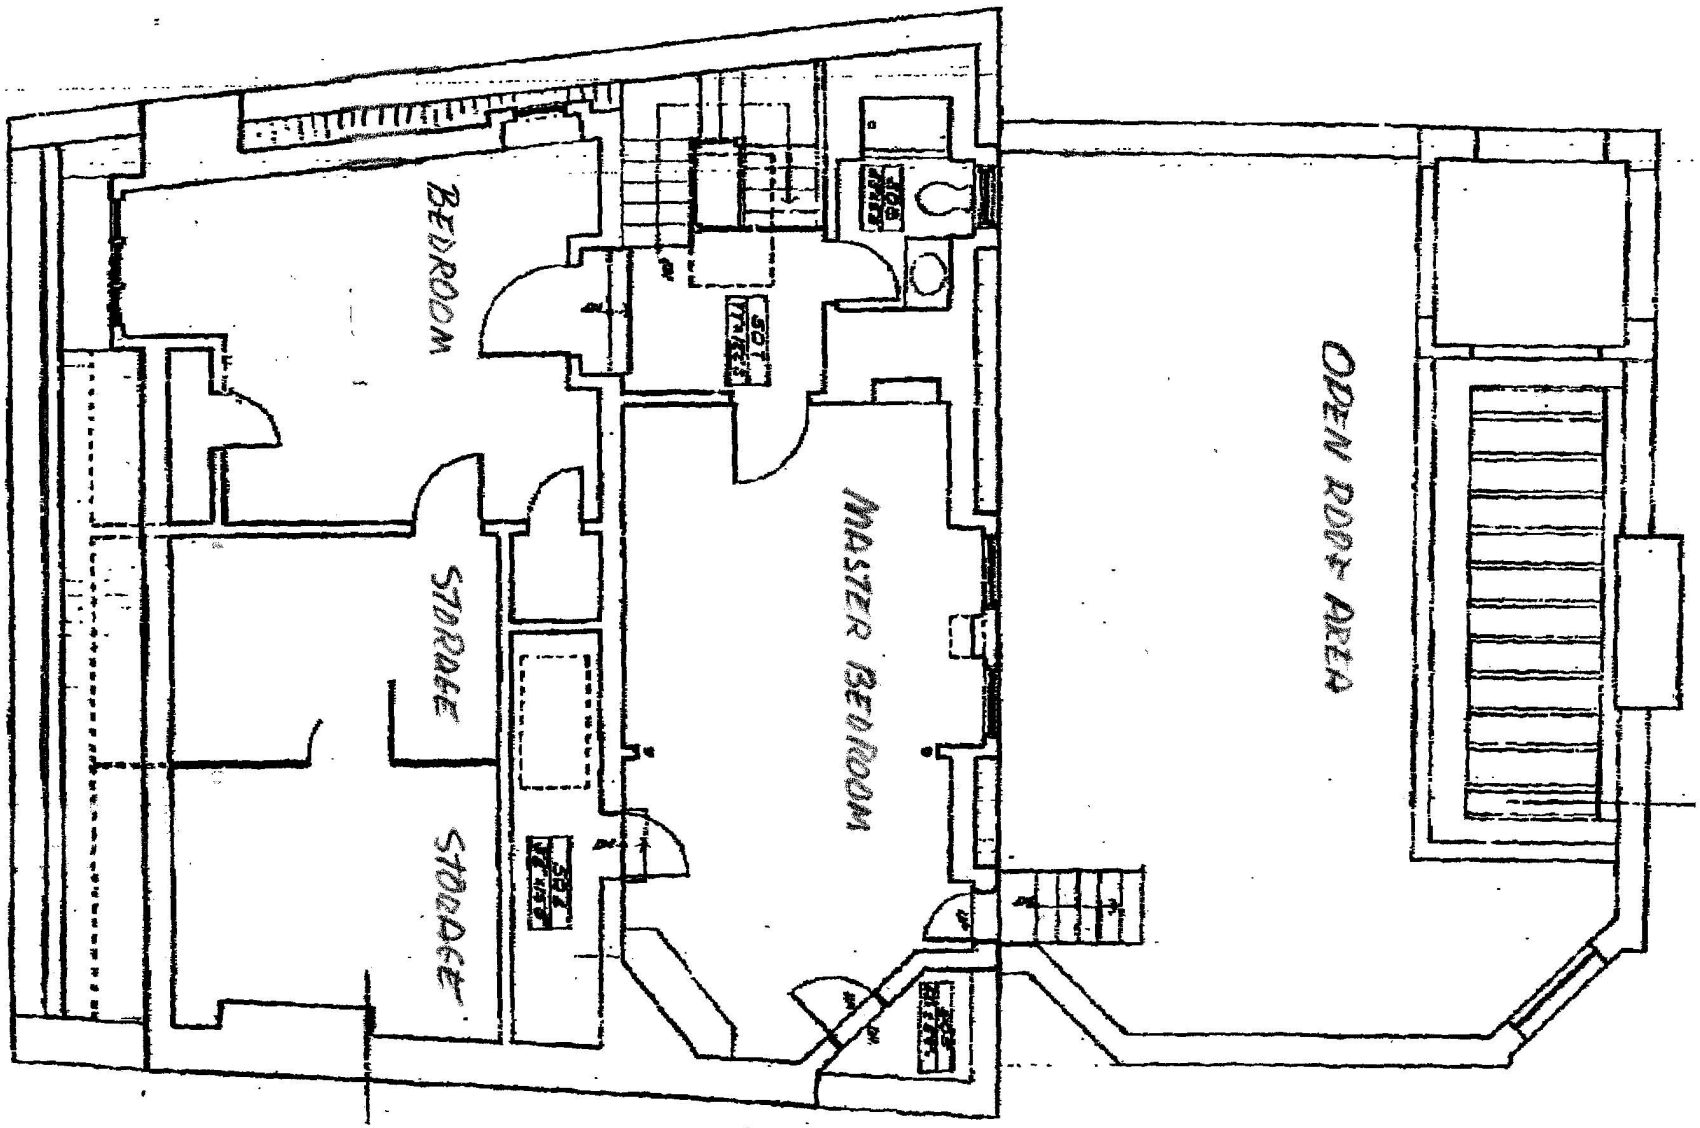

BARNEY STUDIO HOUSE
FOURTH LEVEL
RESIDENTIAL

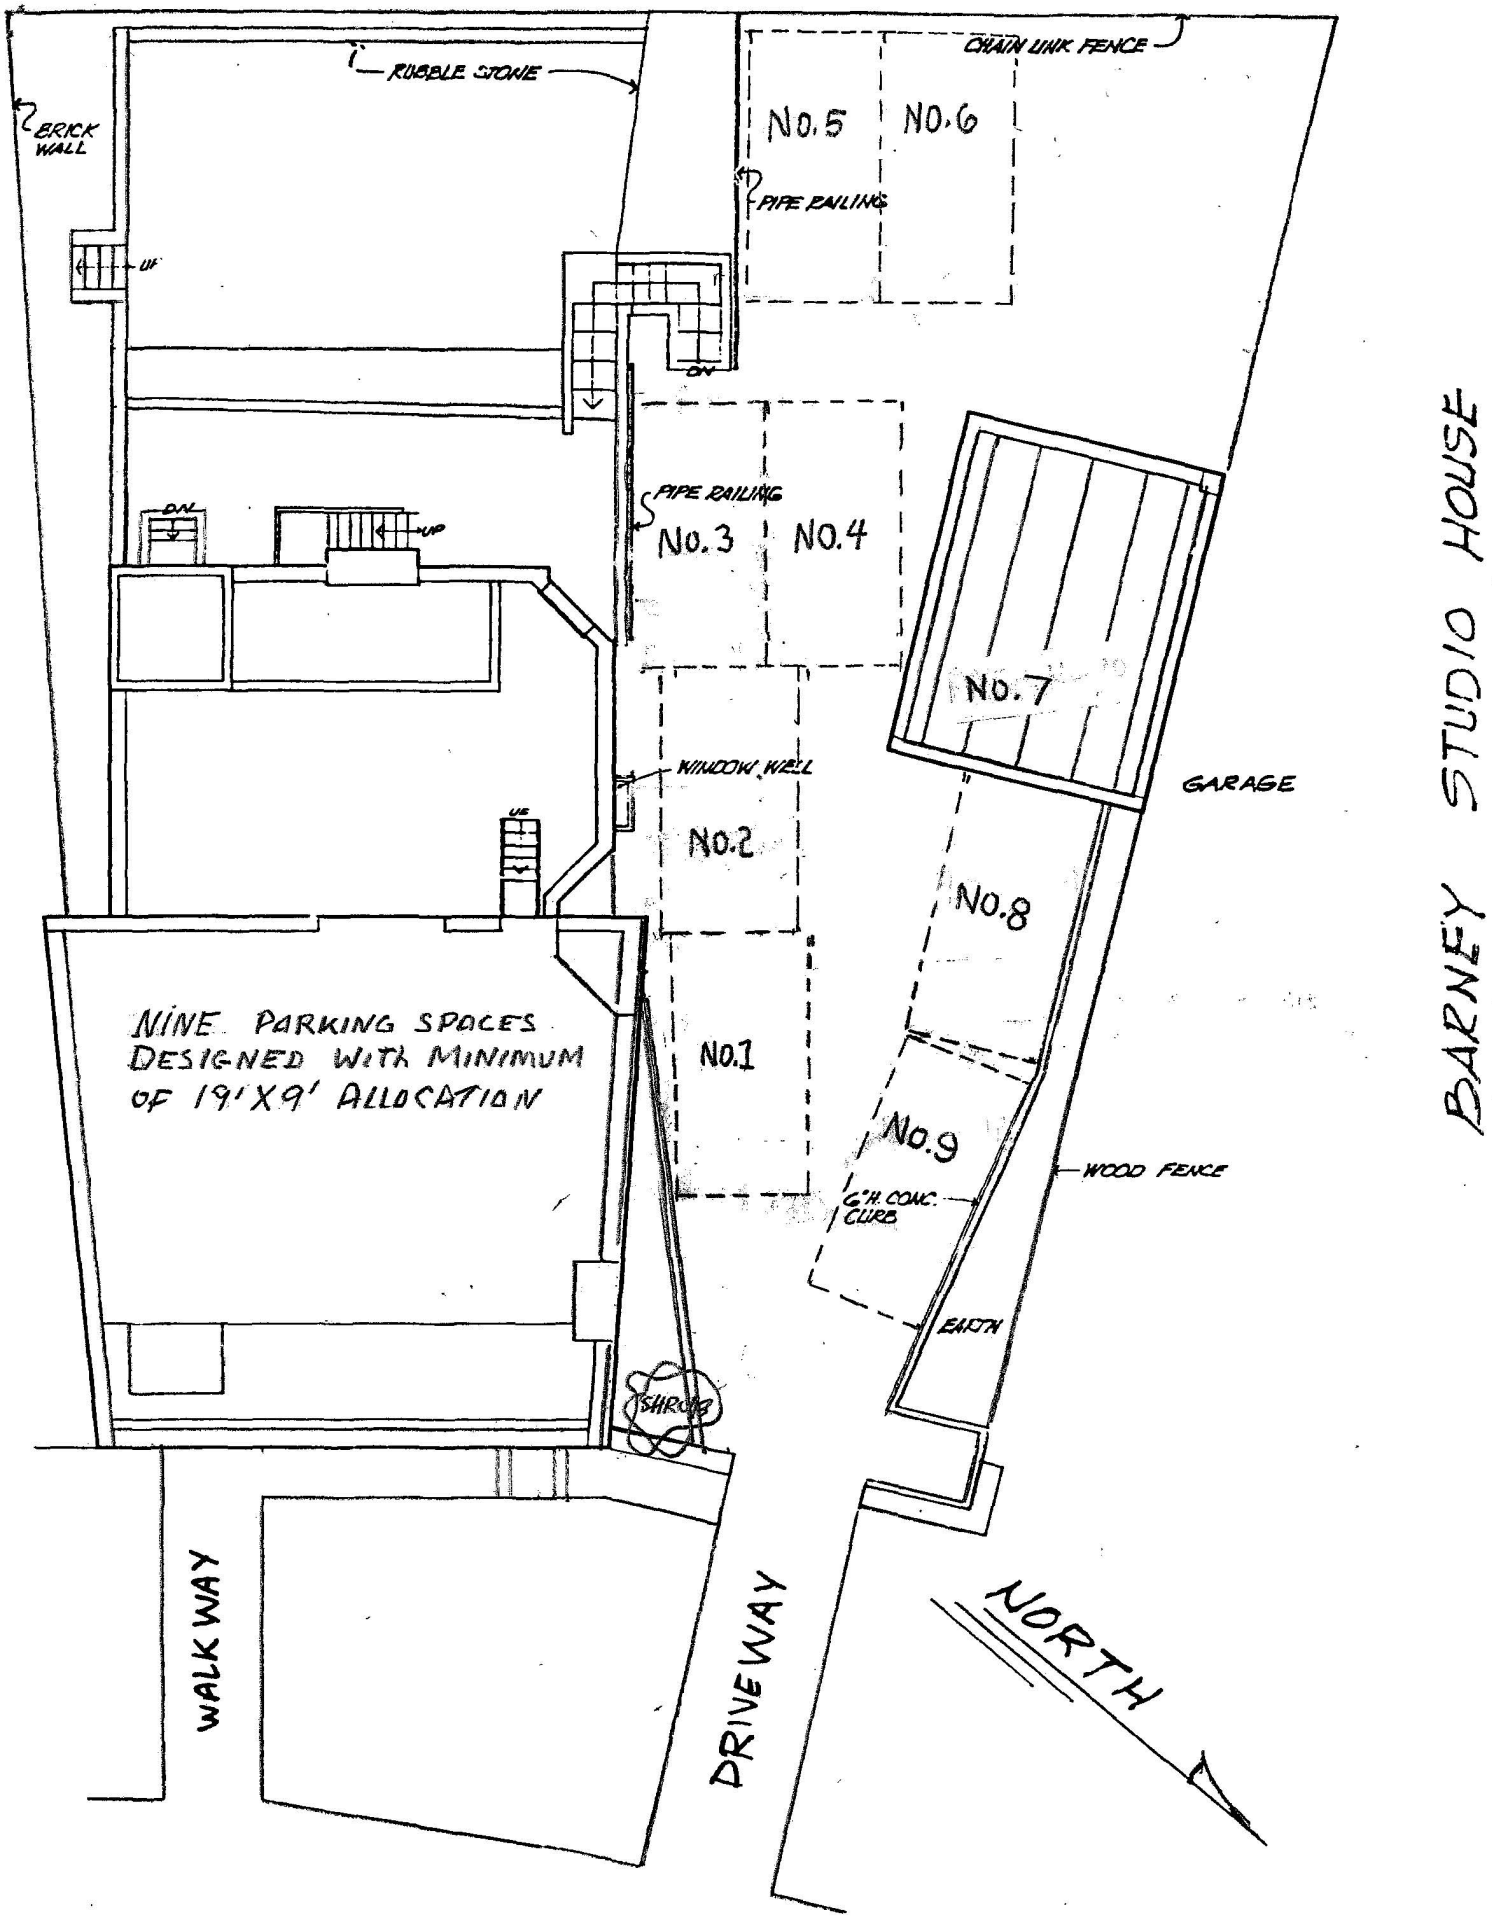
RUBBLE STONE
BRICK WALL
CHAIN LINK FENCE
NO.5
NO.6
PIPE RAILING
UP
DN
PIPE RAILING
NO.3
NO.4
NO.7
GARAGE
WINDOW WELL
NO.2
NO.8
NINE PARKING SPACES DESIGNED WITH MINIMUM OF 19'X9' ALLOCATION
NO.1
NO.9
WOOD FENCE
6" H. CONC. CURB
EARTH
SHRUBS
WALK WAY
DRIVE WAY
NORTH
BARNEY STUDIO HOUSE