MAR 29 2000

TESTIMONY OF ELIZABETH C. ELY, DIRECTOR
THE FIELD SCHOOL

- Founded in 1972
  - Moved to Wyoming Avenue in 1974
- Education Principles
  - Informal, personal, non-institutional
  - Students grounded in relationship to the larger community
- Diverse Student Body
  - Economic diversity
  - Ethnic diversity
- Ties with District of Columbia
  - Committed to remaining a District school
  - Work Internship Program builds relations with community
- Need to Relocate School Facilities
  - New laboratory facilities
  - Playing field and gymnasium
  - Additional art and music space
  - Meeting space for entire school
- Ideal Maximum Student Population is 320
  - Mission of school requires it to remain small
  - Optimum size
  - Economically viable
  - Good faculty/studio ratios can be maintained
  - Mission not compromised

BZA
Case No. 16559
Exhibit No. 375

Board of Zoning Adjustment
District of Columbia
CASE NO.16559
EXHIBIT NO.375

TESTIMONY OF LOUISE MILLIKAN, PRESIDENT OF THE FIELD SCHOOL PARENTS ASSOCIATION AND MEMBER OF THE BOARD OF TRUSTEES

- Search for New Site
  - Two years
  - 80 properties
  - Foxhall location best serves overall needs of the School
- Meetings with Potential Neighbors
  - Began in February 1999
  - 24 meetings held with community members and organizations
  - 3 detailed letters to all neighbors during the design process
- School's Accommodations to Community Concerns
  - No entrance from 44th Street
  - Southern entrance located as far from adjacent property as possible
  - Creation of dedicated left turn lane on Foxhall Road
  - Shuttle bus service
  - No lights on the athletic fields
  - No outdoor athletic activities beginning after 6:00 p.m.
  - No rental of facilities to outside groups
  - Sidewalk on property for public use
- Community Support of Application
  - Wesley Heights Association for Preservation of Residential Streets and neighbors on 44th Street
  - Palisades Citizens Association
  - Numerous individuals
- Benefits to District and Neighborhood
  - Maintains large, open, park-like space
  - Environmentally sensitive use of property
  - Neighbors can use field and tennis court
  - District keeps a high caliber, college preparatory school

#186676


4-13-99
1" = 350'
VA7187
1 - 2

RCF FIELDS, FITZ & ASSOCIATES

PLAT
SHOWING BOUNDARY & TOPOGRAPHIC SURVEY

C1.1

THE FIELD SCHOOL
3301 FOXHALL ROAD
WASHINGTON, D.C.

DATE	REVISION

DESIGN: R.C.F.
DRAWN: R.C.F.
SCALE: 1" = 50'
DATE: JUNE 1998
SHEET 1 OF 1












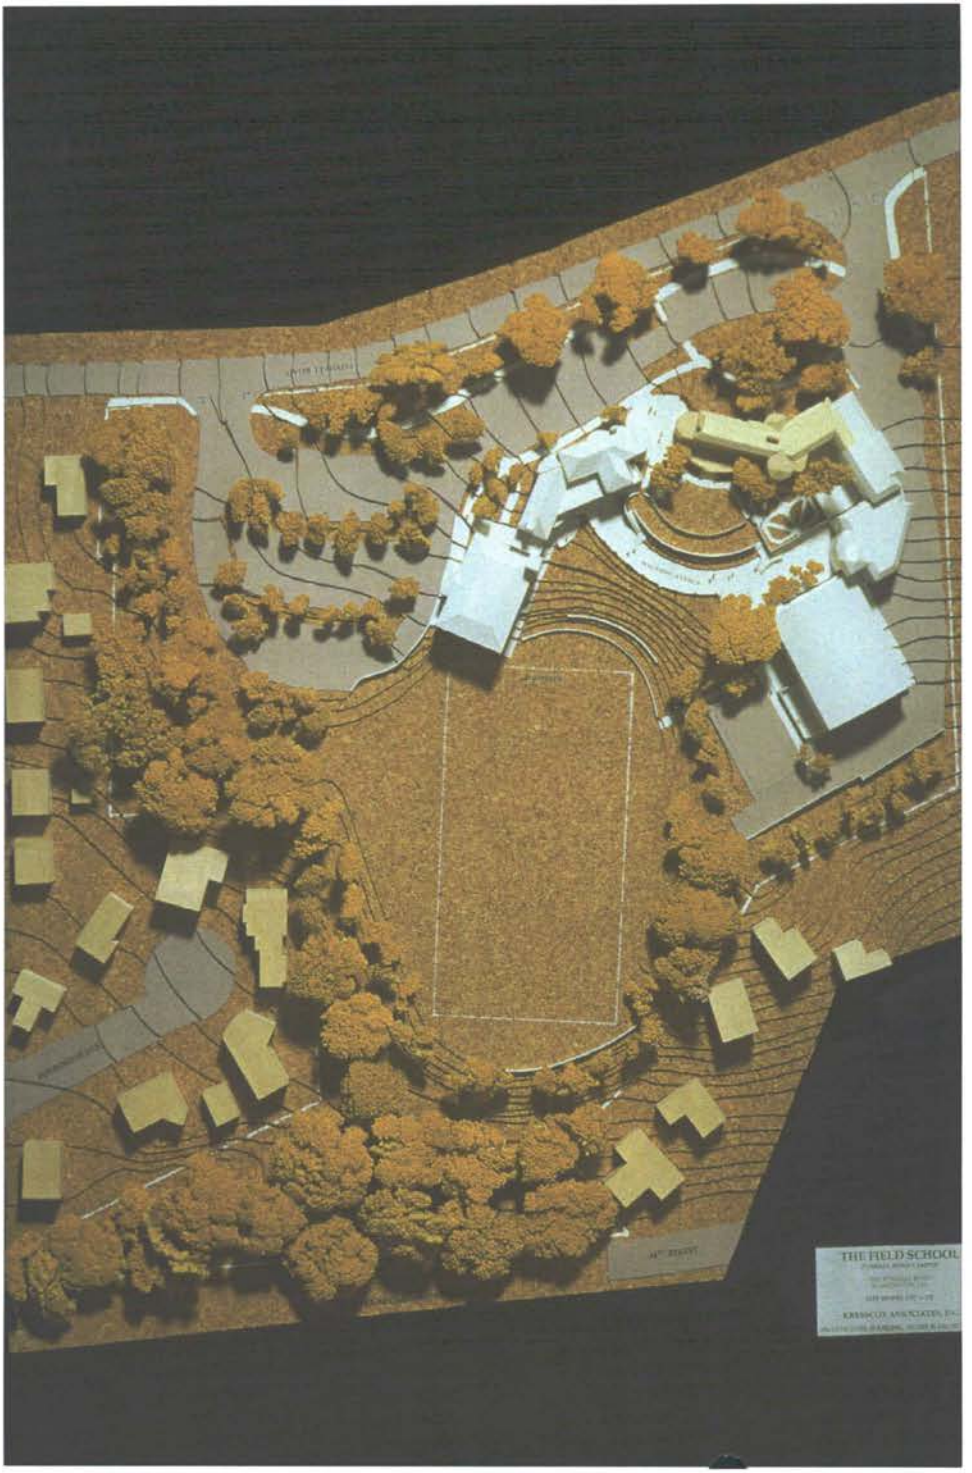


THE FIELD SCHOOL



THE FIELD SCHOOL
PROPERTY LINE
FOXHALL ROAD N.W.
W. STREET N.W.
LANDSCAP
SITE PLAN

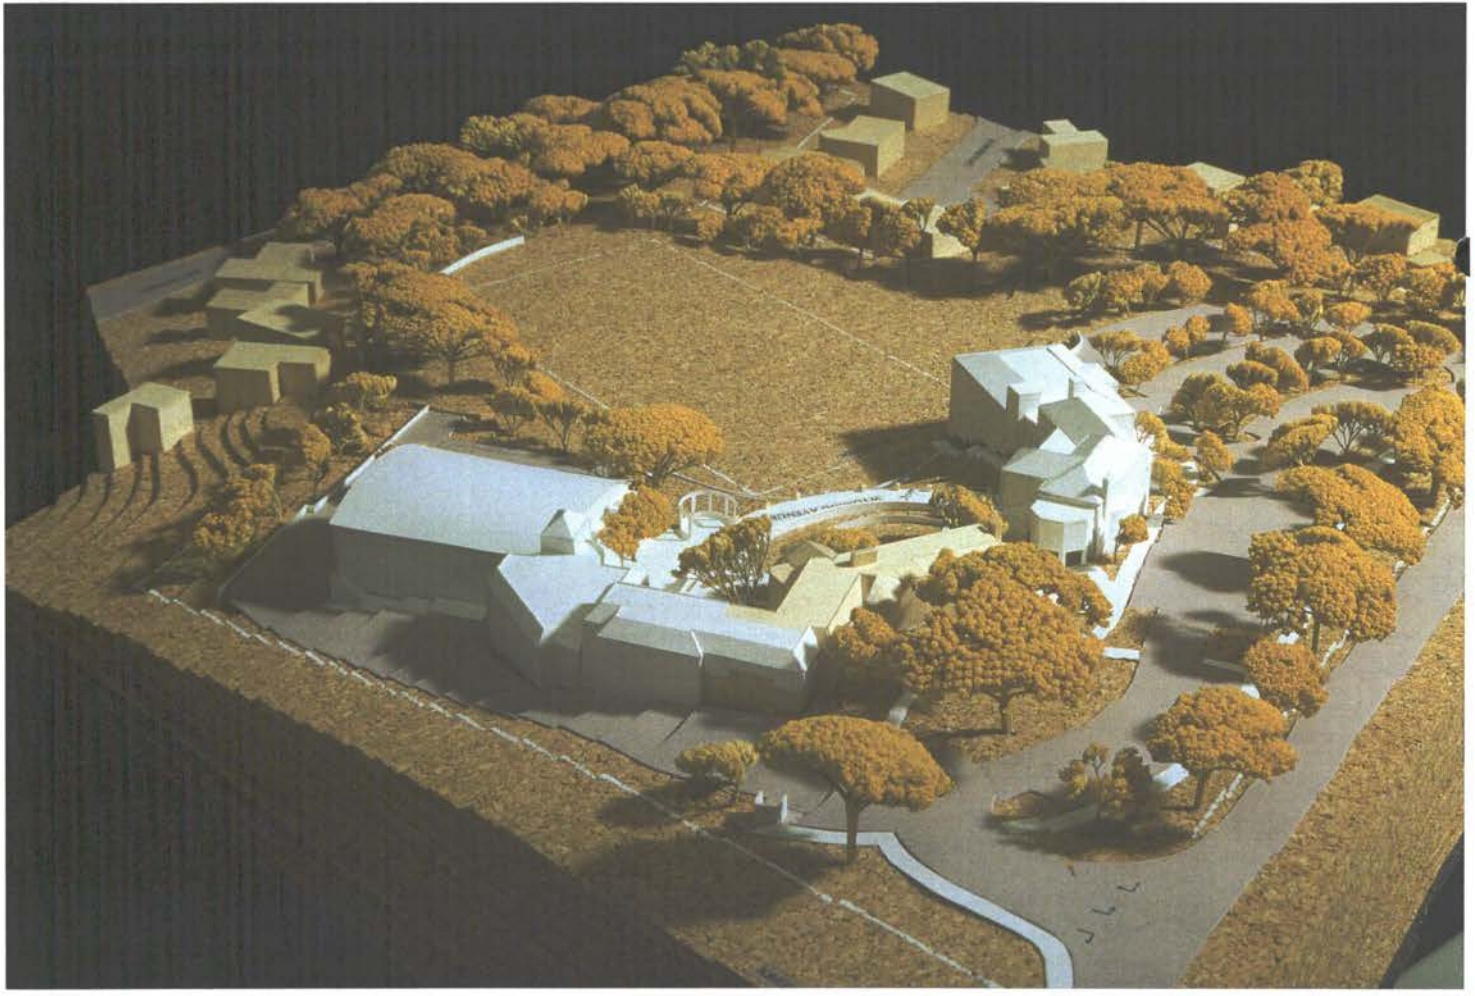

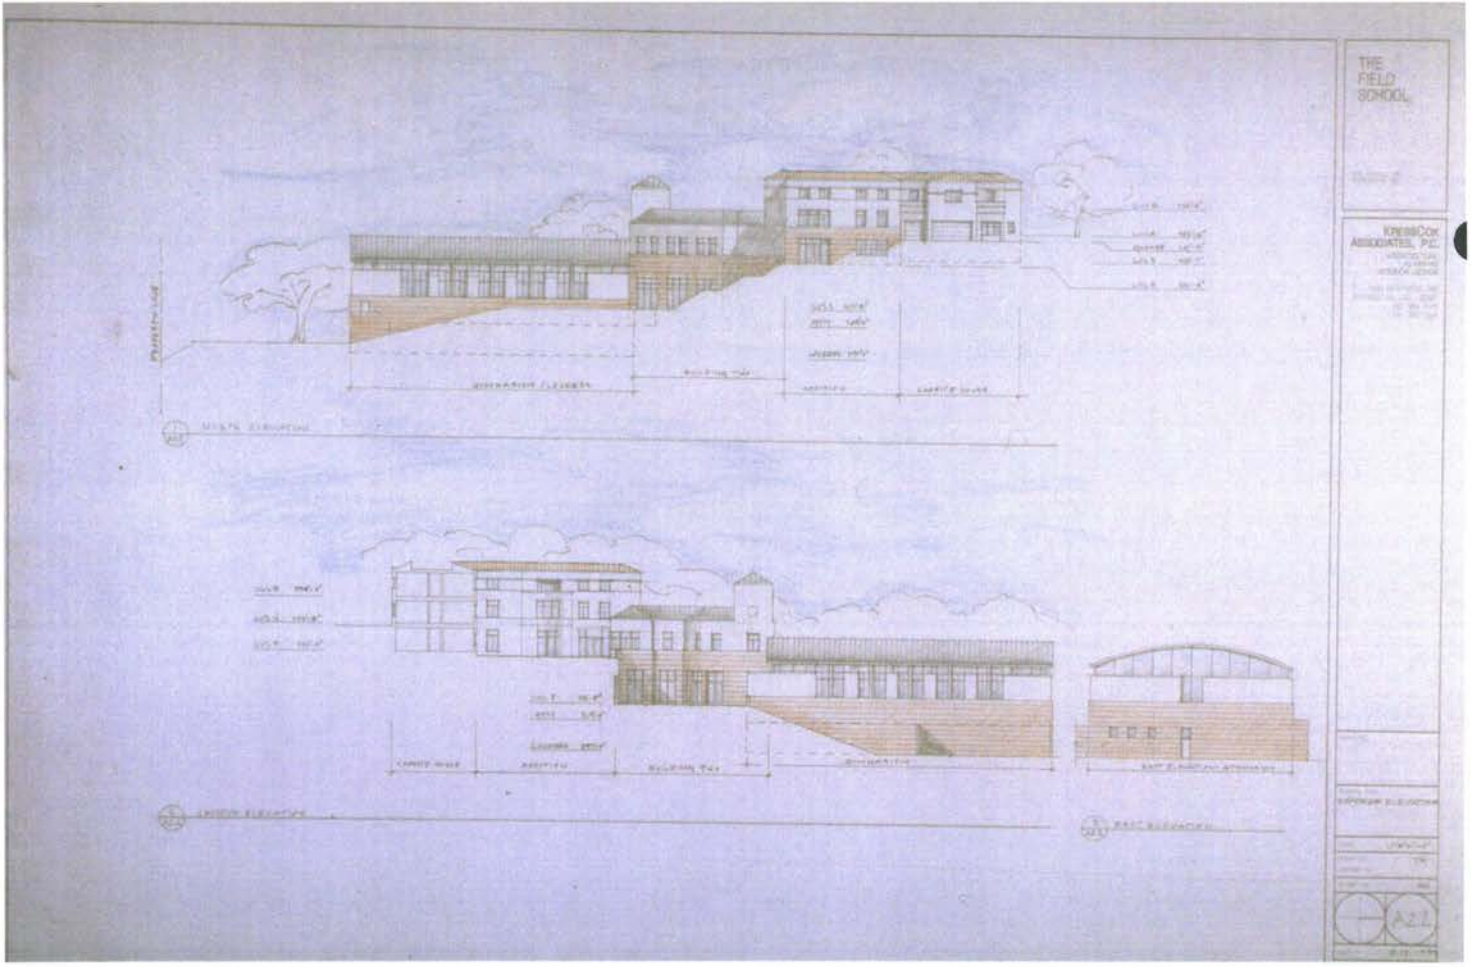

THE FIELD SCHOOL
KREISCOK ASSOCIATES, P.C.
A2.1




WOMBLING AVENUE

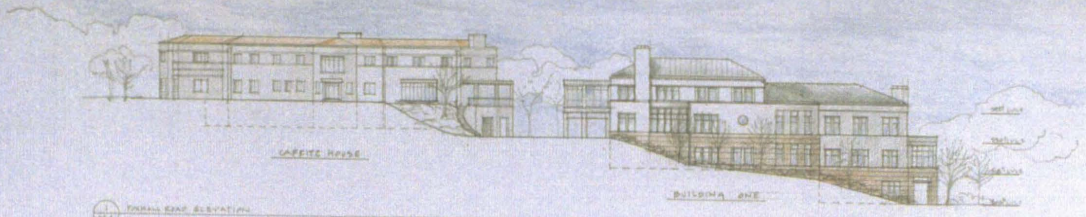

1 A2.1 TURNING ROAD ELEVATION

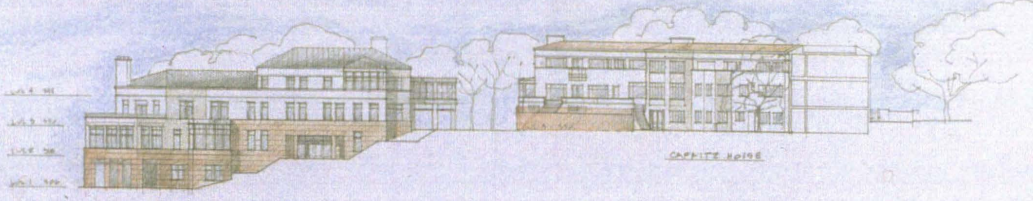


2 A2.1 CAMPUS ELEVATION

THE FIELD SCHOOL

KREBS COX ASSOCIATES, P.C.
ARCHITECTURE
PLANNING
INTERIOR DESIGN


DRAWING TITLE
EXTERIOR ELEVATIONS


A2.1

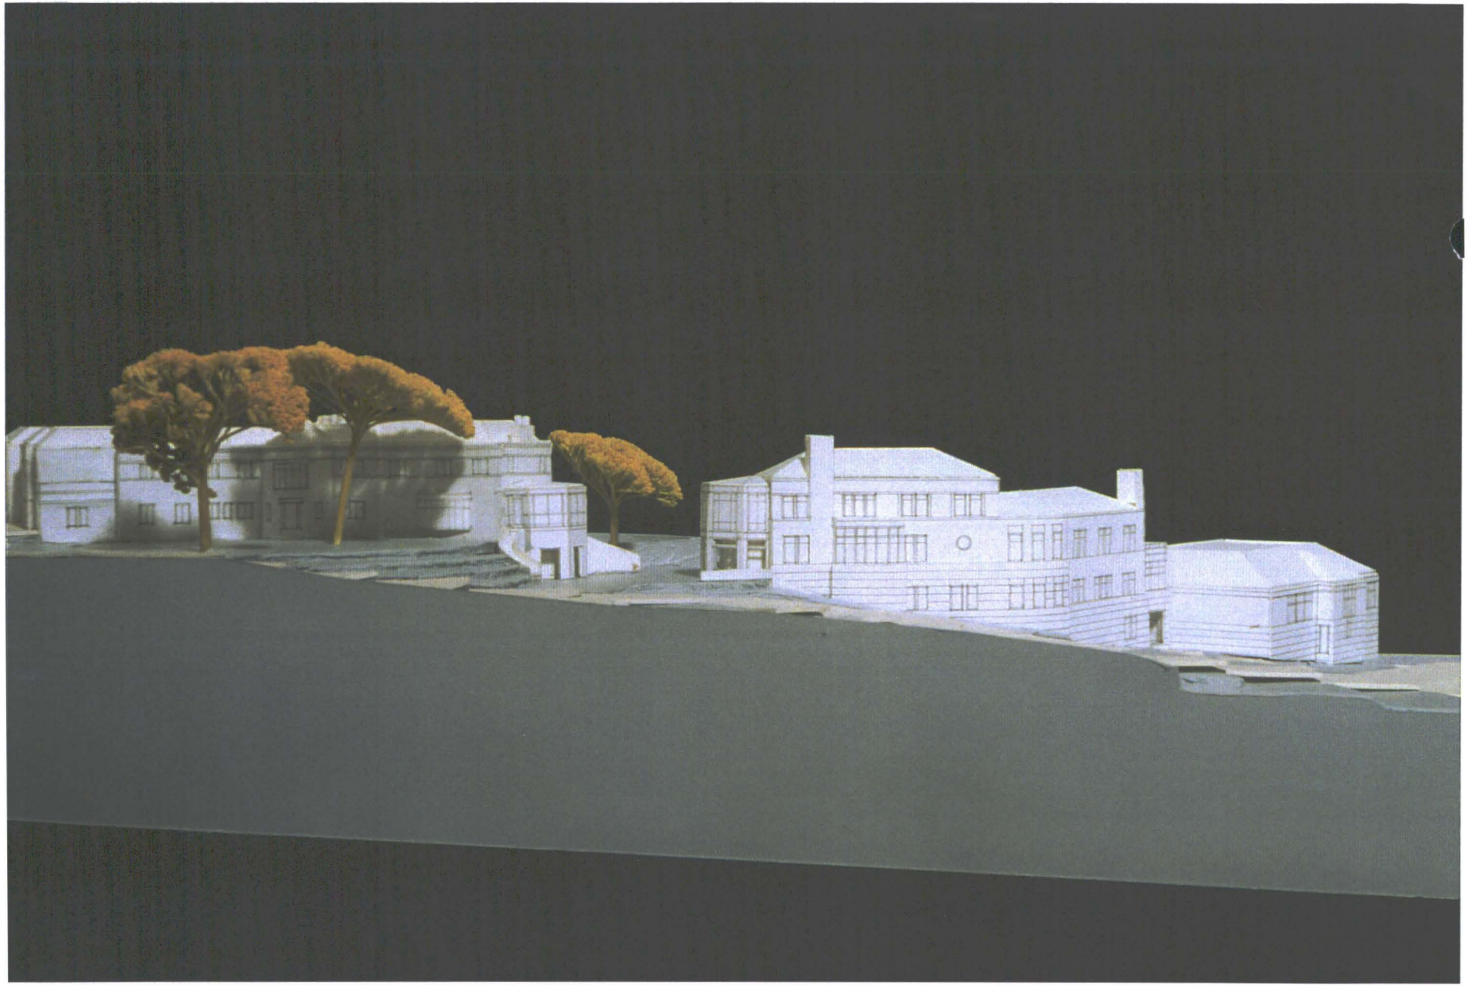







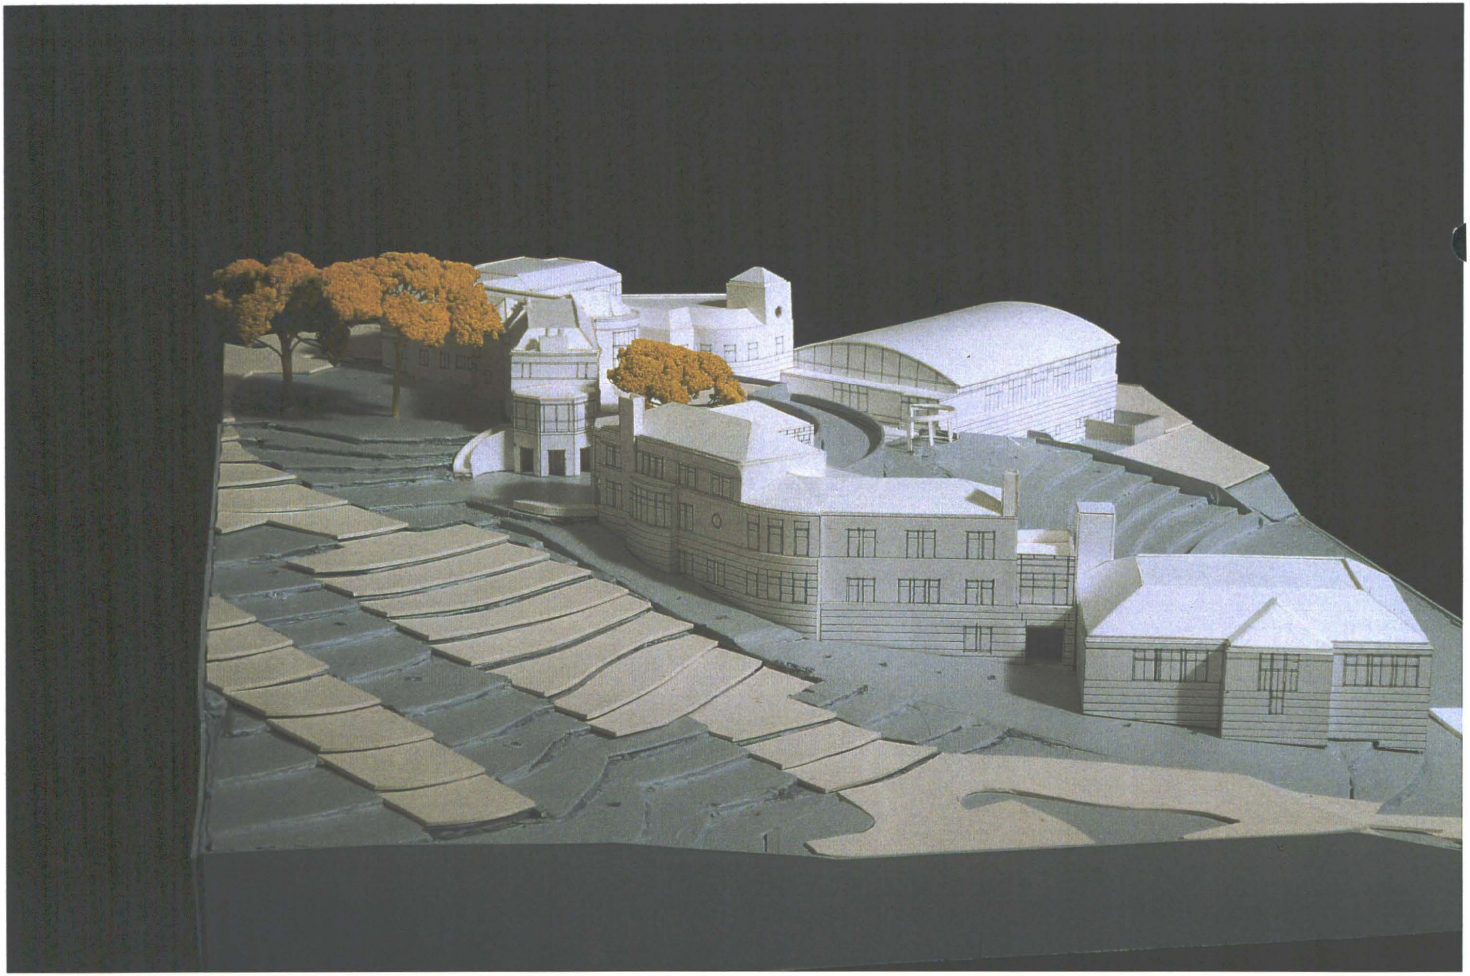

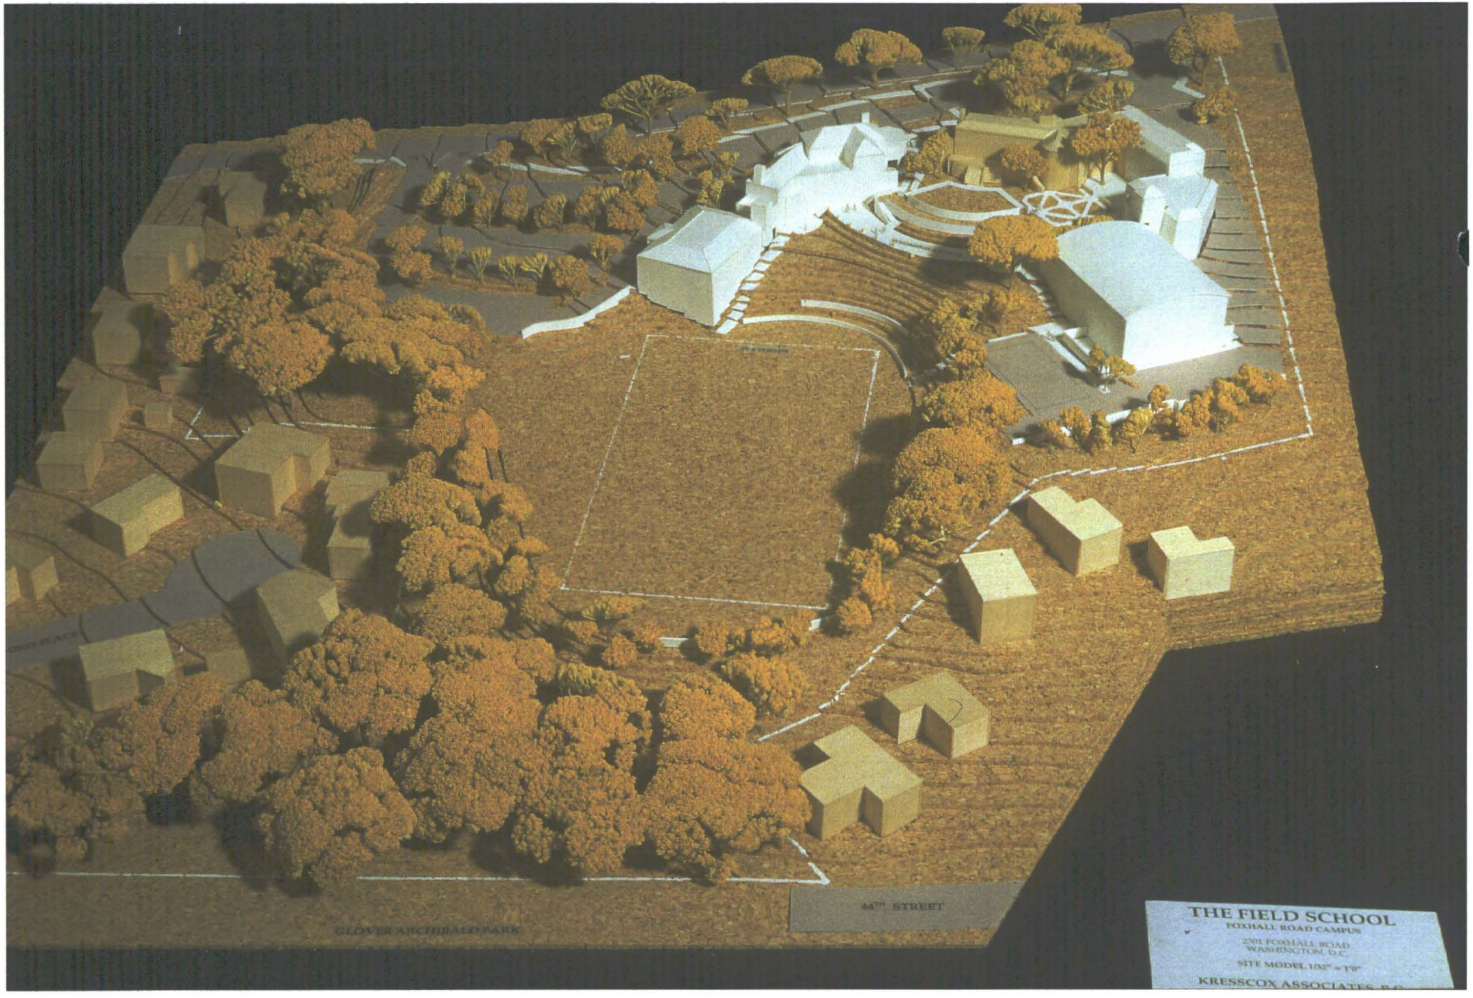
44TH STREET
GLOVER ARCHBALD PARK
THE FIELD SCHOOL
FOXHALL ROAD CAMPUS
2301 FOXHALL ROAD
WASHINGTON, D.C.
SITE MODEL 1/32" = 1'0"
KRESSCOX ASSOCIATES, P.C.



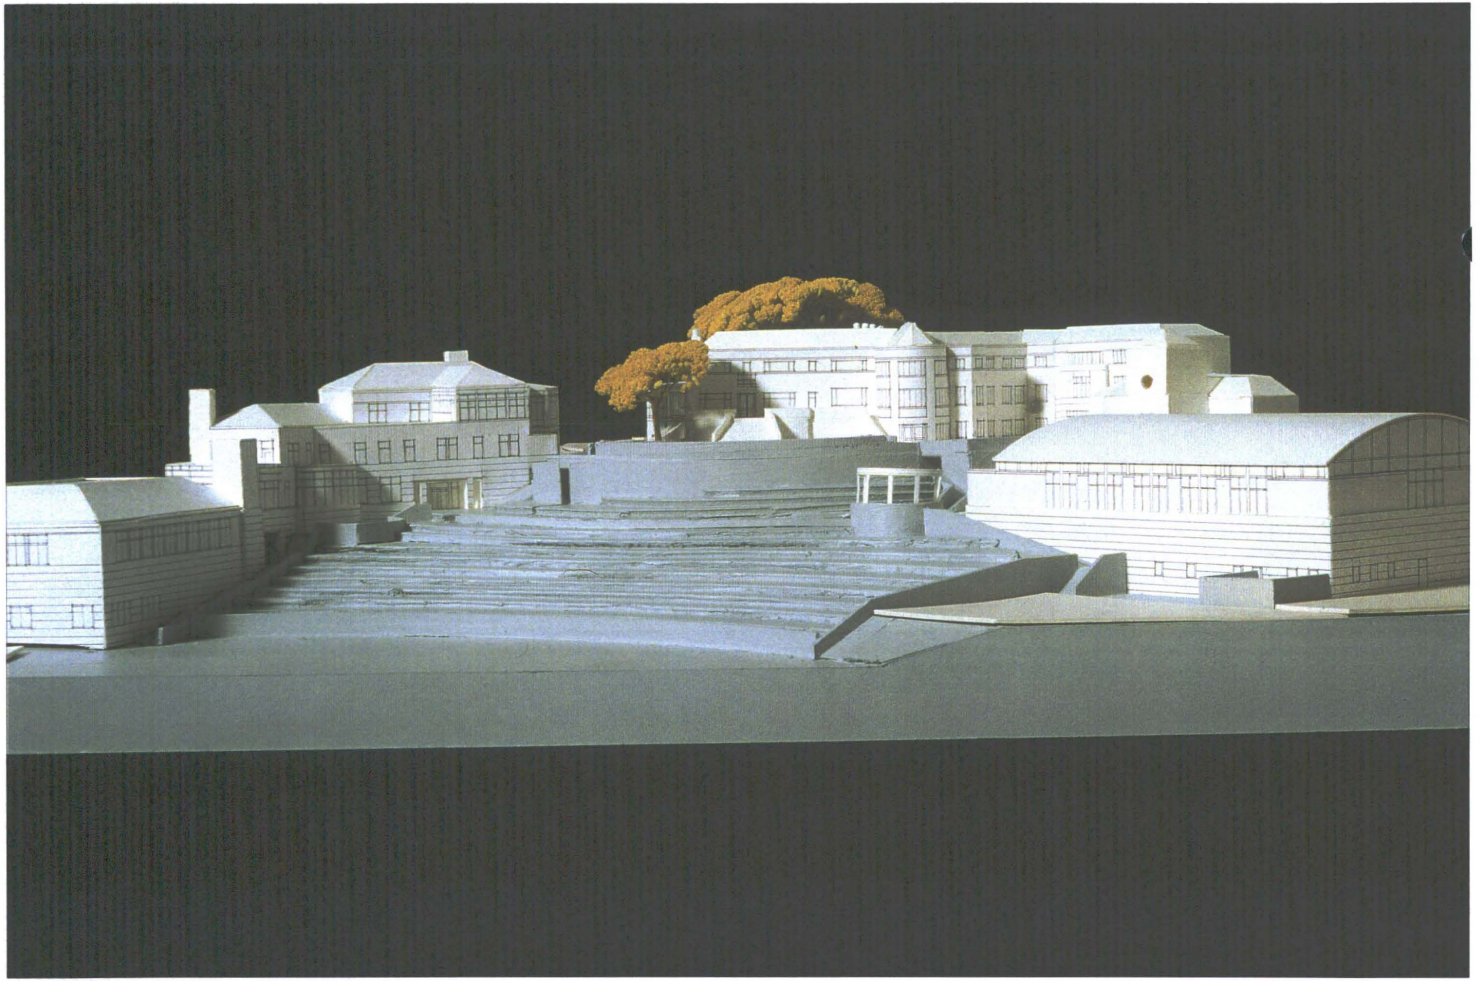

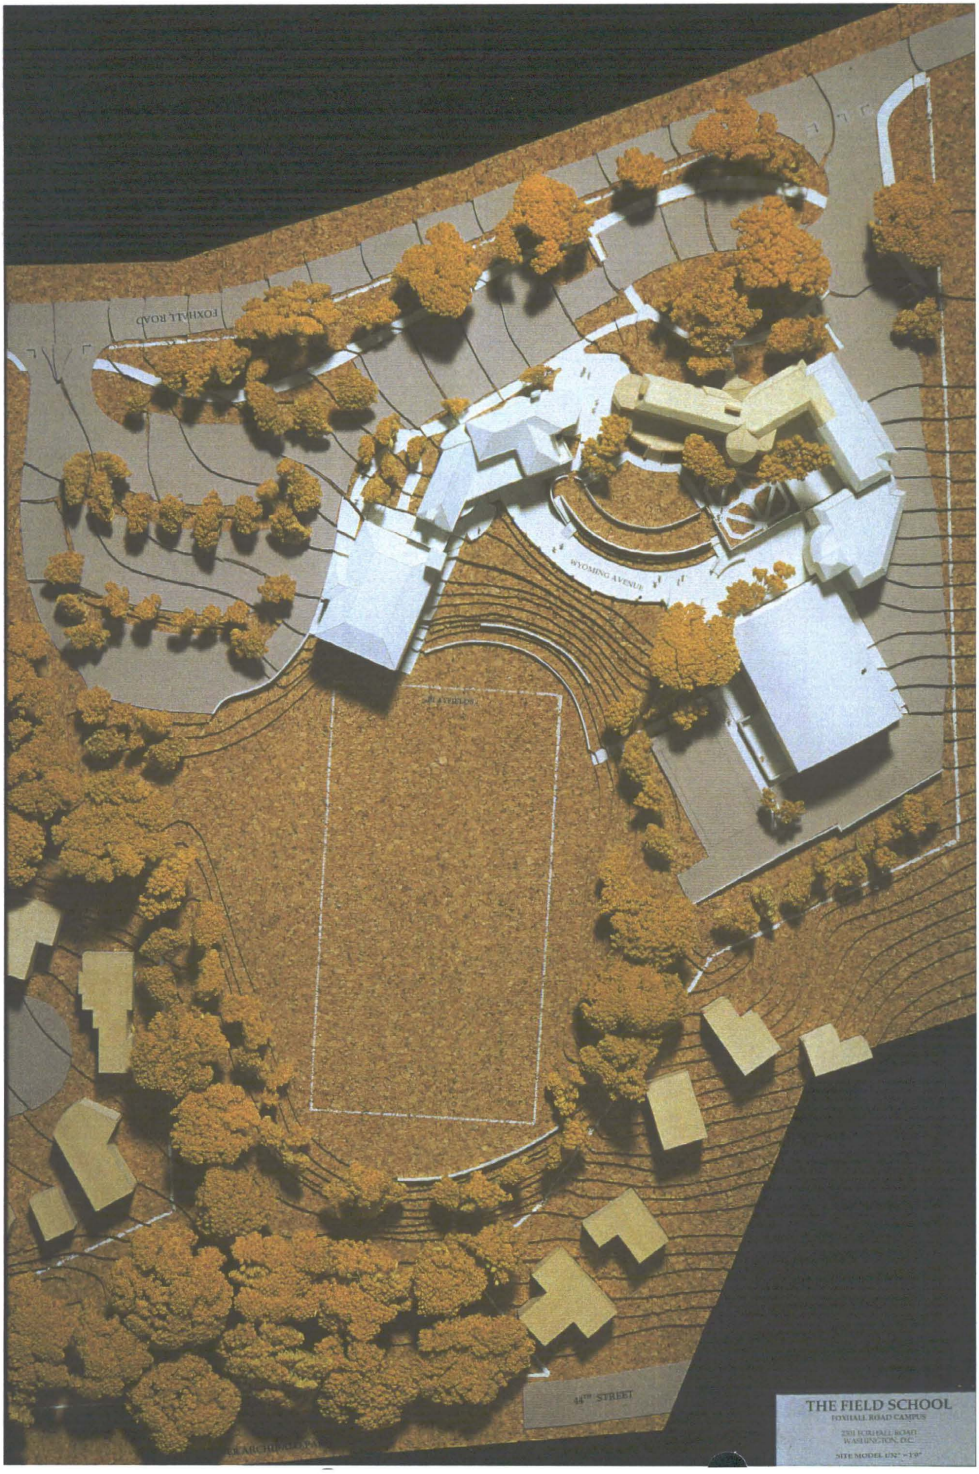
FOXHALL ROAD
WYOMING AVENUE
44TH STREET
THE FIELD SCHOOL
FOXHALL ROAD CAMPUS
2301 FOXHALL ROAD
WASHINGTON, DC
SITE MODEL 1/32" = 1'-0"



PRELIMINARY ONLY
NOT FOR CONSTRUCTION

PRELIMINARY SITE UTILITY PLAN
LOTS 858, 859, 861 & OF-33 SQUARE 1341

C1.2
UTILITY PLAN

THE FIELD SCHOOL
2301 FOXHALL ROAD
WASHINGTON D.C.

DRAFT


RCF FIELDS, JR. & ASSOCIATES
A PROFESSIONAL CORPORATION
LAND SURVEYING • SITE PLANNING • SUBDIVISION DESIGN
718 Jefferson Street
Alexandria, Virginia 22314 (703) 549-6422










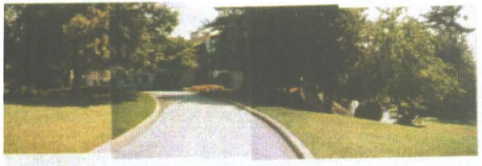

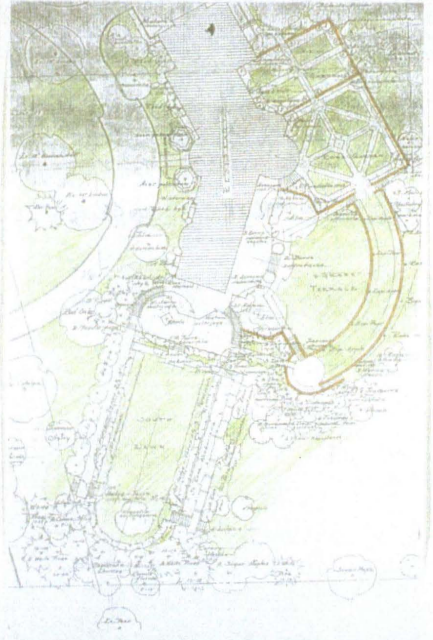





































Existing Specimen Trees to Remain
(10 trees)

Existing Wooded Areas to Remain

Existing Densely Wooded Areas to Remain

Proposed Trees
(in 5 years = 20' diameter = 314 s.f. ea)
(200 trees @ 314 s.f.)

TOTAL COVERAGE 173,800 s.f.
(APPROX. 4 ACRES)

PROPOSED TREES



Existing Specimen Trees to be Removed (19 trees)

Existing Wooded Areas to be Removed

Existing Densely Wooded Areas to be Removed

TOTAL REMOVED 110,500 s.f. (APPROX. 2.5 ACRES)

Existing Specimen Trees to Remain (10)

Existing Wooded Areas to Remain

Existing Densely Wooded Areas to Remain


TOTAL TO REMAIN 111,000 s.f. (APPROX. 2.5 ACRES)


TREES TO BE REMOVED




EXISTING TREES

Published for the Coast and General Survey
District of Columbia 1888

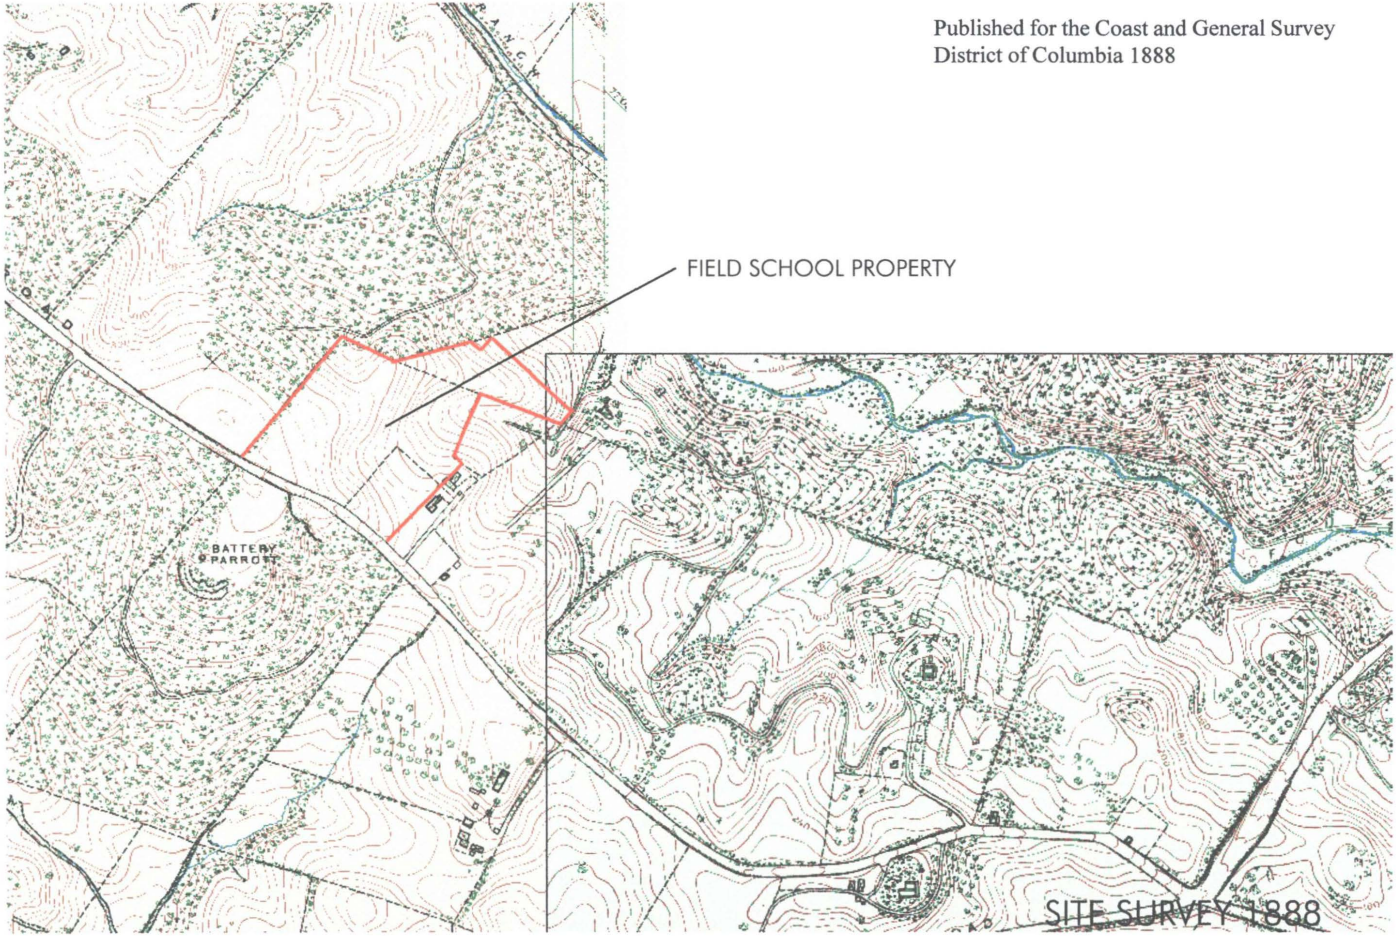


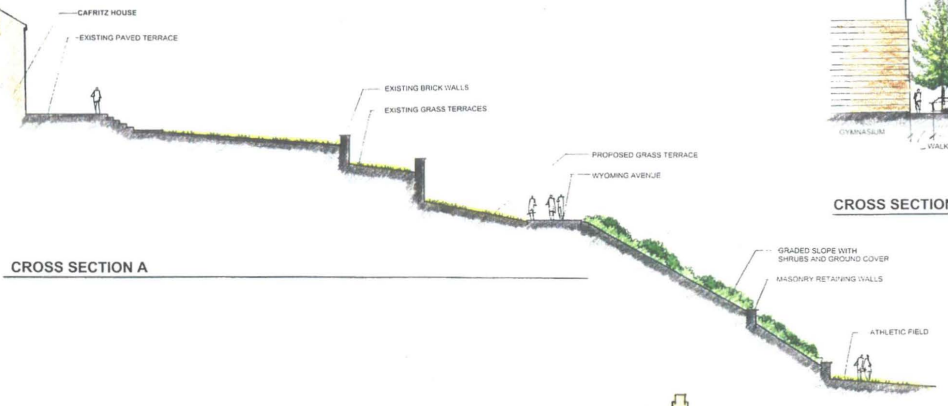


CROSS SECTION A

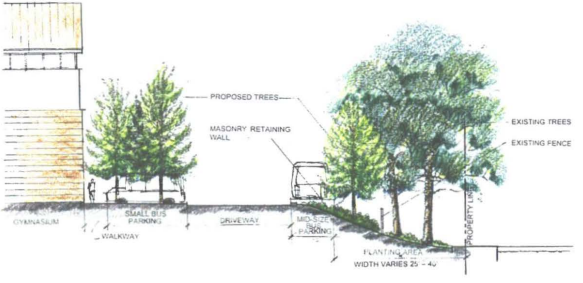

CROSS SECTION B

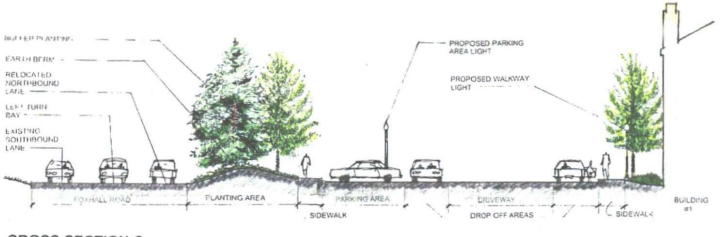

CROSS SECTION C

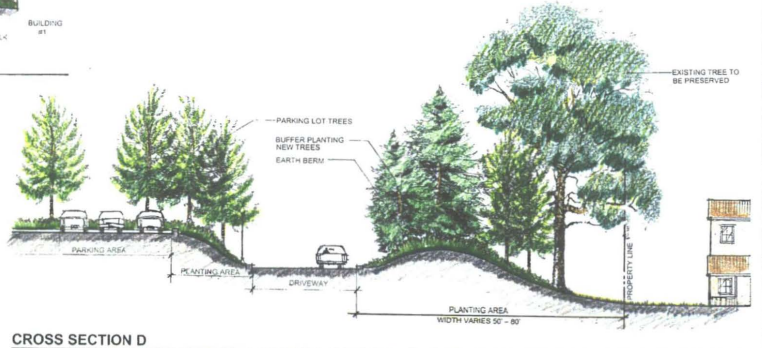

CROSS SECTION D

THE FIELD SCHOOL
2301 FOXHALL RD
WASHINGTON, DC

KRESSCOX ASSOCIATES, P.C.
ARCHITECTURE
PLANNING
INTERIOR DESIGN
2909 M STREET, NW
WASHINGTON, D.C. 20007
202 965 7070
FAX 965 7444

RHODESIDE & HARWELL, INC.
LAND
320 KING ST.
SUITE 202
ALEXANDRIA, VA 22314
703.683.7447 FAX 683.7449

revisions:

drawing title:
LANDSCAPE SITE SECTIONS

scale: 1" = 10'
drawn by:
checked by:
project no. : 9808

date: