
SHRINE OF THE MOST BLESSED SACRAMENT

PROPOSED GROUND FLOOR

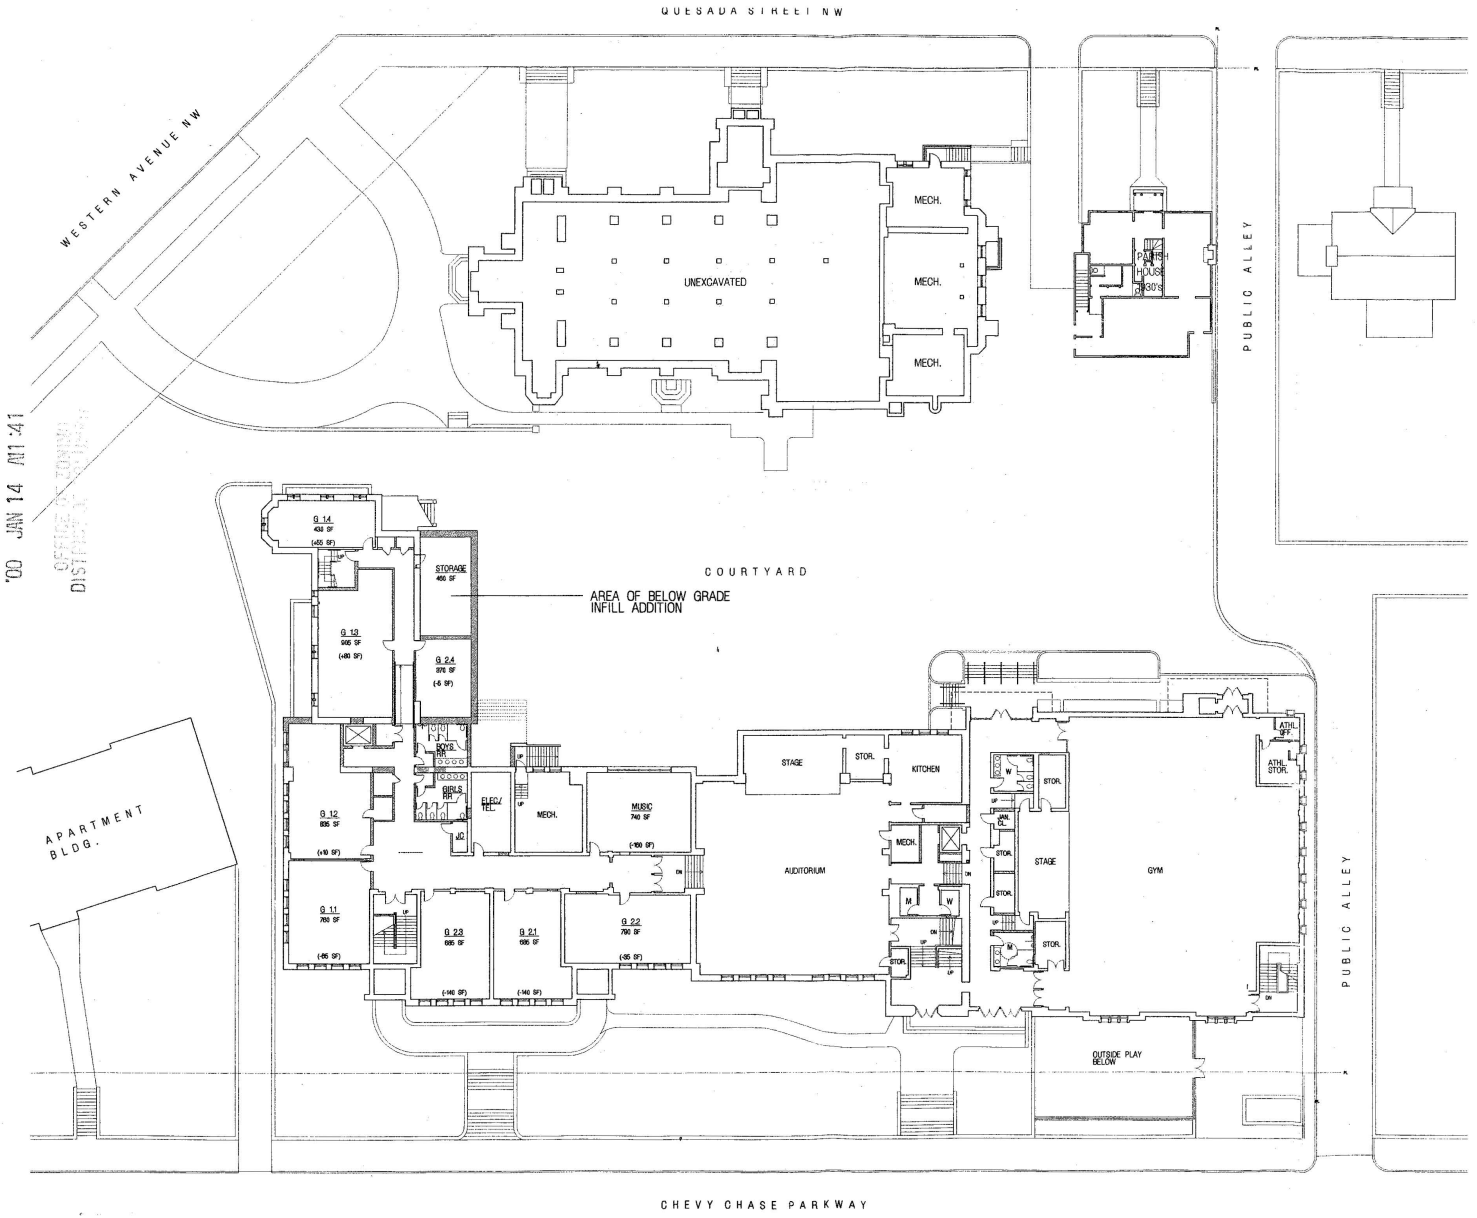


SYMBOLS KEY

AREA OF NEW ADDITION

EXISTING CONDITIONS TO BE REMOVED

PARTITIONS: NEW

KEY PLAN

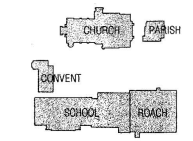

N

graphic scale

0 12' 24' 32'

'00 JAN 14 A11:41


#10

#10

Board of Zoning Adjustment

SHRINE OF THE MOST BLESSED SACRAMENT


PROPOSED FIRST FLOOR

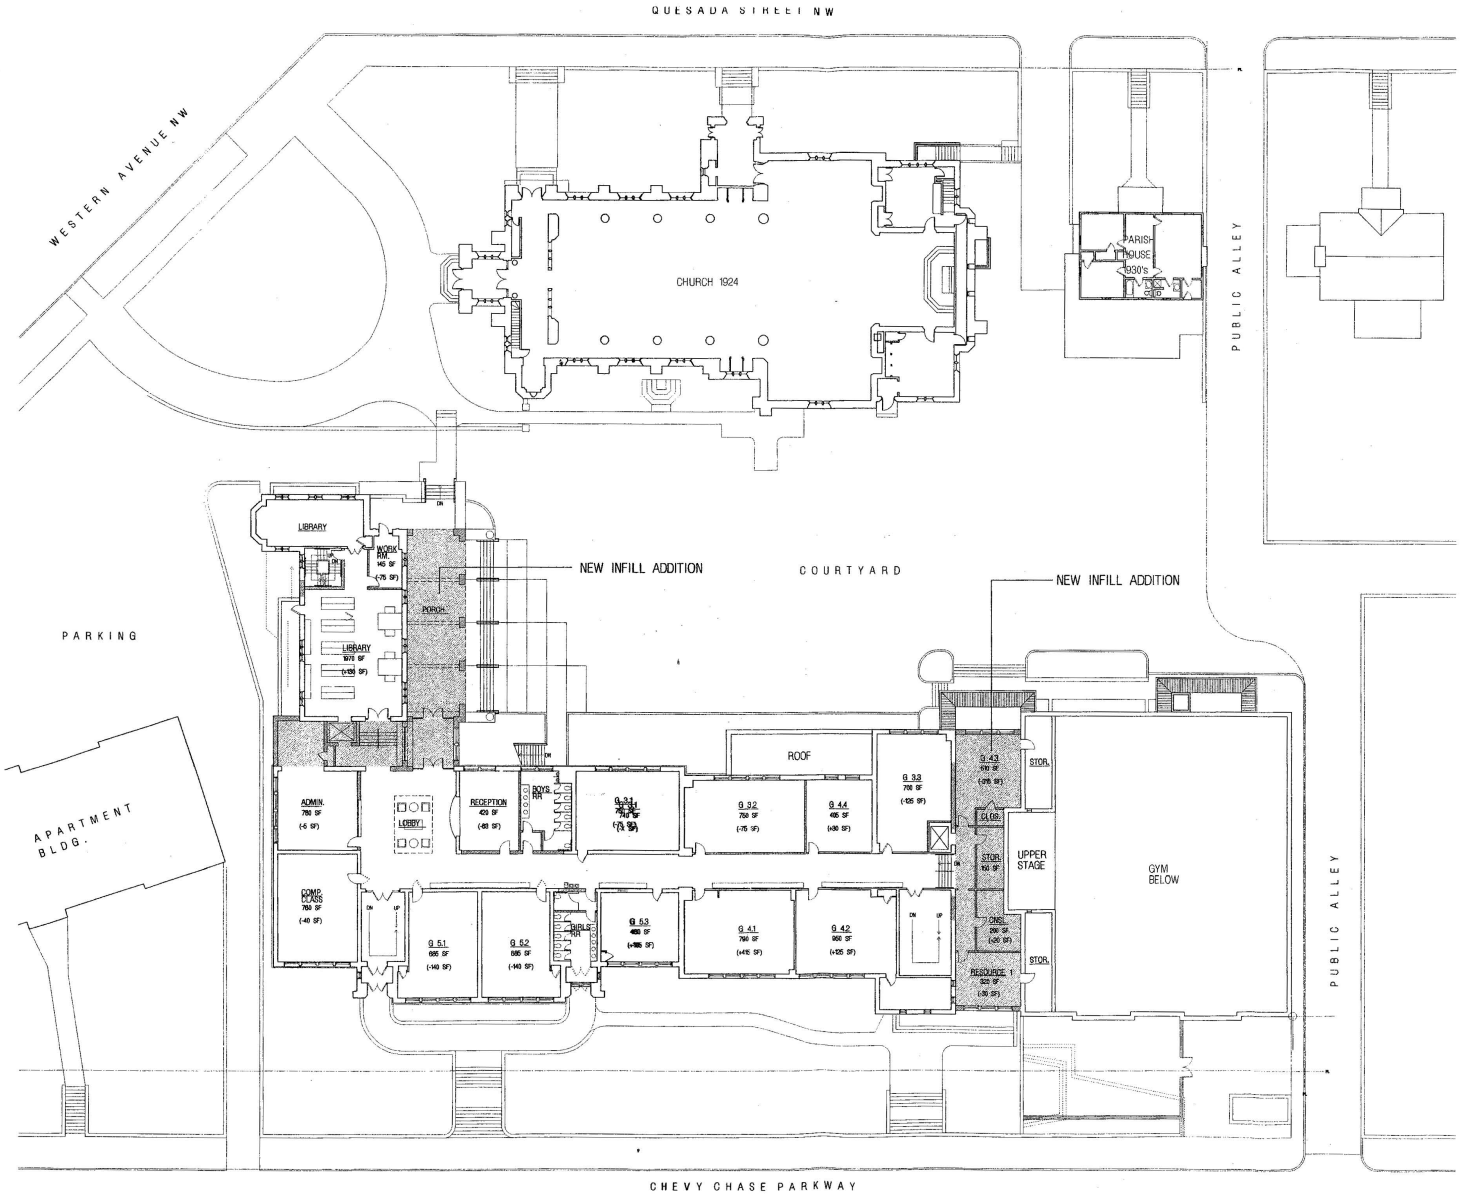

SYMBOLS KEY

- AREA OF NEW ADDITION
- EXISTING CONDITIONS TO BE REMOVED
- PARTITIONS: NEW

KEY PLAN

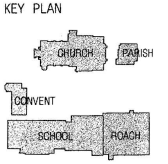


N

graphic scale

0 12' 24' 32'

SHRINE OF THE MOST BLESSED SACRAMENT

PROPOSED SECOND FLOOR

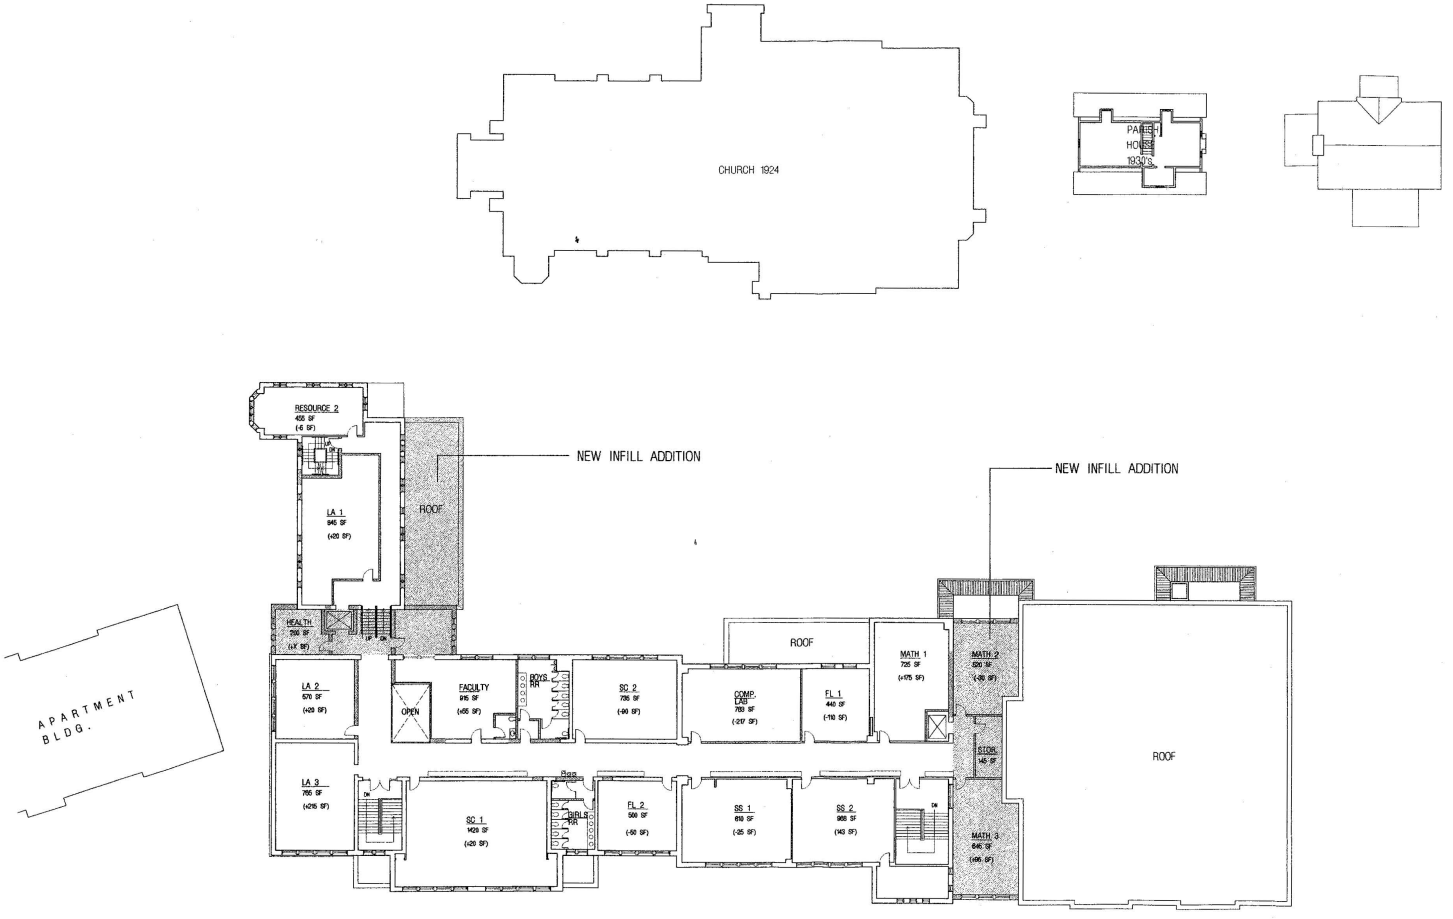


SYMBOLS KEY

AREA OF NEW ADDITION

EXISTING CONDITIONS TO BE REMOVED

PARTITIONS: NEW


KEY PLAN

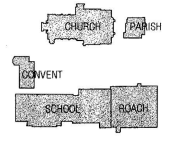

N

graphic scale

0 12' 24' 32'

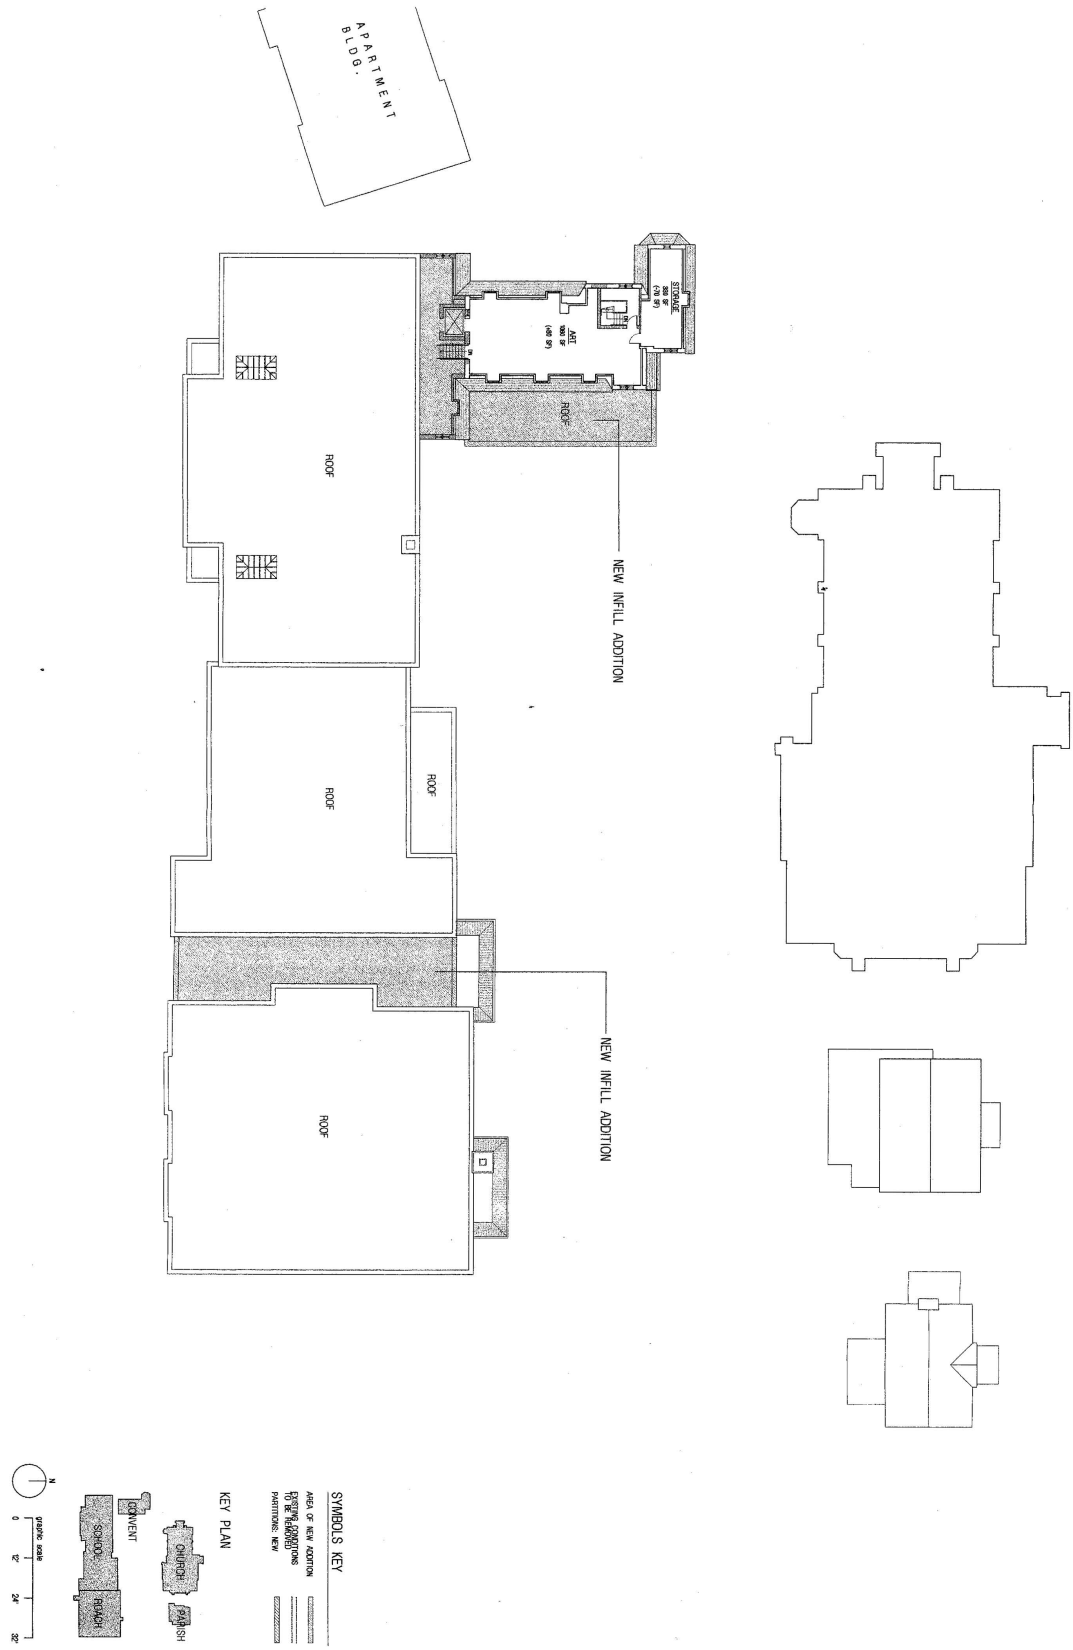

SHRINE OF THE MOST BLESSED SACRAMENT


PROPOSED THIRD FLOOR

PROPOSED ELEVATIONS


SHRINE OF THE MOST BLESSED SACRAMENT




SECTION/ELEVATION A-A

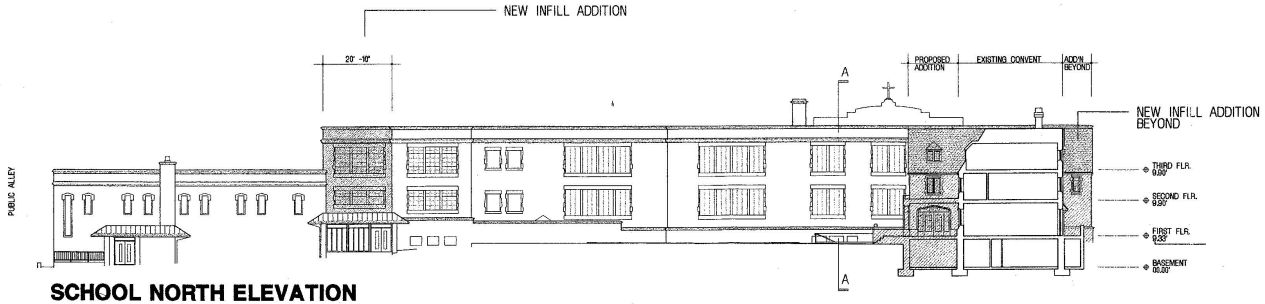

SCHOOL NORTH ELEVATION

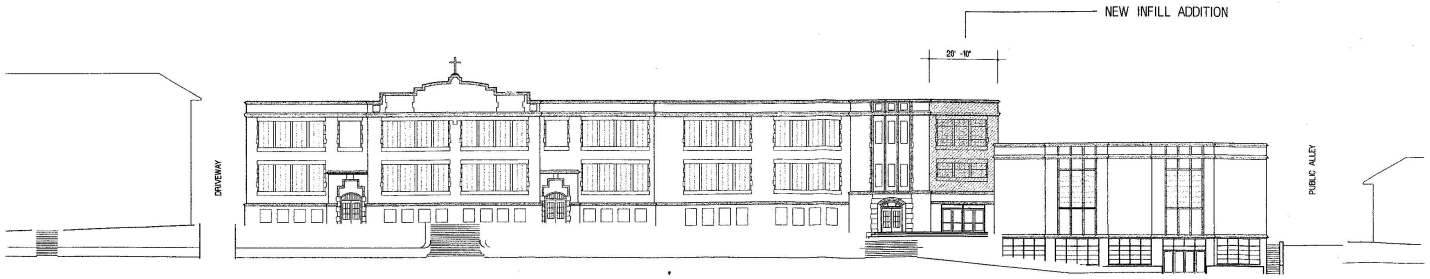

SCHOOL SOUTH ELEVATION

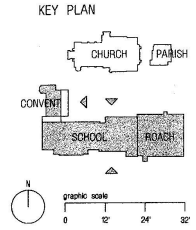

SHRINE OF THE MOST BLESSED SACRAMENT

PROPOSED LOWER LEVEL

