
Construction Circulation Plan

GOROVE / SLADE ASSOCIATES, Inc.
TRANSPORTATION, TRAFFIC, and PARKING CONSULTANTS
1140 Connecticut Avenue NW / Suite 700 / Washington, DC 20036 / (202) 296-8625

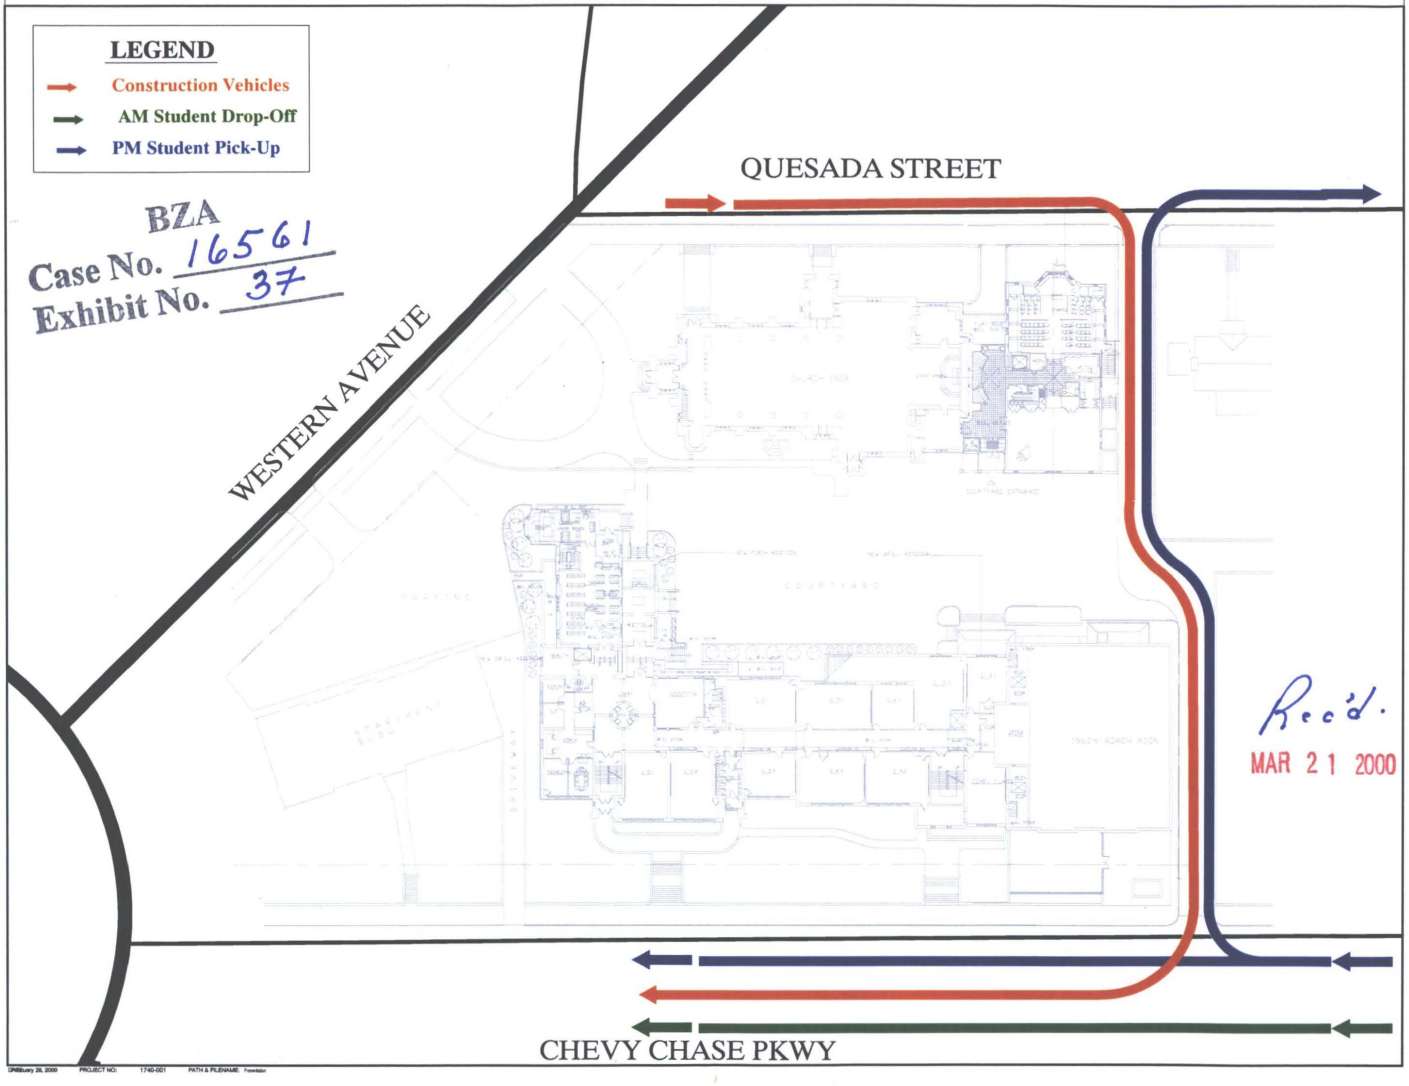

BZA
Case No. 16561
Exhibit No. 37

Rec'd.
MAR 21 2000