Board of Zoning Adjustment

Case Number 16568

Stanton Glenn Apartments Day Care Center

NOTE: The attached graphic representations are being provided to the Board to assist in the Board's general understanding of the project site and the proposed use. Design of the day care center is subject to modification based on the specific needs of the operator, changes required by municipal plan review and other relevant considerations.

Index

Artist's concept of entrance to the property 1

Artist's concept of typical building after rehab 2

Enlarged plan of subject building site indicating entrance walkways and fenced Play areas 3

Proposed site plan for entire property 4

Proposed floor plan of Day Care Center 5

'00 APR 20 A10:47


OFFICE OF ZONING
DISTRICT OF COLUMBIA

BZA
Case No. 16568
Exhibit No. 33

Board of Zoning Adjustment
District of Columbia
CASE NO.16568
EXHIBIT NO.33





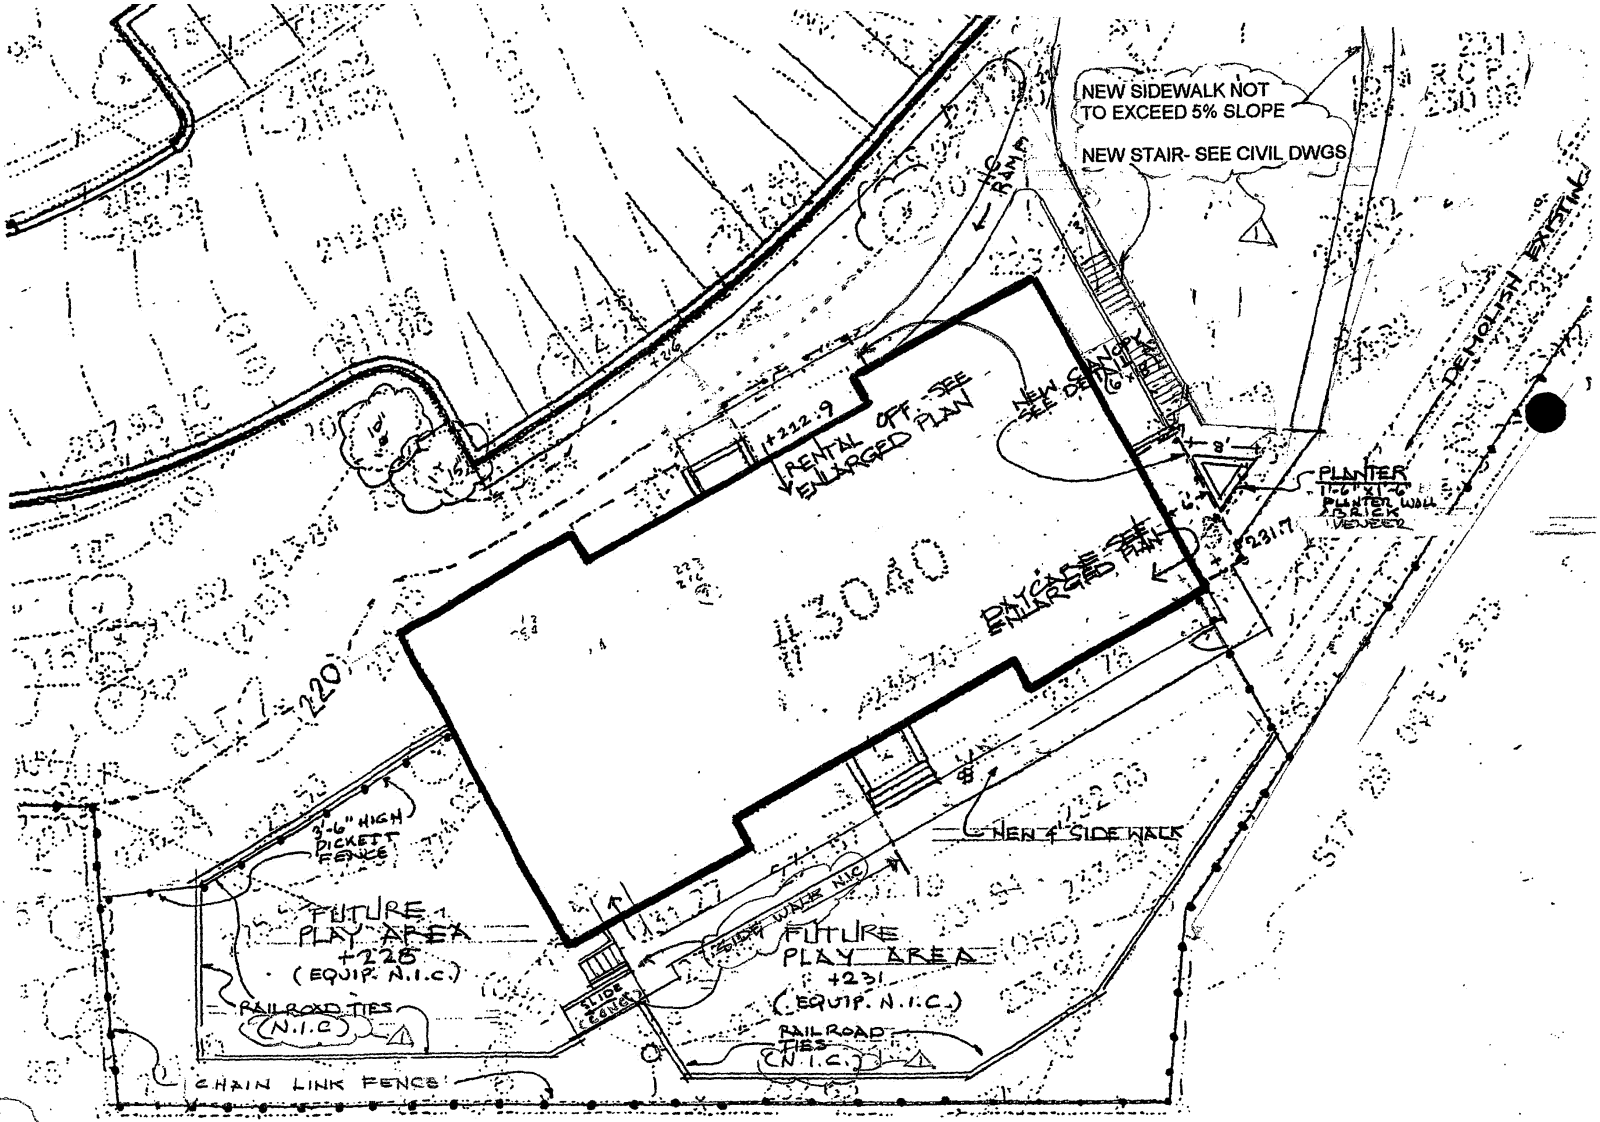

1 A-3 **ENLARGED PLAN - DAYCARE/RENTAL OFFICE AREA**

SCALE 1:20

EXHIBIT 33

FROM

CASE 16568

HAS OVERSIZED DOCUMENTS

PLEASE SEE AT OFFICE