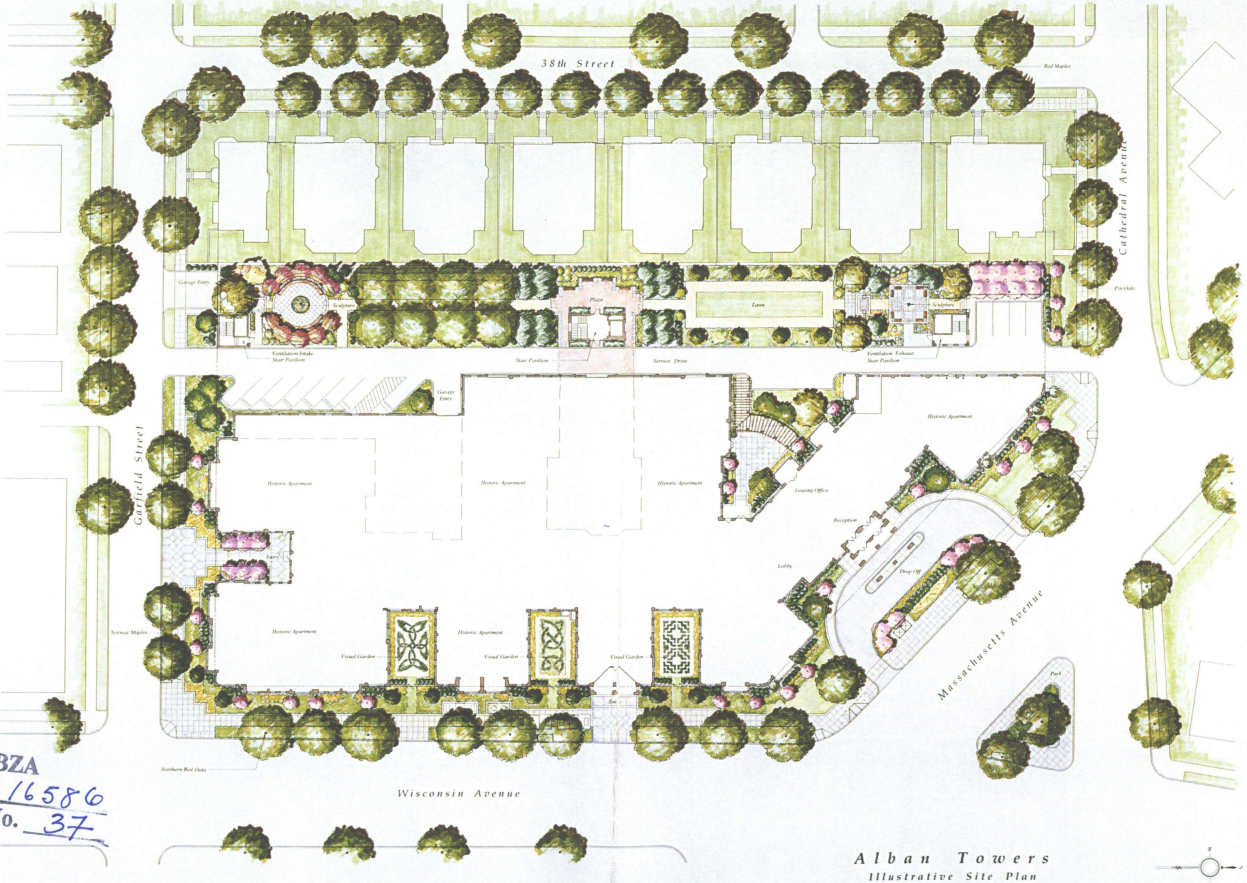


BZA
Case No. 16586
Exhibit No. 37

Alban Towers

Illustrative Site Plan

The District of Columbia

Lee & Liu Associates, Inc.

5 July, 2000



Cathedral Avenue Elevation

Scale: 1/0"=1'-0"



Garfield Street Elevation


Scale: 1/0"=1'-0"

Alban Towers

Elevations

The District of Columbia

Lee & Liu Associates, Inc. *5 July, 2000*

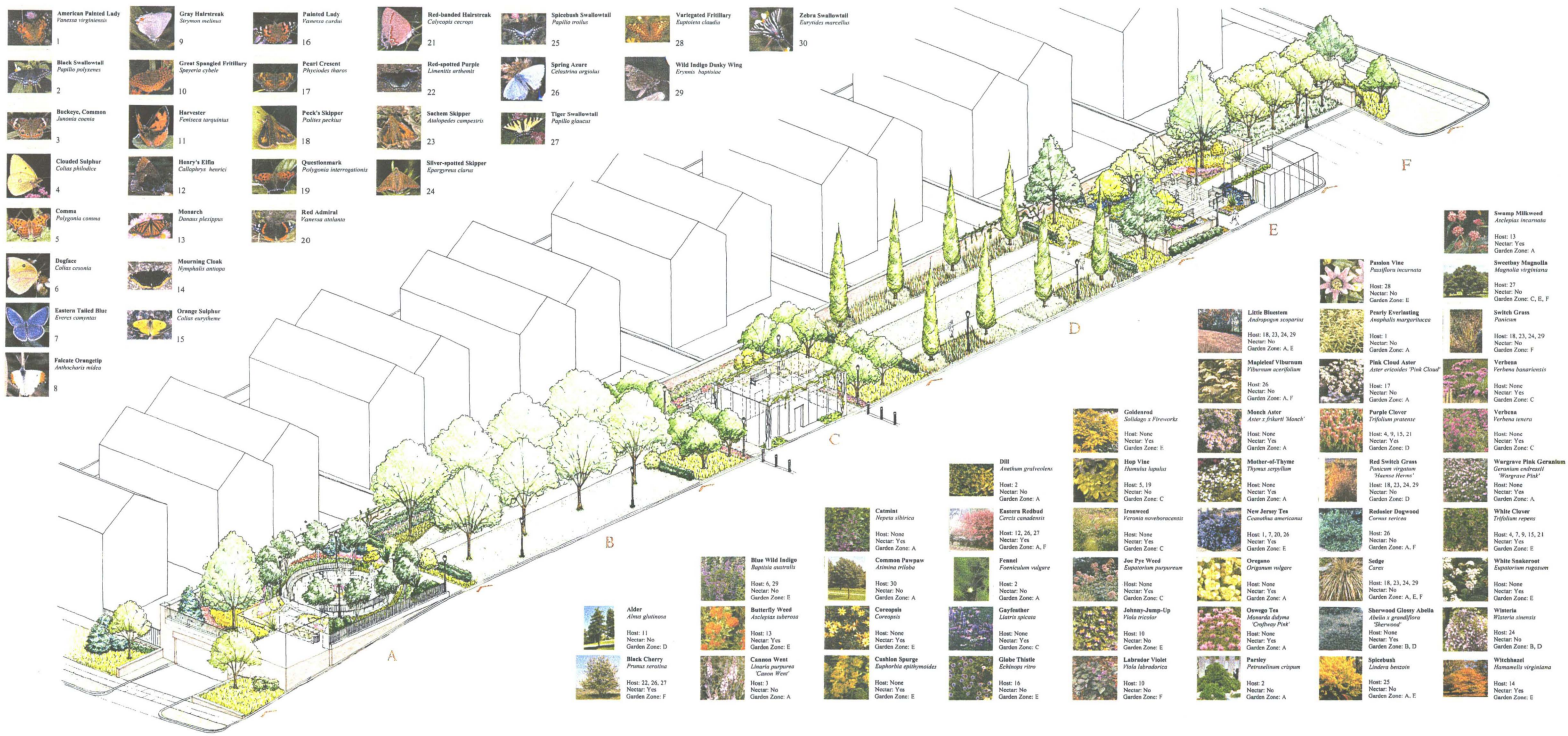

Lee & Liu Associates, Inc.
Landscape Architecture + Planning + Design

The Butterfly Gardens at Alban Towers

February, 2000