(2982 - 808, 809, 810)

Lots will be subdivided upon approval of project

DISTRICT OF COLUMBIA
ADRIAN J. KING
No. 706005396
REGISTERED
ARCHITECT

PROPOSED FLOOR PLAN
CLASSROOM
MODULE #2
24'X 60'

LOT 810
SQUARE 2982

1/8" = 1'-0"

REAR YARD
907 QUACKENBOS
STREET, NW

CLASSROOM
#6
20 X 24

CLASSROOM
#5
20 X 24

MULTI PURPOSE
ROOM

LAV

HC LAV

PROPOSED FLOOR PLAN
CLASSROOM
MODULE #1
36'X 60'

LOTS 808, 809
SQUARE 2982

1/8" = 1'

CLASSROOM
#3
18X25

CLASSROOM
#4
18X25

HALLWAY 10 X 36

HVAC ACCESS

EXISTING
STRUCTURE
28X28

CLASSROOM
#1
18X25


CLASSROOM
#2
18X25

PORCH
8X26

QUACKENBOS STREET NW


BZA
Case No. 16598
Exhibit No. 10

Board of Zoning Adjustment
District of Columbia
CASE NO.16598
EXHIBIT NO.10

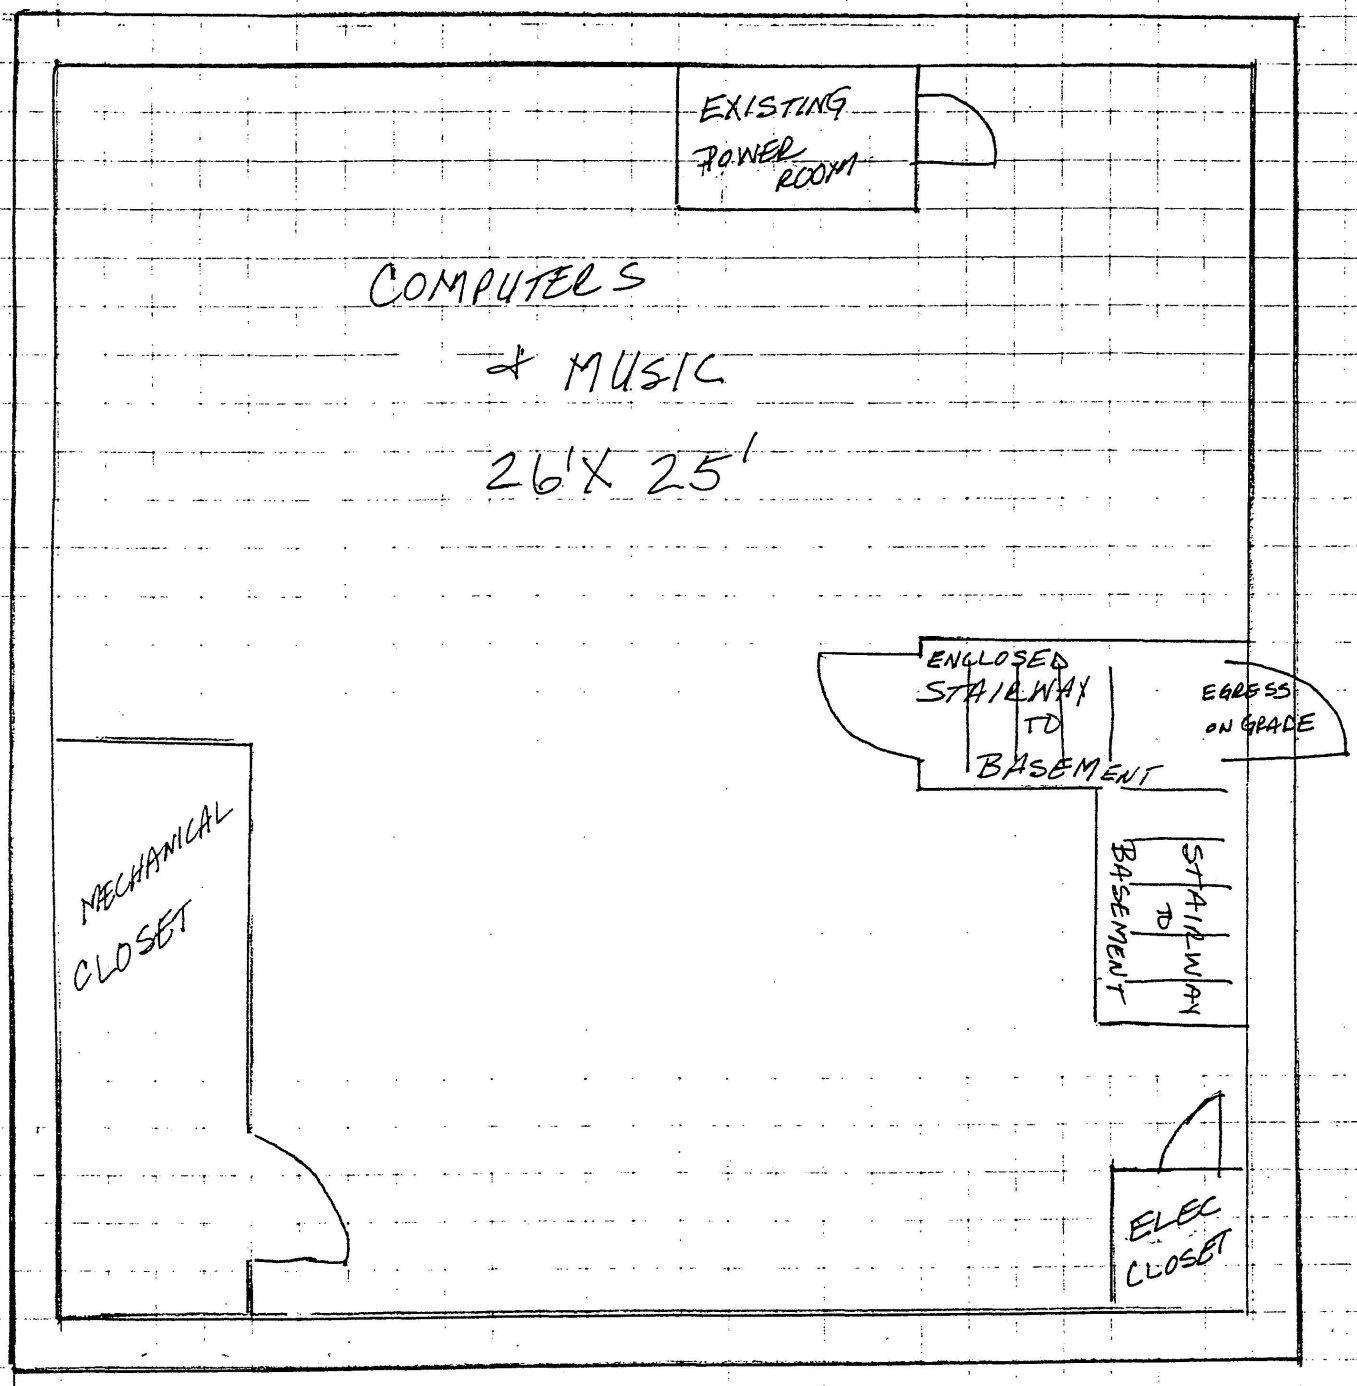


1 CM = 1'

PROPOSED USE OF BASEMENT
EXISTING STRUCTURE
SQUARE 2982 LOT 810

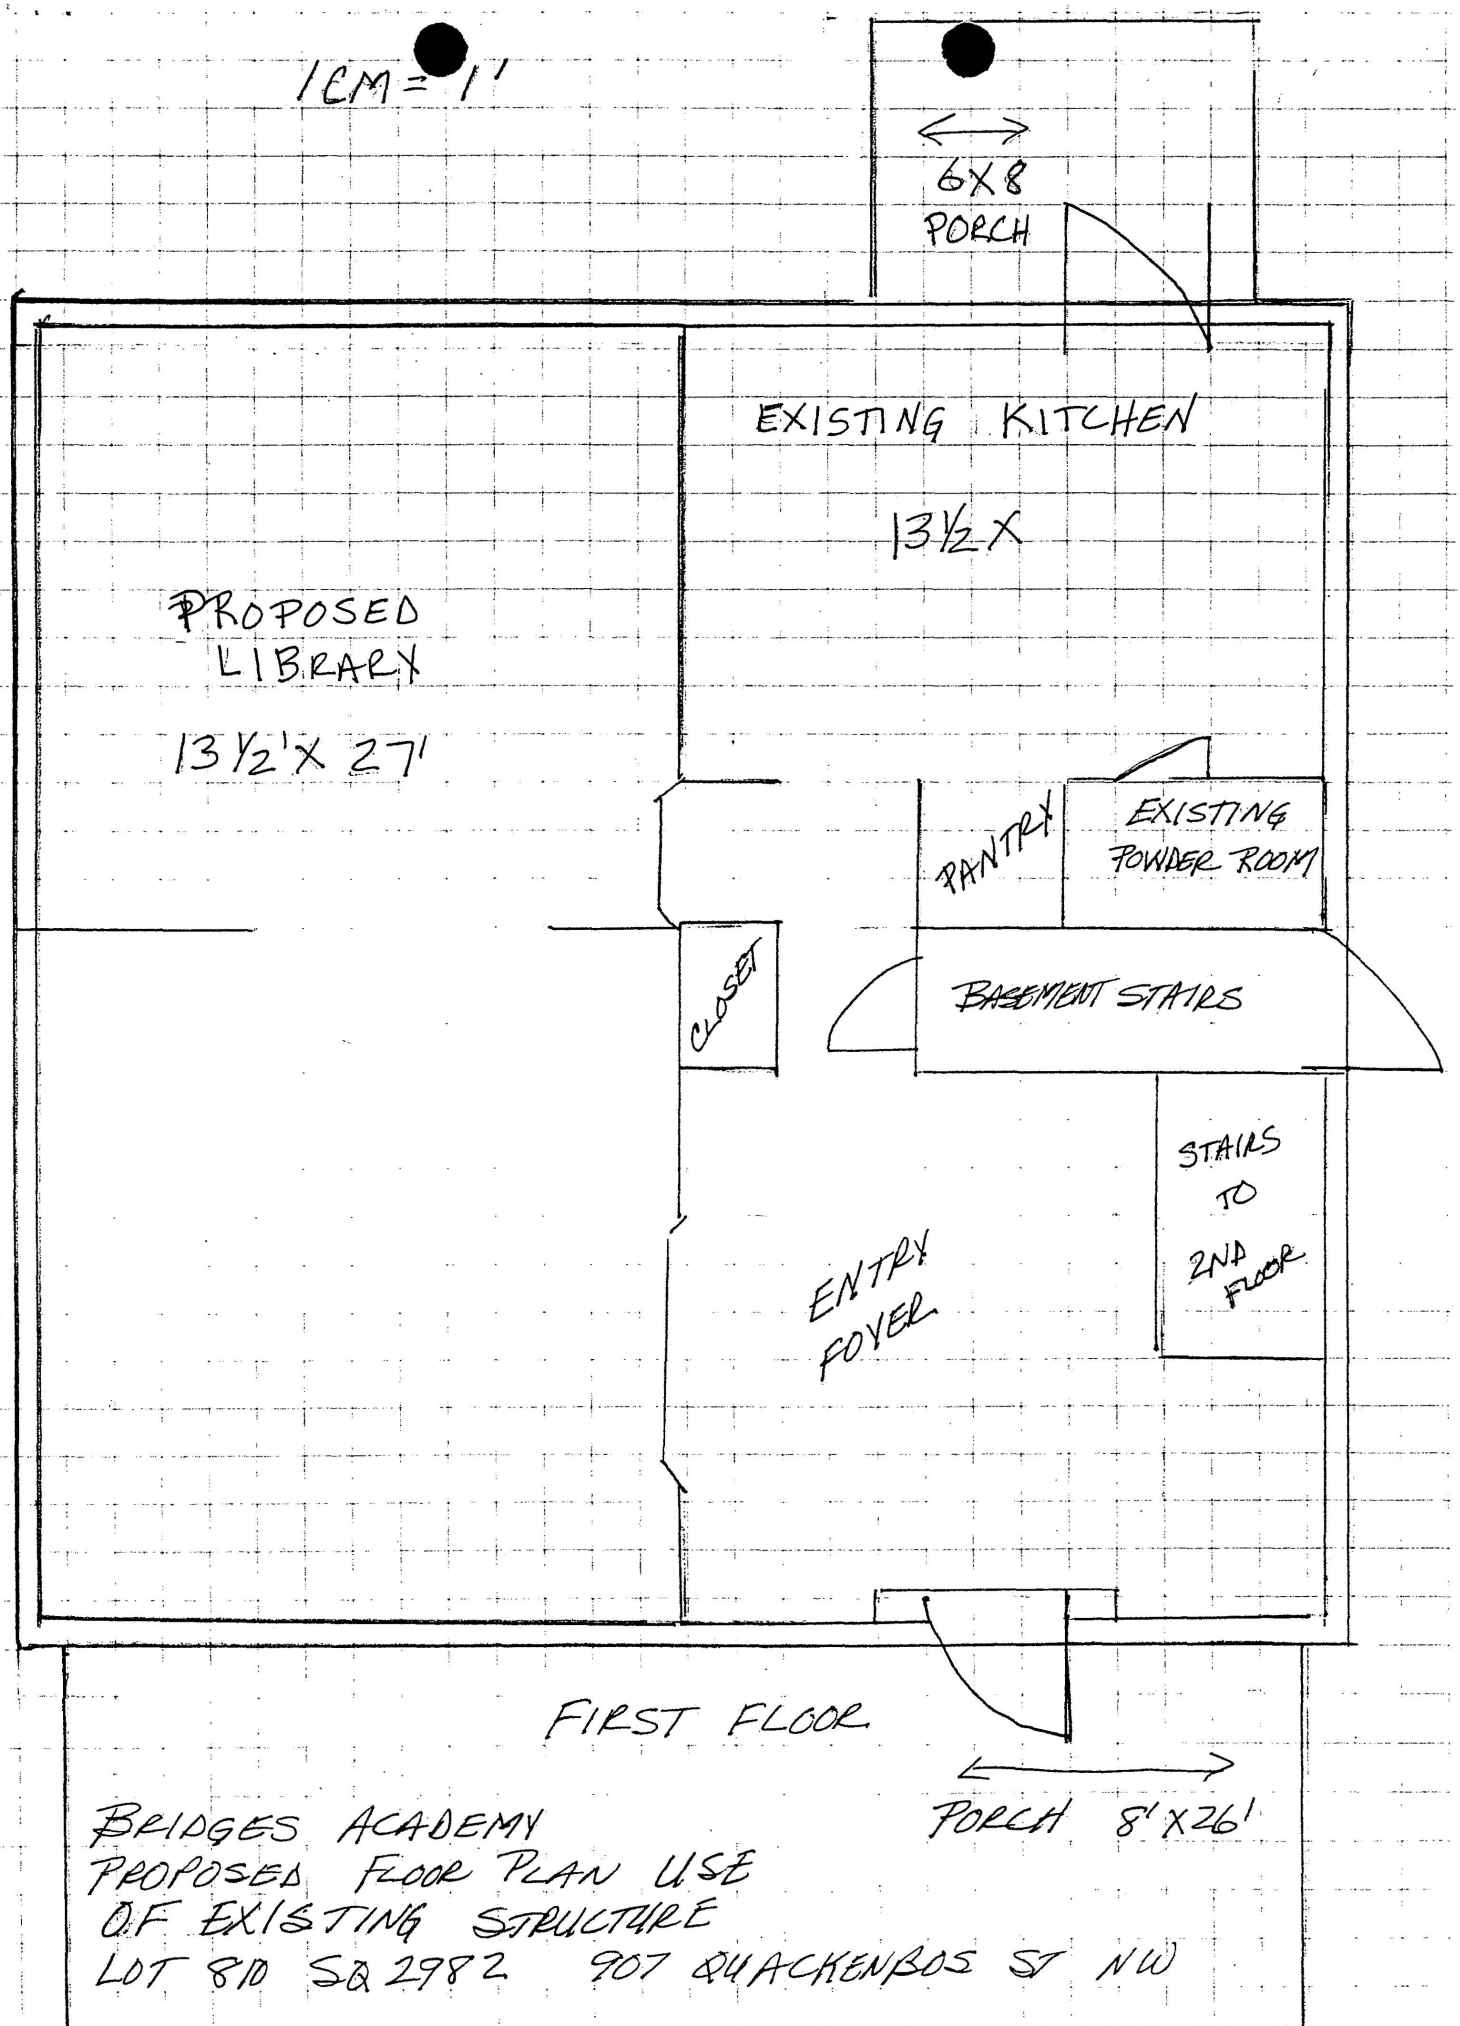
1CM = 1'
6X8
PORCH
EXISTING KITCHEN
13½ X
PROPOSED
LIBRARY
13½'X 27'
PANTRY
EXISTING
POWDER ROOM
CLOSET
BASEMENT STAIRS
STAIRS
TO
2ND
FLOOR
ENTRY
FOYER
FIRST FLOOR
PORCH 8'X26'
BRIDGES ACADEMY
PROPOSED FLOOR PLAN USE
OF EXISTING STRUCTURE
LOT 810 SQ 2982 907 QUACKENBOS ST NW


1cm = 1'

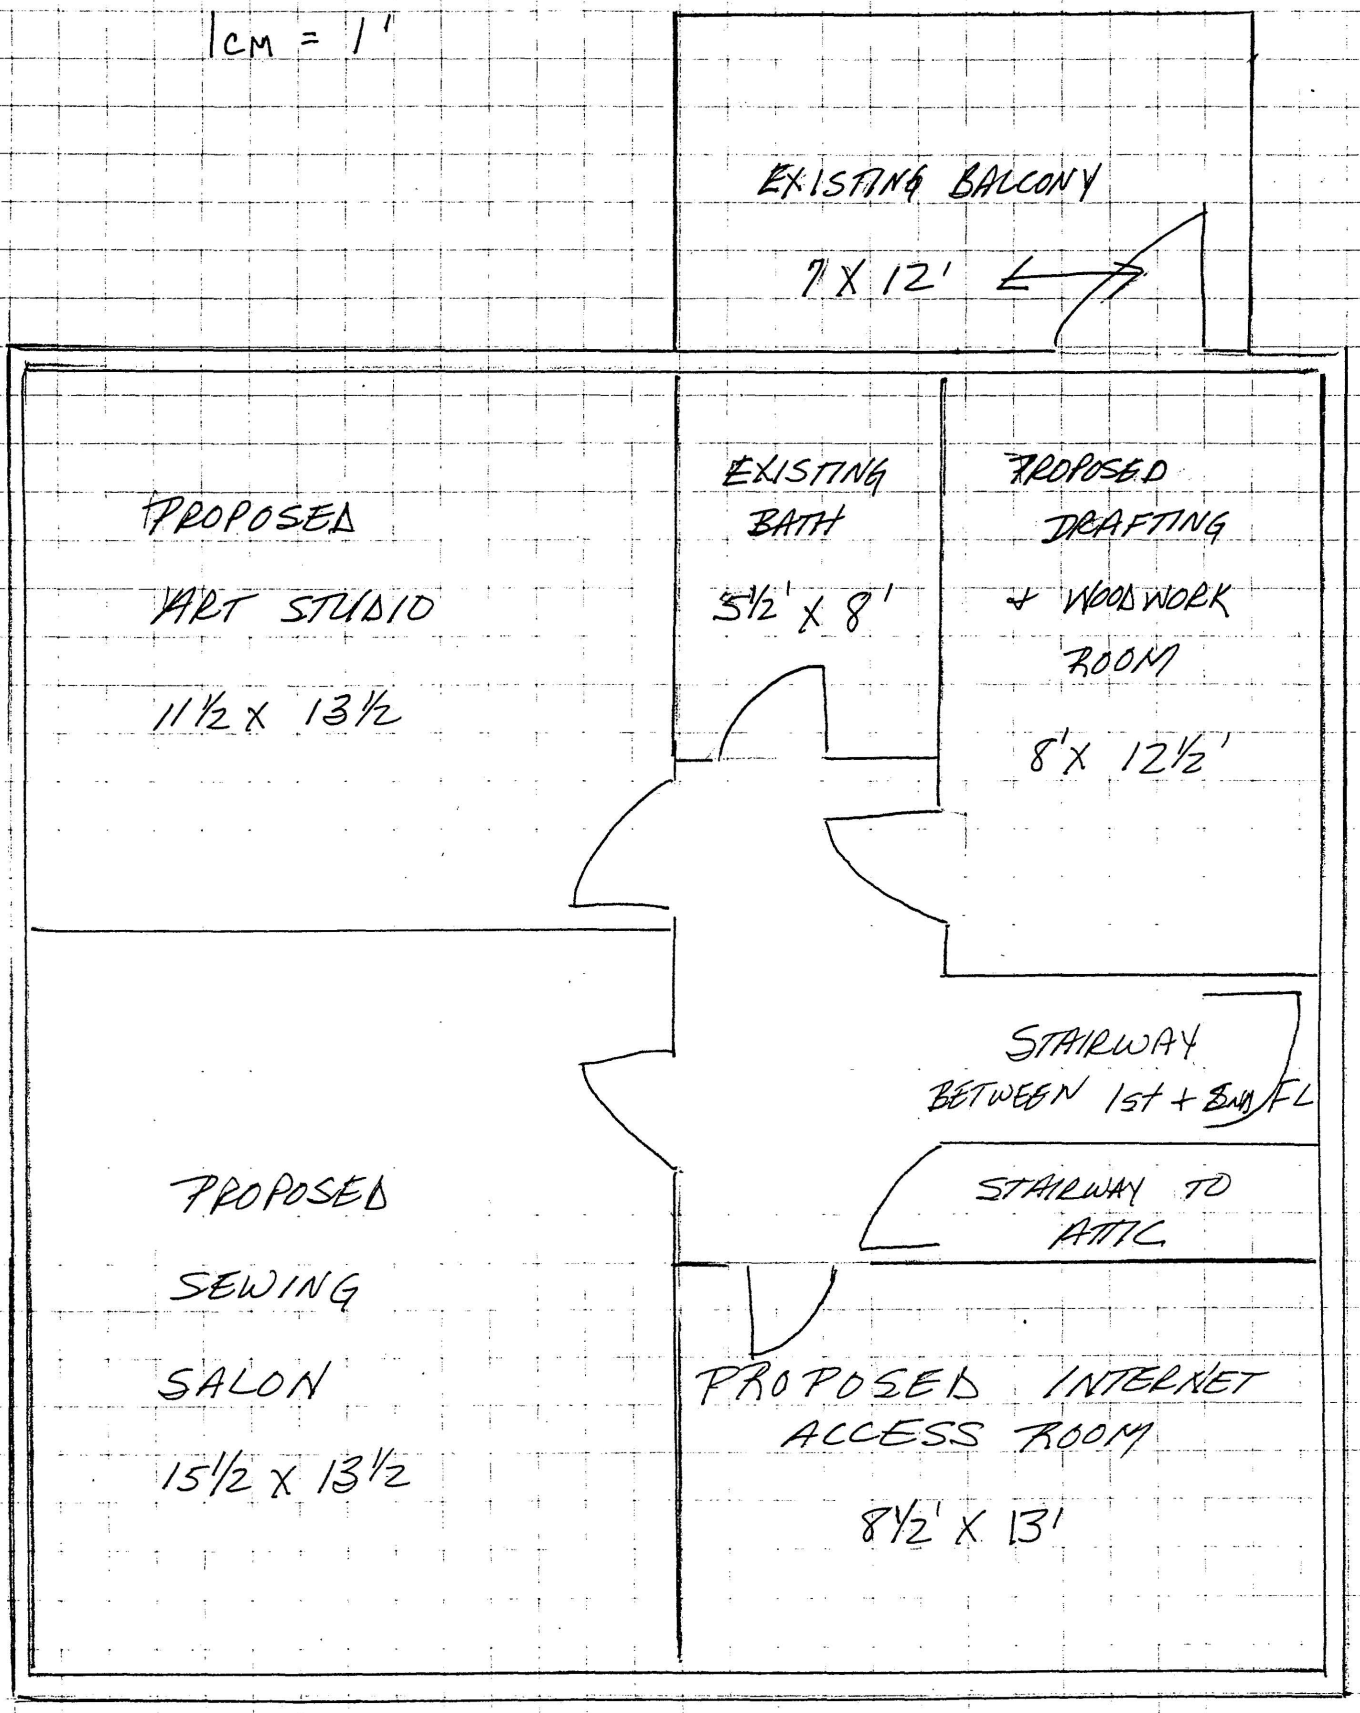

PROPOSED USE OF EXISTING STRUCTURE 2ND FLOOR

SQUARE 2982

1 CM = 1'

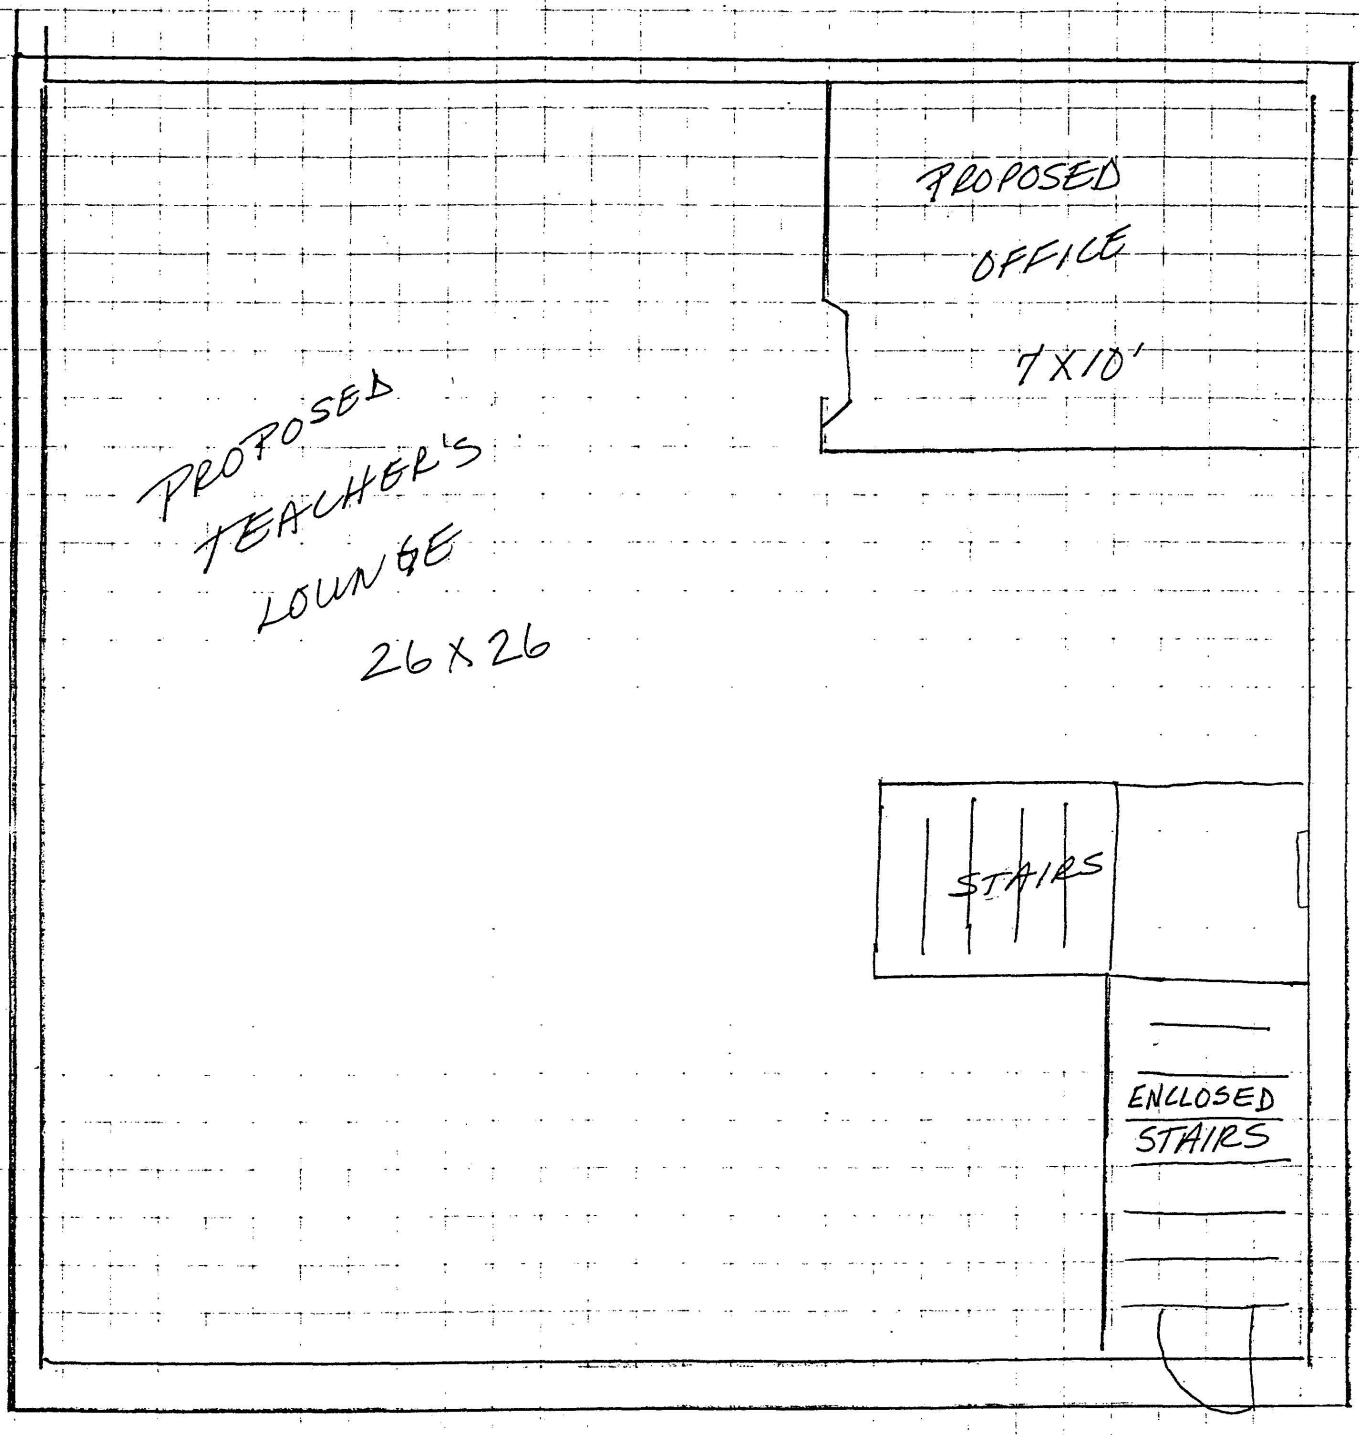

PROPOSED USE OF EXISTING STRUCTURE ATTIC

SQUARE 2982 LOT 810 907 QUACKENBOS ST NW