Roof Deck Enclosure for Kraskin Residence


4601 Tilden Street NW
Washington, D.C.

'00 JUN 13 P4:26

OFFICE OF ZONING
DISTRICT OF COLUMBIA


BZA
Case No. 16605
Exhibit No. 9

K.H.I., Inc. 427 N. Maple Avenue Falls Church Virginia

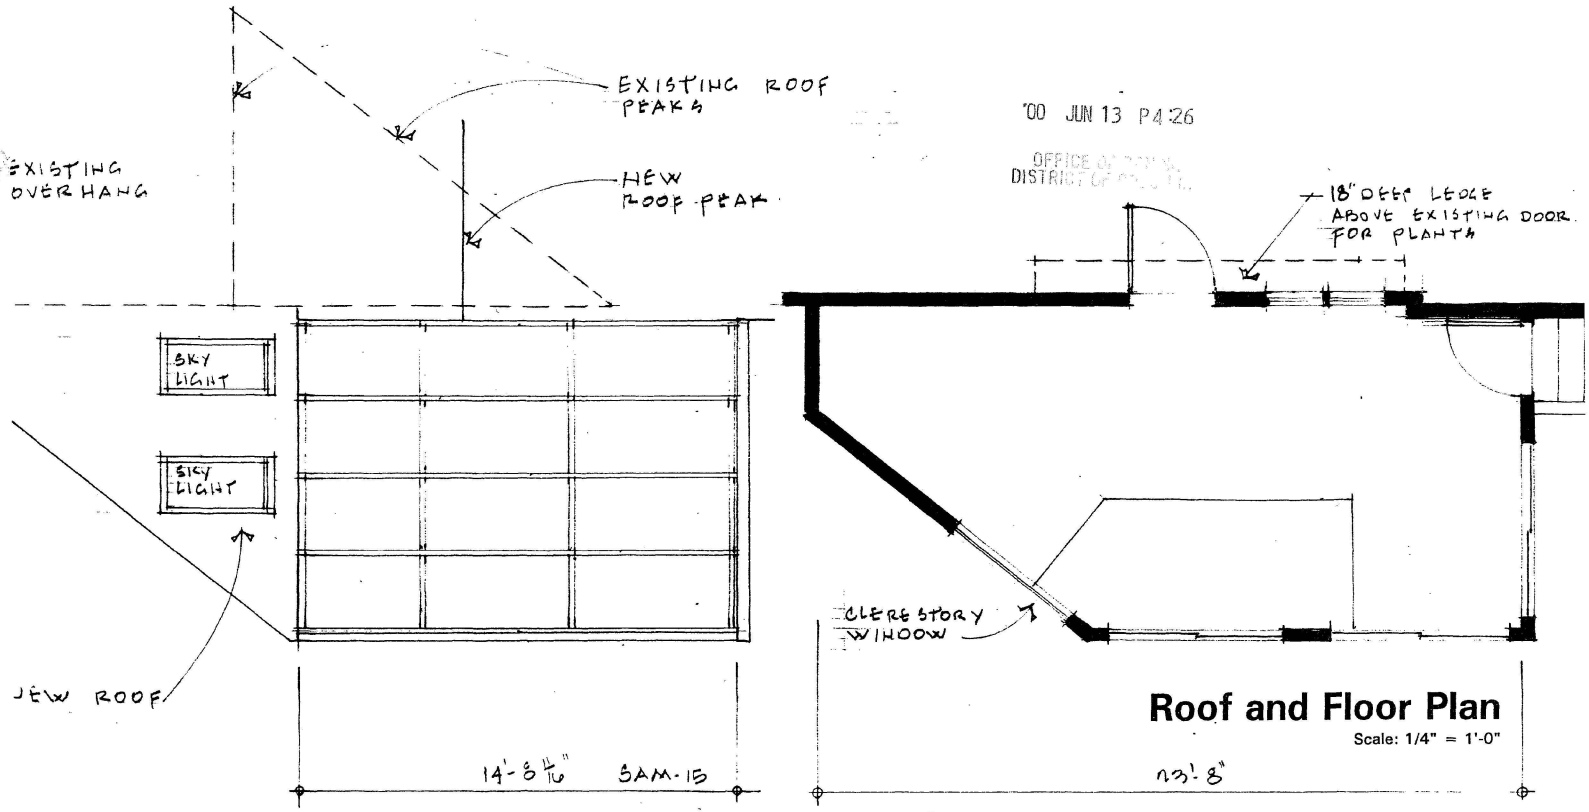


Roof and Floor Plan

Scale: 1/4" = 1'-0"

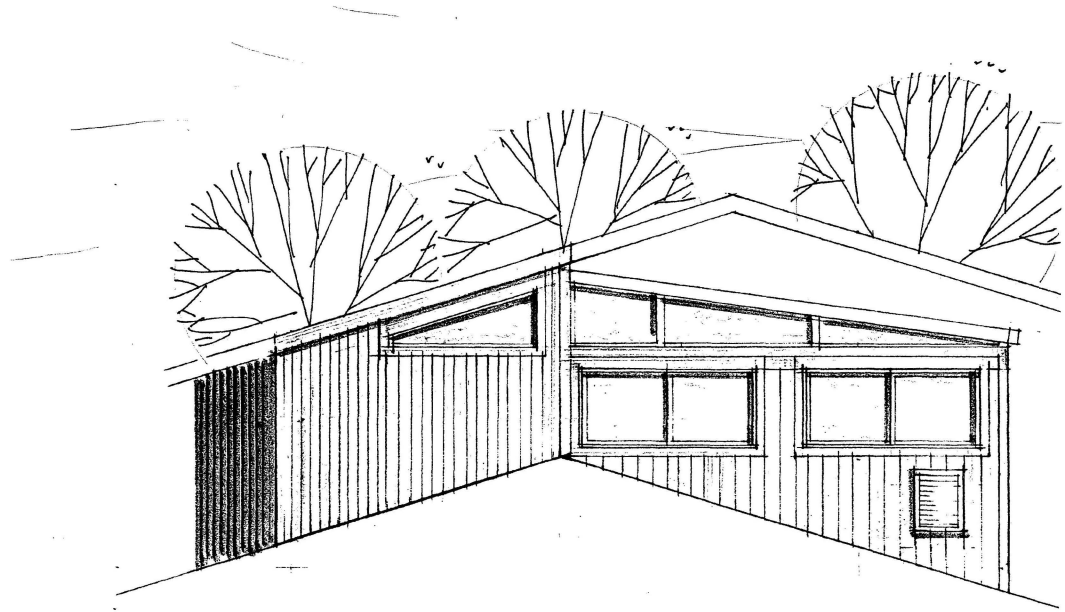

Roof Elevation

Scale: 1/4" = 1'-0"

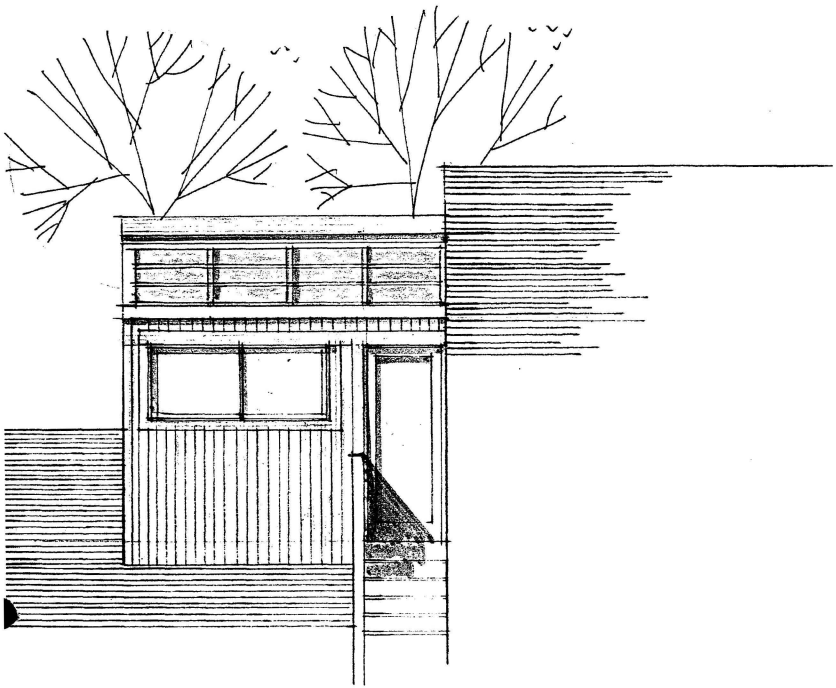

Stair Elevation

Scale: 1/4" = 1'-0"