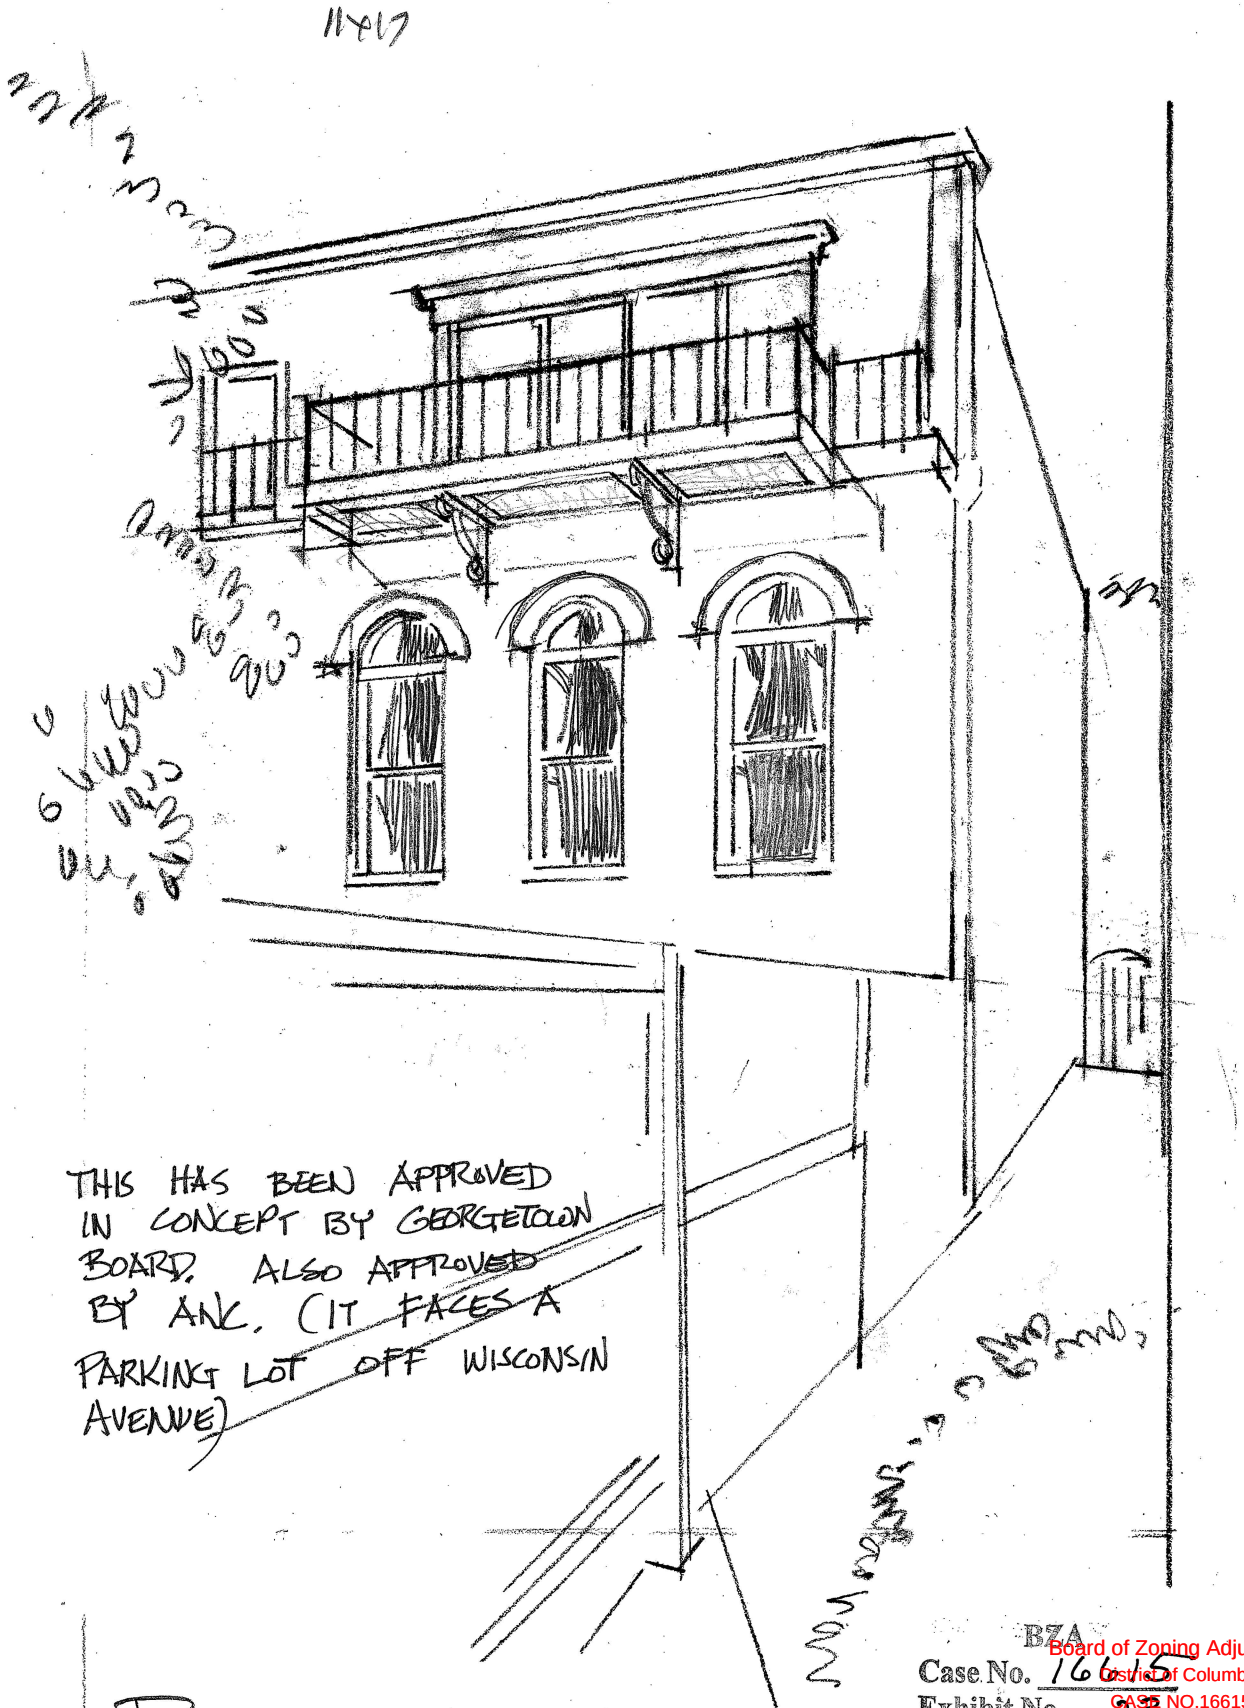


THIS HAS BEEN APPROVED IN CONCEPT BY GEORGETOWN BOARD. ALSO APPROVED BY ANC. (IT FACES A PARKING LOT OFF WISCONSIN AVENUE)

PERSPECTIVE

BZA
Case No. 16615
Exhibit No. 23

Board of Zoning Adjustment
District of Columbia
CASE NO.16615
EXHIBIT NO.23