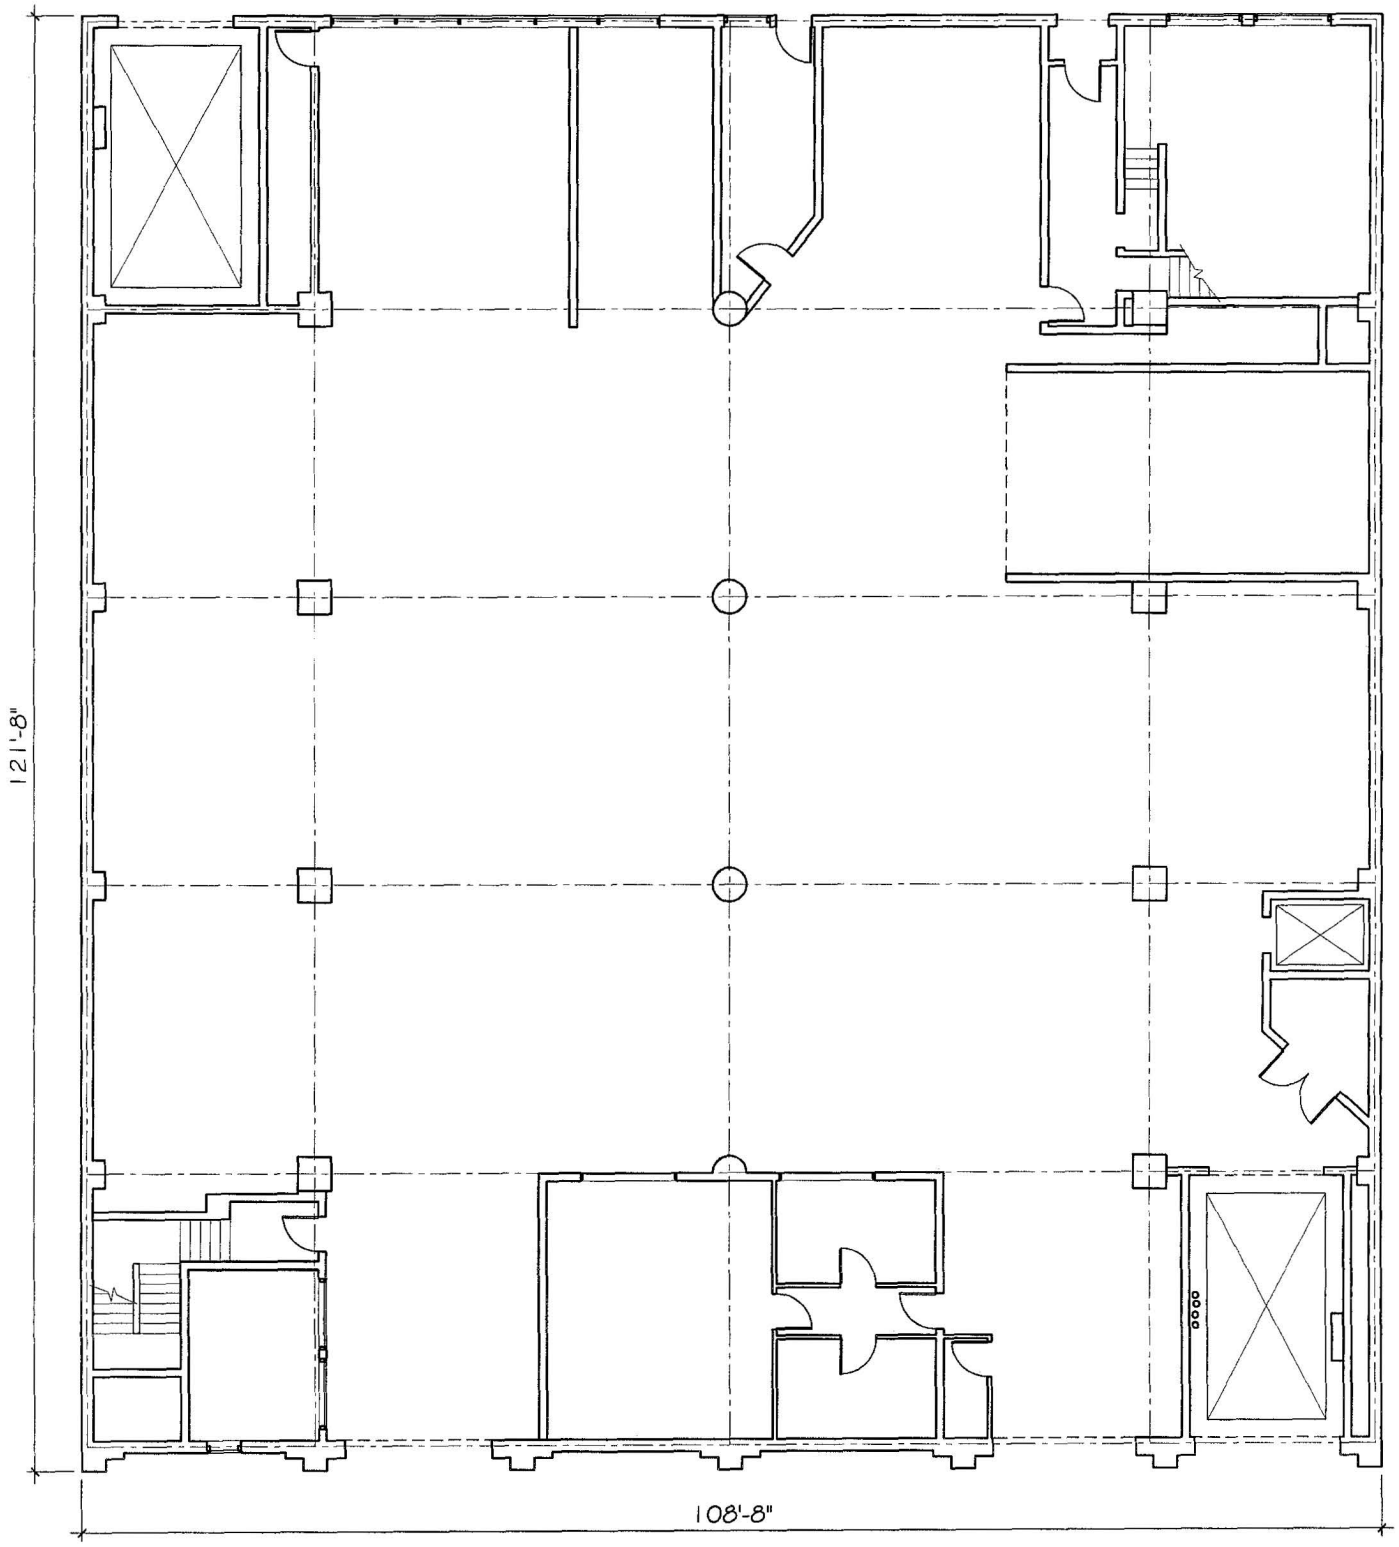


22ND STREET, N.W.

WHITE HOUSE PARKING GARAGE

FIRST FLOOR PLAN
1/16" = 1'-0"
06/06/00
ABYAA-1125

DISTRICT
'00 AUG 14 P2:40

BZA
Case No. 16626
Exhibit No. 5

Board of Zoning Adjustment
District of Columbia
CASE NO.16626
EXHIBIT NO.5