ShawPittman

A Law Partnership Including Professional Corporations

February 20, 2001

By Hand Delivery

D.C. Board of Zoning Adjustment
441 Fourth Street, N.W., Room 210
Washington, D.C. 20001
Attn: Vincent Erondu

RECEIVED
D.C. OFFICE OF ZONING
2001 FEB 20 AM 10: 20

Re: BZA Application No. 16656;
7820 Georgia Avenue, N.W.

Dear Members of the Board:

Enclosed please find a copy of the revised survey, requested by the Board, at the January 16, 2001 public hearing in the above referenced case. With the filing of this survey, it is our understanding that the record in this case is now closed and the final order can be issued.

Should you have any questions or need anything further, please have a member of the BZA staff contact either of the undersigned.

Sincerely,

John T. Epting/SGS

John T. Epting

Sarah E. Shaw


Sarah E. Shaw

cc: Office of Planning
Department of Public Works
Advisory Neighborhood Commission 4A

Enclosure

BZA
Case No. 16656
Exhibit No. 36

Board of Zoning Adjustment
District of Columbia
CASE NO.16656
EXHIBIT NO.36

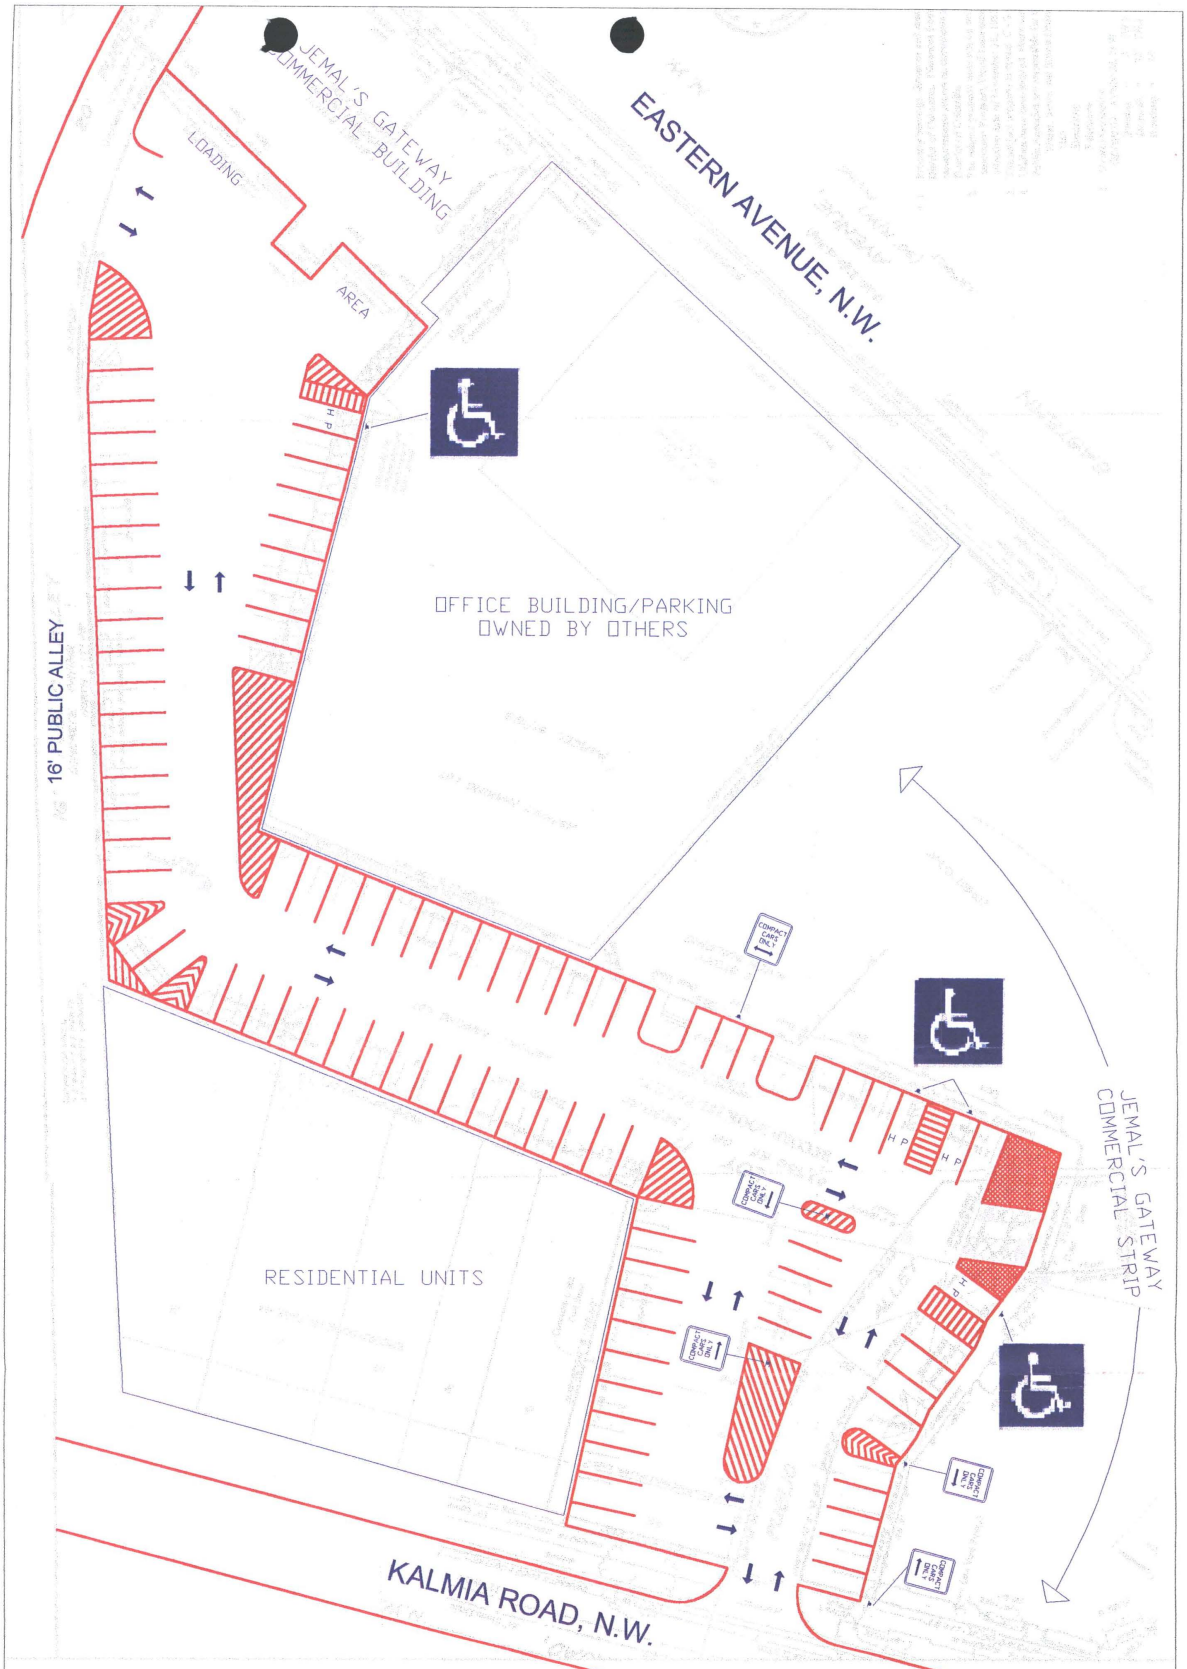

NOTES:
1. The striped areas can be substituted with landscaping
2. Total number of standard parking stall (9' x 19') : 75
3. Total number of compact parking stall (8' x 16') : 13
4. Total number of handicapped parking stall (8' x 19' with 8' (van accesible) or 5' (passenger) platform area) : 4
5. Aisle widhths are 20' or greater

O. R. GEORGE & ASSOCIATES, INC.
Traffic Engineers - Transportation Planners
1738 Elton Road Suite # 321
Silver Spring, MD 20903
(301) 439-7722

PARKING LAYOUT - JEMAL'S GATEWAY
Board of Zoning Adjustment
Application No. 16656

Prepared by: ORG/MFO	Drawn by: MFO	Scale: No Scale
Approved by:	Date: February 9, 2001	Page: 1 of 1