
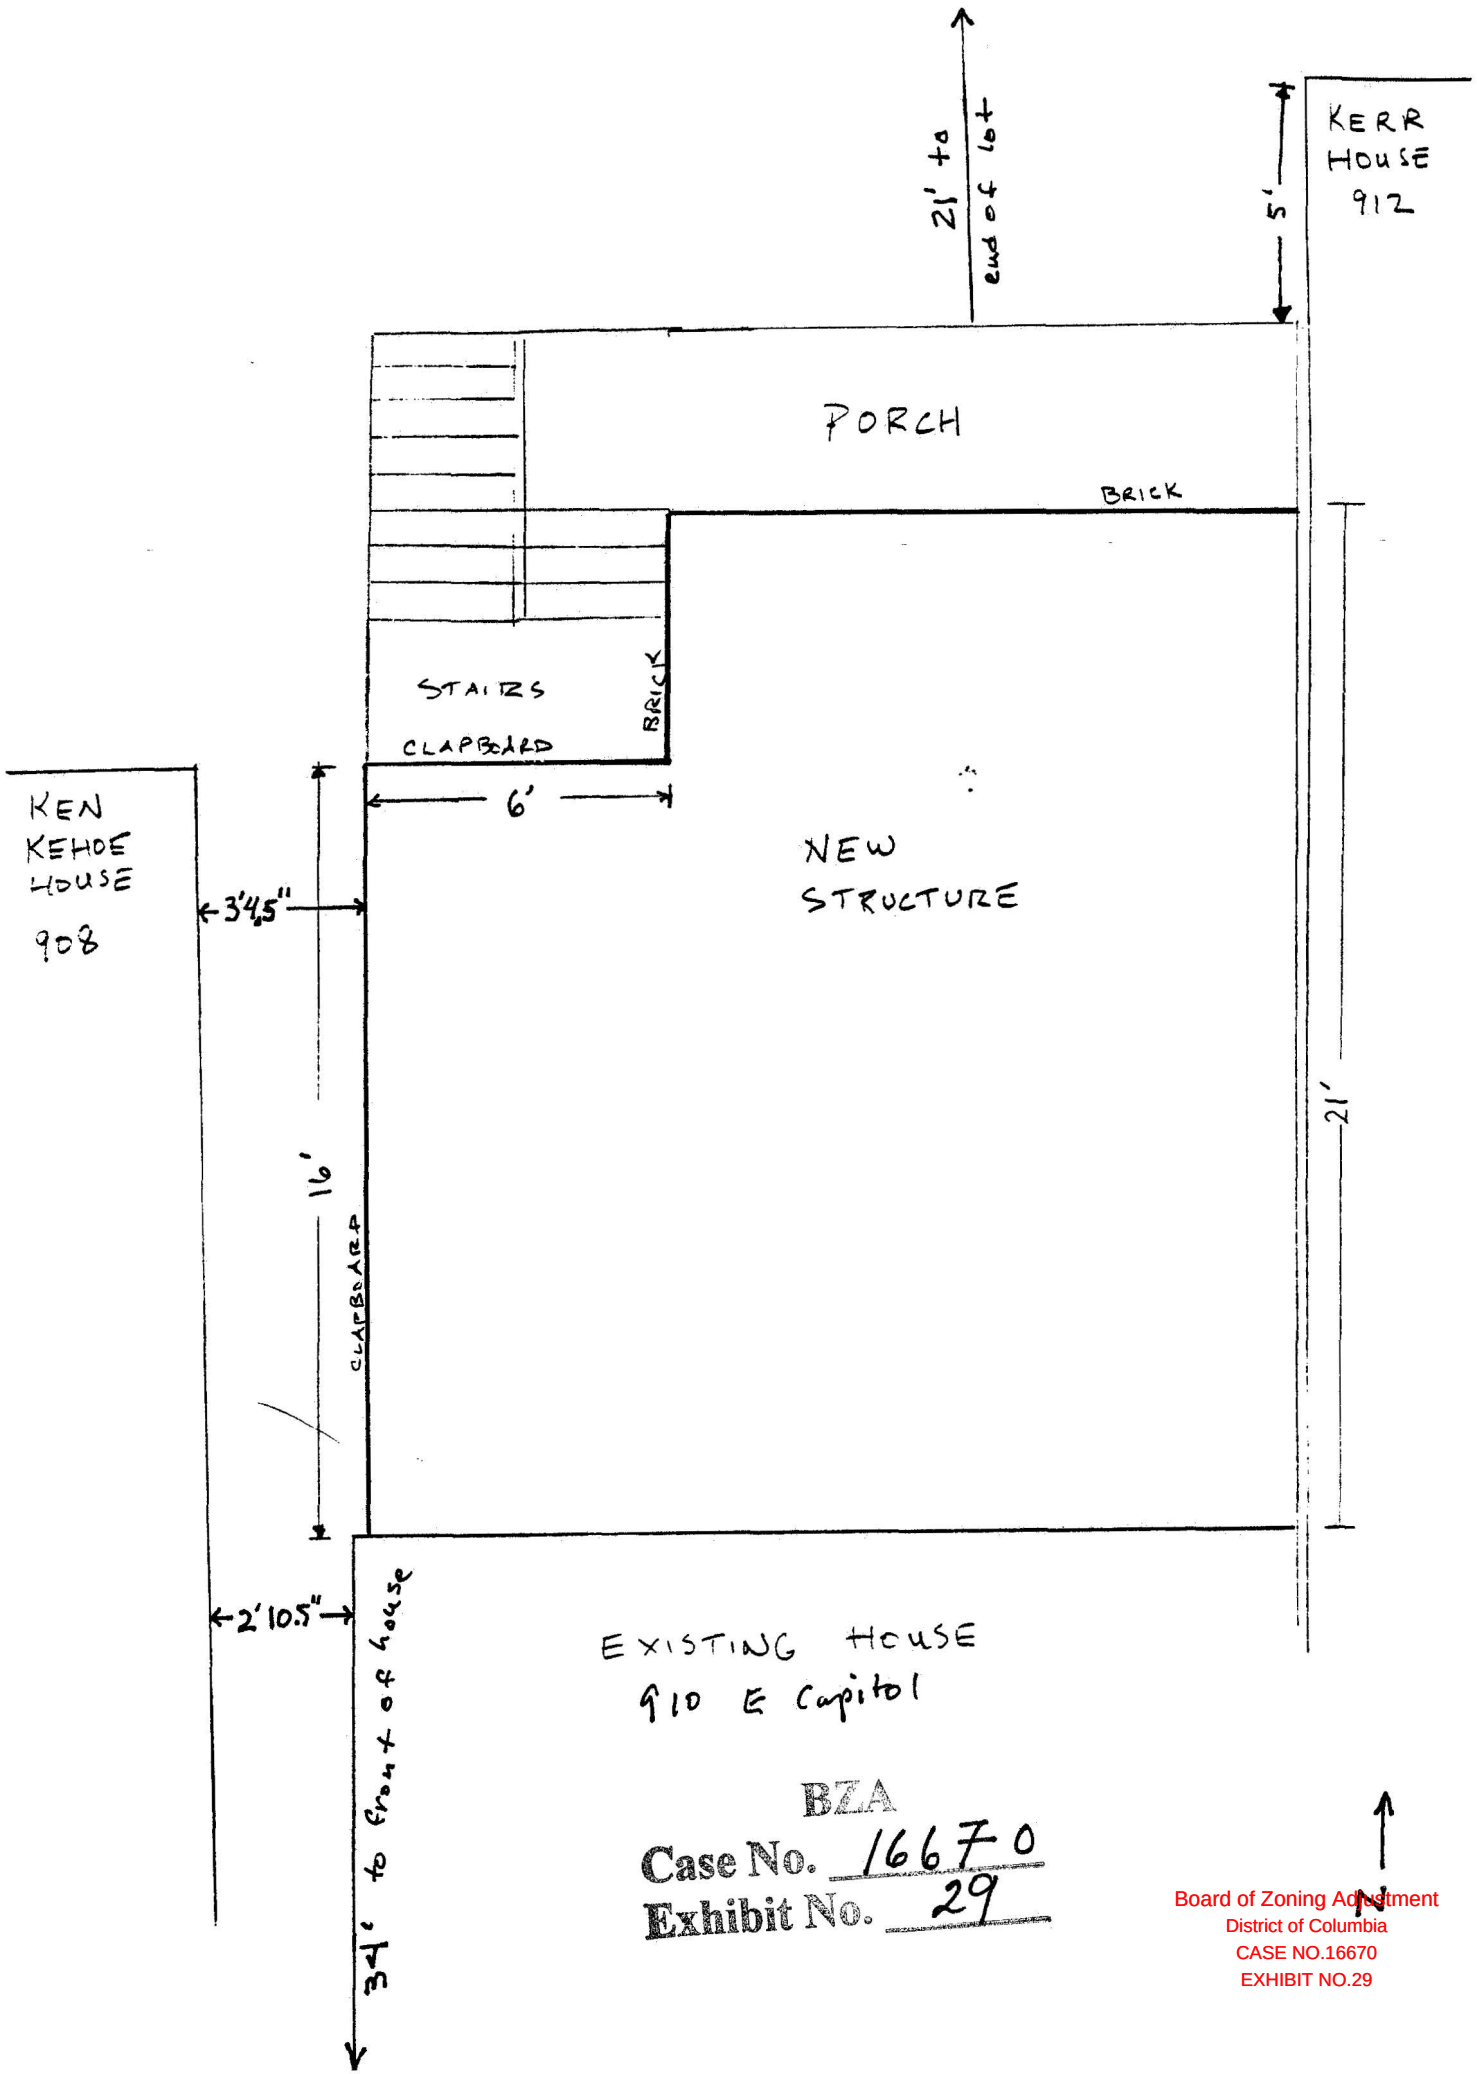


BZA
Case No. 16670
Exhibit No. 29

Board of Zoning Adjustment
District of Columbia
CASE NO.16670
EXHIBIT NO.29

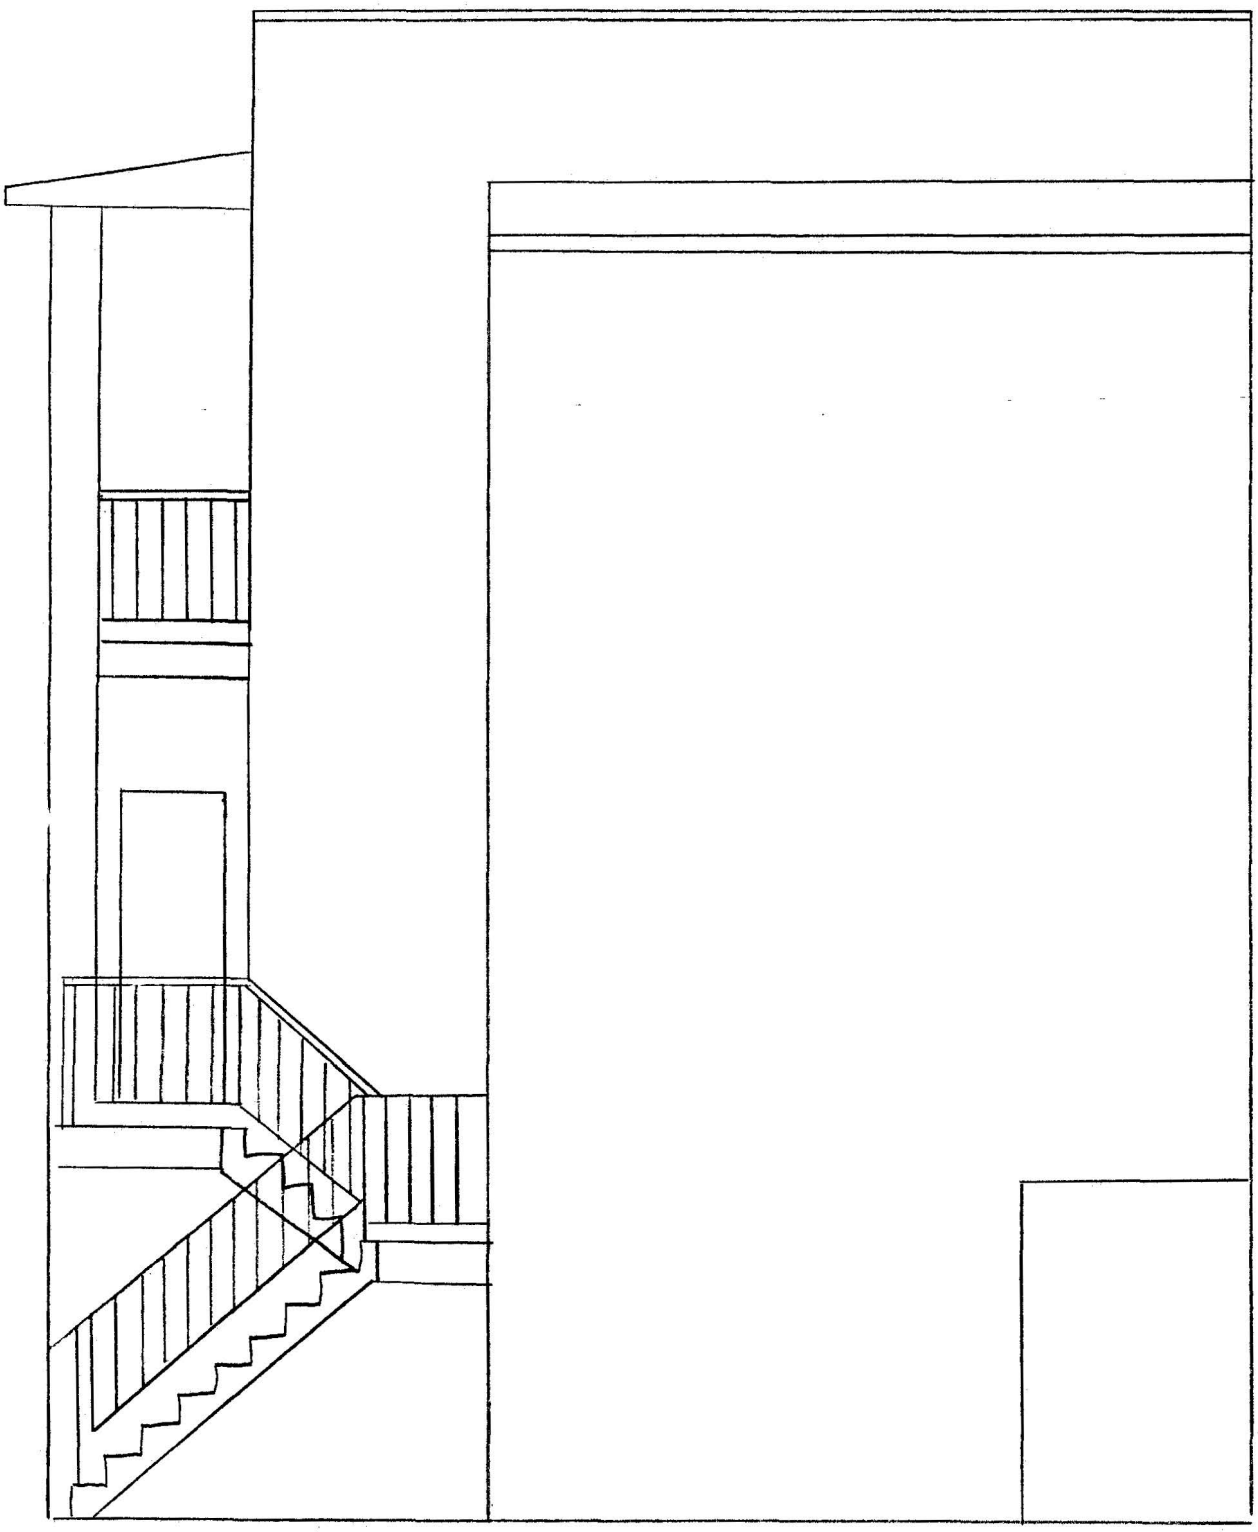

WEST ELEVATION