
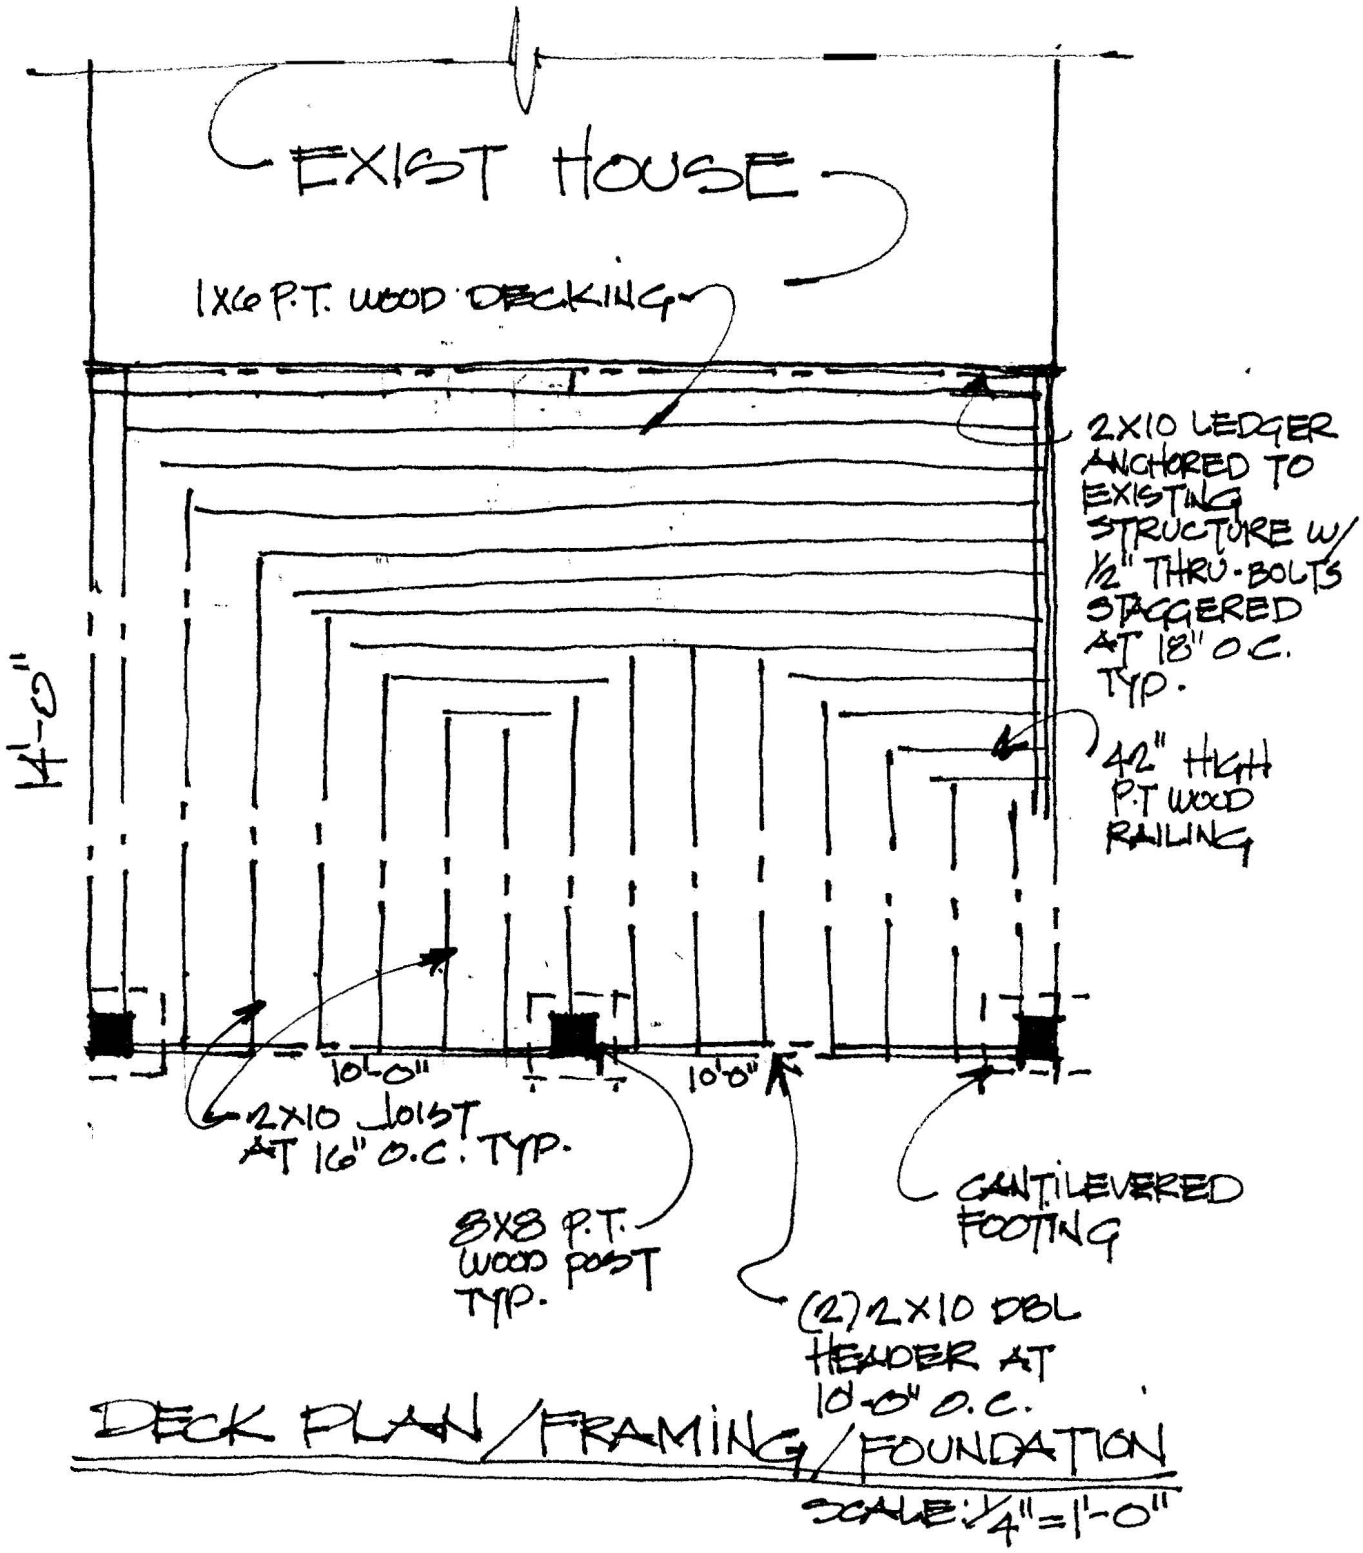


DECK PLAN / FRAMING / FOUNDATION

SCALE: ¼" = 1'-0"


BZA
Case No. 16678
Exhibit No. 7

Board of Zoning Adjustment
District of Columbia
CASE NO.16678
EXHIBIT NO.7

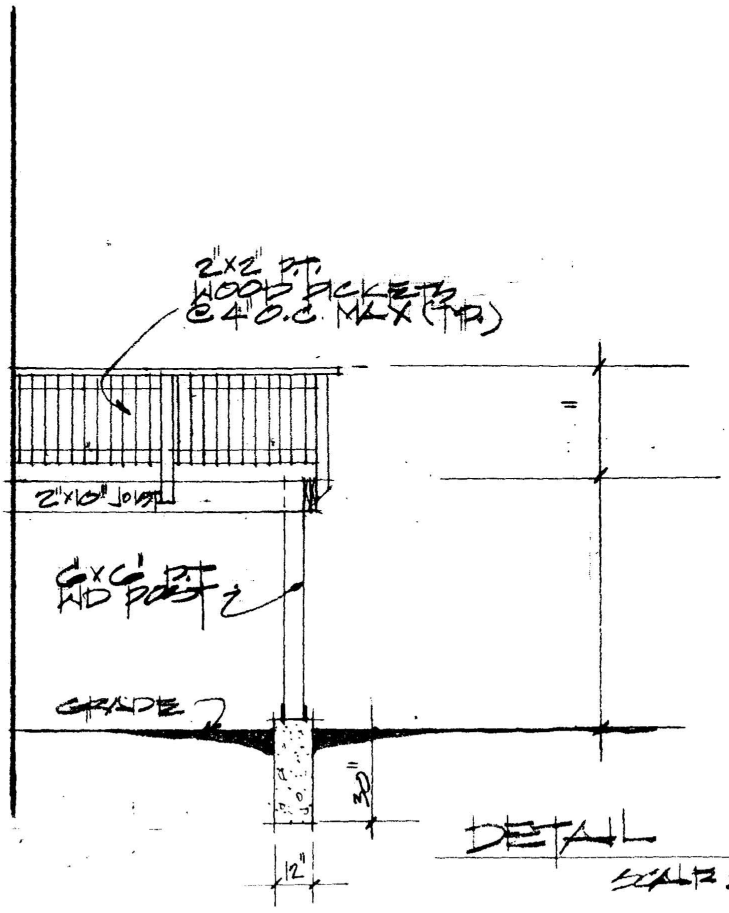


DETAIL

SCALE: 1/4" = 1'-0"

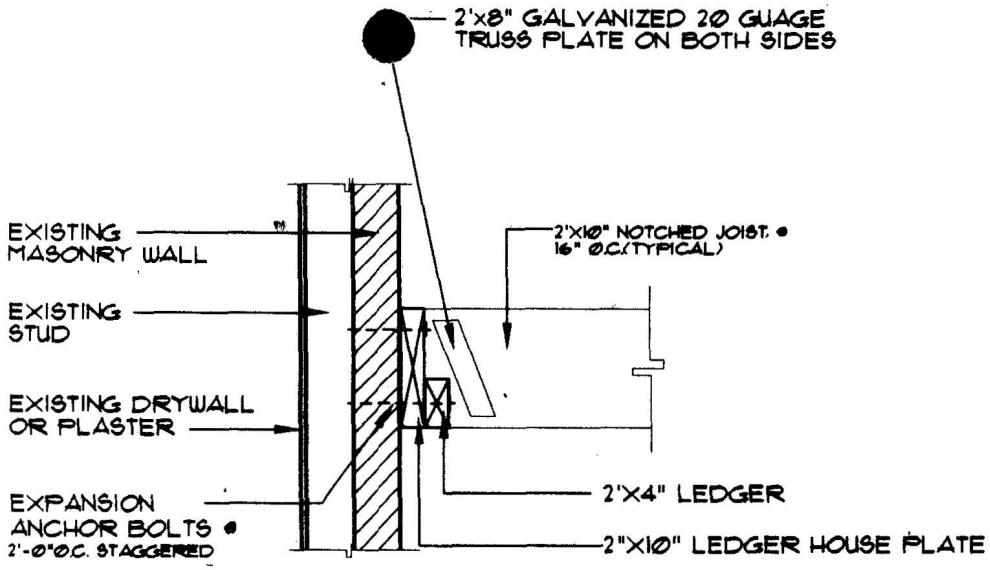

WALL DETAIL

SCALE: 3/4" = 1'-0"

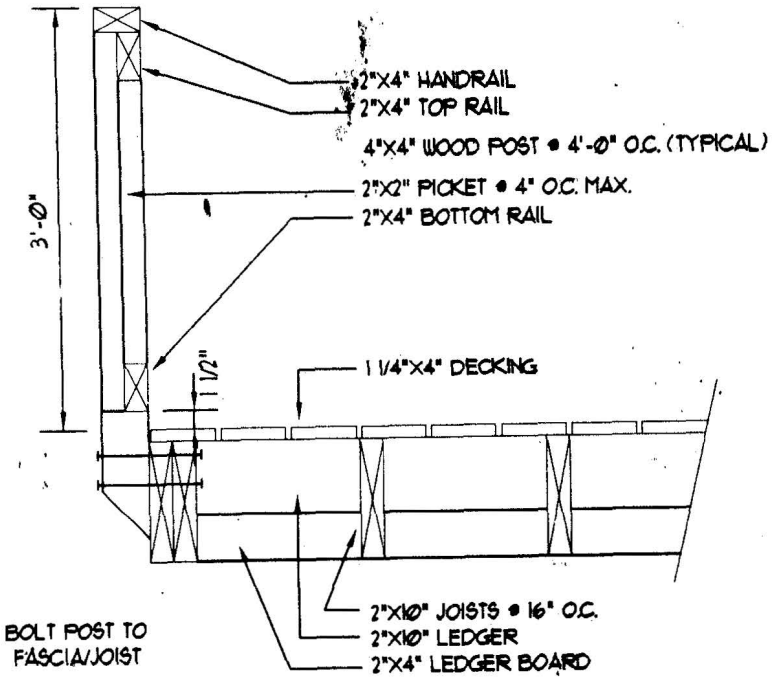

HANDRAIL DETAIL

SCALE - 3/4" = 1'-0"