
BZA
Case No. 16694
Exhibit No. 7

# PERSPECTIVE OF STRUCTURE FROM REAR YARD

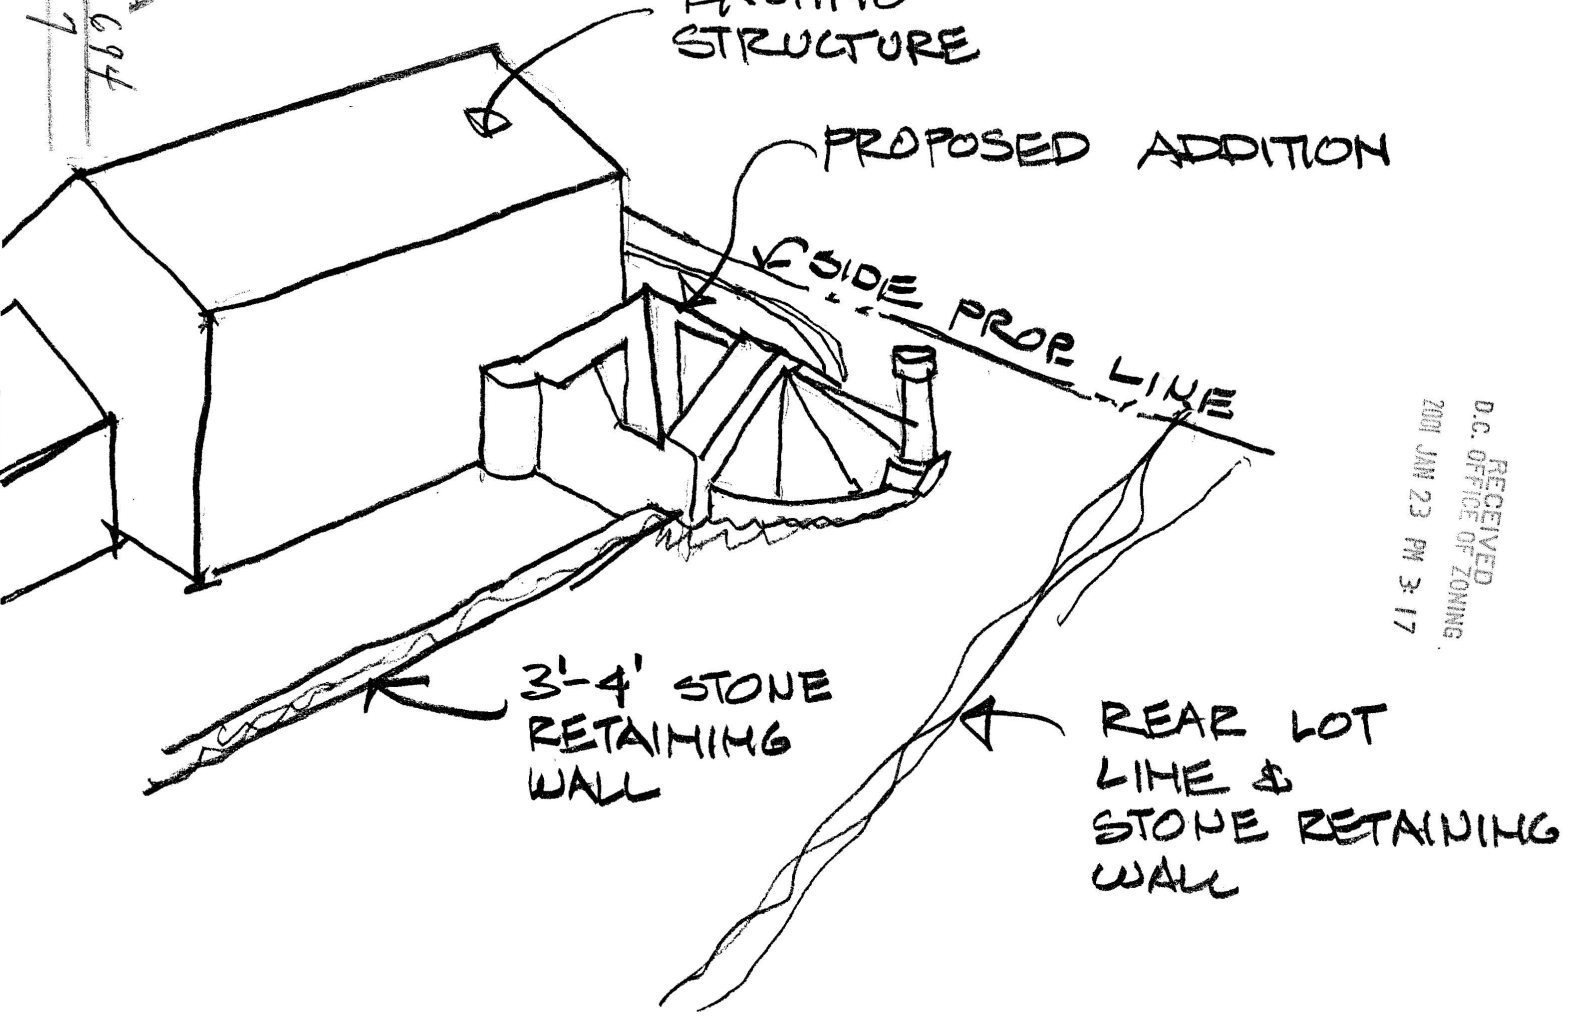


D.C. RECEIVED
OFFICE OF ZONING
2001 JAN 23 PM 3:17

Board of Zoning Adjustment
District of Columbia
CASE NO.16694
EXHIBIT NO.7