ROBINS, KAPLAN, MILLER & CIRESI L.L.P.
ATTORNEYS AT LAW

ATLANTA
BOSTON
CHICAGO
LOS ANGELES
MINNEAPOLIS
ORANGE COUNTY
SAINT PAUL
WASHINGTON, D.C.

SUITE 1200
1801 K STREET, N.W.
WASHINGTON, D.C. 20006-1301
TELEPHONE (202) 775-0725
FACSIMILE (202) 223-8604
TELEX 4931197 RKMC

JEANNINE RUSTAD ZIGNER
(202) 775-0725

April 23, 2001

RECEIVED
D.C. OFFICE OF ZONING
2001 APR 23 AM 11:25

BY HAND

Ms. Sheila Cross-Reid
Chairperson
Board of Zoning Adjustment
441 4th Street, NW, Room 210
Washington, DC 20001

Re: BZA Case No. 16702; Georgetown Incinerator; 3100 South Street, N.W.; Square 1189, Lot 88

Dear Ms. Reid:

On Friday, April 20, 2001, we forwarded to the Board information requested at the conclusion of the April 17, 2001 hearing. Included in our submissions were copies of the photograph of the site model and elevations for the property. Enclosed for the Board's reference are the original, color photograph and elevations.

Sincerely,

ROBINS, KAPLAN, MILLER & CIRESI LLC

Jeannine Rustad Zigner

BZA
Case No. 16702
Exhibit No. 60

Board of Zoning Adjustment
District of Columbia
CASE NO.16702
EXHIBIT NO.60



PROPOSED K STREET ELEVATION -- EAST SIDE



APPROVED K STREET ELEVATION -- EAST SIDE



PROPOSED K STREET ELEVATION -- WEST SIDE



APPROVED K STREET ELEVATION -- WEST SIDE



GEORGETOWN INCINERATOR
WASHINGTON, D.C.

MILLENNIUM PARTNERS OF WASHINGTON, D.C. INC.

31 STREET ELEVATION

NOV 5, 1998

SHALOM BARANES ASSOCIATES
GARY EDWARD HANDEL AND ASSOCIATES ARCHITECTS

A-18



GEORGETOWN INCINERATOR
WASHINGTON, D.C.

MILLENNIUM PARTNERS OF WASHINGTON, D.C. INC.

K STREET ELEVATION

SHALOM BARANES ASSOCIATES
GARY EDWARD HANDEL AND ASSOCIATES ARCHITECTS

A-16



GEORGETOWN INCINERATOR

WASHINGTON, D.C.


MILLENNIUM PARTNERS OF WASHINGTON, D.C. INC.

WISCONSIN AVENUE ELEVATION

NOV 5, 1998

SHALOM BARANES ASSOCIATES
GARY EDWARD HANDEL AND ASSOCIATES ARCHITECTS

A-17

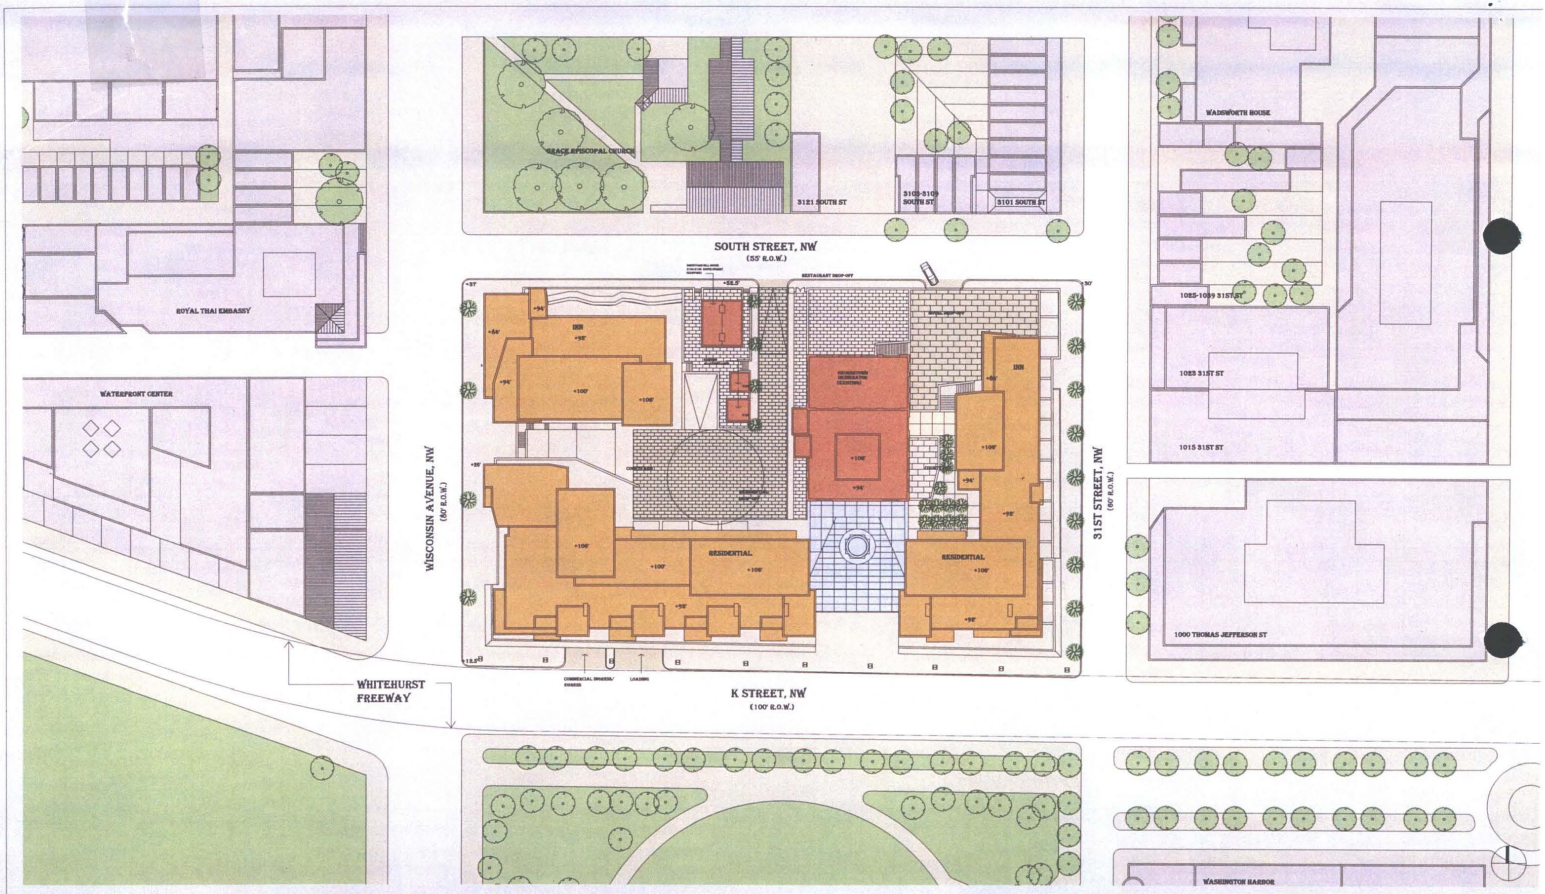

GEORGETOWN INCINERATOR


WASHINGTON , D. C.

SHALOM BARANES ASSOCIATES
GARY EDWARD HANDEL AND ASSOCIATES ARCHITECTS

A1

MILLENNIUM PARTNERS OF WASHINGTON, D.C. INC.

SEPTEMBER 3, 1998 SCALE: 1"=32'

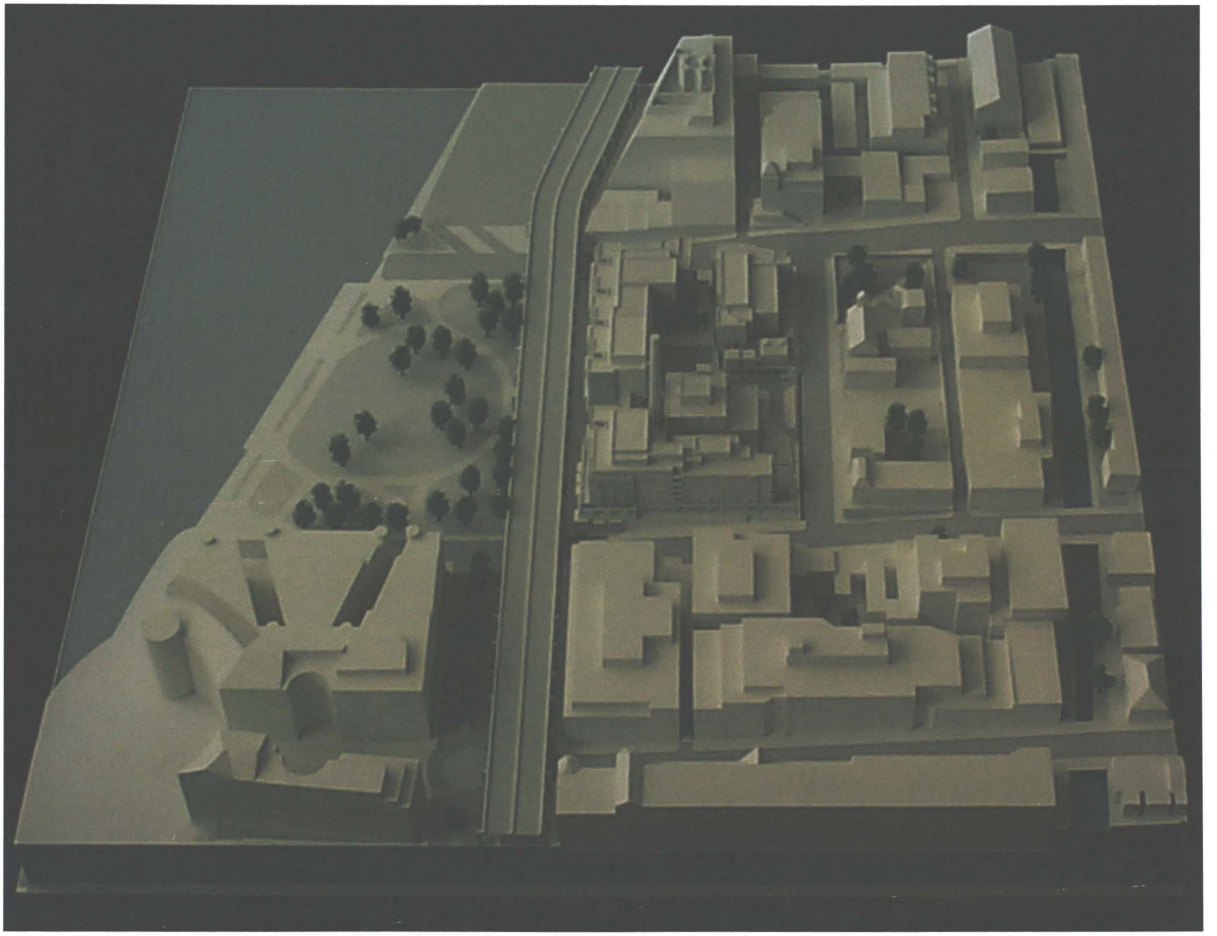

SITE MODEL