
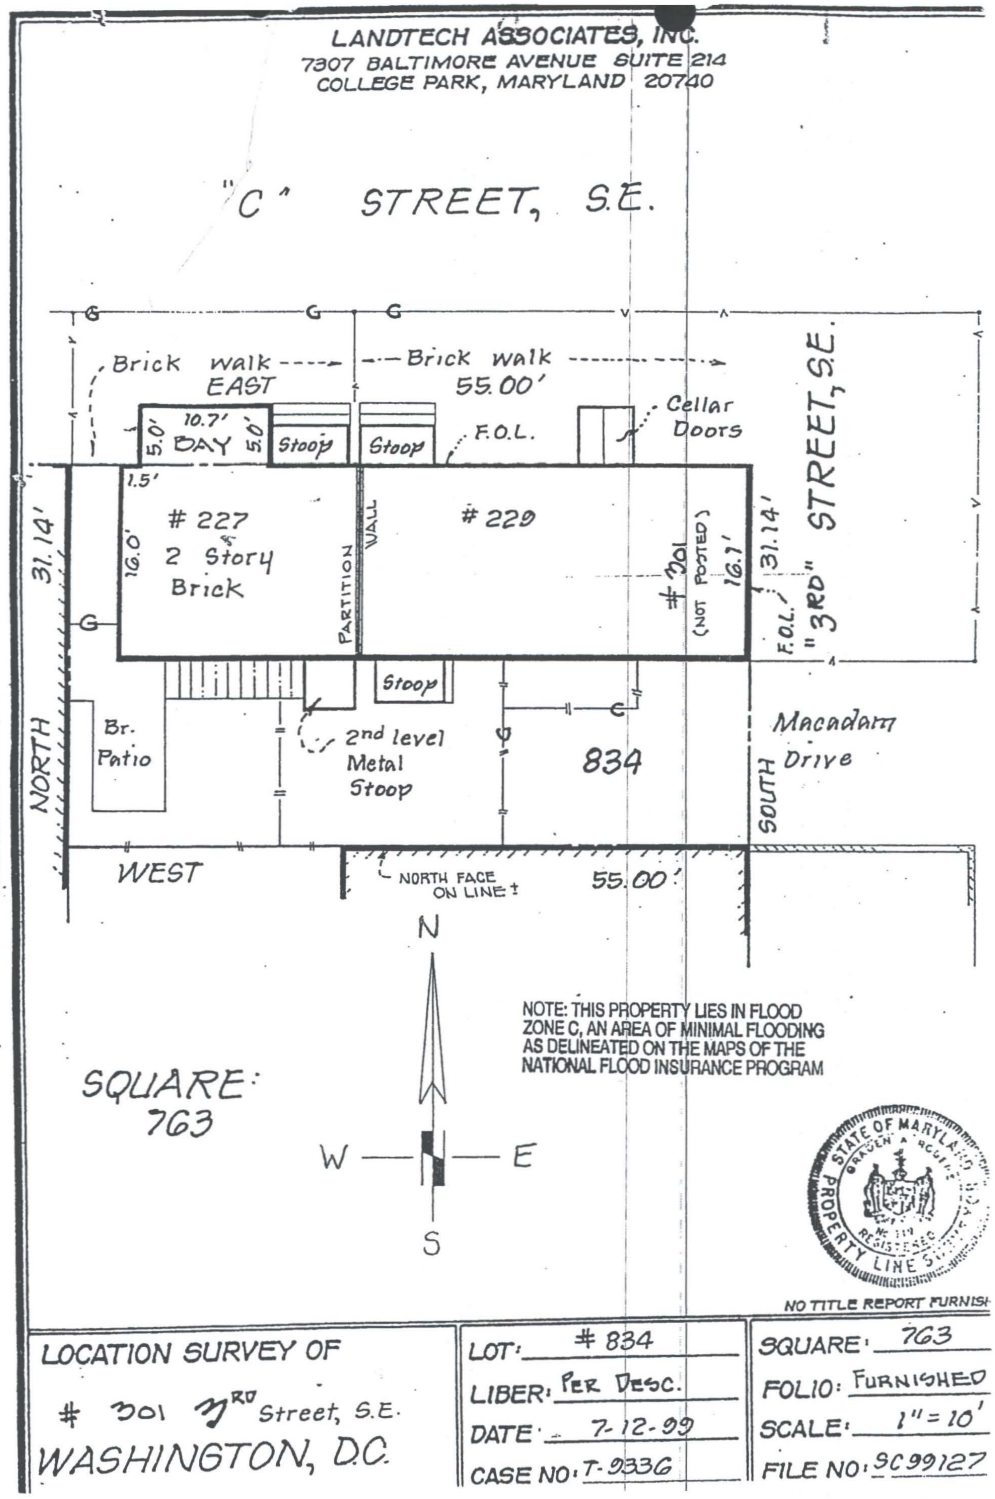


27

Ms. Renshaw's Highlighted Exhibit


BZA
Case No. 16709
Exhibit No. 40

Board of Zoning Adjustment
District of Columbia
CASE NO.16709
EXHIBIT NO.40

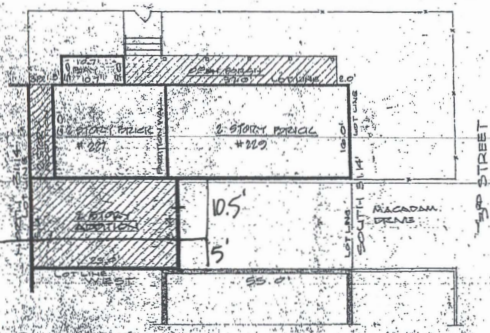

SITE PLAN

SCALE 1"=10'-0"

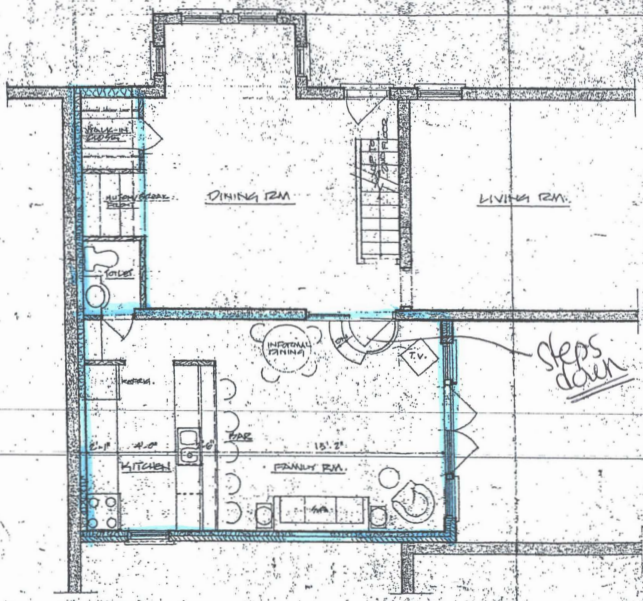

FIRST FLOOR PLAN

SCALE 1/4"=1'-0"

CLARK ASSOCIATES, ARCHITECTS • ARCHITECTURE • INTERIOR DESIGN


ADDITION TO THE RESIDENCE OF:
MR. & MRS. WILLIAM F. BRANNON

ISSUES

REVISIONS

SHEET DESCRIPTION:
1ST FLOOR PLAN
SITE PLAN

SHEET #
A-1

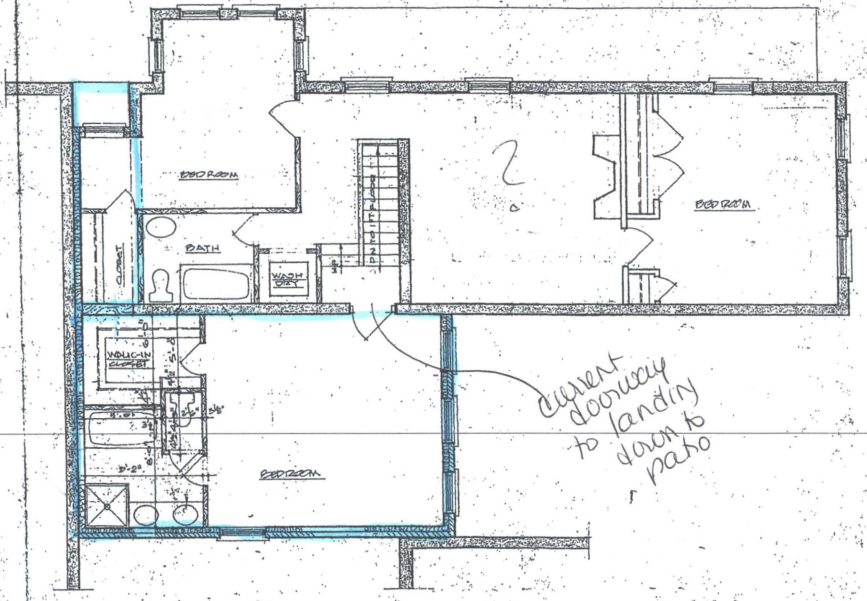

SECOND FLOOR PLAN

SCALE: 1/4"=1'-0"

CLARK ASSOCIATES ARCHITECTS • ARCHITECTURE • INTERIOR DESIGN

ISSUES

REVISIONS

SHEET DESCRIPTION SECOND FLOOR P

SHEET # A-2

ADDITION TO THE RESIDENCE OF:

MRS. WILLIAM F. BRADLEY