
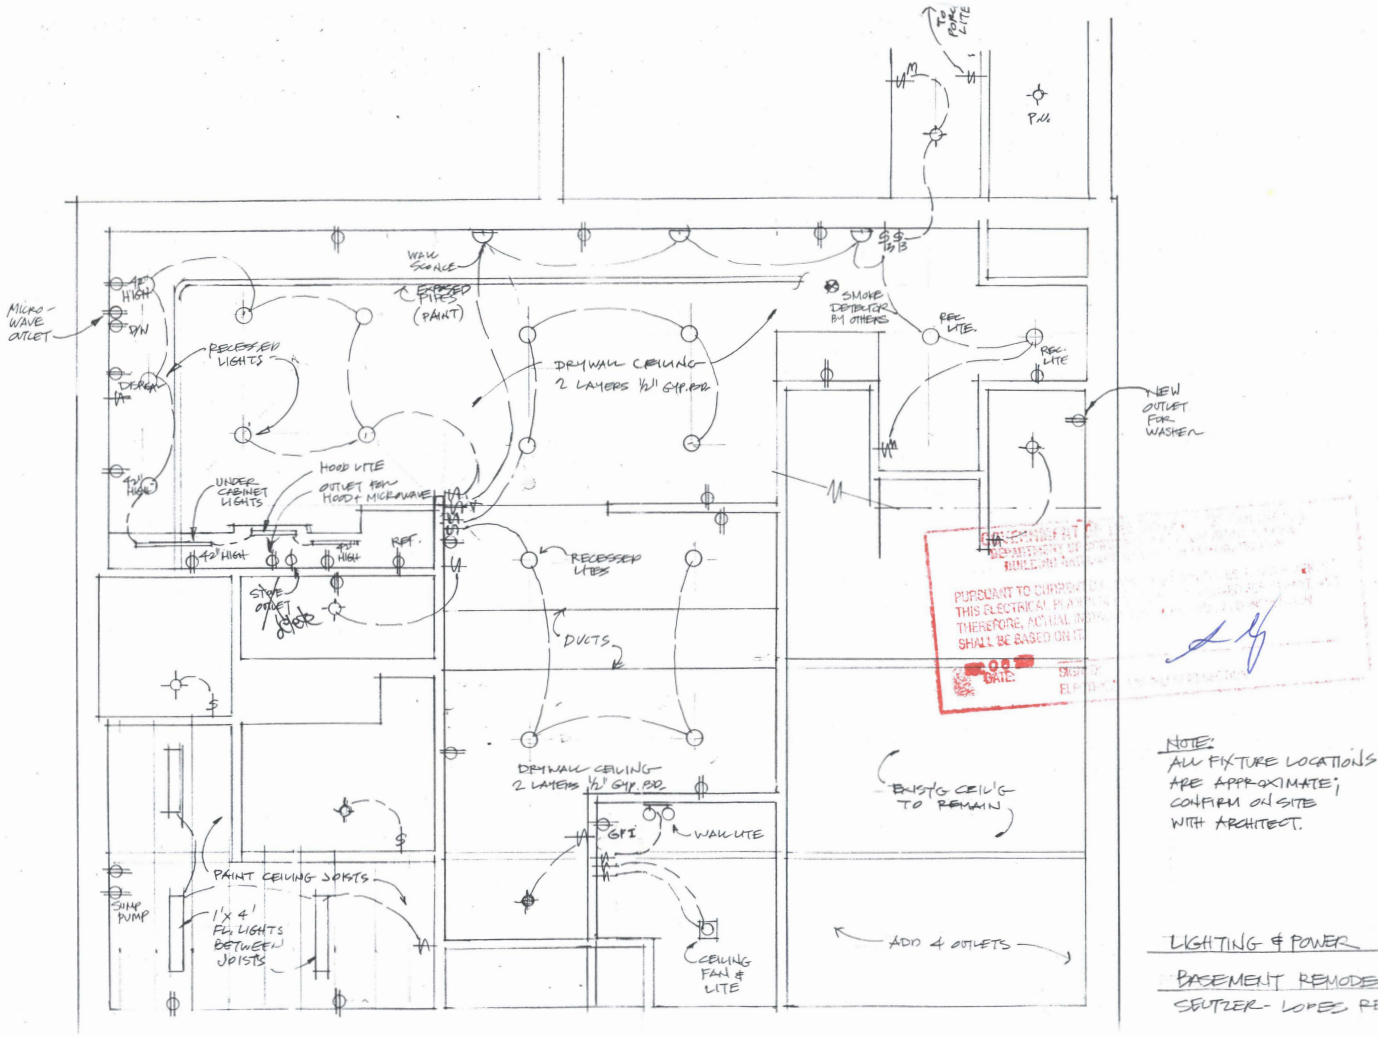


NOTE:
ALL FIXTURE LOCATIONS ARE APPROXIMATE; CONFIRM ON SITE WITH ARCHITECT.

LIGHTING & POWER

BASEMENT REMODEL
SEUTZER - LOPEZ RES.

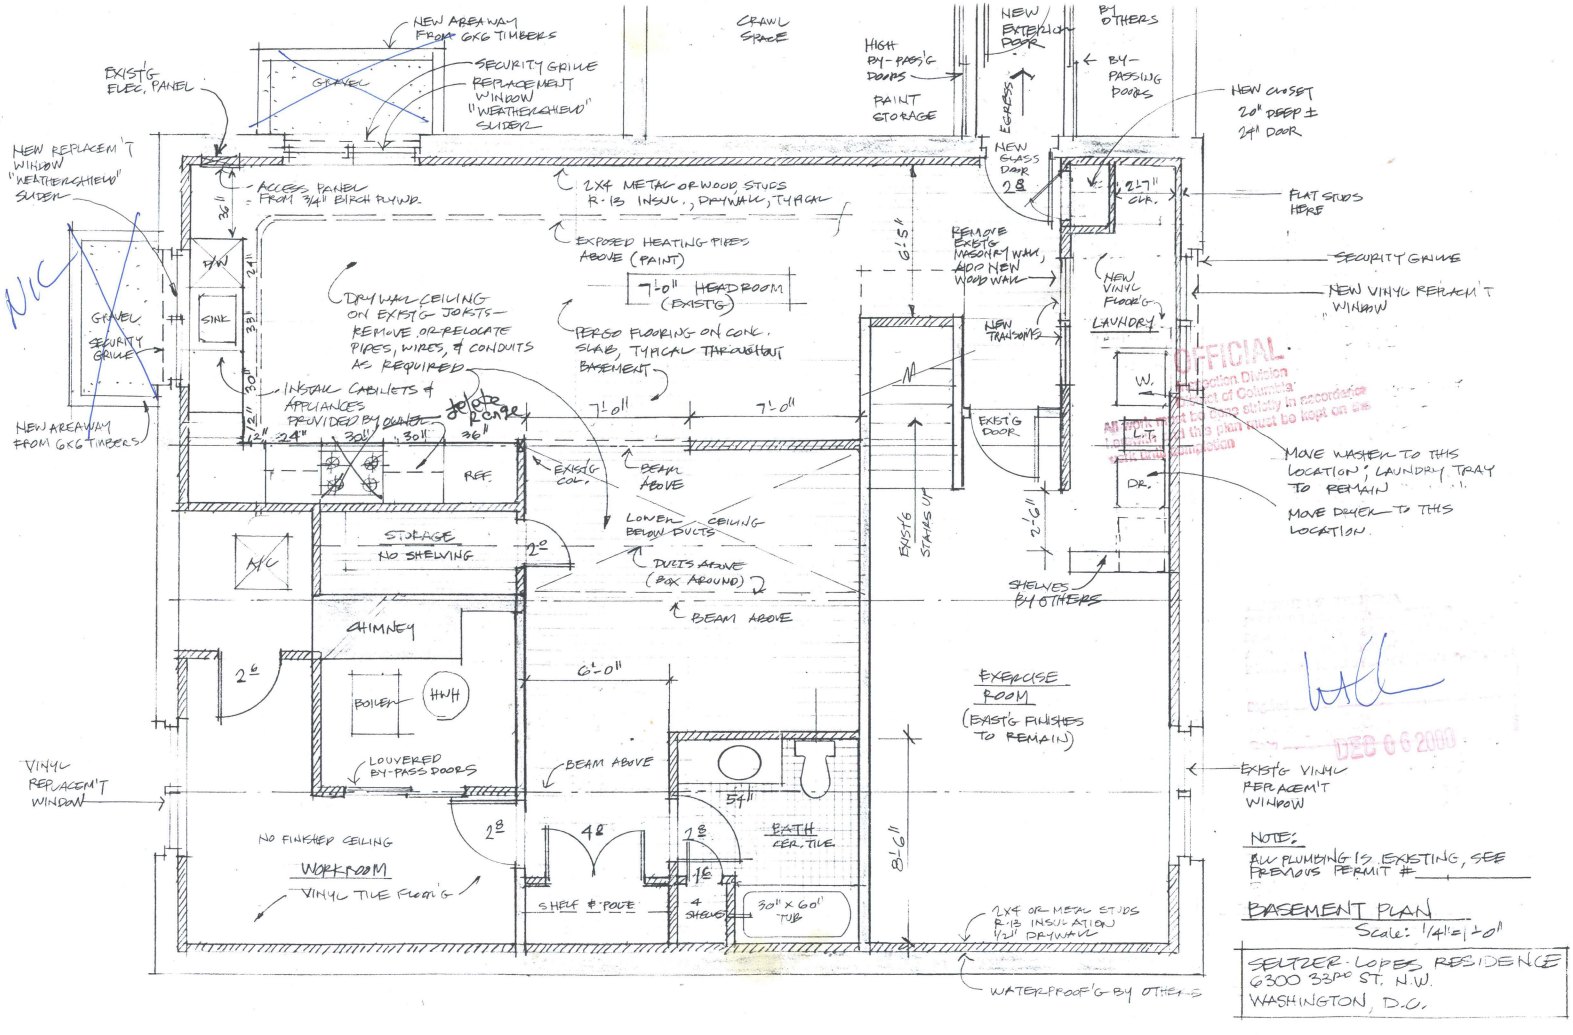

NOTE:
ALL PLUMBING IS EXISTING, SEE PREVIOUS PERMIT #_____

BASEMENT PLAN
Scale: 1/4"=1'-0"

SELTZER-LOPES RESIDENCE
6300 33RD ST. N.W.
WASHINGTON, D.C.