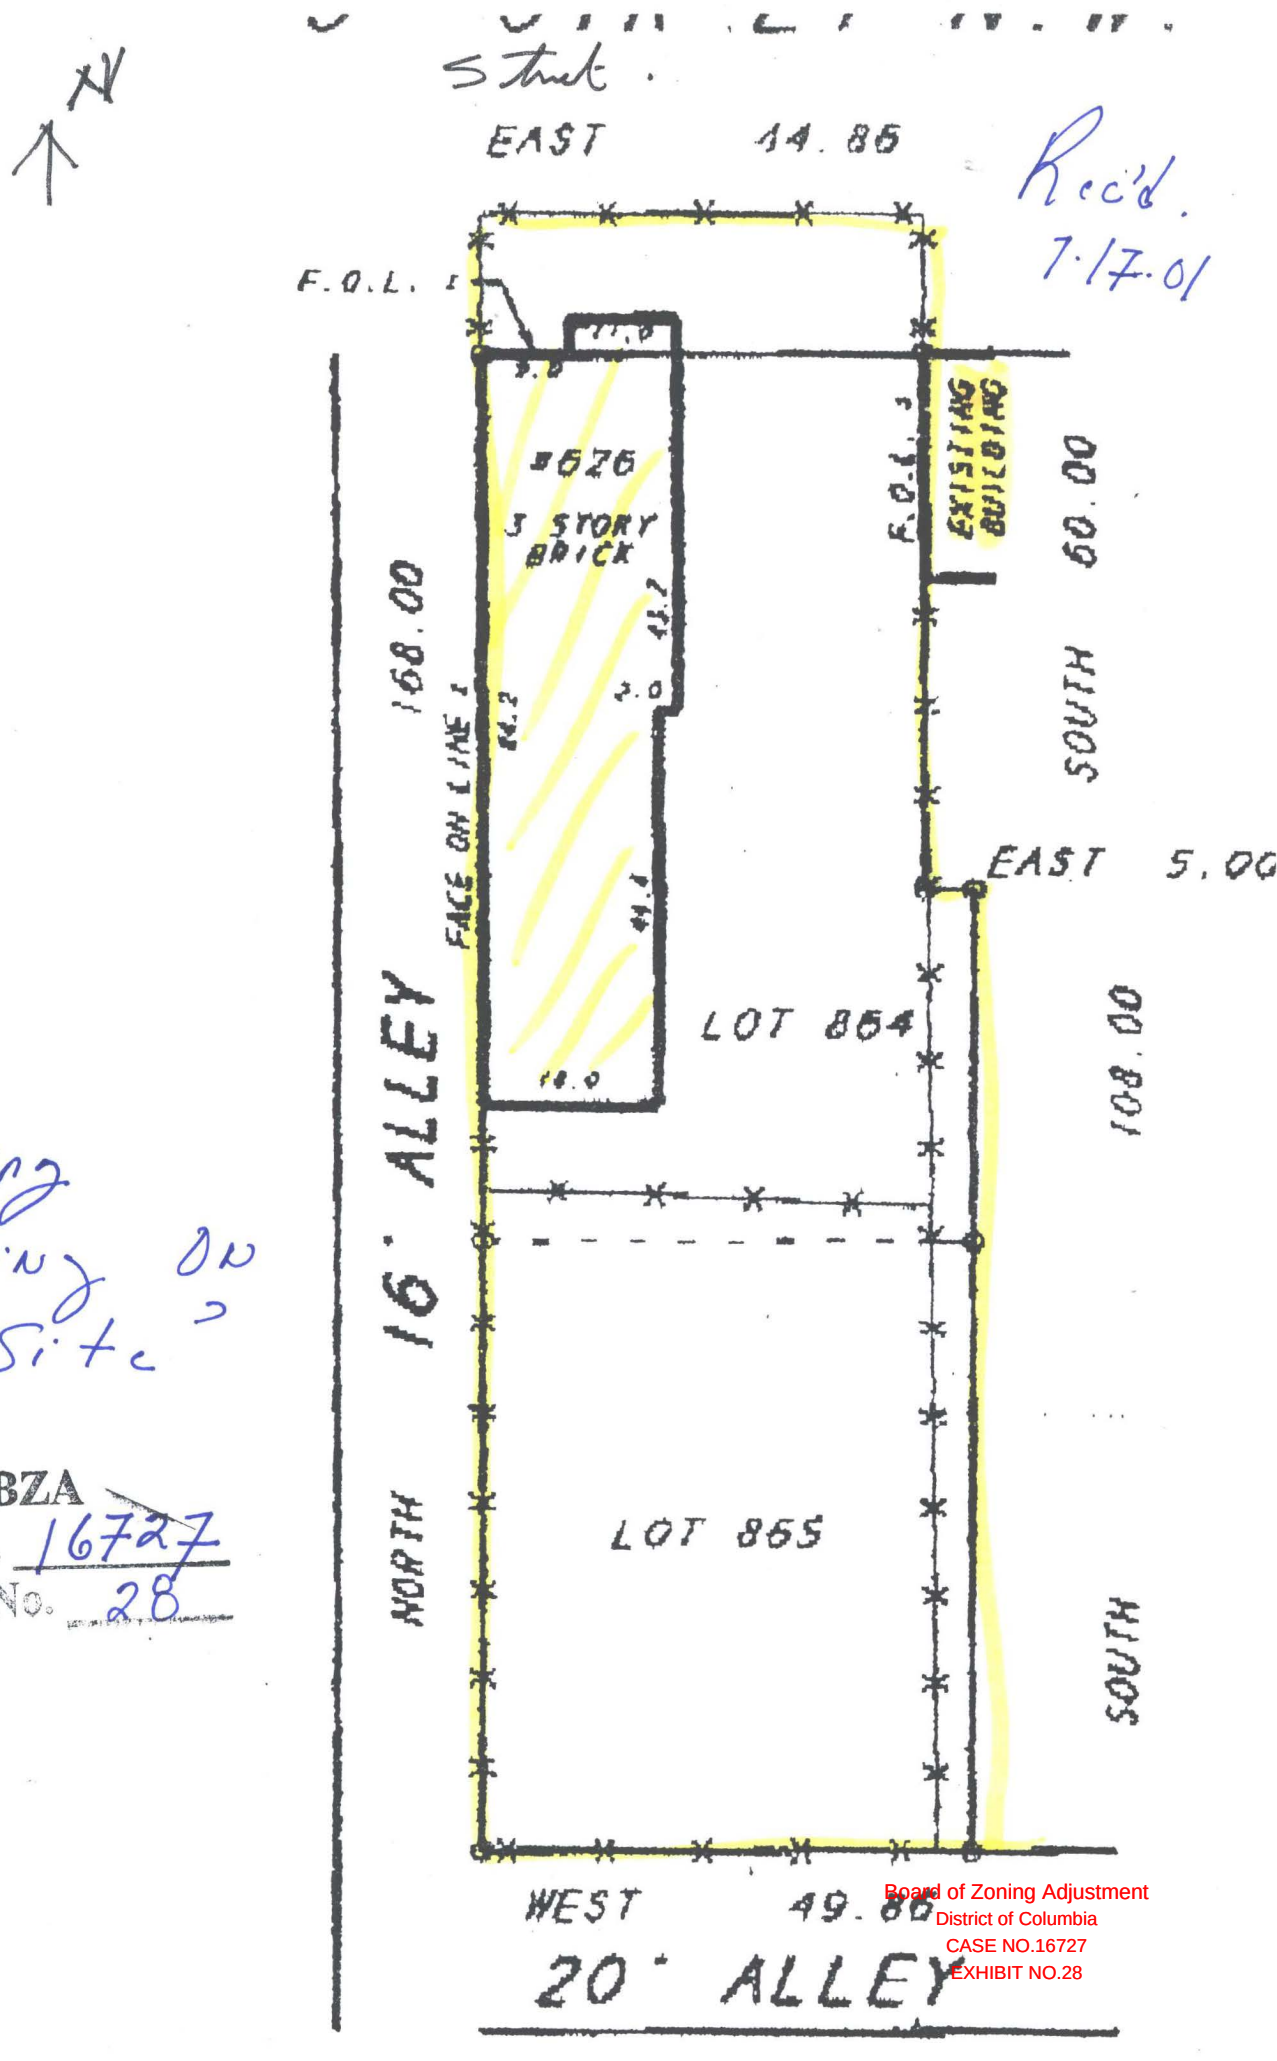


1512
+ 88
1600 SqFt

Rec'd.
7.17.01

Existing Building On The Site

BZA
Case No. 16727
Exhibit No. 28

Board of Zoning Adjustment
District of Columbia
CASE NO.16727
EXHIBIT NO.28