

BZA
Case No. 16742
Exhibit No. 7


RECEIVED
D.C. OFFICE OF ZONING
2001 MAY -8 PM 3:45

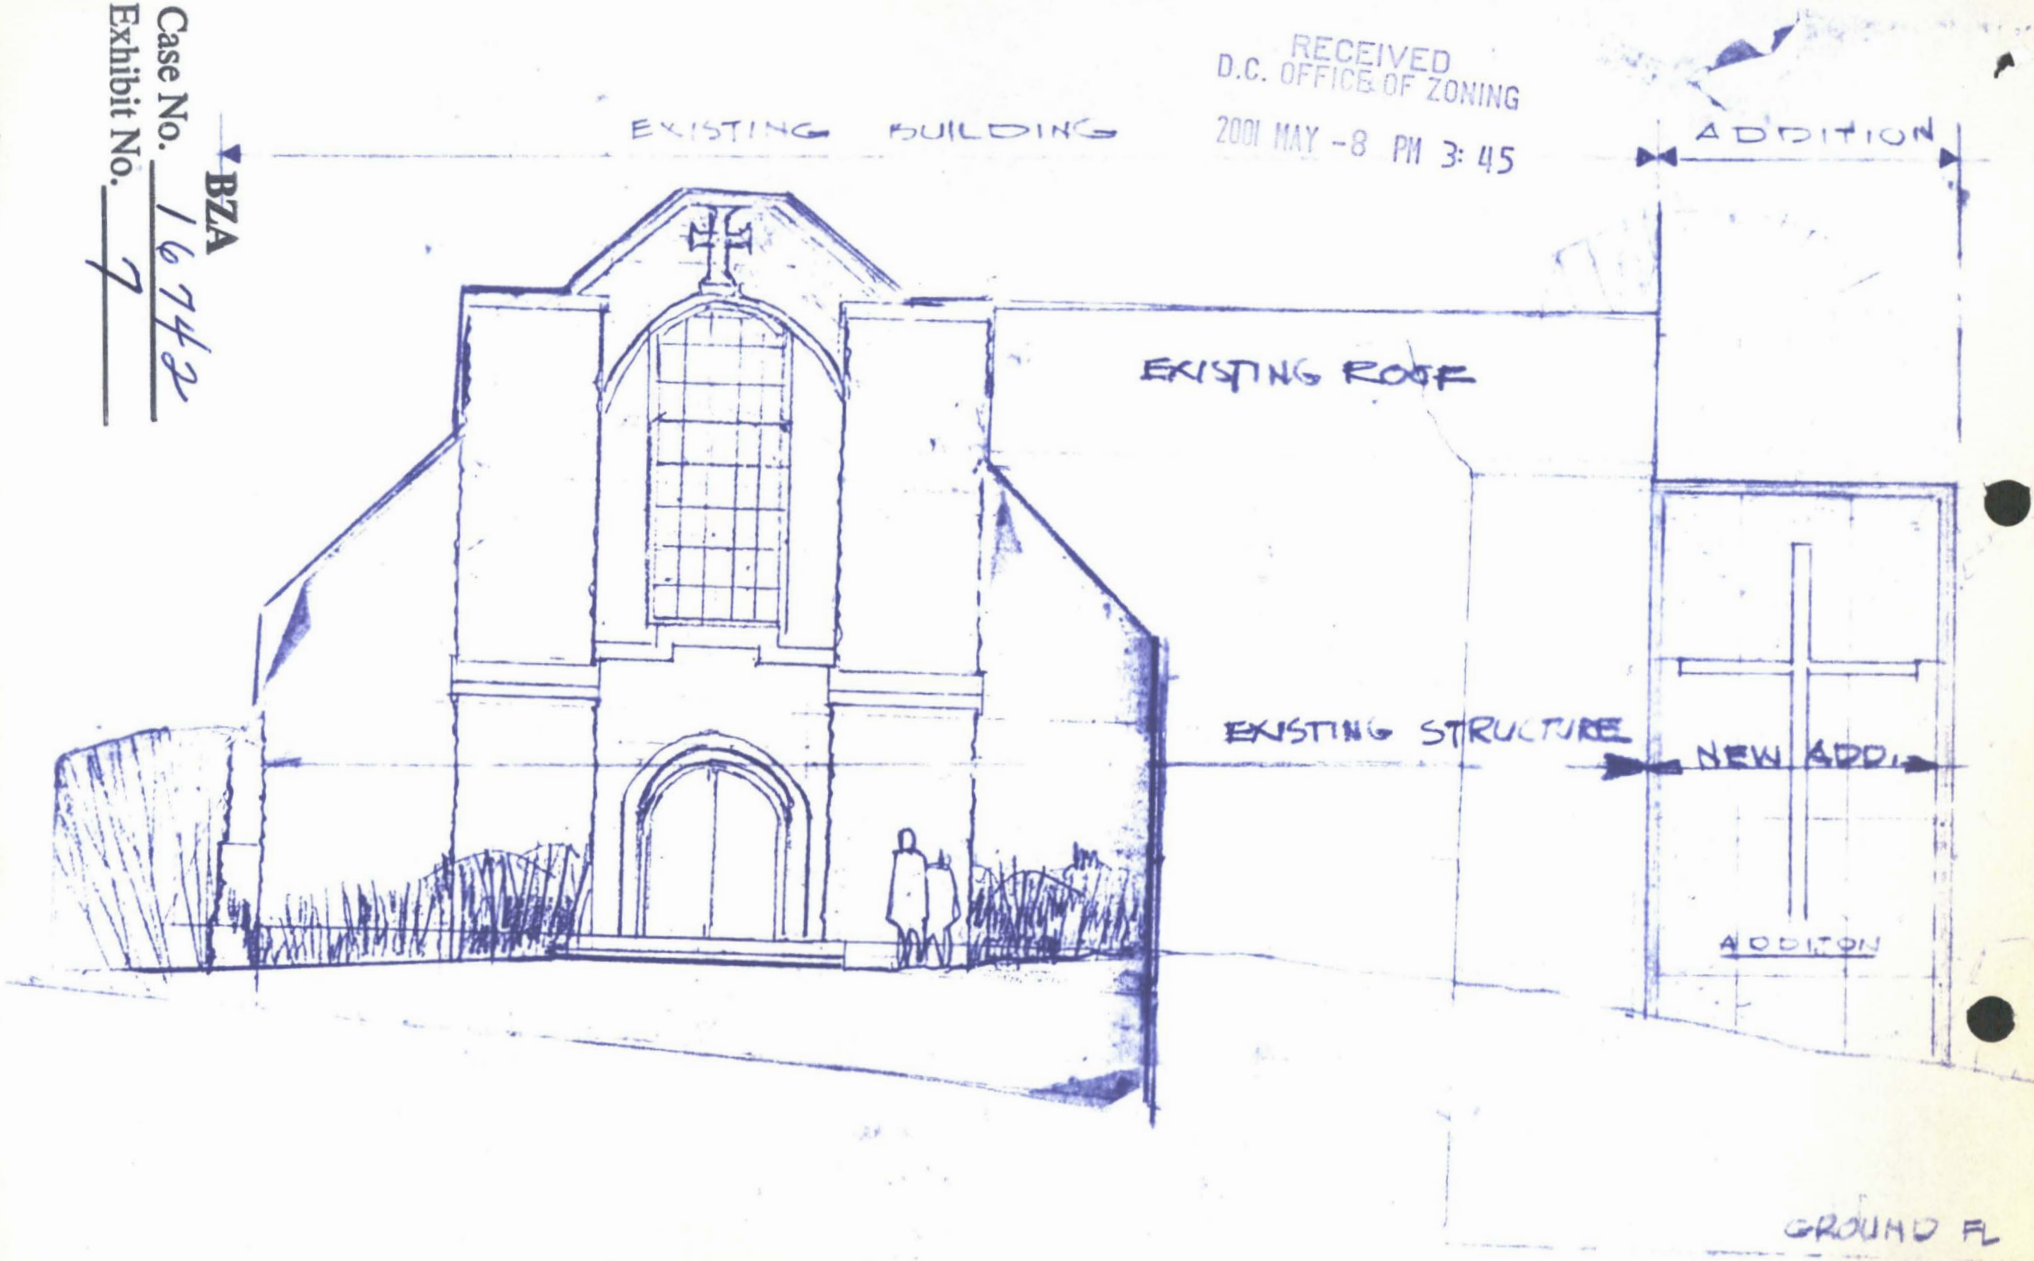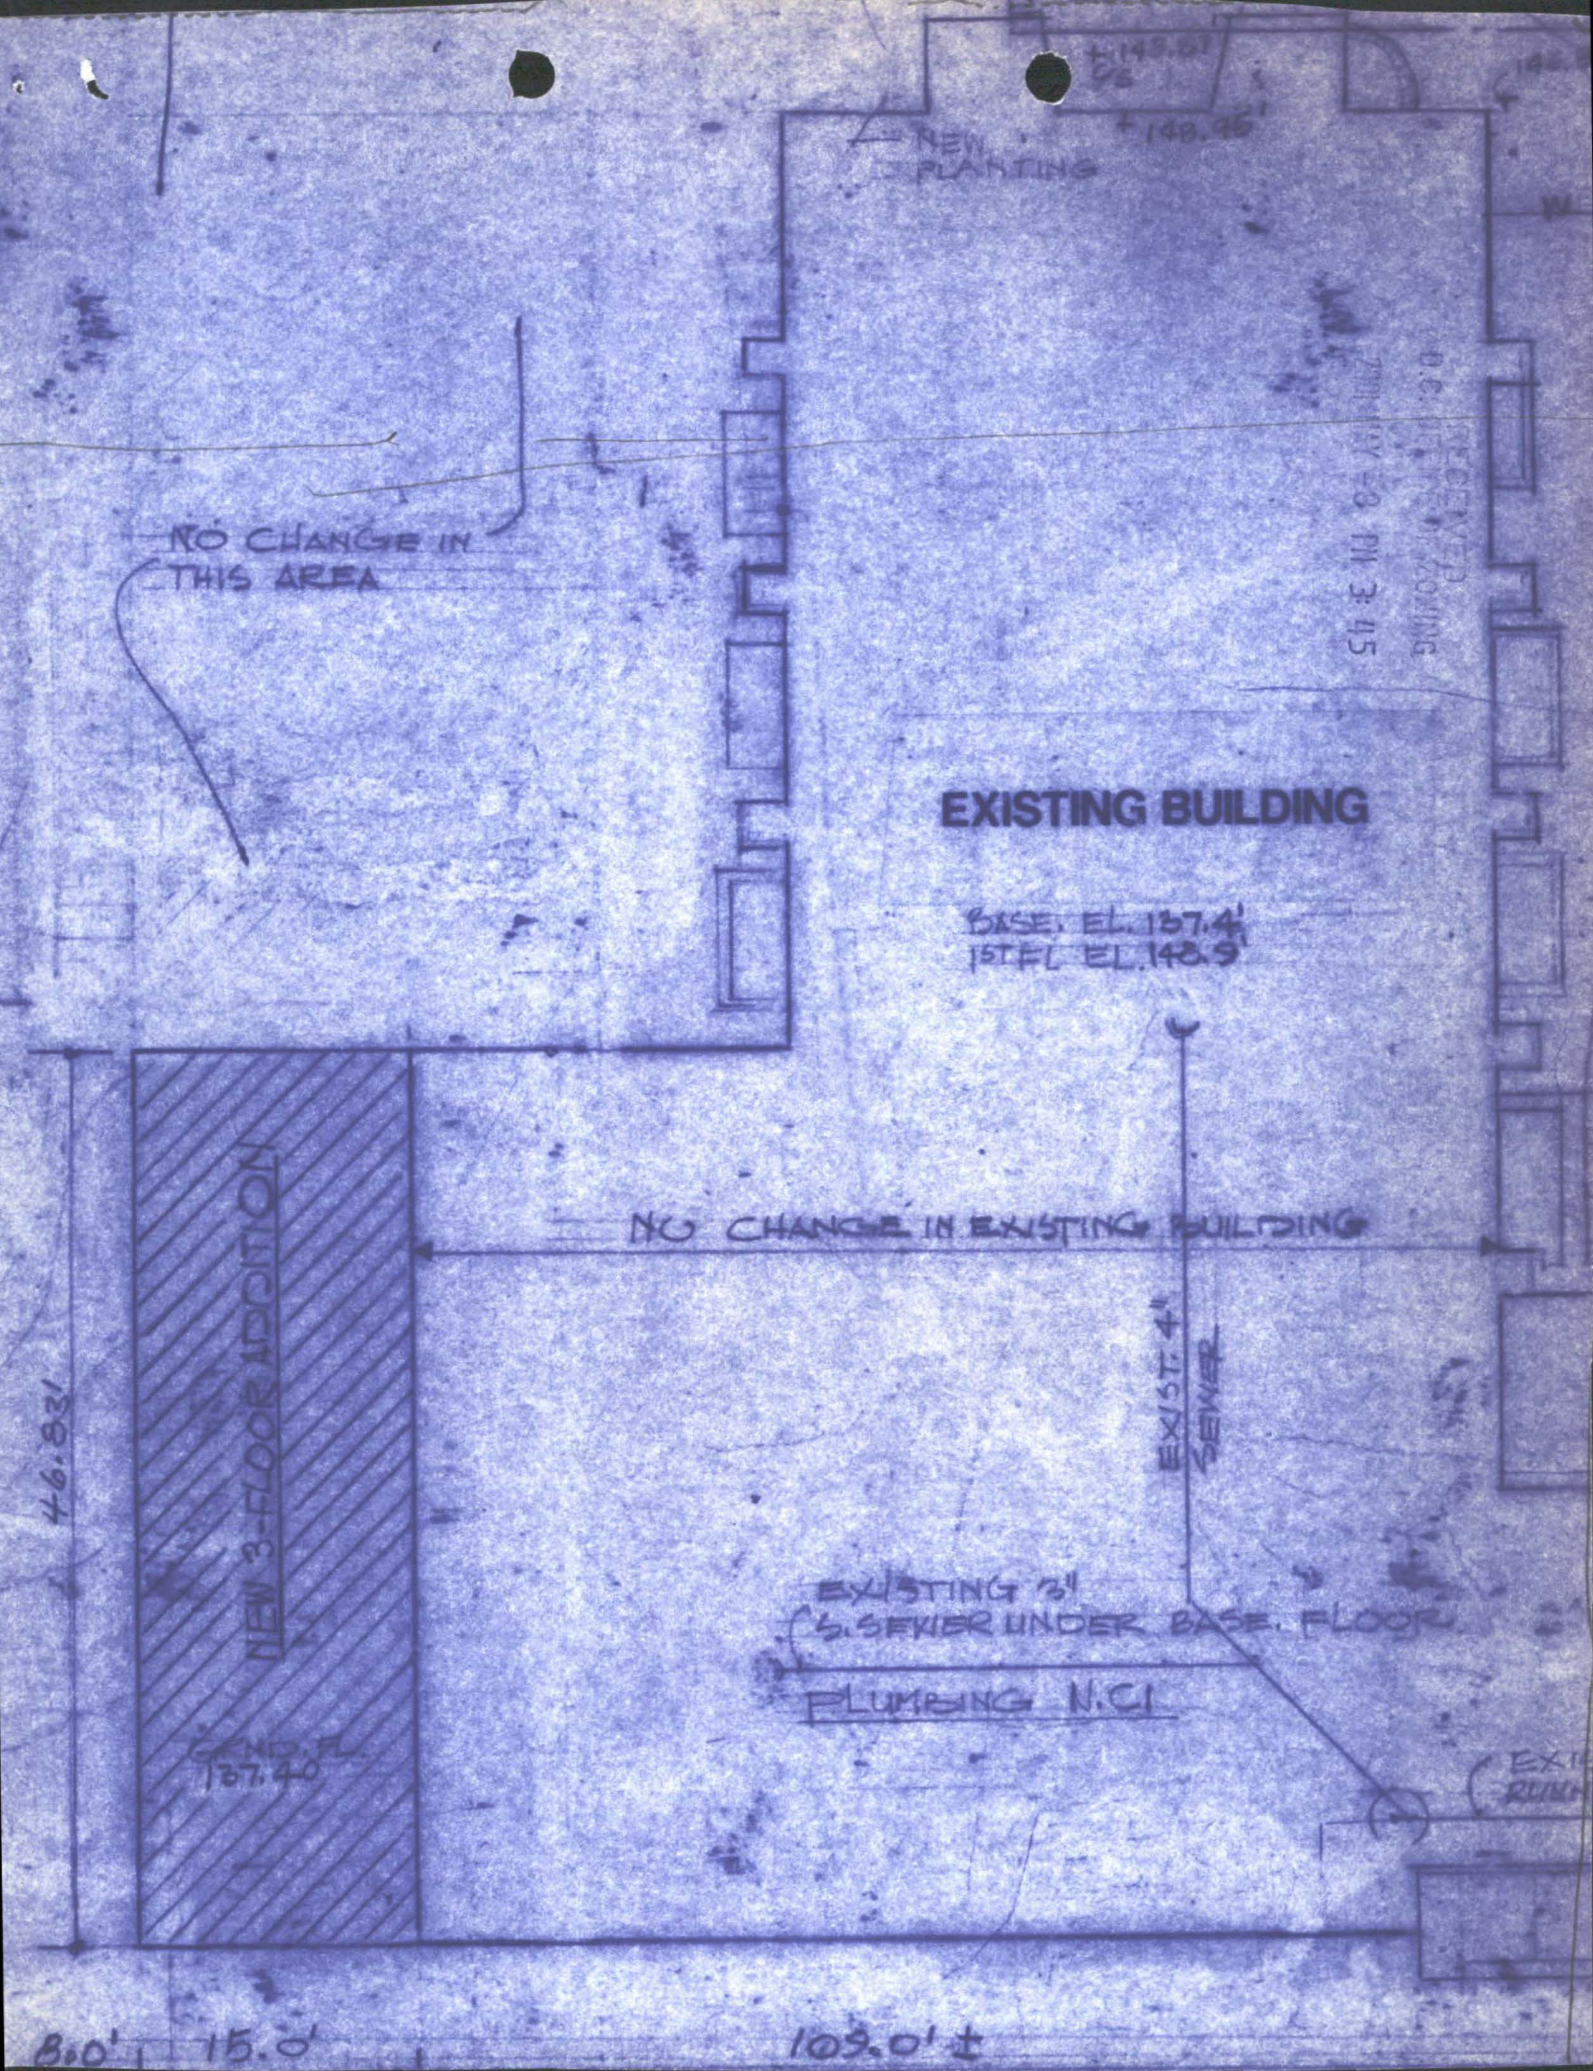

EASTERN AVENUE ELEVATION

Board of Zoning Adjustment
District of Columbia
CASE NO.16742
EXHIBIT NO.7


NEW PLANTING
NO CHANGE IN THIS AREA
EXISTING BUILDING
BASE. EL. 137.4'
1ST FL EL. 142.9'
NO CHANGE IN EXISTING BUILDING
NEW 3-FLOOR ADDITION
EXIST. 4" SEWER
EXISTING 3" S. SEWER UNDER BASE. FLOOR
PLUMBING N.C.I
46.82'
80'
15.0'
109.0' ±

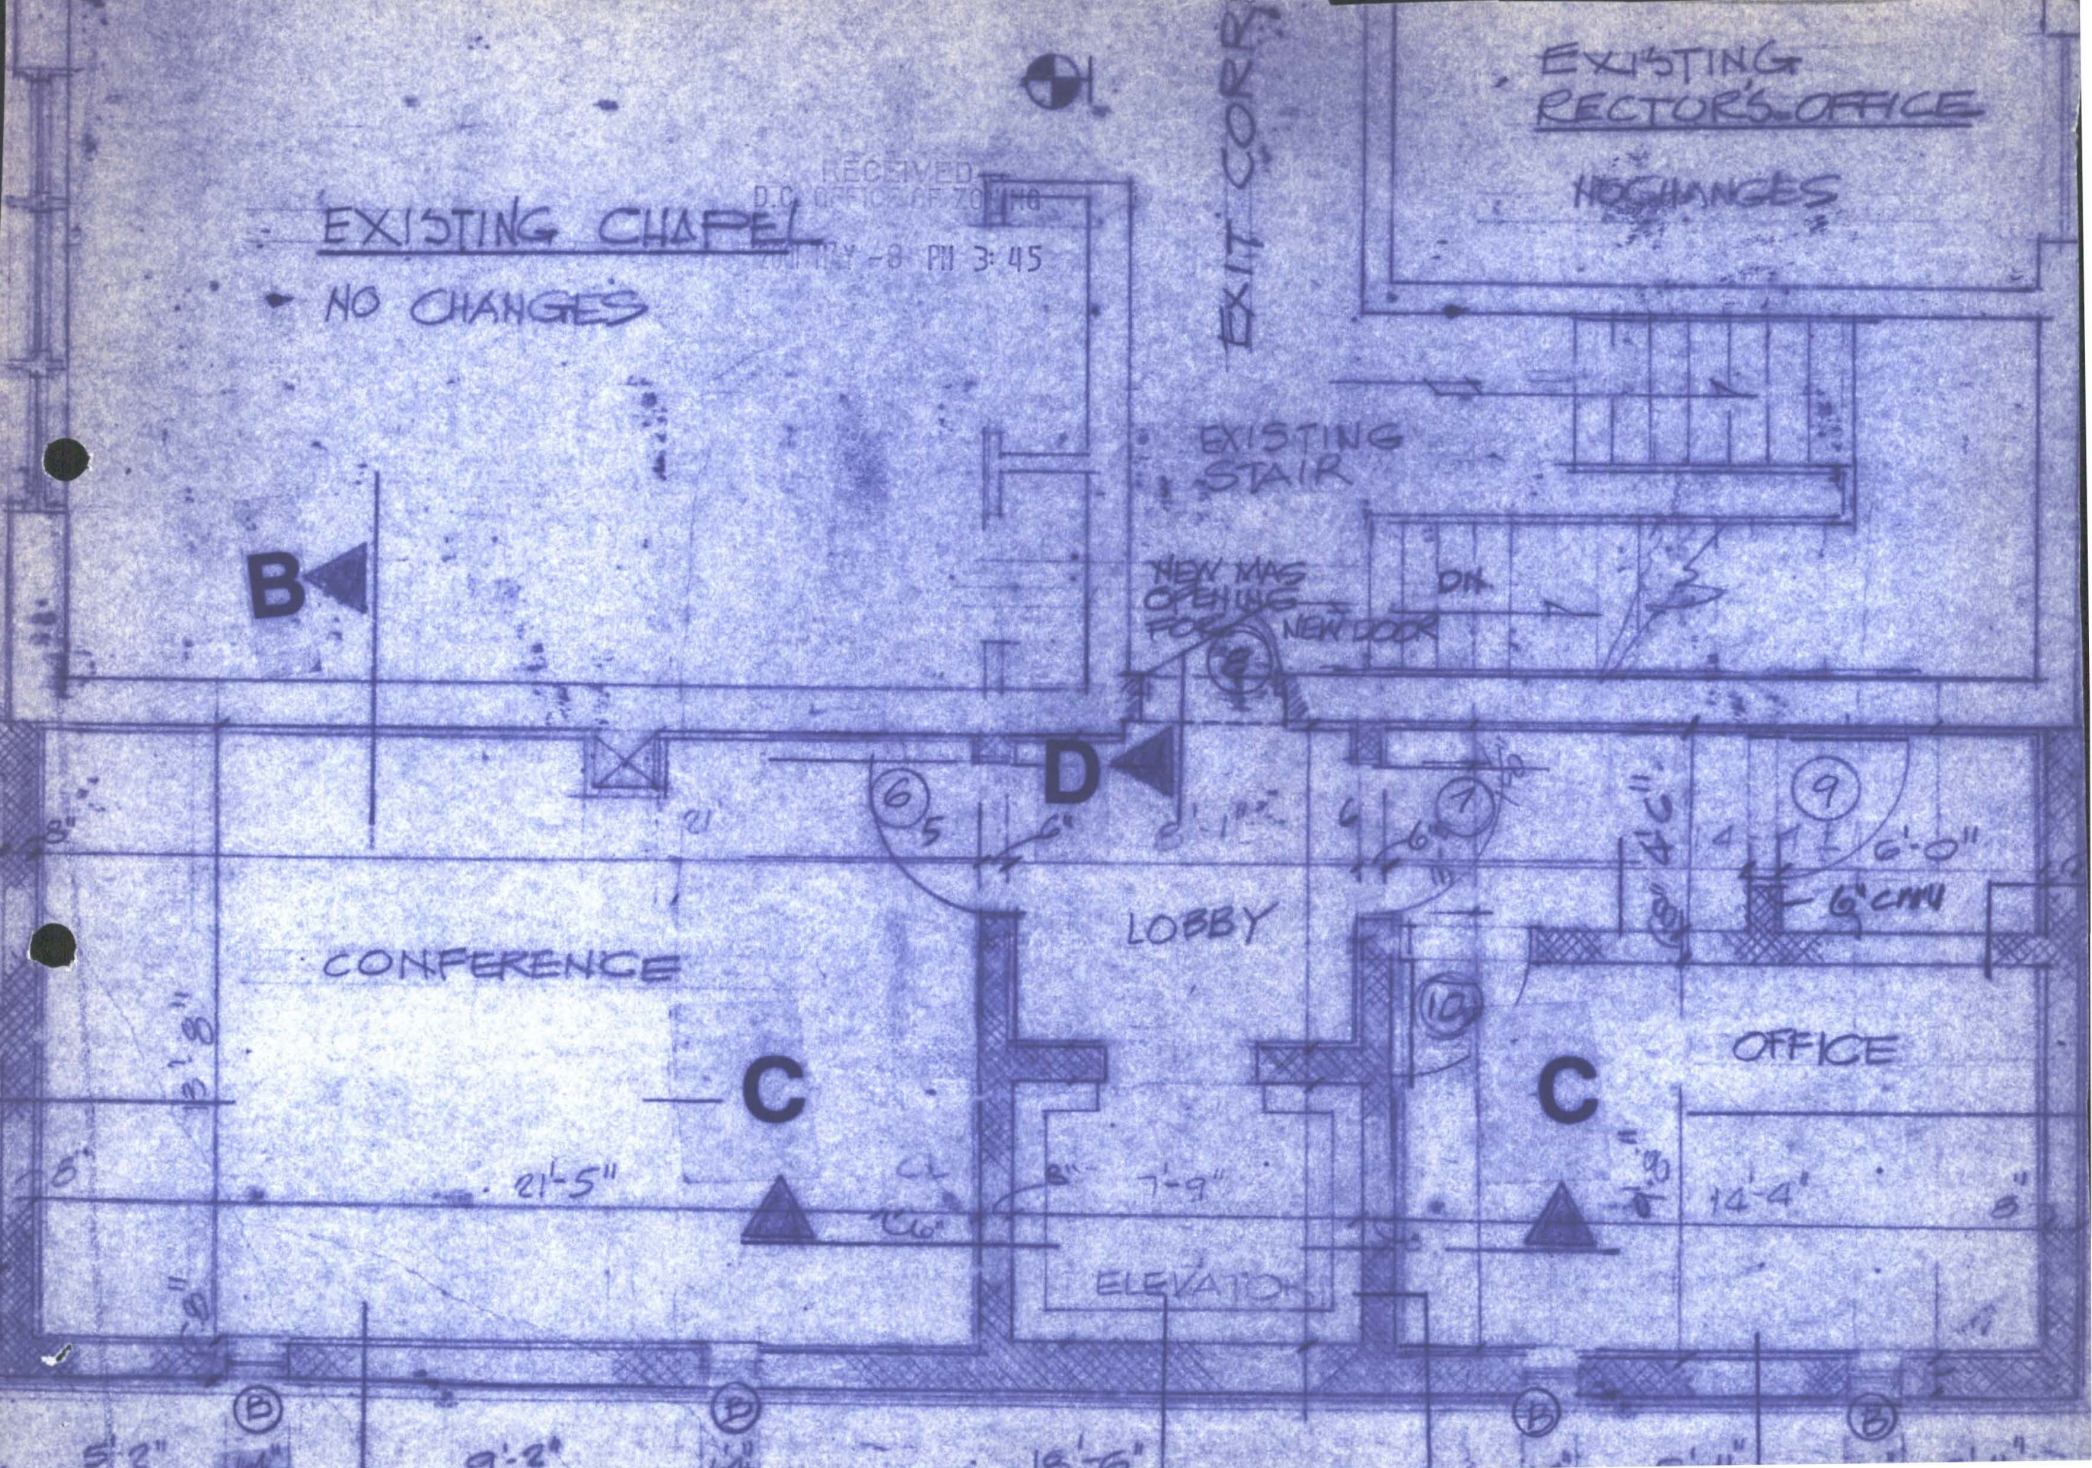
EXISTING CHAPEL
NO CHANGES
EXIT CORR.
EXISTING RECTOR'S OFFICE
NO CHANGES
EXISTING STAIR
NEW MAS OPENING FOR NEW DOOR
DN
B
D
C
C
LOBBY
CONFERENCE
OFFICE
21'-5"
7'-9"
14'-4"
6'-0"
6" CMU
ELEVATOR