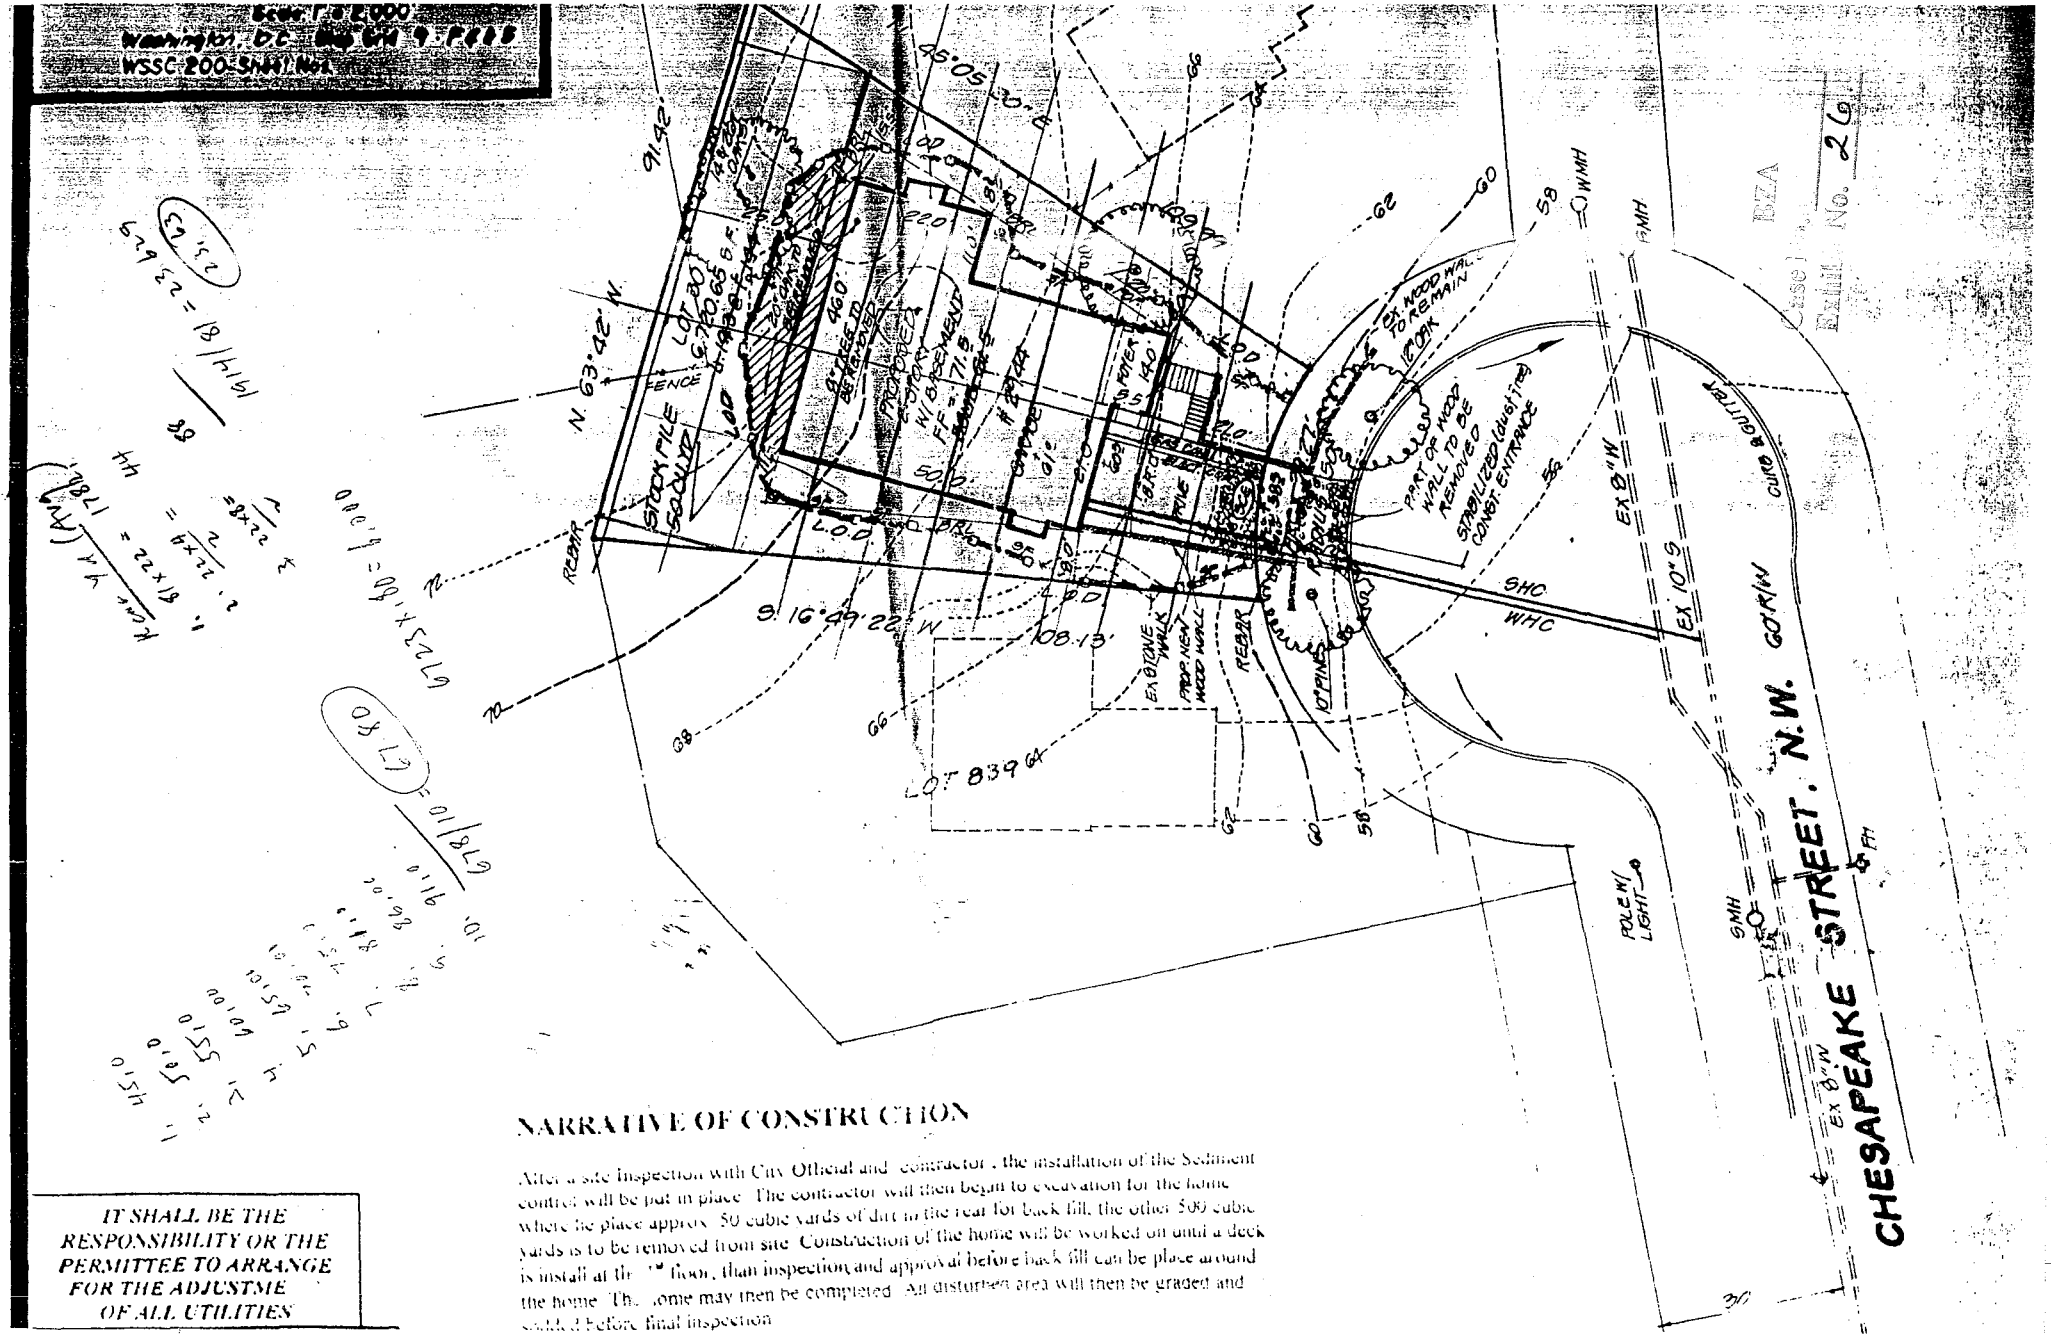


NARRATIVE OF CONSTRUCTION

After a site inspection with City Official and contractor, the installation of the Sediment control will be put in place. The contractor will then begin to excavation for the home where he place approx. 50 cubic yards of dirt in the rear for back fill, the other 500 cubic yards is to be removed from site. Construction of the home will be worked on until a deck is install at the 1st floor, than inspection and approval before back fill can be place around the home. The home may then be completed. All disturbed area will then be graded and seeded before final inspection.

Board of Zoning Adjustment
District of Columbia
CASE NO.16764
EXHIBIT NO.26