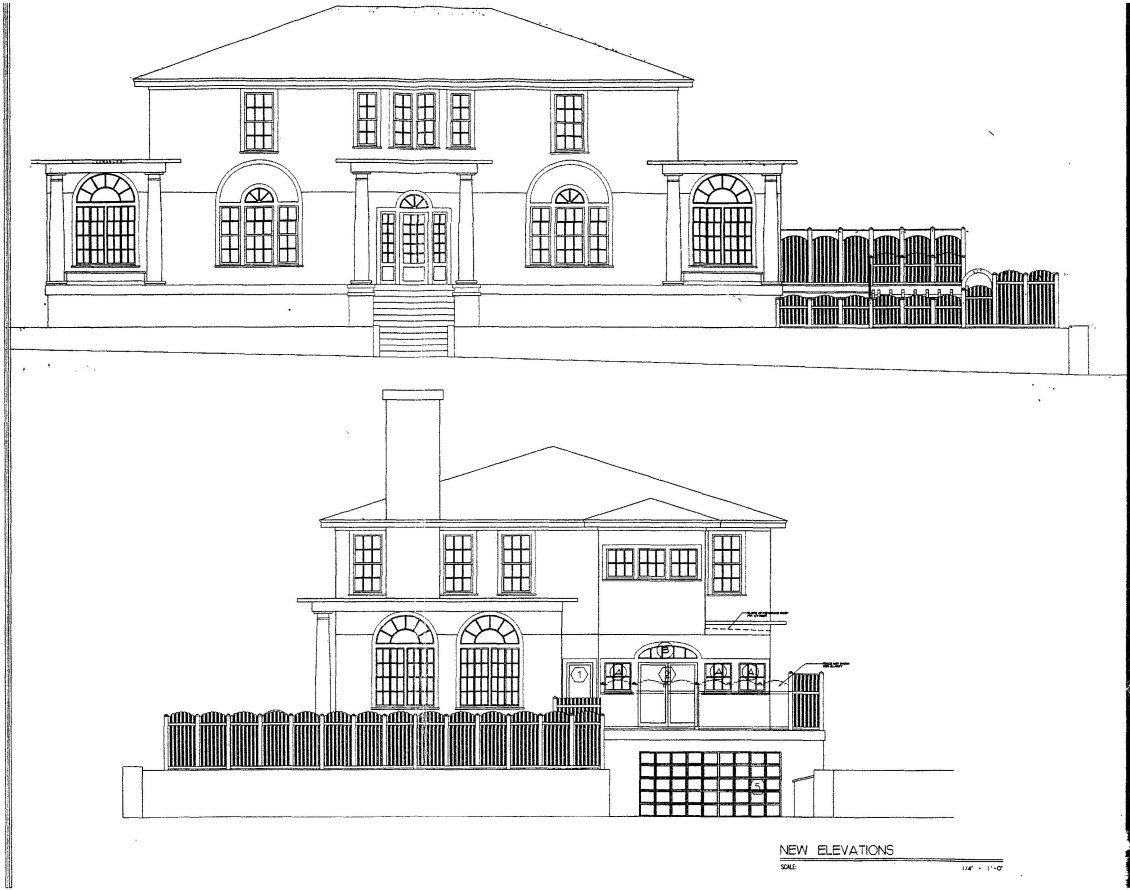


NEW ELEVATIONS

SCALE: 1/4" = 1'-0"

O'NEILL & ASSOCIATES ARCHITECTS

ARCHITECTS
ENERGY CONSULTANTS
MANAGEMENT CONSULTANTS

101 VALLEY BROOK DR
SILVER SPRING, MD 2
(301) 681-


PICCIONE RESIDENCE
HOUSE RENOVATION
AND ADDITION
3615 DAVIS STREET
WASHINGTON, DC 20007

07/15/00
09/06/00

PROPOSED ELEVATIONS

Proj. commence: 2000
Date: 09 10/00
Project No.: 99-10-19
Drawing No.: A4.1


BZA
Case No. 16816
Exhibit No. 20

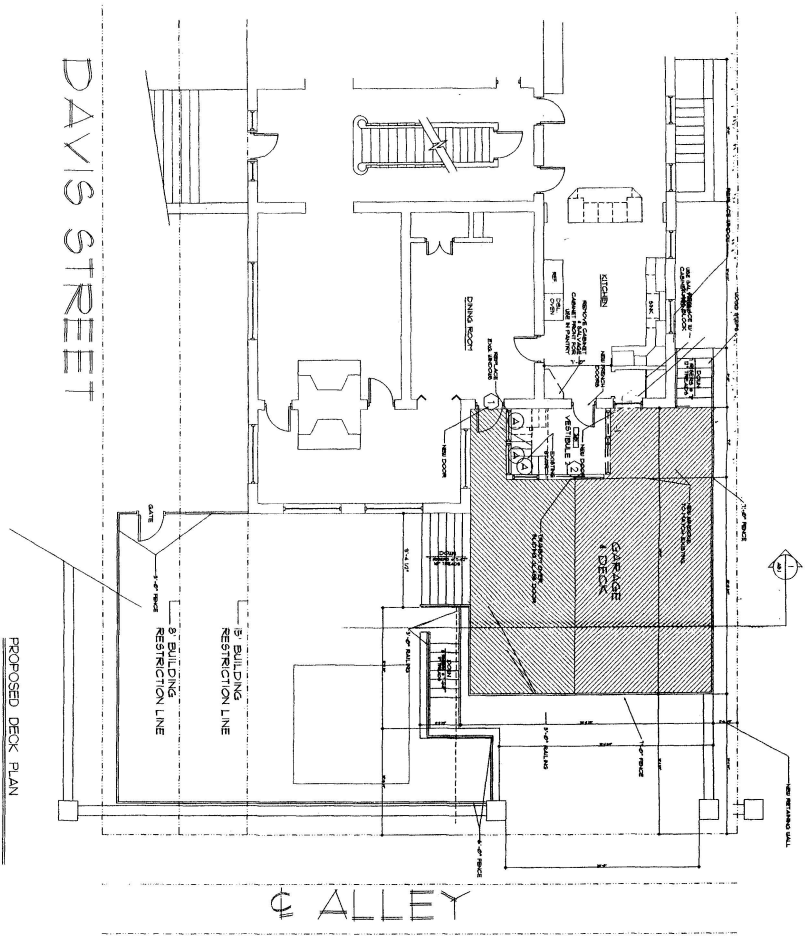

PROPOSED DECK PLAN

SCALE: 1/4"=1'-0"

Drawing No. GARAGE PLAN		PIGOONI HOUSE RENOVATION AND ADDITION 3615 DAVIS STREET WASHINGTON, DC 20007	O'NEILL & ASSOCIATES ARCHITECT
Date: SEPTEMBER, 2000 Date: AS NOTED			ARCHITECTS PLANNERS MANAGEMENT CONSULTANTS
Project No.: 99-10-29			101 VALLEY BROOK DRIVE SILVER SPRING, MD 209 (301) 622-31
Drawing No.: A3.4	07/05/00		

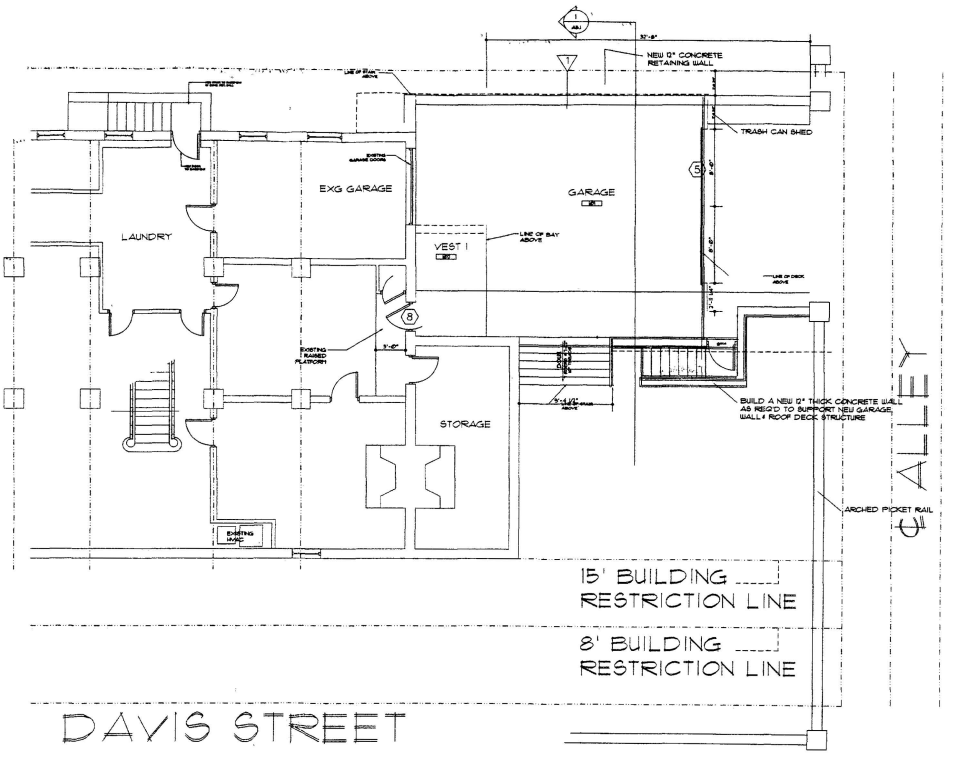

PROPOSED GARAGE PLAN

SCALE: 1/4"=1'-0"

O'NEILL & ASSOCIATES ARCHITECT
ARCHITECTS
PLANNERS
MANAGEMENT CONSULTANTS
881 VALLEY BROOK DRIVE
SILVER SPRING, MD 20910
(301) 422-3

PACCIONE RESIDENCE
HOUSE RENOVATION
AND ADDITION
3615 DAVIS STREET
WASHINGTON, DC 20007

07/25/00
09/08/00

Drawing Title: GARAGE PLAN
Date: SEPTEMBER 2000
Scale: AS NOTED
Date: 95-10-19
Drawing No. A3