
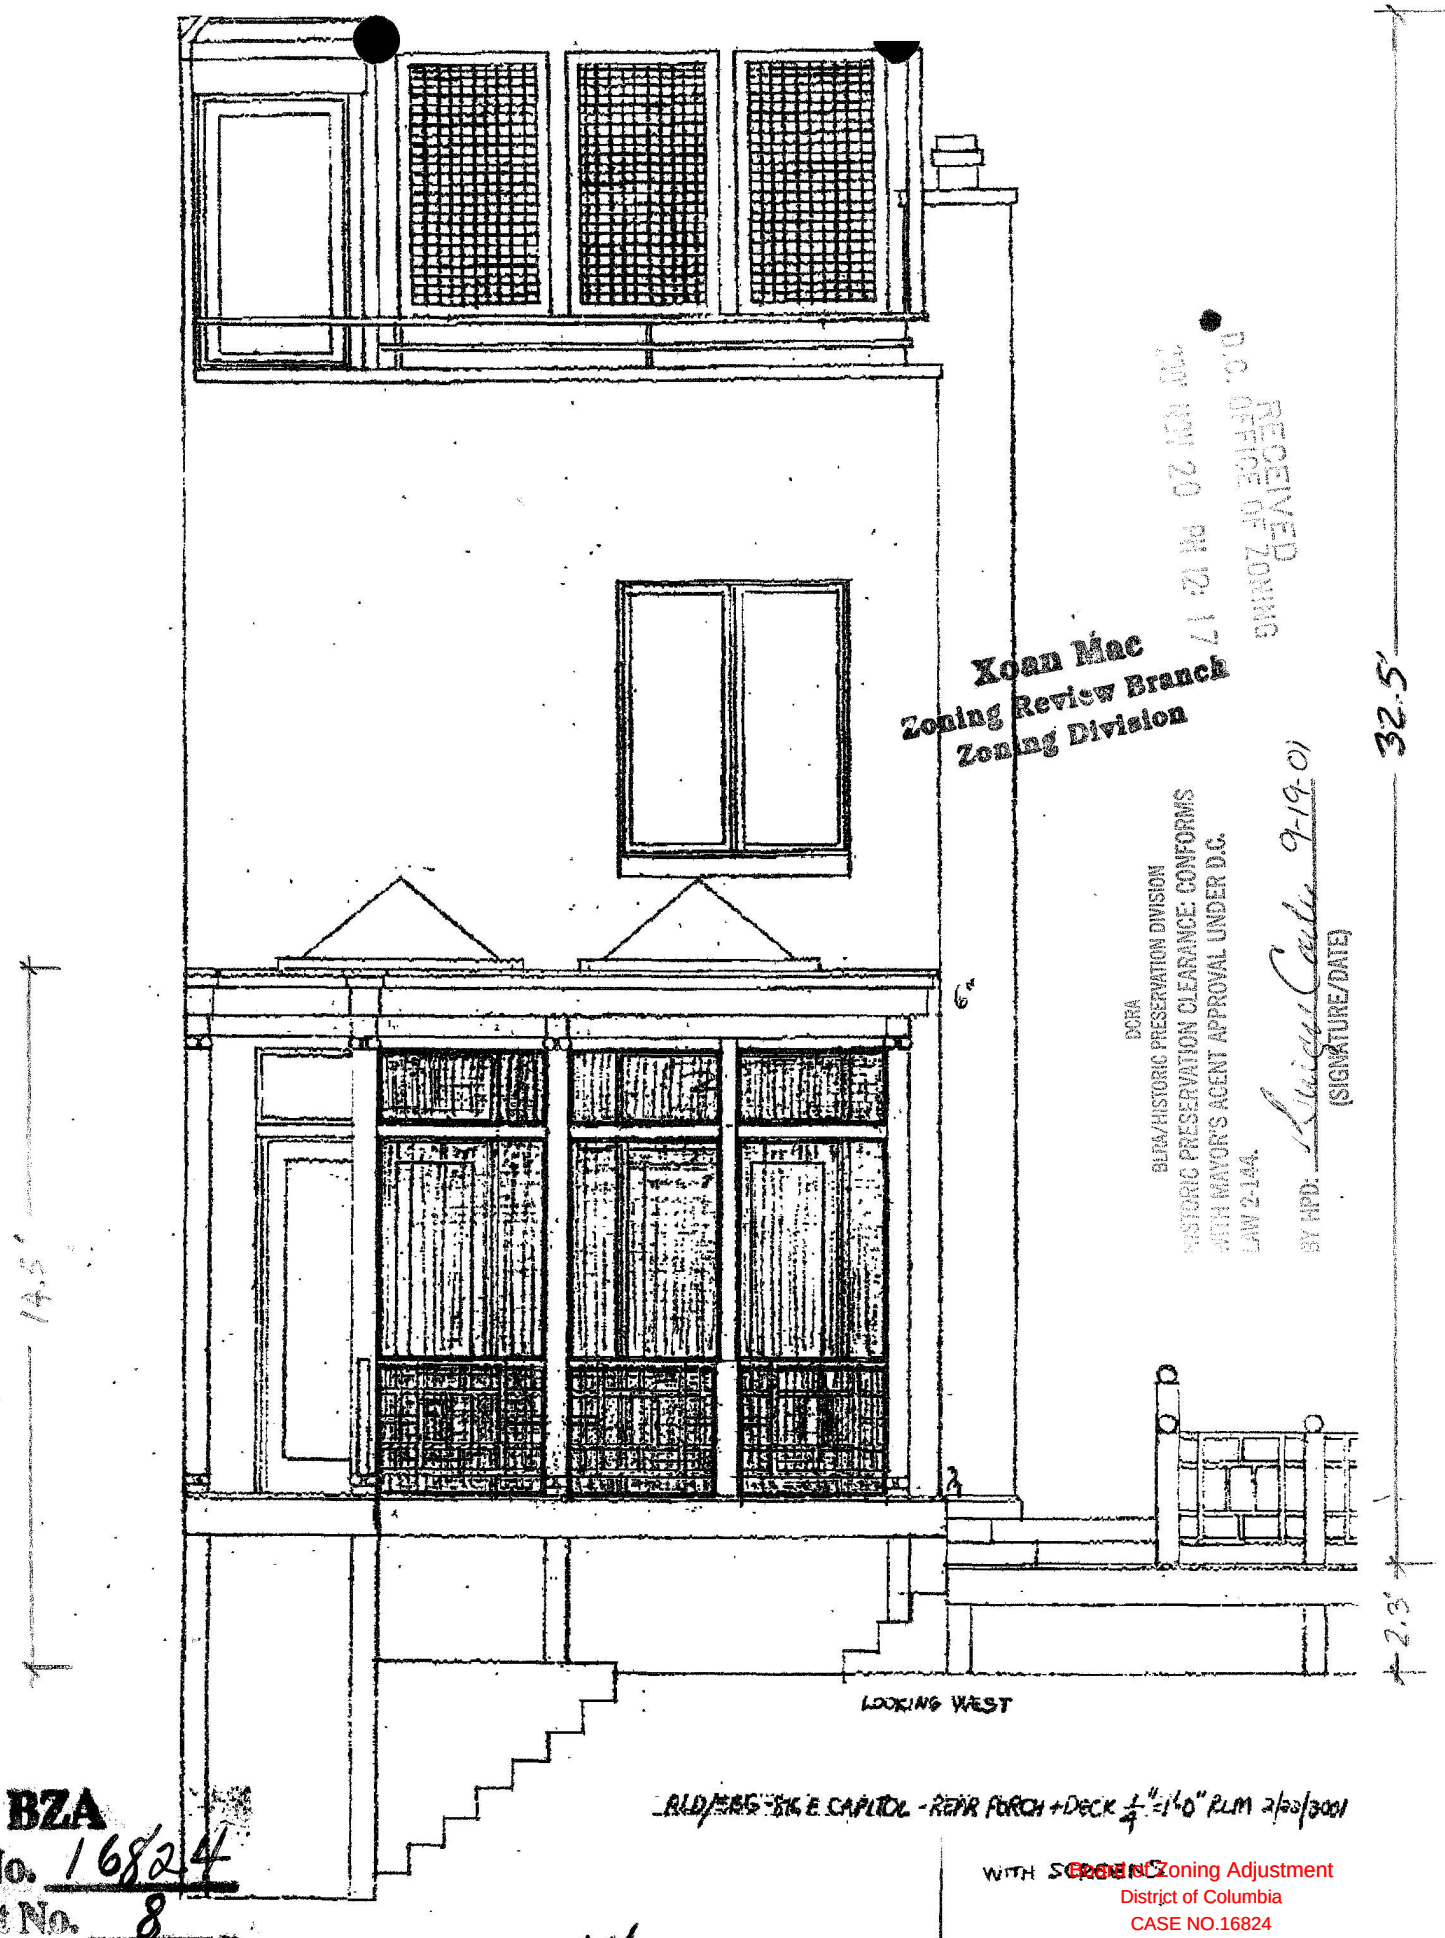


BLD/ENG-BIG E CAPITOL - REAR PORCH + DECK 1/4"=1'-0" PLM 2/23/3001

WITH SCREENS


BZA
Case No. 16824
Exhibit No. 8

Received Zoning Adjustment
District of Columbia
CASE NO.16824
EXHIBIT NO.8

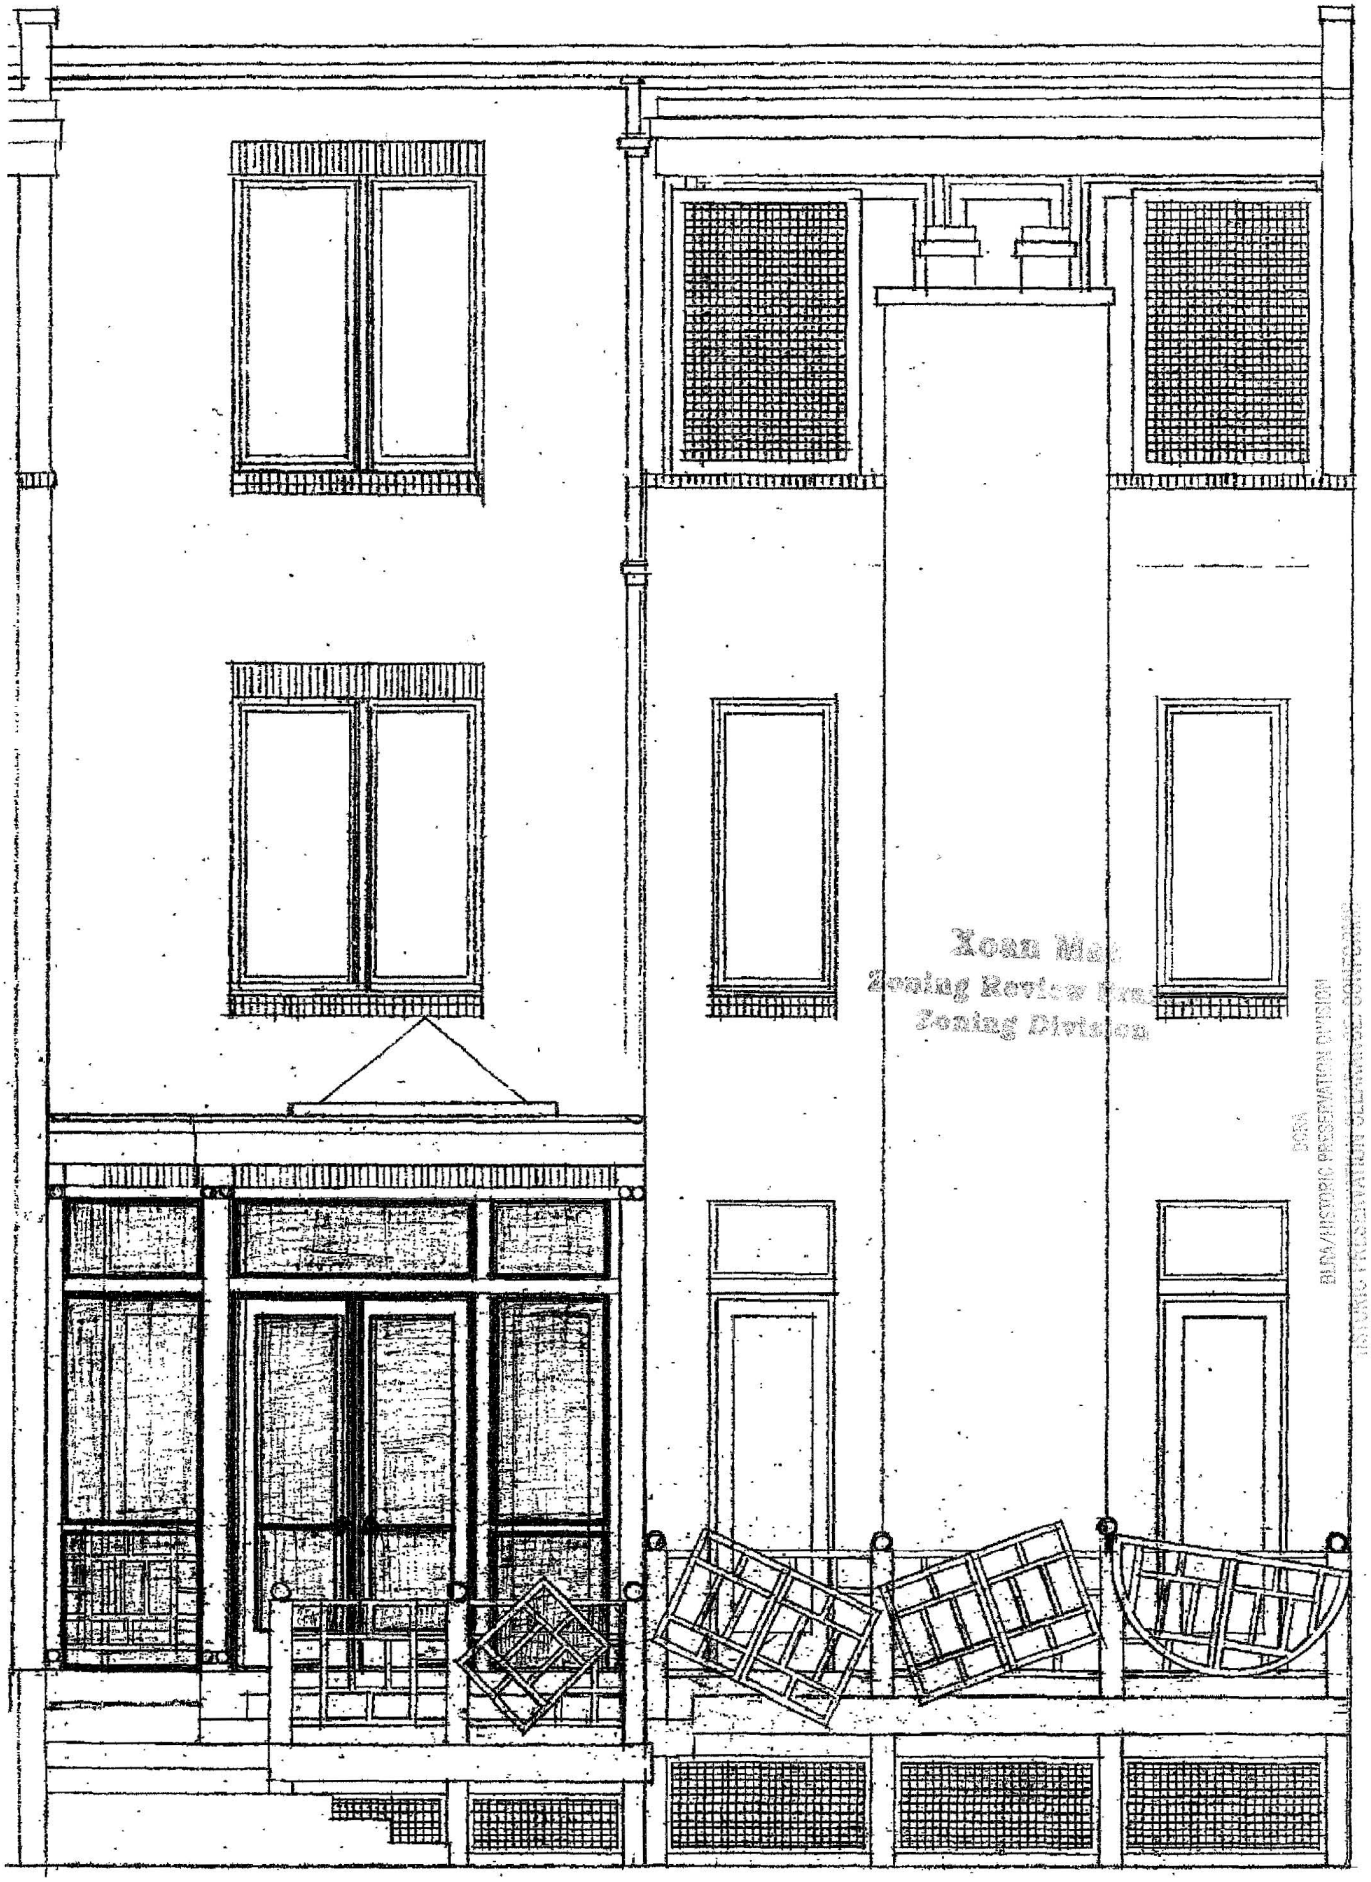

RLD/SBG - 316 E. CAPITOL - REAR PORCH DECKING 1/4"=1'0" RLM 1/29/2001

MATERIALS:

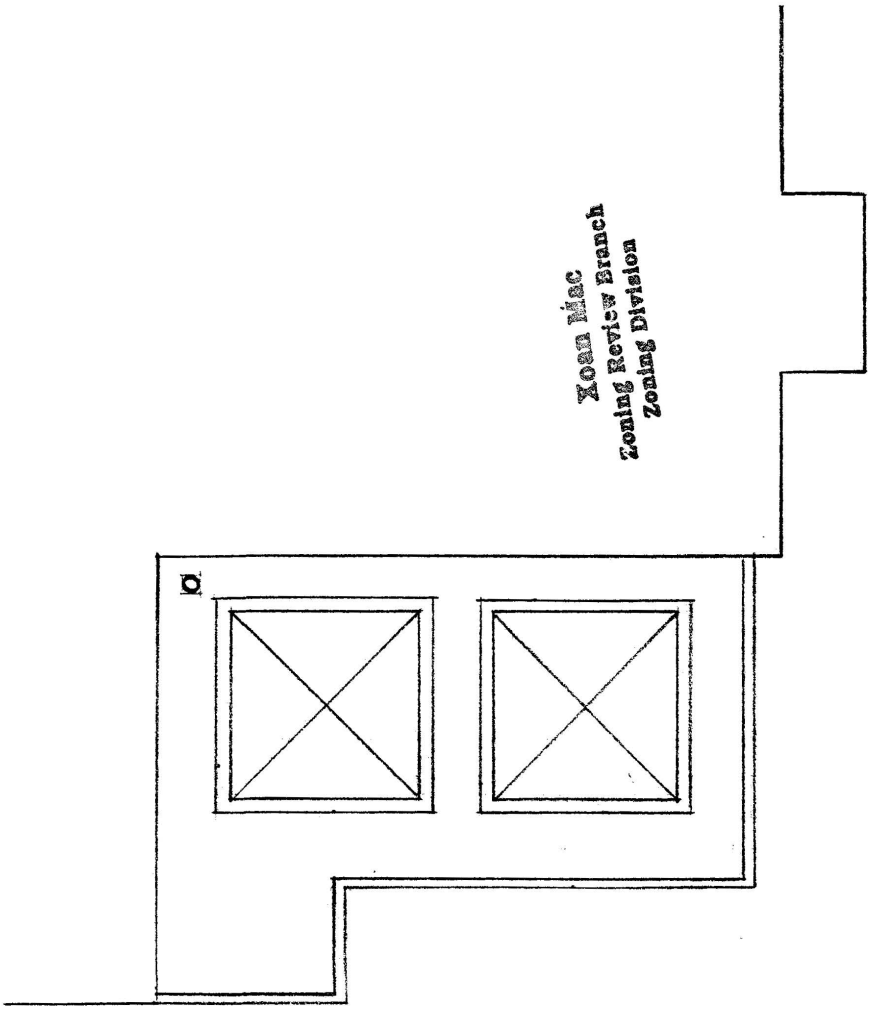

Xoan Mac
Zoning Review Branch
Zoning Division

ROOF PLAN 1/4"=1'-0" RLD/SPG