
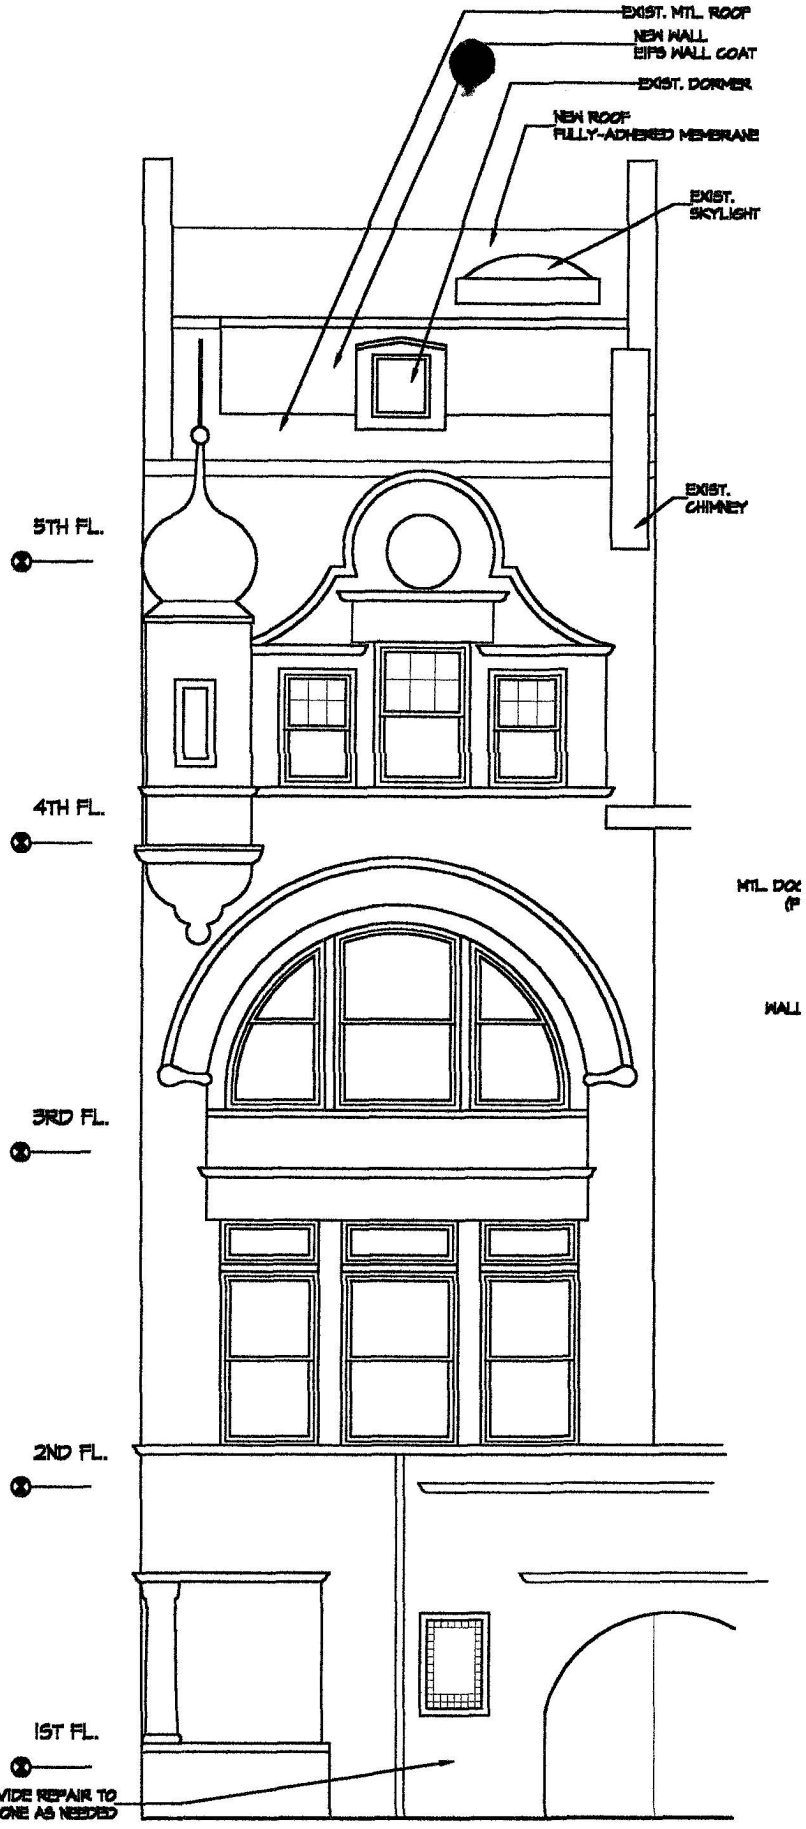


NORTH ELEVATION

1/4"=1'-0" (Stuart-1150 N St NW/01.01)


BZA
Case No. 16827
Exhibit No. 13

Board of Zoning Adjustment
District of Columbia
CASE NO.16827
EXHIBIT NO.13

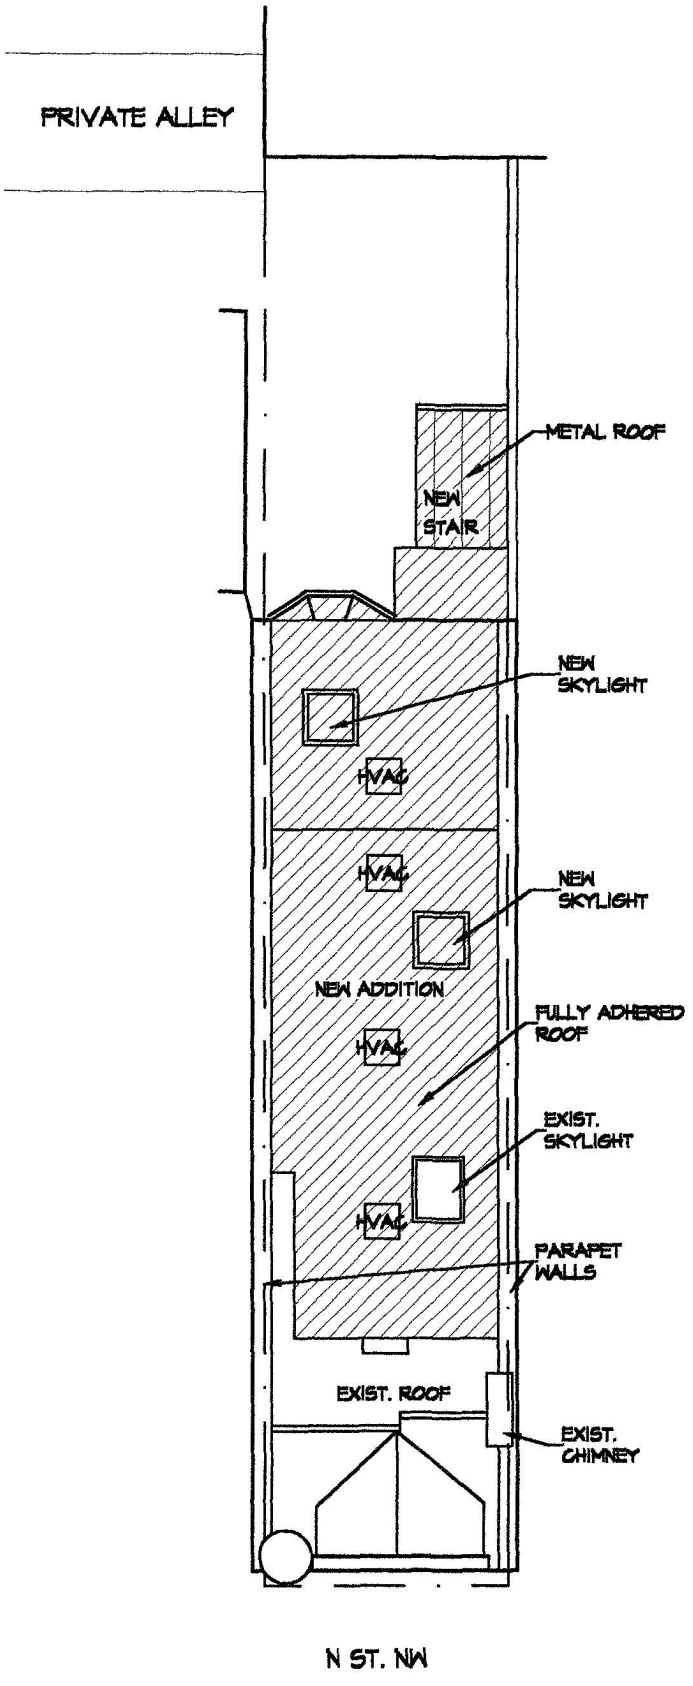


SITE PLAN


1"=10'-0" (Site-o/Stuart-1750 N St NW01.01)

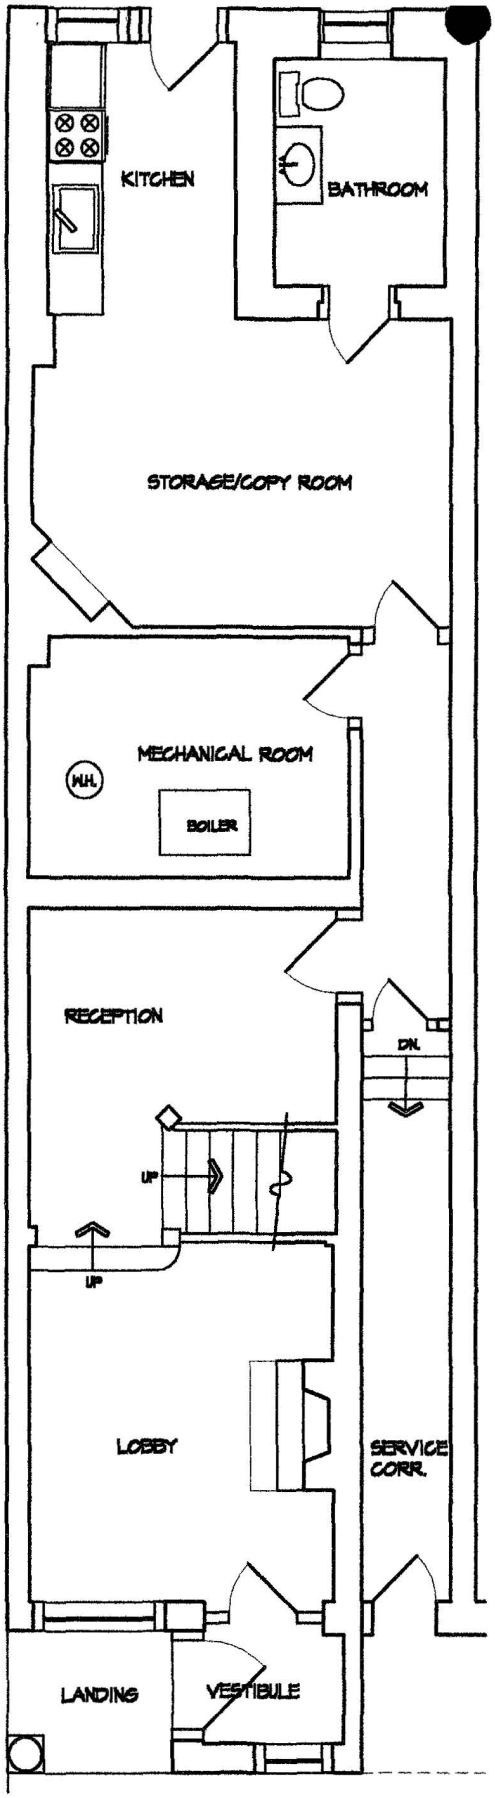


FIRST FLOOR- EXISTING
1/4"=1'-0" (Stuart-1730 N St NW01.01)

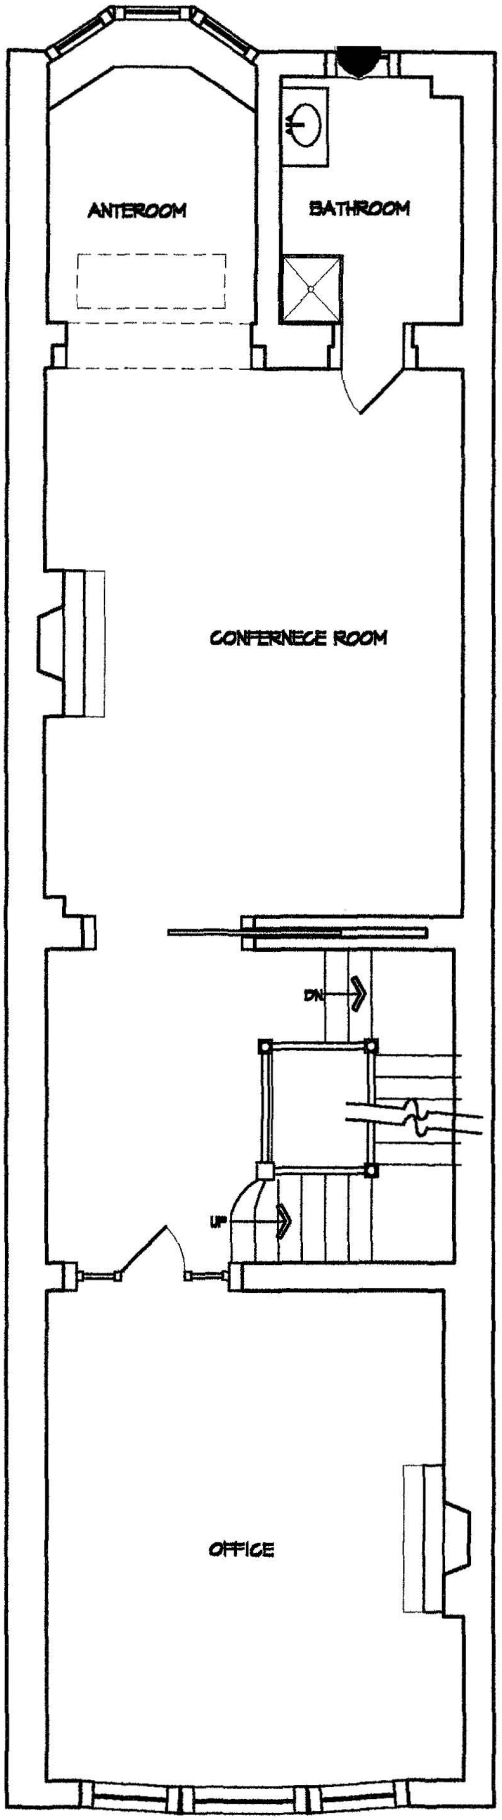


SECOND FLOOR- EXISTING
1/4"=1'-0" (Stuart-1730 N St NW01.01)

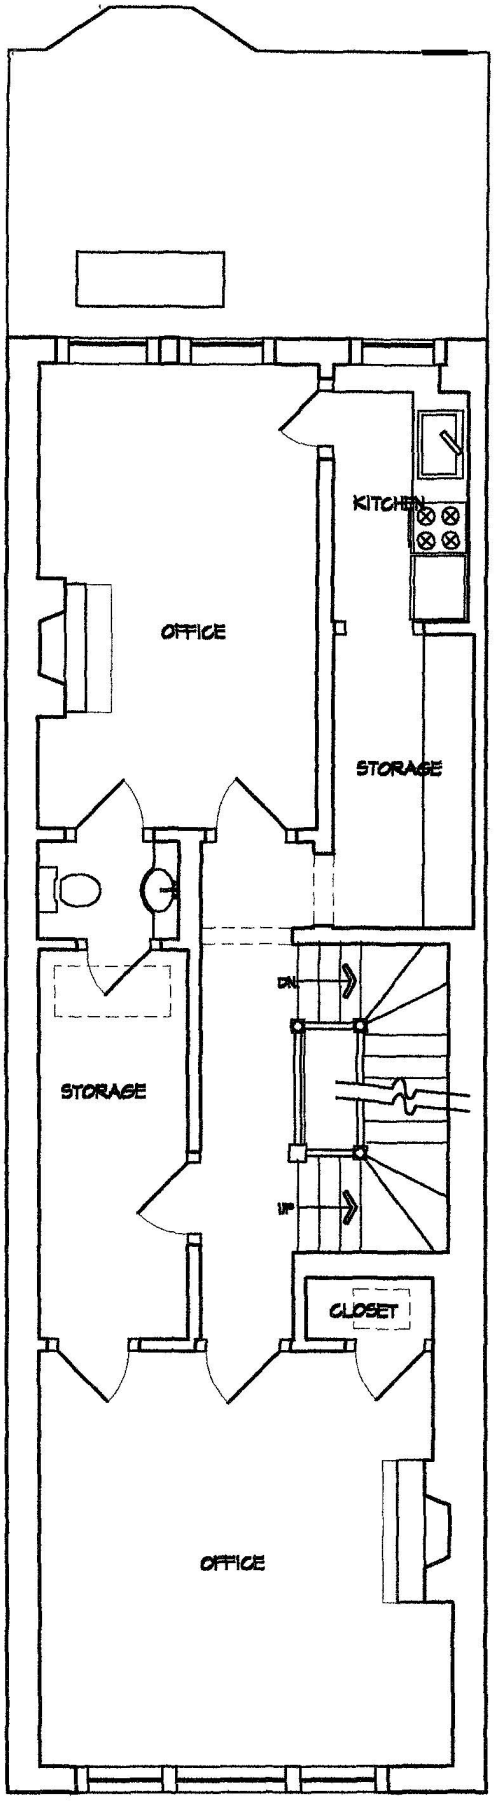

THIRD FLOOR- EXISTING
1/4"=1'-0" (Stuart-1750 N St NW01.01)

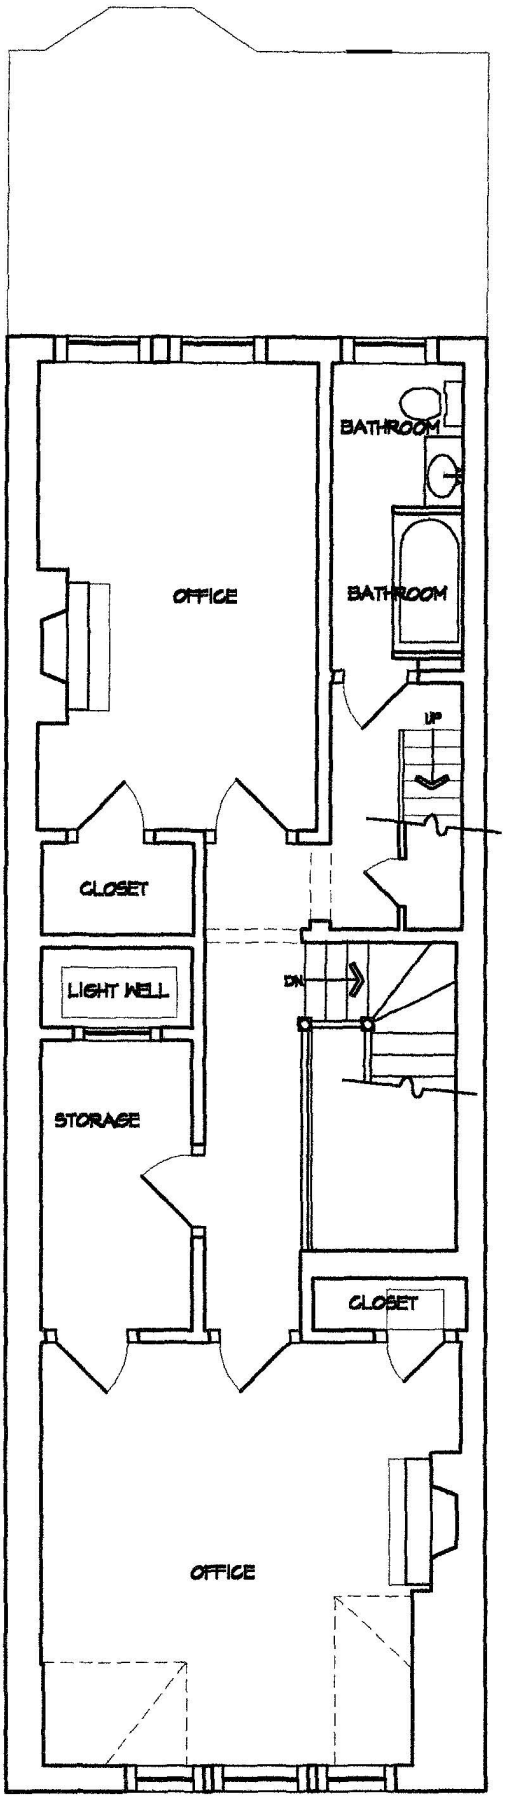


FOURTH FLOOR- EXISTING
1/4"=1'-0" (Stuart-1750 N St NW01.01)

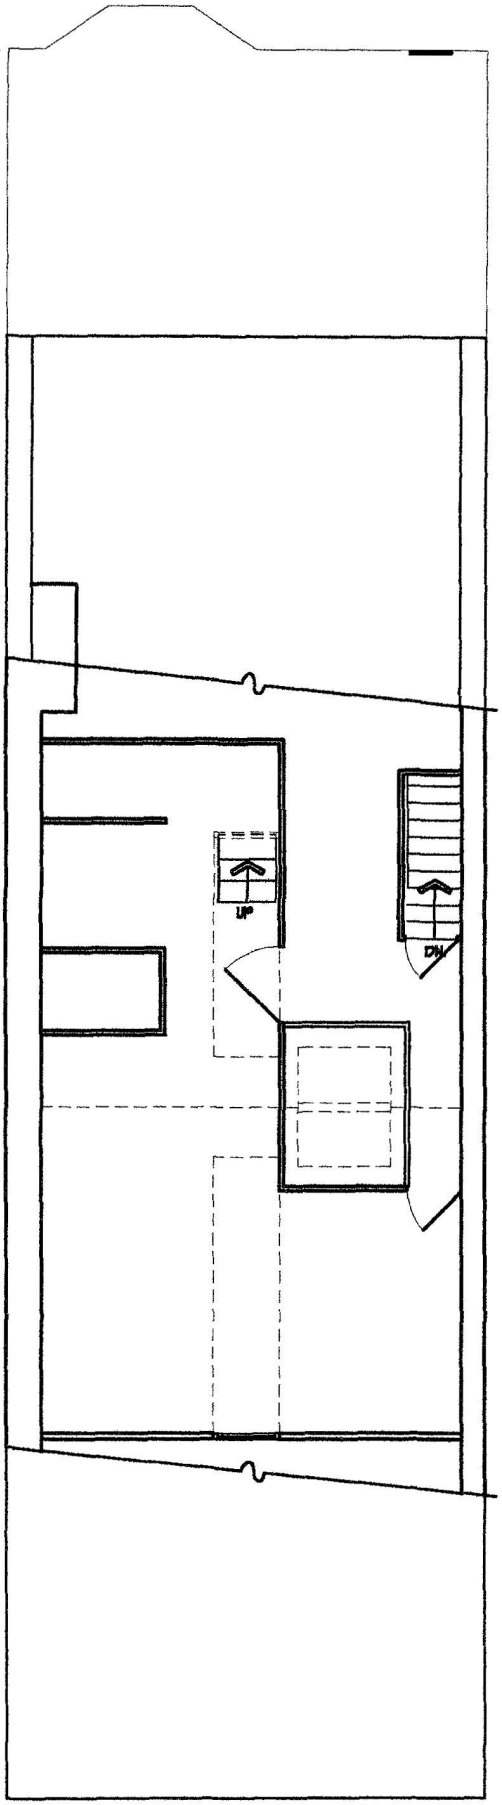


FIFTH FLOOR- EXIST.

1/4"=1'-0"


(Stuart-1730 N St NW01.01)

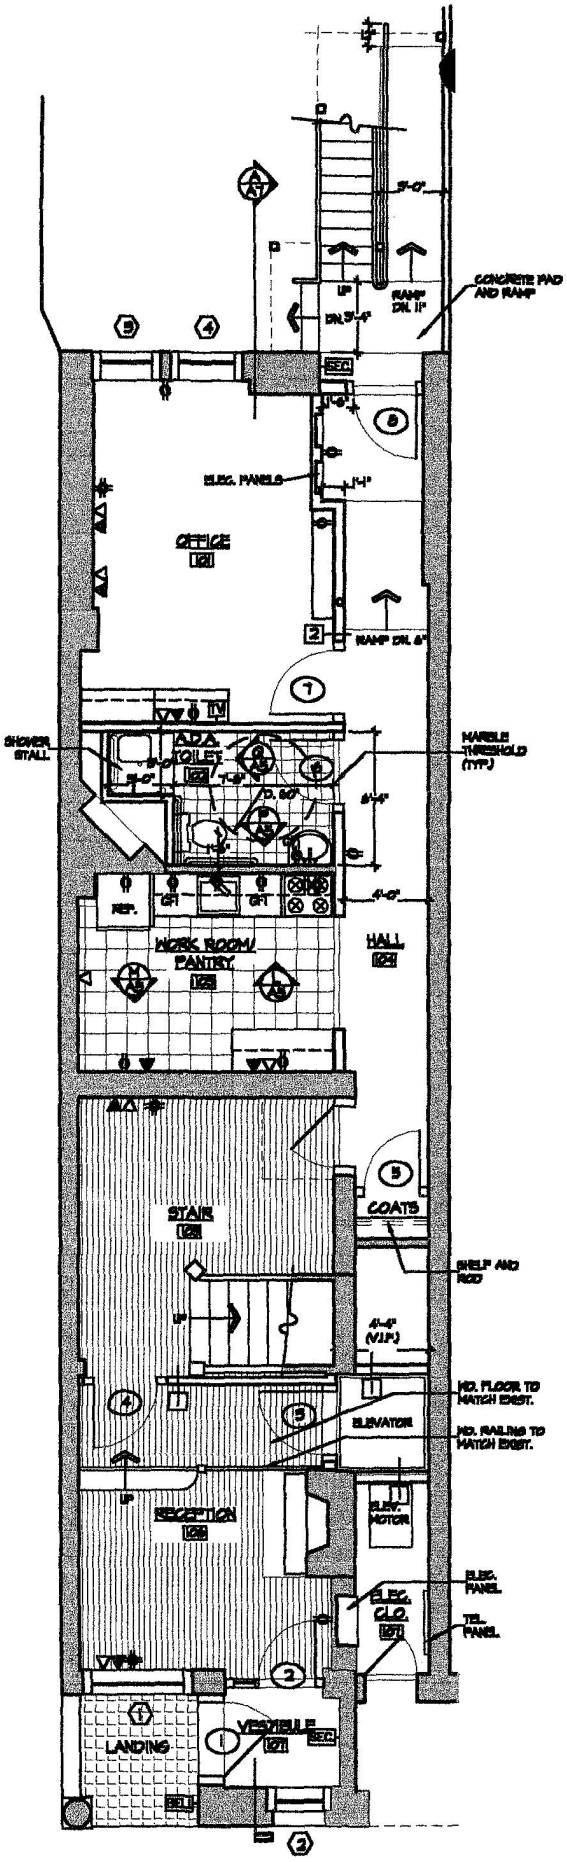

FIRST FLOOR- PROPOSED
1/4"=1'-0"
(Stuart-1150 N St NW/01.01)

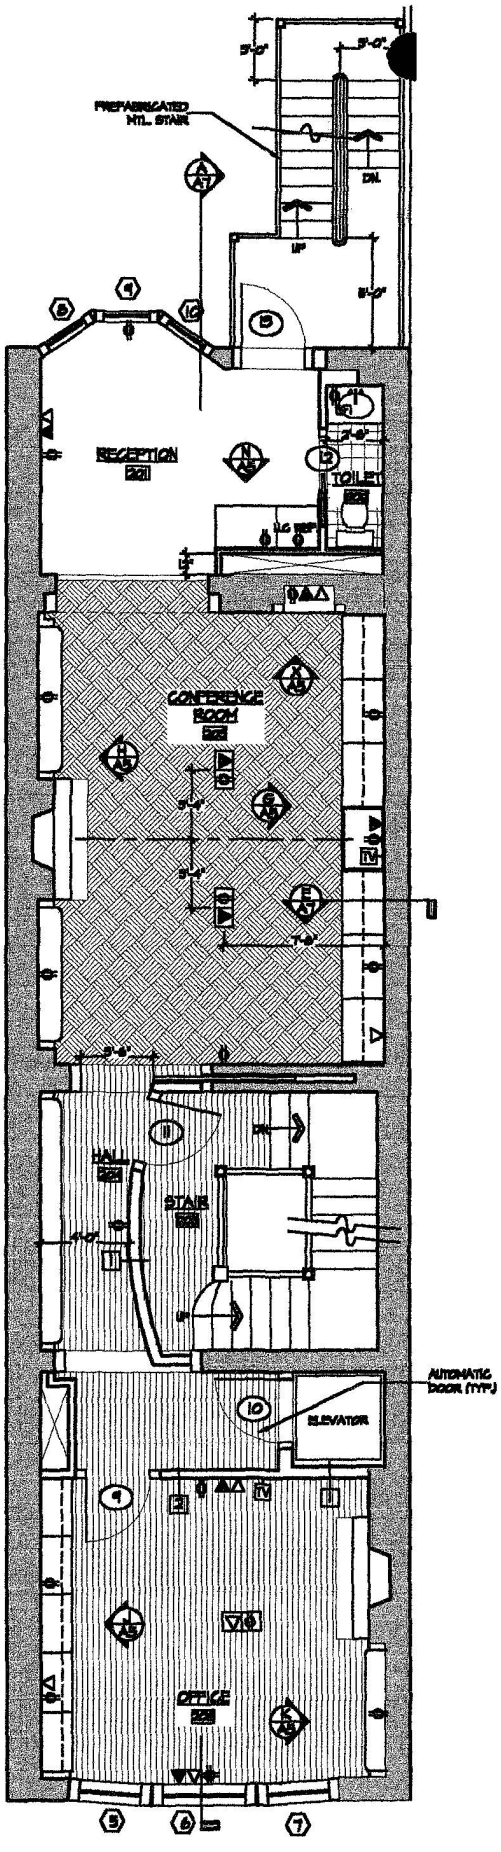


SECOND FLOOR- PROPOSED
1/4"=1'-0"
(Stuart-1150 N St NW/01.01)

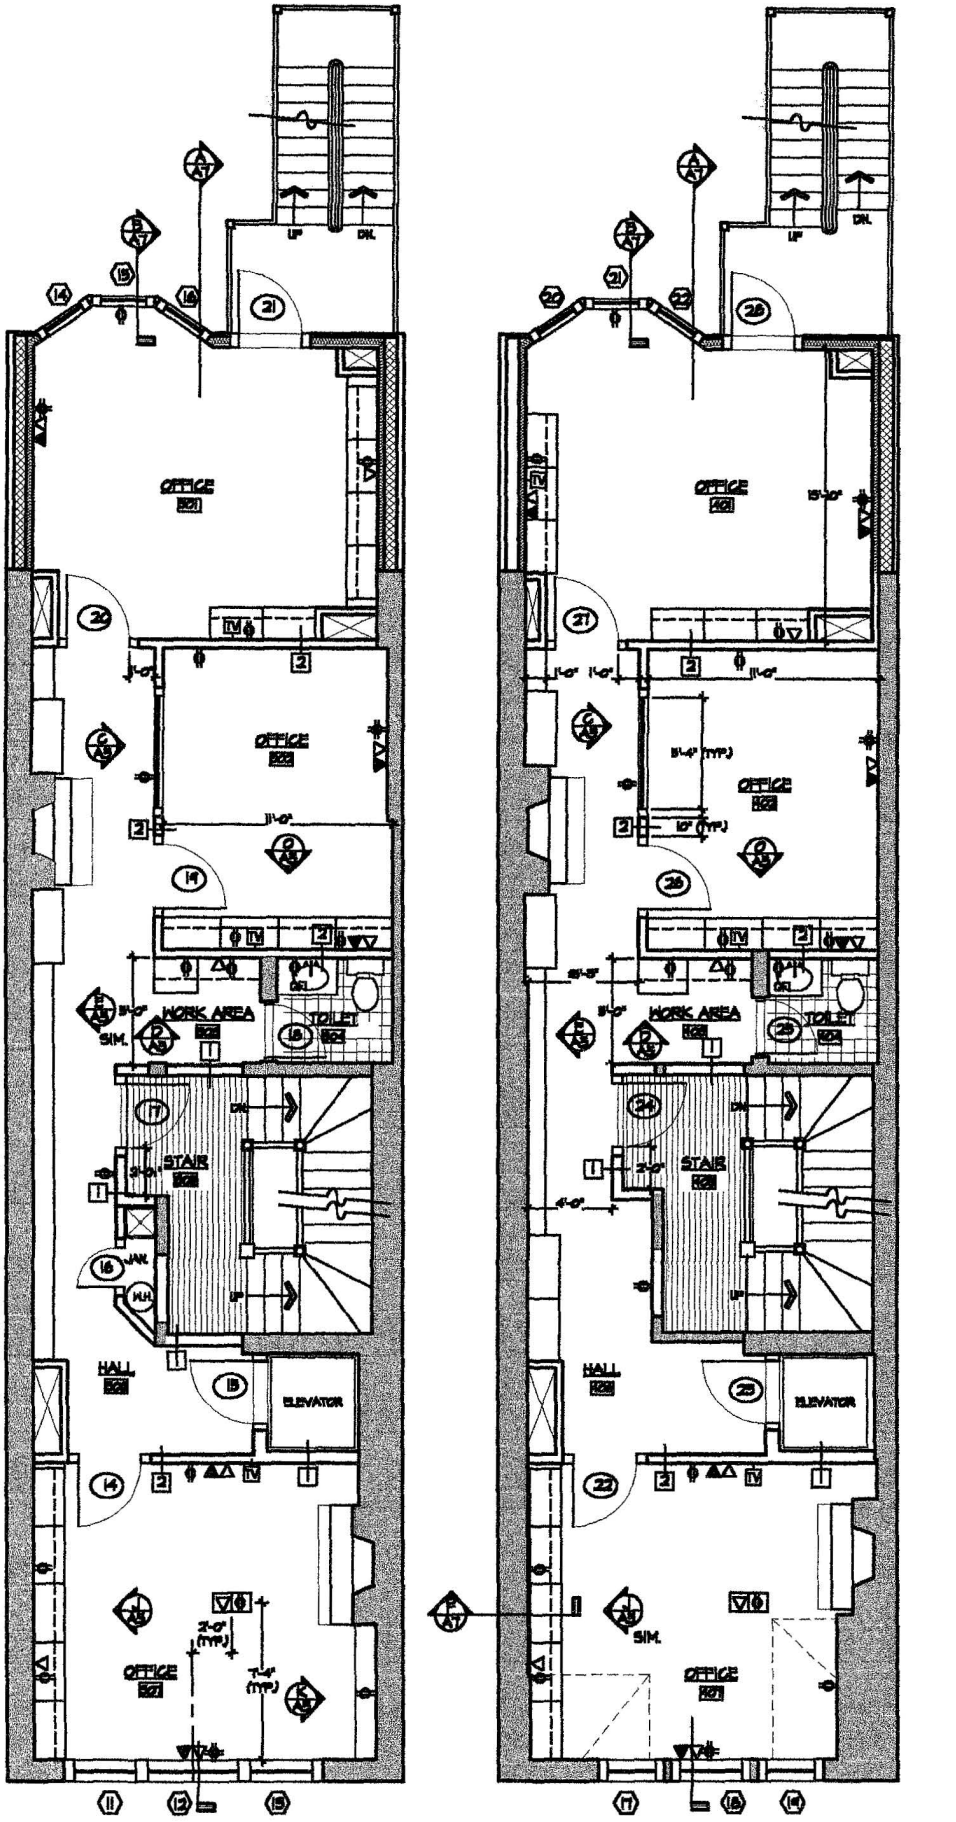

THIRD FLOOR- PROPOSED
1/4"=1'-0" (Stuart-1780 N St NW01.01)

FOURTH FLOOR- PROPOSED
1/4"=1'-0" (Stuart-1780 N St NW01.01)

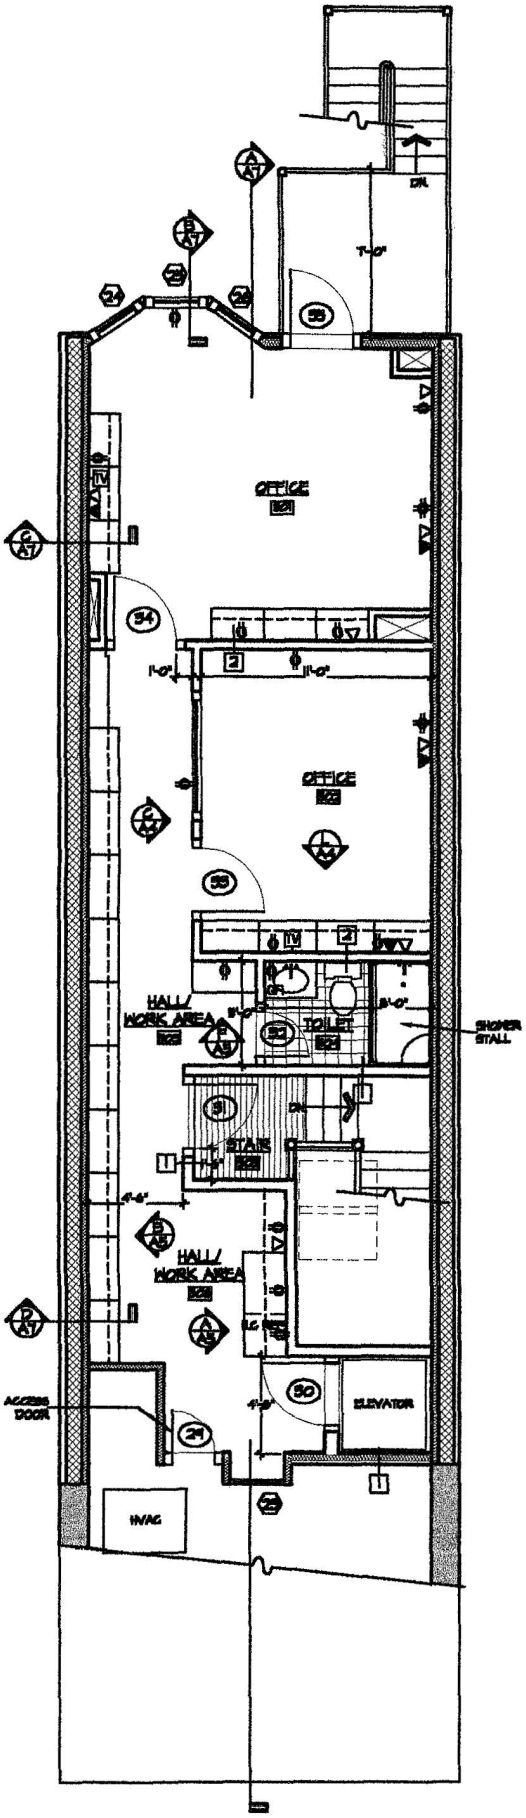

FIFTH FLOOR- PROPOSED

1/4"=1'-0"

(Stuart-1150 N St NWO1.01)