ShawPittman LLP
A Limited Liability Partnership Including Professional Corporations

ALLISON C. PRINCE
202.663.8853
allison.prince@shawpittman.com

RECEIVED
D.C. OFFICE OF ZONING
2002 JUN 19 AM 10:00

June 19, 2002

By Hand Delivery

Mr. Geoffrey Griffis
Chairman
Board of Zoning Adjustment
441 4th Street, N.W.
Second Floor
Washington, DC 20001

Re: St. Patrick's School - 4925 MacArthur Blvd.
BZA Application No. 16852

Dear Chairman Griffis and Members of the Board:

At the request of Maxine Brown-Roberts of the Office of Planning, the Applicant's architect has added parking space dimensions to the two versions of the parking layout associated with the above-referenced application.

Please do not hesitate to contact me if you have any questions.

Sincerely,

Allison C. Prince

Attachments

cc: All Parties (see Certificate of Service)

Document #: 1251308 v.1

BZA
Case No. 16852
Exhibit No. 287

Board of Zoning Adjustment
District of Columbia
CASE NO.16852
EXHIBIT NO.287

ShawPittman LLP

Certificate of Service

I hereby certify that on June 19, 2002, a copy of the foregoing letter and attachments were hand delivered to the following:

John Finney
ANC 3D04
5725 Watson Street, N.W.
Washington, D.C. 20016

Nancy Feldman
4911 "W" Street, N.W.
Washington, D.C. 20007

Alma Gates
4911 Ashby Street, N.W.
Washington, D.C. 20007

Katherine VanSickle DeMallie
4923 Ashby Street, N.W.
Washington, D.C. 20007

Lawrence Skrivseth and Cathy Wright
4913 MacArthur Blvd., N.W.
Washington D.C. 20007


Michael Lovendusky
4927 MacArthur Blvd., N.W.
Washington, D.C. 20007

Ken Laden and Rachel MacCleery
DDOT
2000 14th Street, N.W., 7th Floor
Washington, D.C. 20009

Maxine Brown Roberts
Office of Planning
801 N. Capitol Street, N.E., 4th Floor
Washington, D.C. 20002

Allison C. Prince

Document #: 1246672 v.1

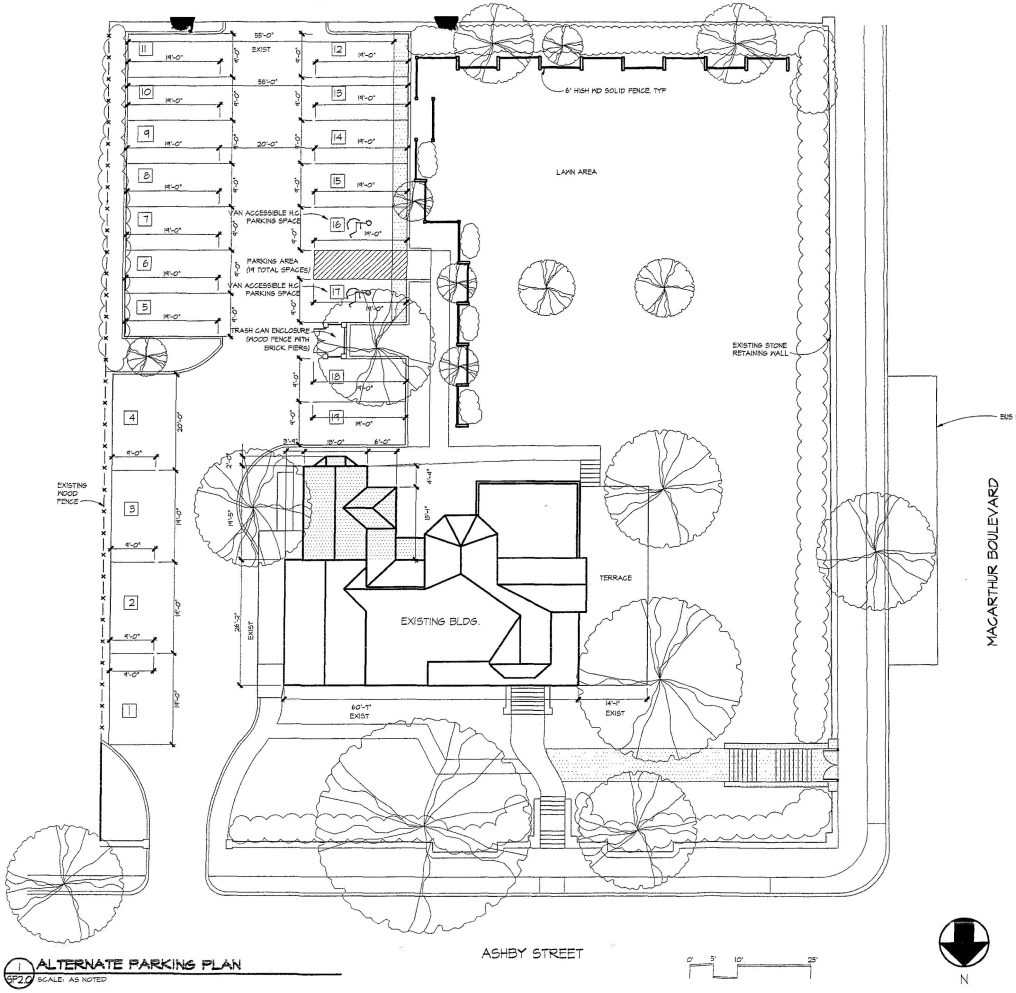

1 SP2.0 ALTERNATE PARKING PLAN
SCALE: AS NOTED

GTM ARCHITECTS
1040 ARCADY AVENUE,
KENSINGTON, MD. 20895
(301)942-4062
(301)942-3921 FAX

4925 MACARTHUR BLVD, NW
WASHINGTON, DC 20007


ALTERNATE
PARKING PLAN

ST. PATRICK'S EPISCOPAL DAY SCHOOL

REVISIONS:

SEAL:

DRAWN BY:	TM
CHECKED BY:	DPK
SCALE:	AS NOTED
DATE:	06.13.02
PROJECT NO.	01.0649
DRAWING NO.	SP2.0

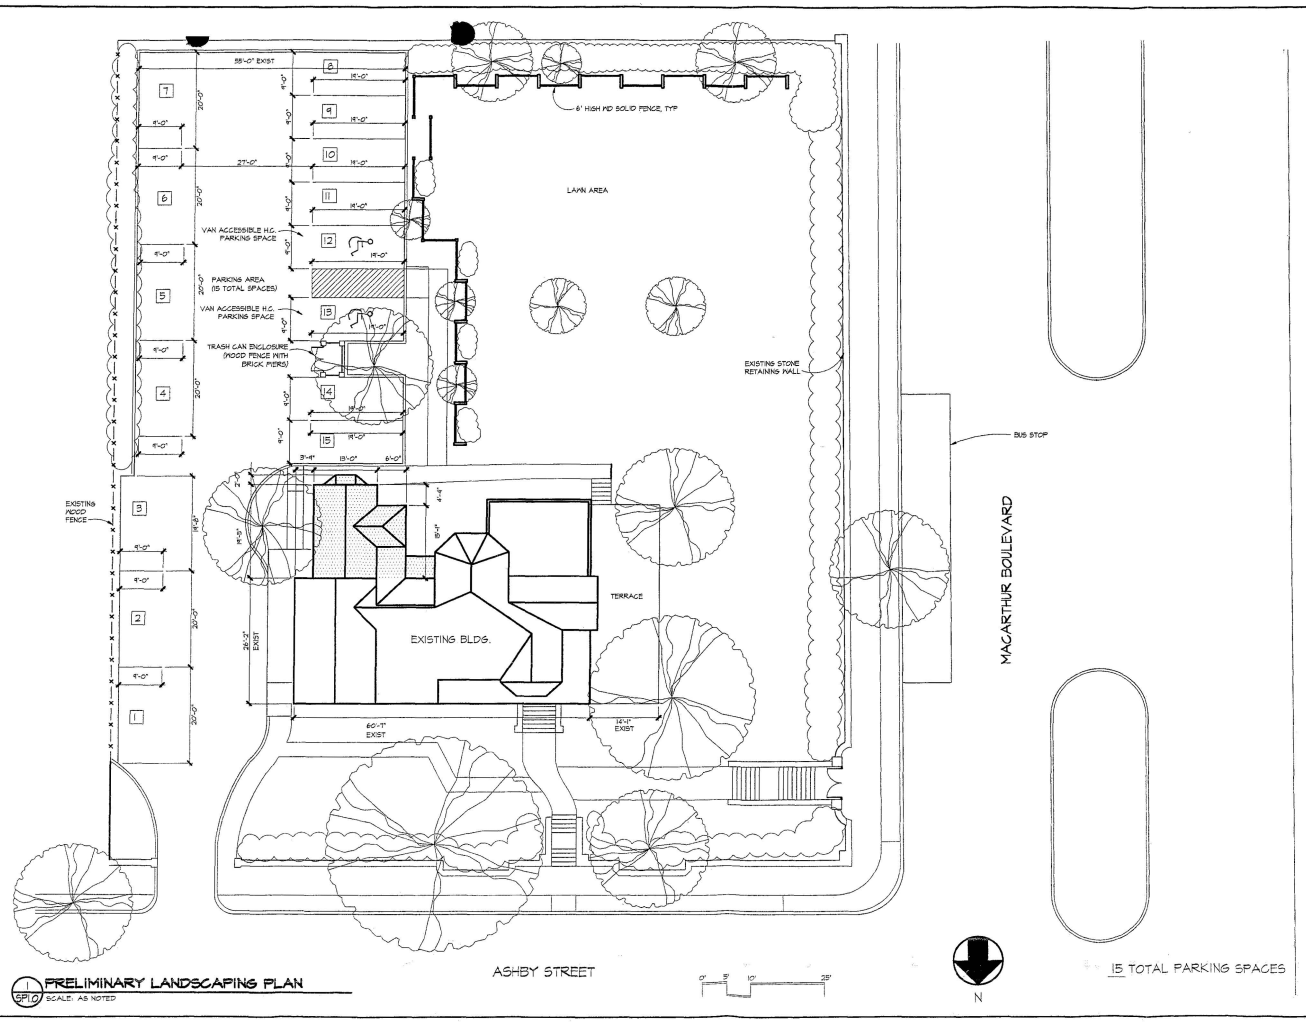

1 SP1.0 PRELIMINARY LANDSCAPING PLAN
SCALE: AS NOTED

GTM ARCHITECTS
1045 ARMORY AVENUE,
KENSINGTON, MD. 20895
(301)942-4062
(301)942-9404 FAX

4925 MACARTHUR BLVD, NW
WASHINGTON, DC 20007

PRELIMINARY
LANDSCAPING PLAN

ST. PATRICK'S EPISCOPAL DAY SCHOOL

REVISIONS:

SEAL:

DRAWN BY: TM
CHECKED BY: DPK
SCALE: AS NOTED
DATE: 06.13.02
PROJECT NO.: 01.0649
DRAWING NO.: SP1.0