
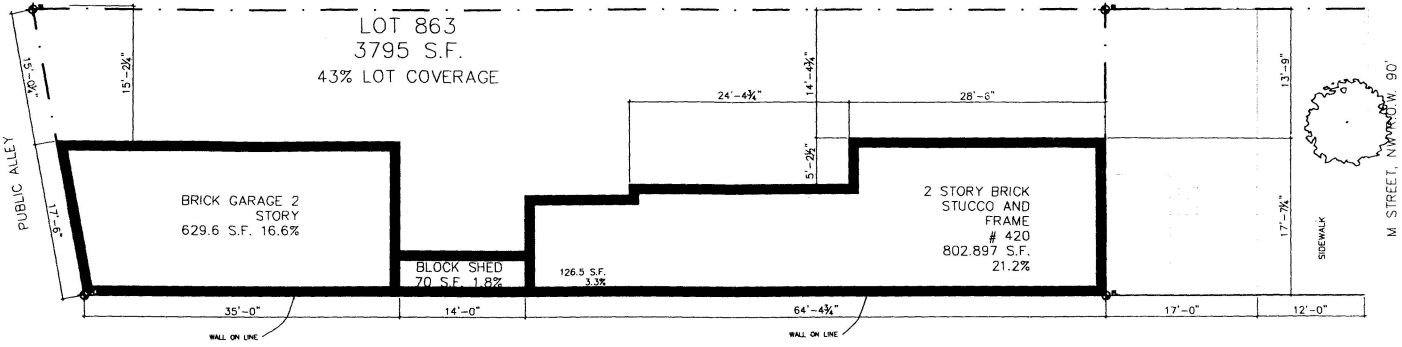


1 EXISTING SITE PLAN
3/16" = 1'-0"

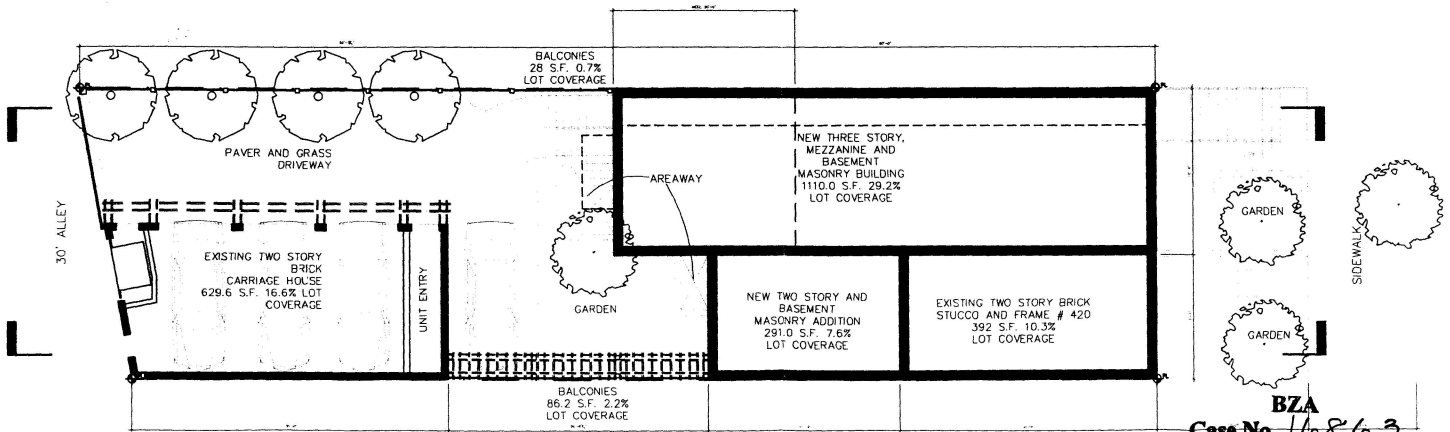

2 PROPOSED SITE PLAN
3/16" = 1'-0"

BZA
Case No. 16863
Exhibit No. 33

RENOVATION TO
420 M ST

Zahn Design Architects, PLLC
www.zahndesign.net
FAX . 202.319.7979
202.319.7975

THESE DRAWINGS ARE PROVIDED AS INSTRUMENTS OF SERVICE FOR USE SOLELY WITH RESPECT TO THIS PROJECT AND, UNLESS OTHERWISE PROVIDED, ZAHN DESIGN ARCHITECTS, PLLC SHALL BE DEEMED THE AUTHOR OF THESE DRAWINGS AND SHALL RETAIN ALL COMMON LAW, STATUTORY AND OTHER RESERVED RIGHTS, INCLUDING THE COPYRIGHT. THESE DRAWINGS SHALL NOT BE COPIED, DISCLOSED TO OR USED BY ANY OTHER PERSON, OR FOR ANY PROJECT OTHER THAN THE ONE FOR WHICH THEY HAVE BEEN PREPARED, EXCEPT WITH THE PRIOR WRITTEN CONSENT OF ZAHN DESIGN ARCHITECTS, PLLC.

09/16/02

CO