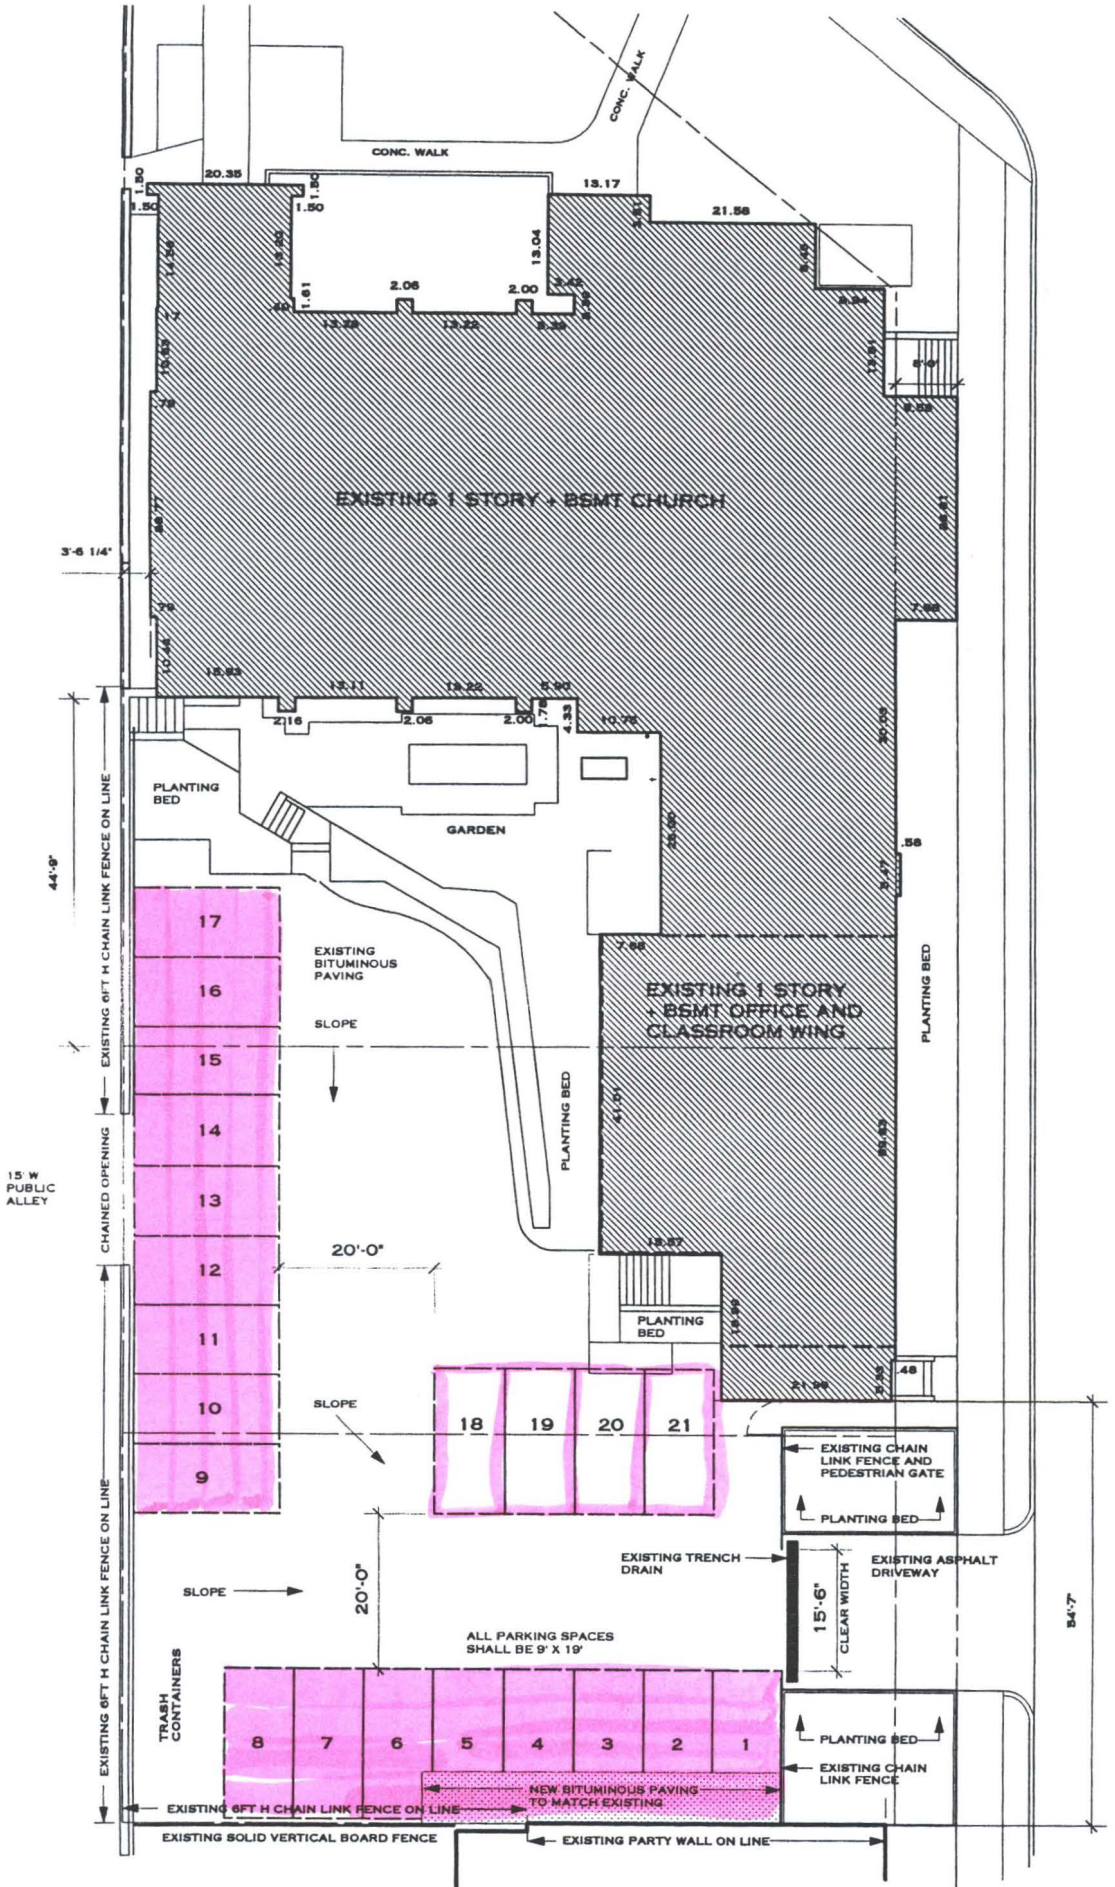


ALL SOULS MEMORIAL EPISCOPAL CHURCH

PROPOSED PARKING PLAN

SCALE: 1/16" = 1' - 0"

Joan Mac
Zoning Review Branch
Zoning Division

17 DECEMBER 2001

BZA
Case No. 16875
Exhibit No. 30

Board of Zoning Adjustment
District of Columbia
CASE NO.16875
EXHIBIT NO.30