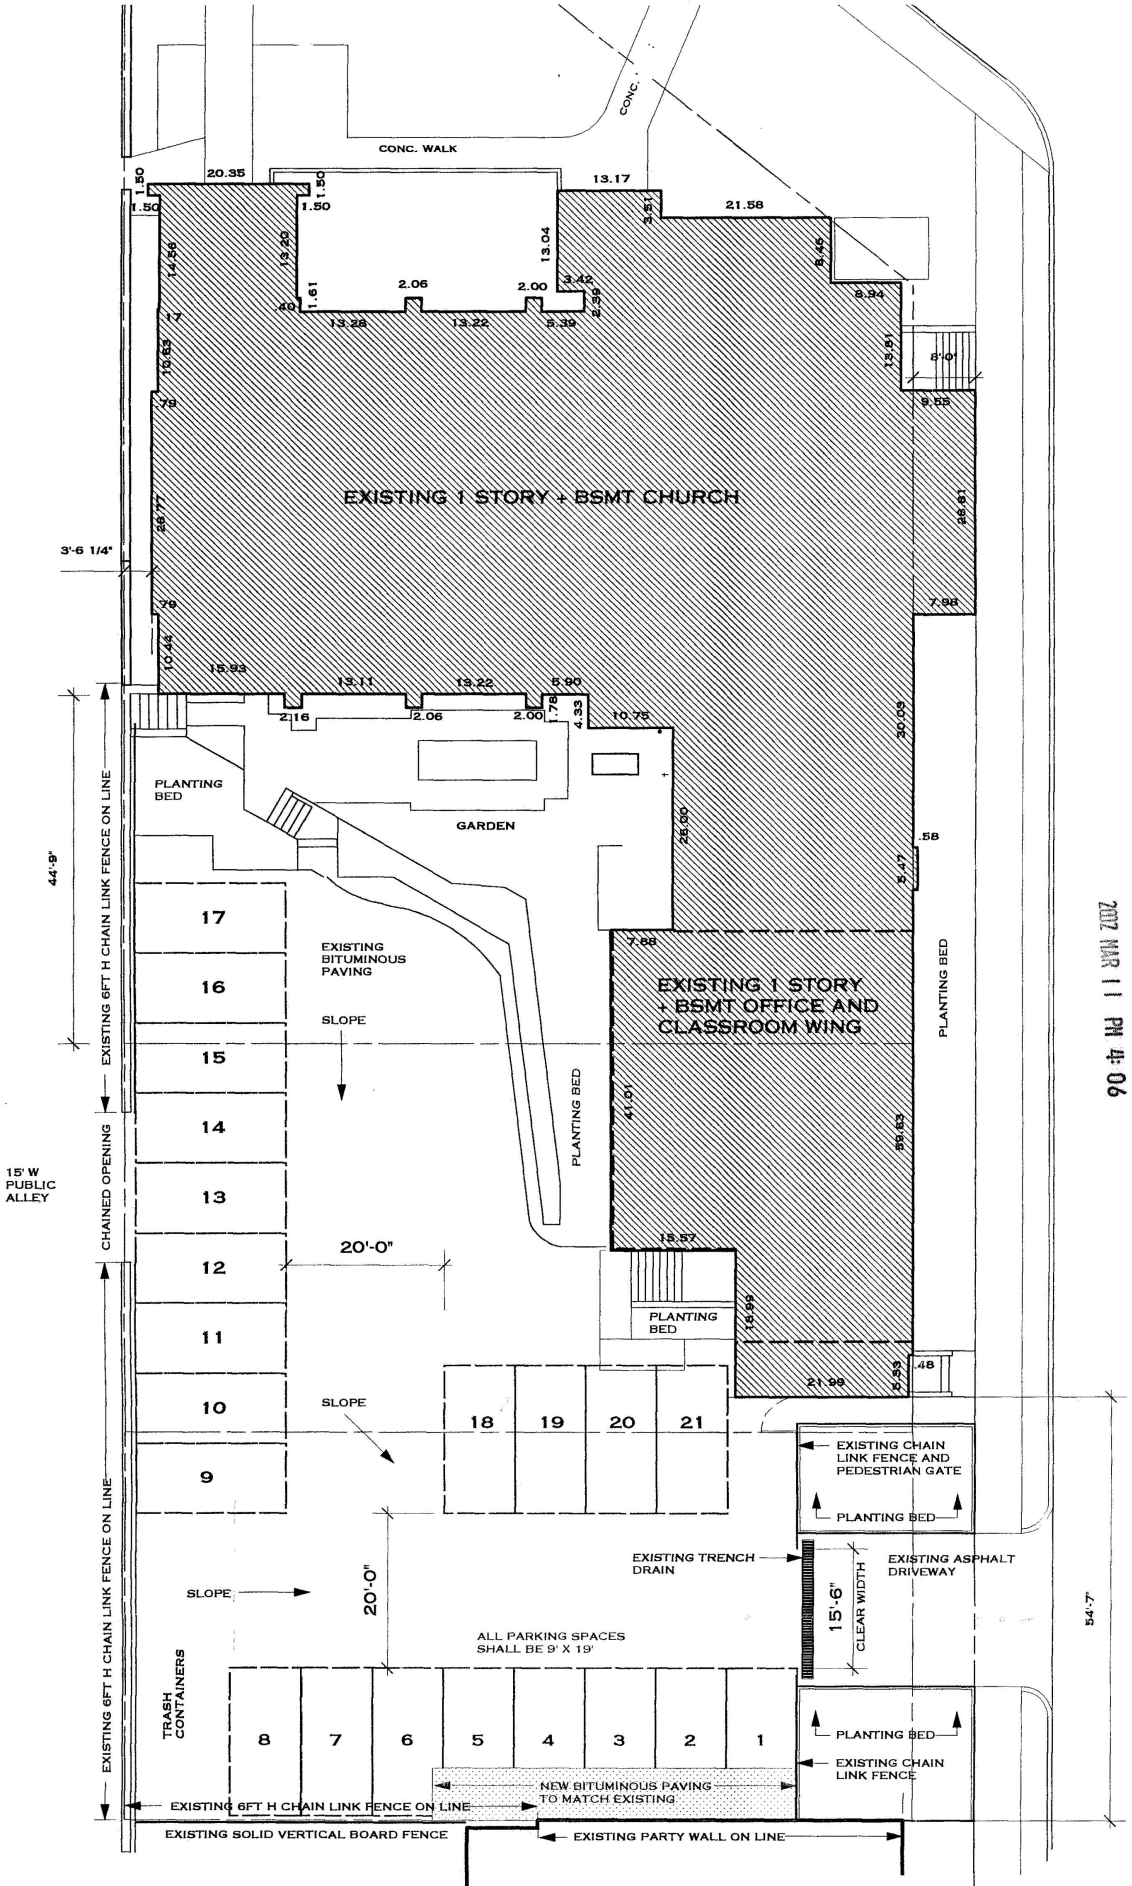


ALL SOULS MEMORIAL EPISCOPAL CHURCH

PROPOSED PARKING PLAN

SCALE: 1/16" = 1' - 0"

17 DECEMBER 2001

RECEIVED
D.C. OFFICE OF ZONING
2002 MAR 11 PM 4:06

Board of Zoning Adjustment
District of Columbia
CASE NO.16875
EXHIBIT NO.8

BZA
Case No. 16875
Exhibit No. 8