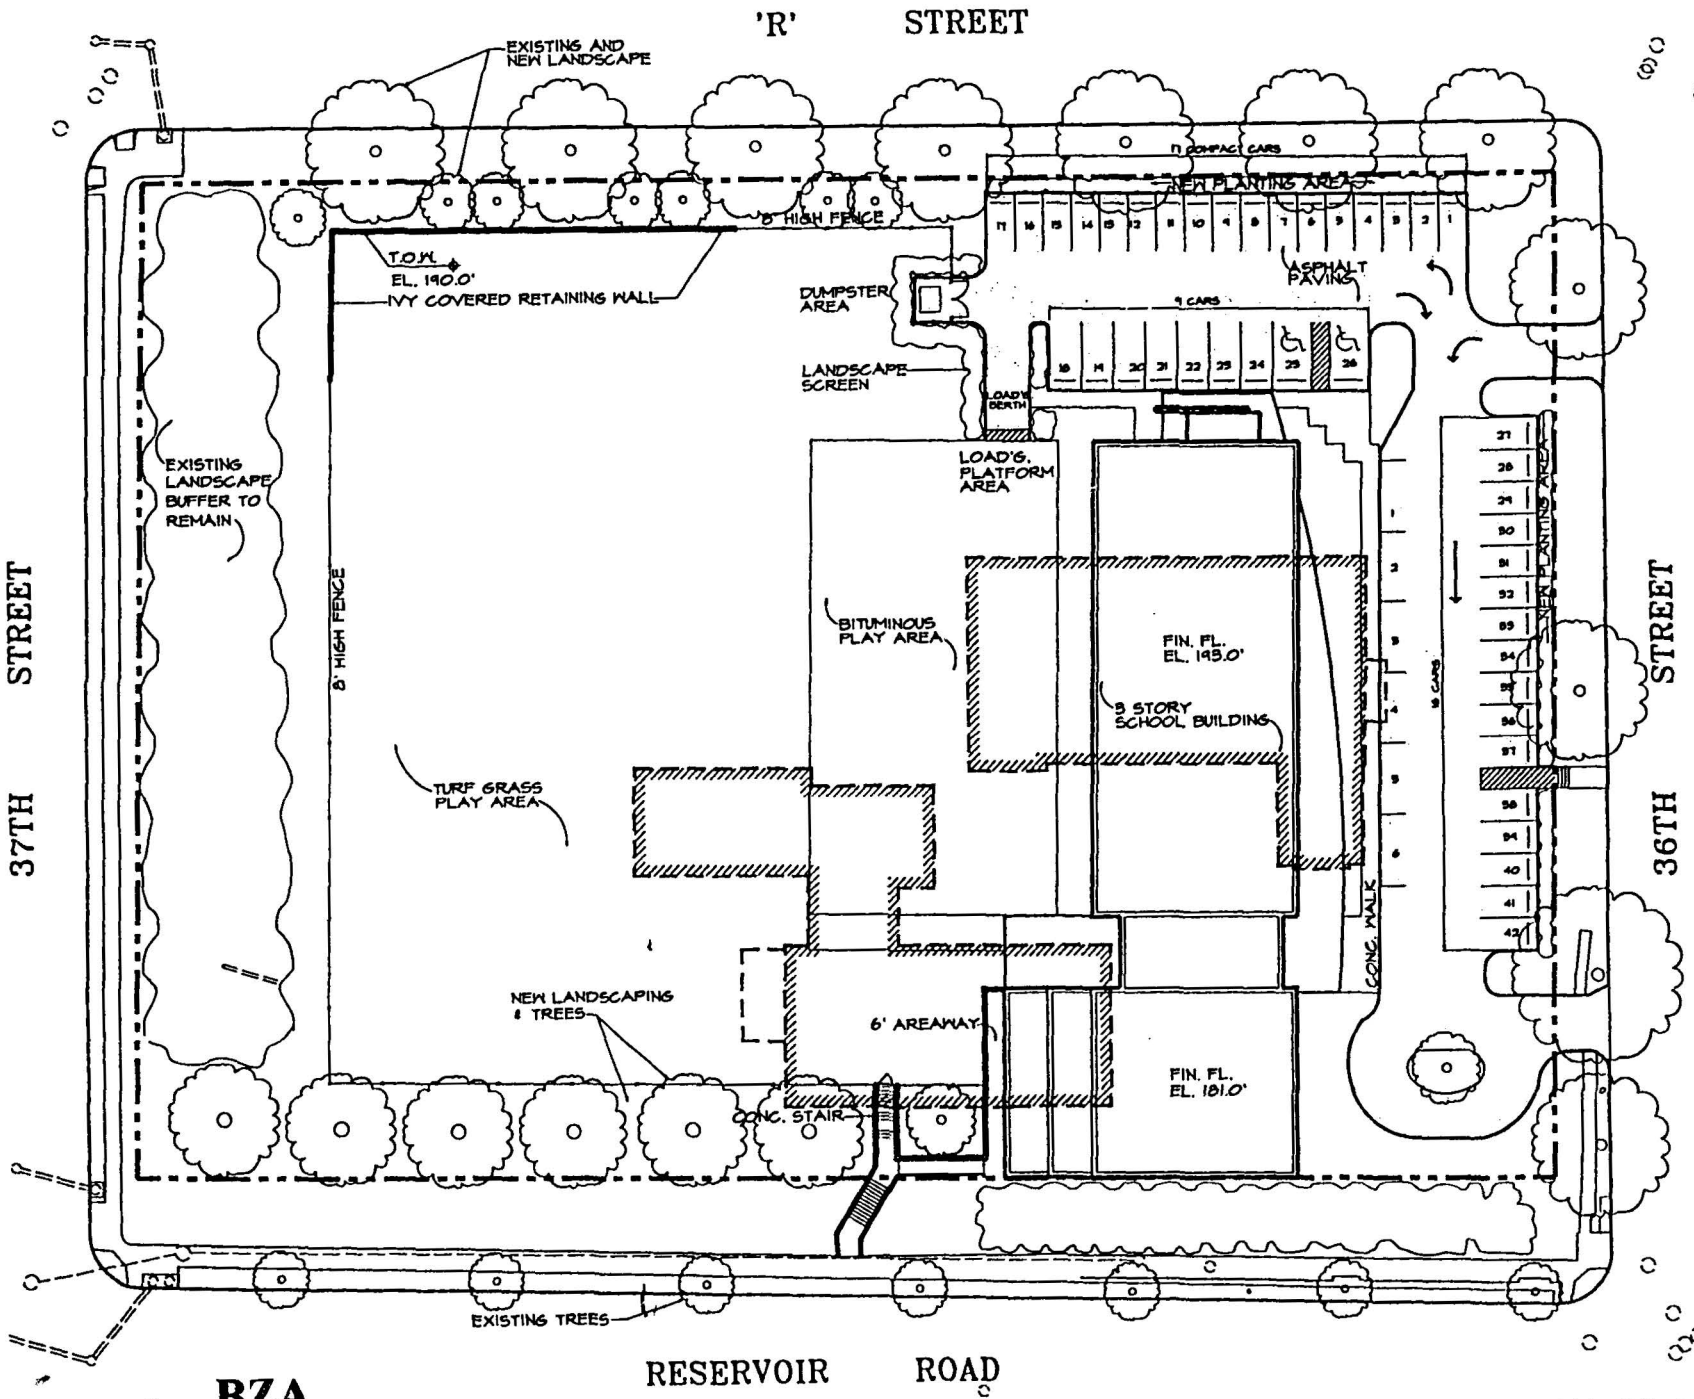


RECEIVED
D.C. OFFICE OF ZONING
2002 APR 12 AM 10: 37

SITE COVERAGE (BUILDING & PAVED AREAS)

Existing:	43,179 S.F. 39% coverage
Proposed:	34,945 S.F. 25% coverage

BUILDING AREAS

Convent & Levine School:	45,708 G.S.F.
Proposed W.I.S.:	44,406 G.S.F.

BUILDING HEIGHTS

Convent:	45.58 Feet
Levine School:	49.64 Feet
Proposed W.I.S.:	38.00 Feet


BZA
Case No. 16890
Exhibit No. 10

SITE PLAN


CHATELAIN ARCHITECTS, PC
1481 Chain Bridge Road, Suite 300
McLean, Virginia 22101
(703) 827-0600

Board of Zoning Adjustment
District of Columbia
CASE NO.16890
EXHIBIT NO.10


CHATELAIN ARCHITECTS, PC
1481 Chain Bridge Road, Suite 300
McLean, Virginia 22101
(703) 827-0600
FAX (703) 827-0602

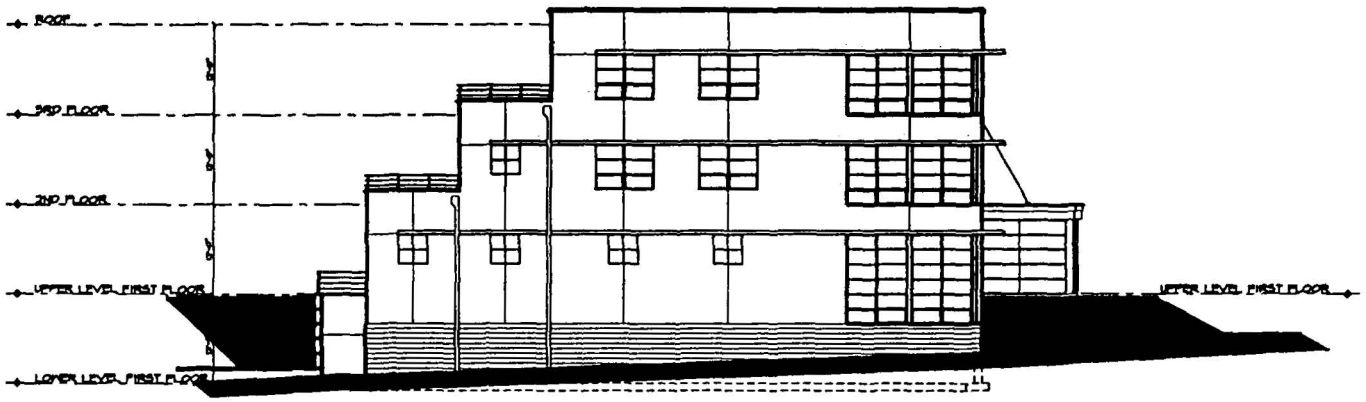

SOUTH ELEVATION

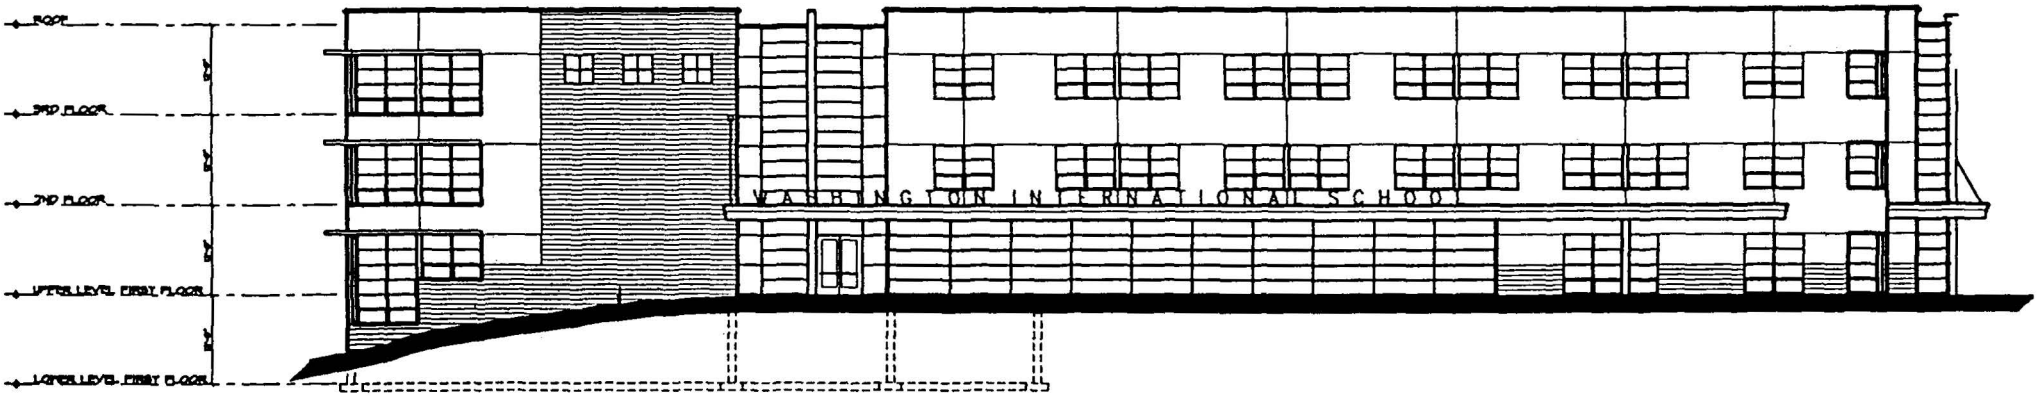


EAST ELEVATION

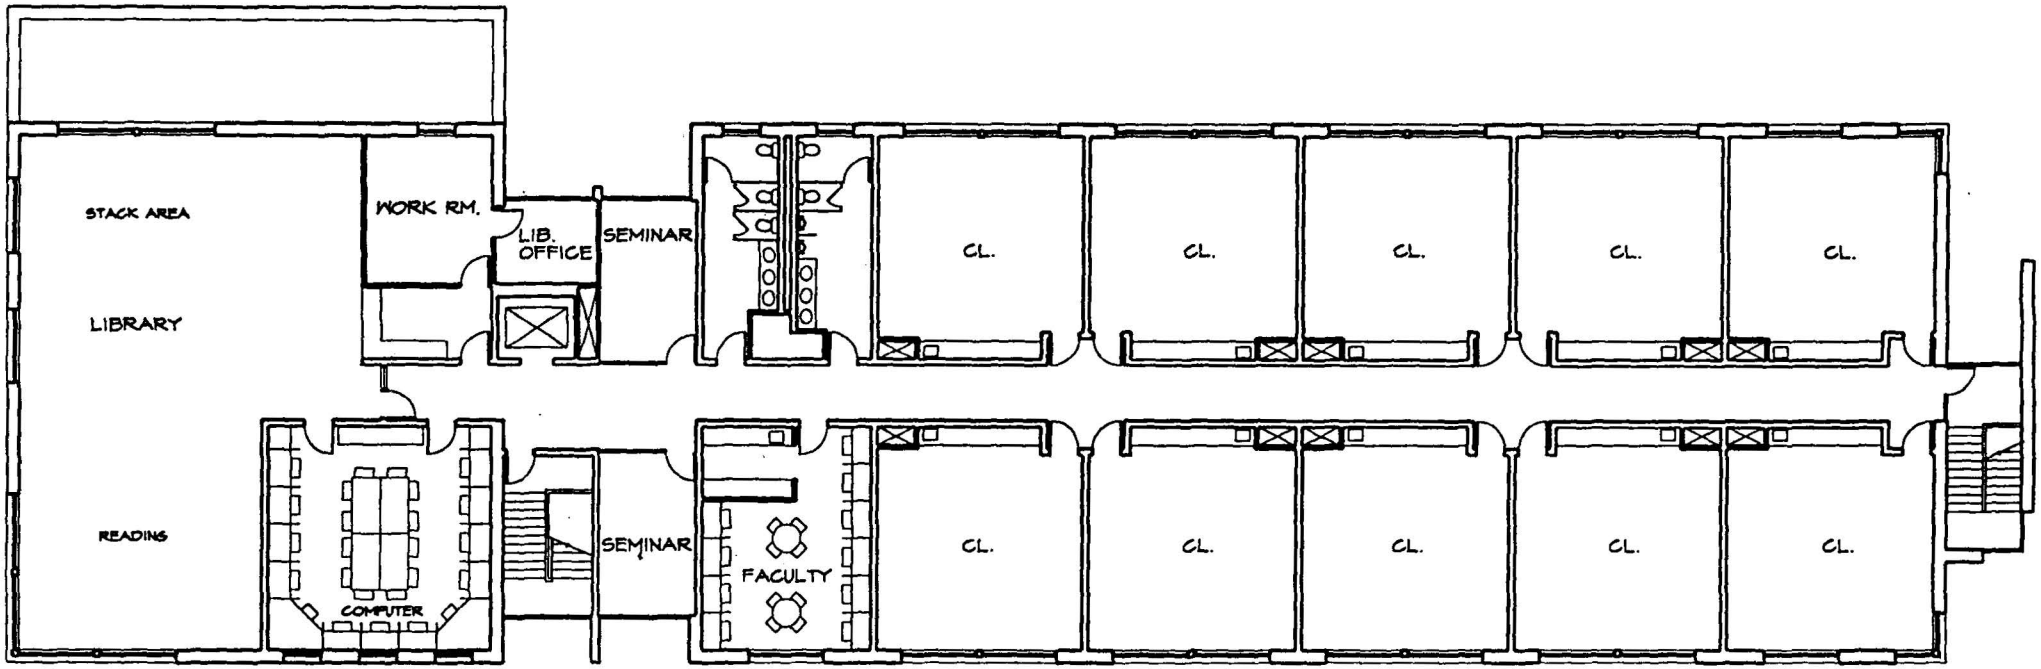


THIRD FLOOR PLAN

CHATELAIN ARCHITECTS, PC
1481 Chain Bridge Road, Suite 300
McLean, Virginia 22101
(703) 827-0600
FAX (703) 827-0602

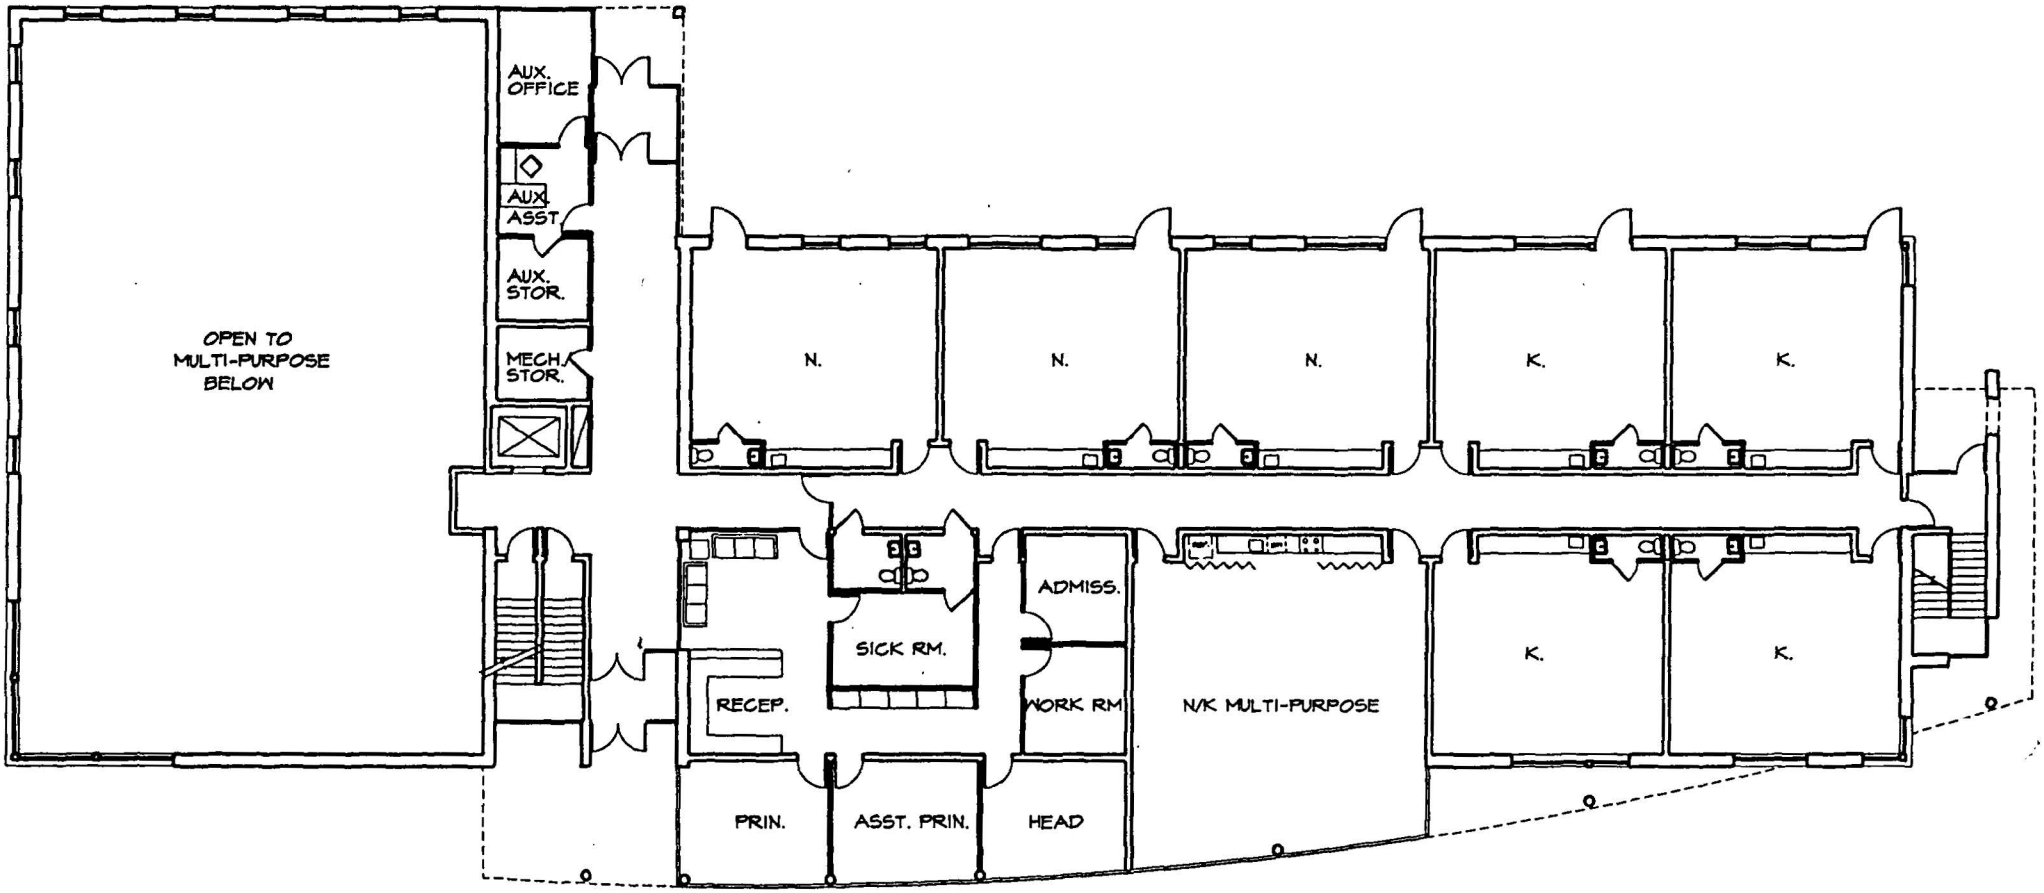

UPPER LEVEL FIRST FLOOR PLAN

CHATELAIN ARCHITECTS, PC
1481 Chain Bridge Road, Suite 300
McLean, Virginia 22101
(703) 827-0600
FAX (703) 827-0602

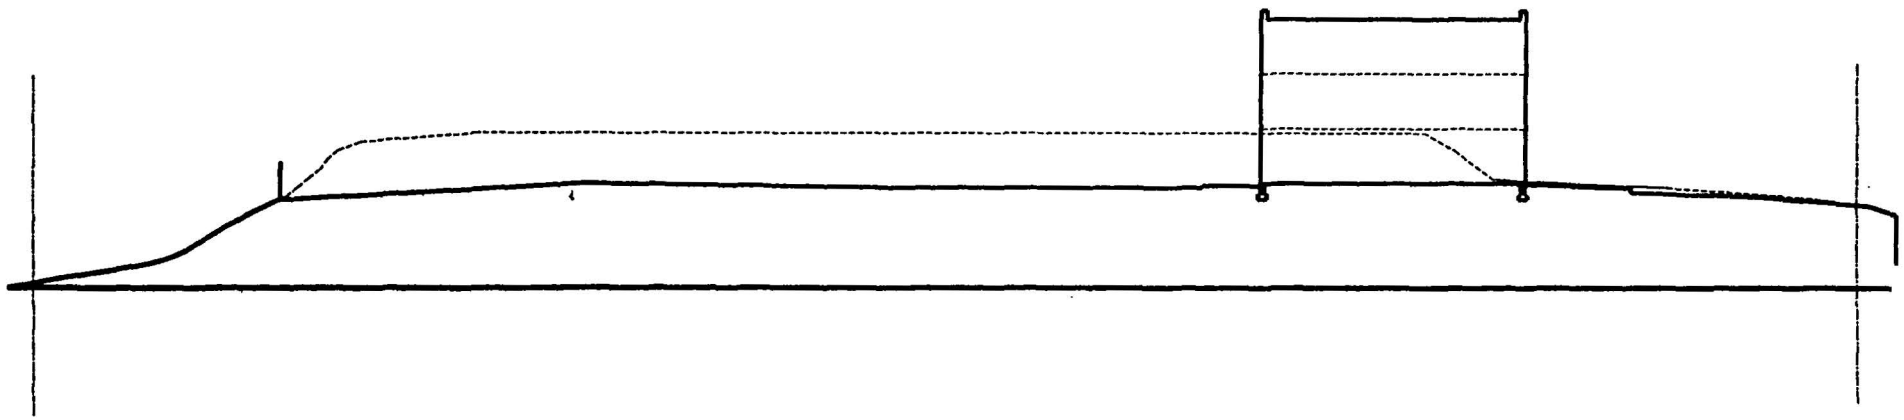

SITE SECTION

CHATELAIN ARCHITECTS, PC
1481 Chain Bridge Road, Suite 300
McLean, Virginia 22101
(703) 827-0600
FAX (703) 827-0602