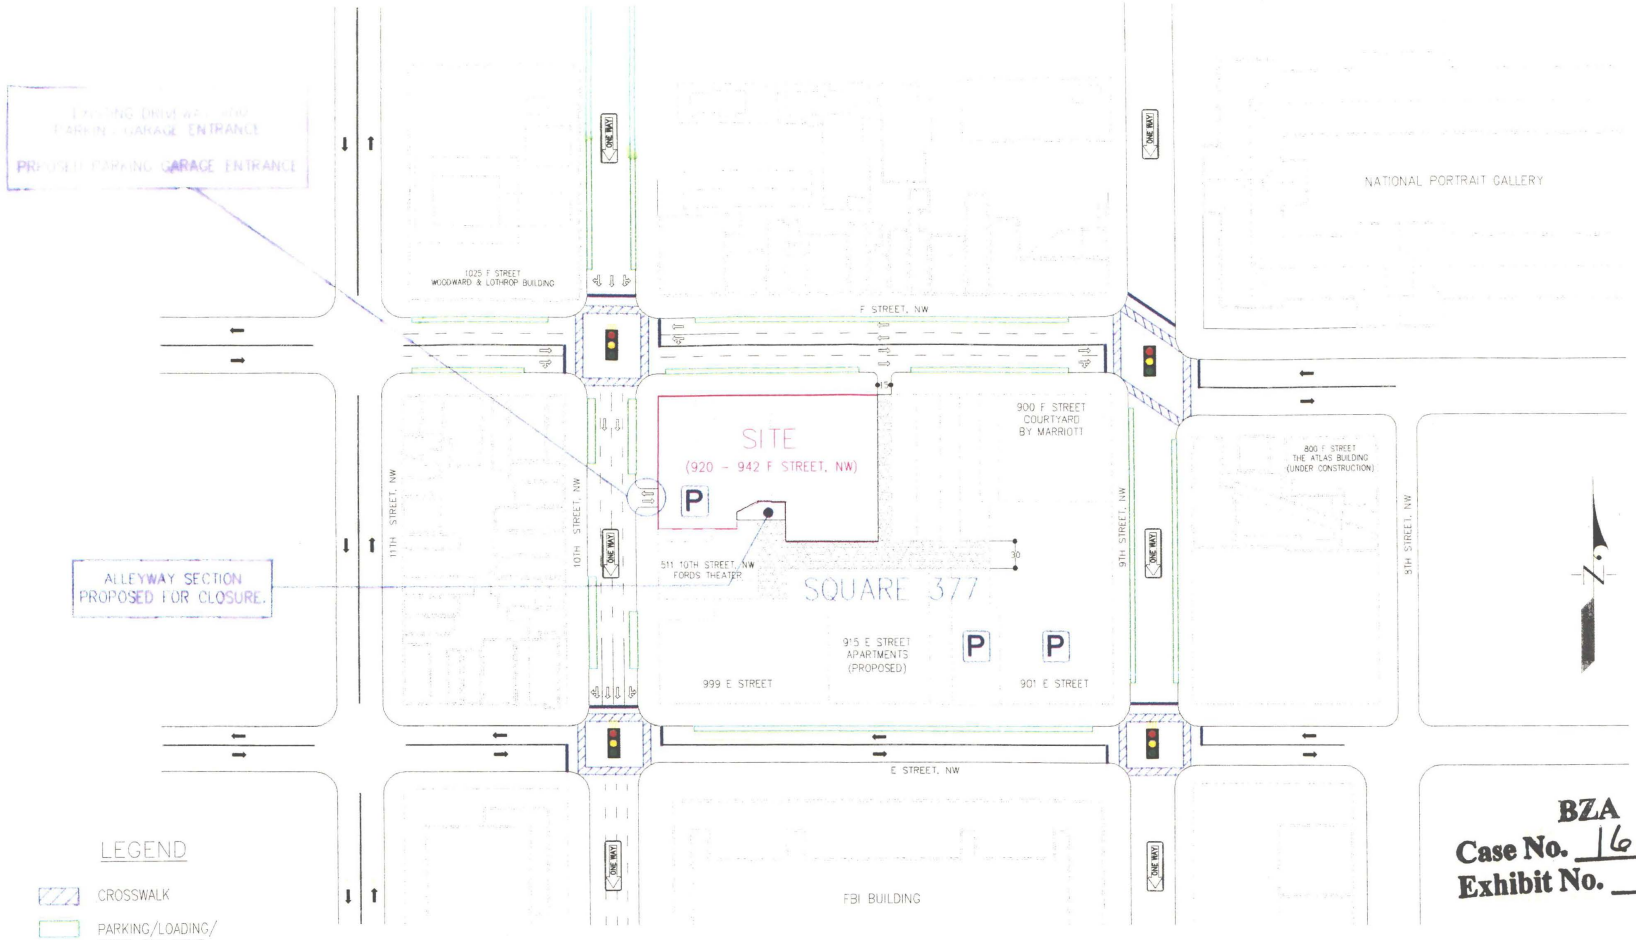


BZA
Case No. 16892
Exhibit No. 43

SOURCE: SHALOM BARANES ASSOCIATES (Base Drawing)

O. R. GEORGE & ASSOCIATES, INC.
Traffic Engineers - Transportation Planners
10210 Greenbelt Road, Suite 310
Greenbelt, MD 20706

EXISTING ROADWAY AND ACCESS SITUATION

SQUARE 377: 920 - 942 F STREET, NW
MAYOR'S AGENT AND
BOARD OF ZONING ADJUSTMENT APPLICATIONS
(MIXED USE DEVELOPMENT PROPOSAL)

Board of Zoning Adjustment
District of Columbia
CASE NO.16892
EXHIBIT NO.43