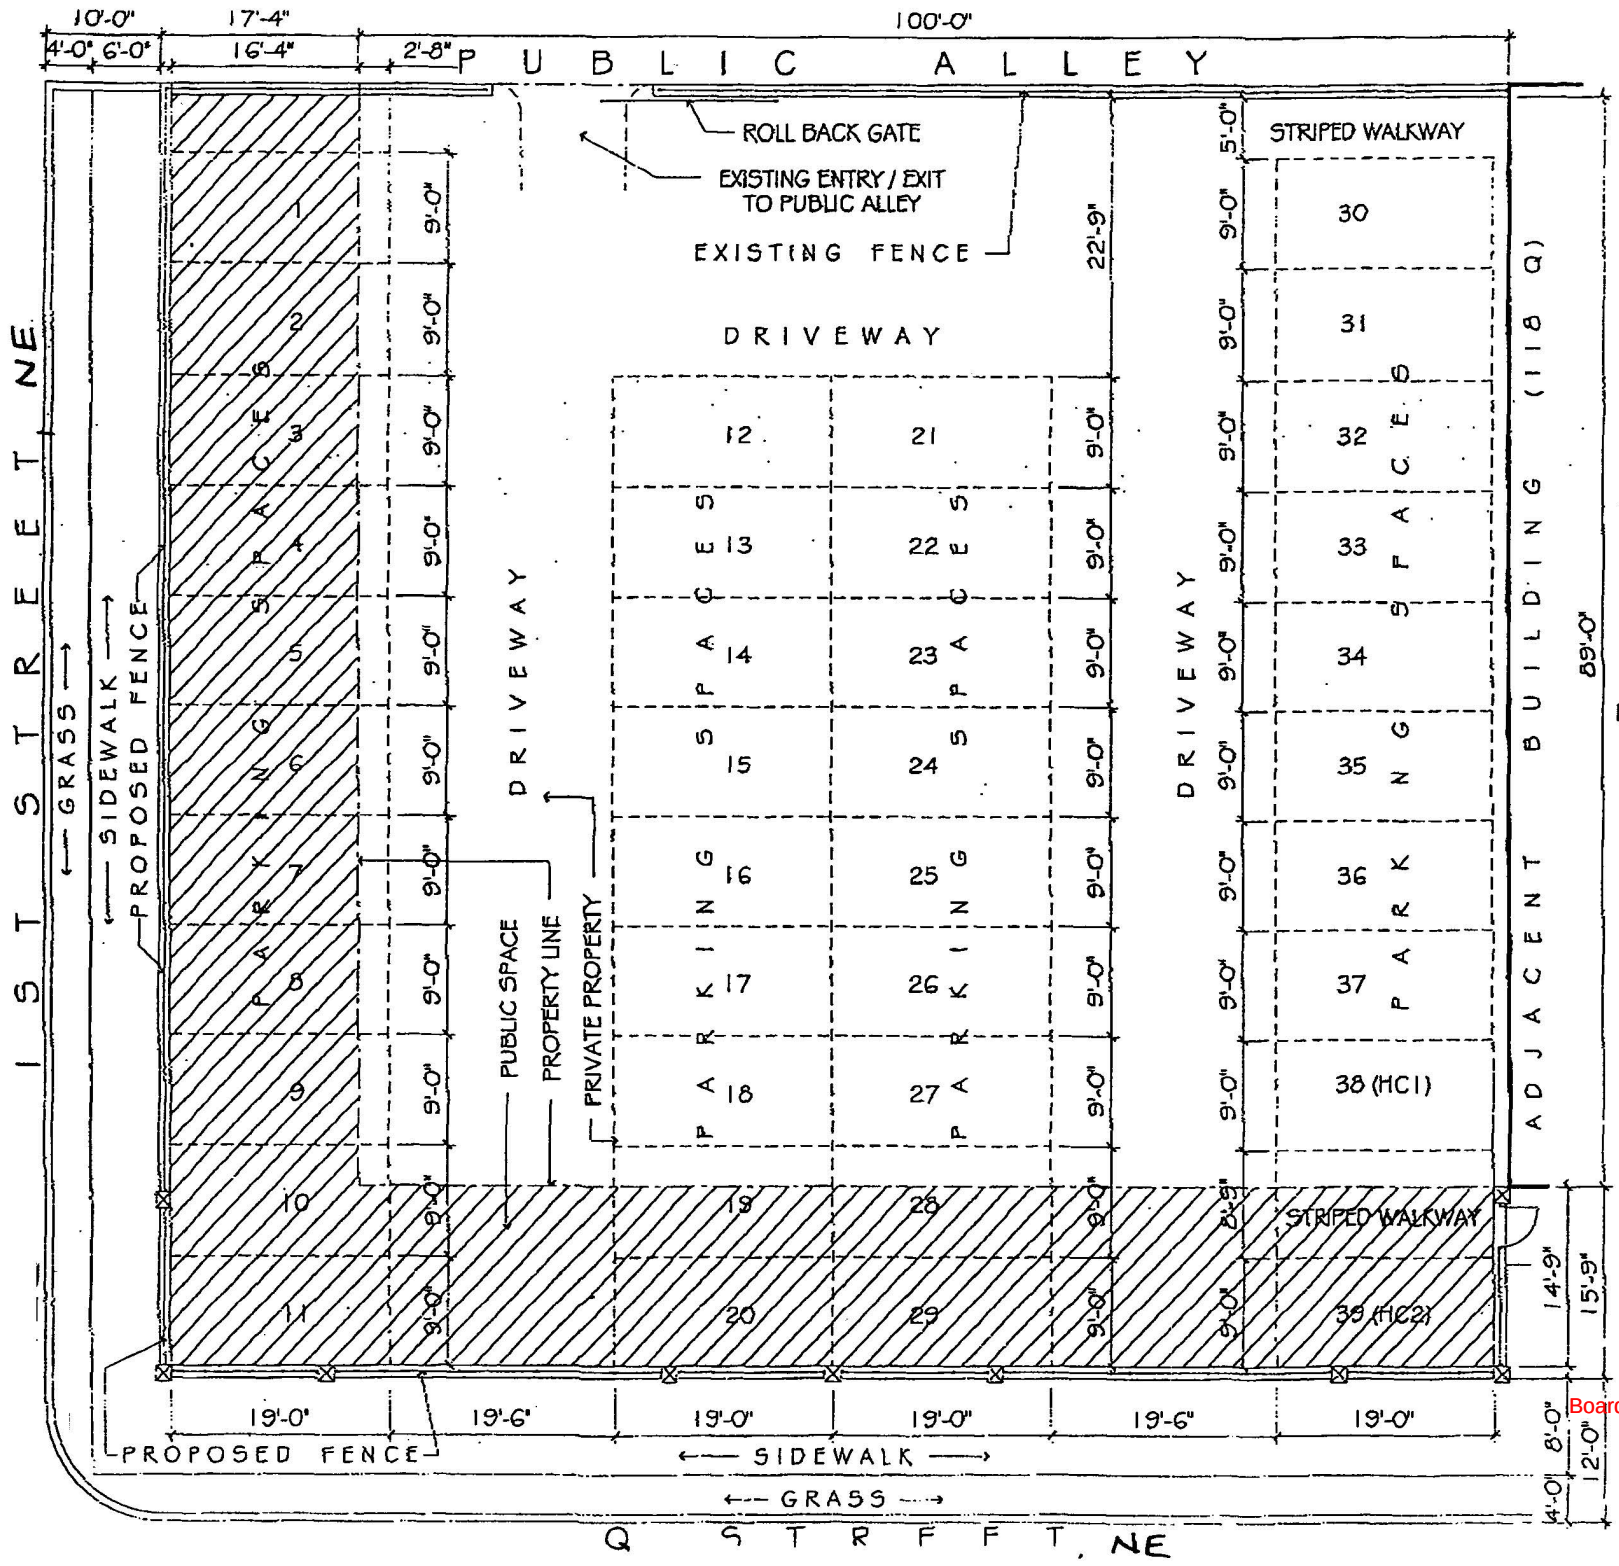


RECEIVED
D.C. OFFICE OF ZONING
2007 MAY -9 AM 3:15

AREA OF ASPHALTED PUBLIC SPACE IS 3,150 SQ FT
(100'-0" X 14'-9" + 89'-0" X 16'-4" + 16'-4" X 14'-9")

AREA OF ASPHALTED PRIVATE PROPERTY IS 8,900 SQ FT
(100'-0" X 89'-0")

BZA Case No. 16899
Exhibit No. 9

NORTH

PROPOSED PARKING SITE PLAN
1/16"=1'-0"
037-19-02

Board of Zoning Adjustment
District of Columbia
CASE NO.16899
EXHIBIT NO.9