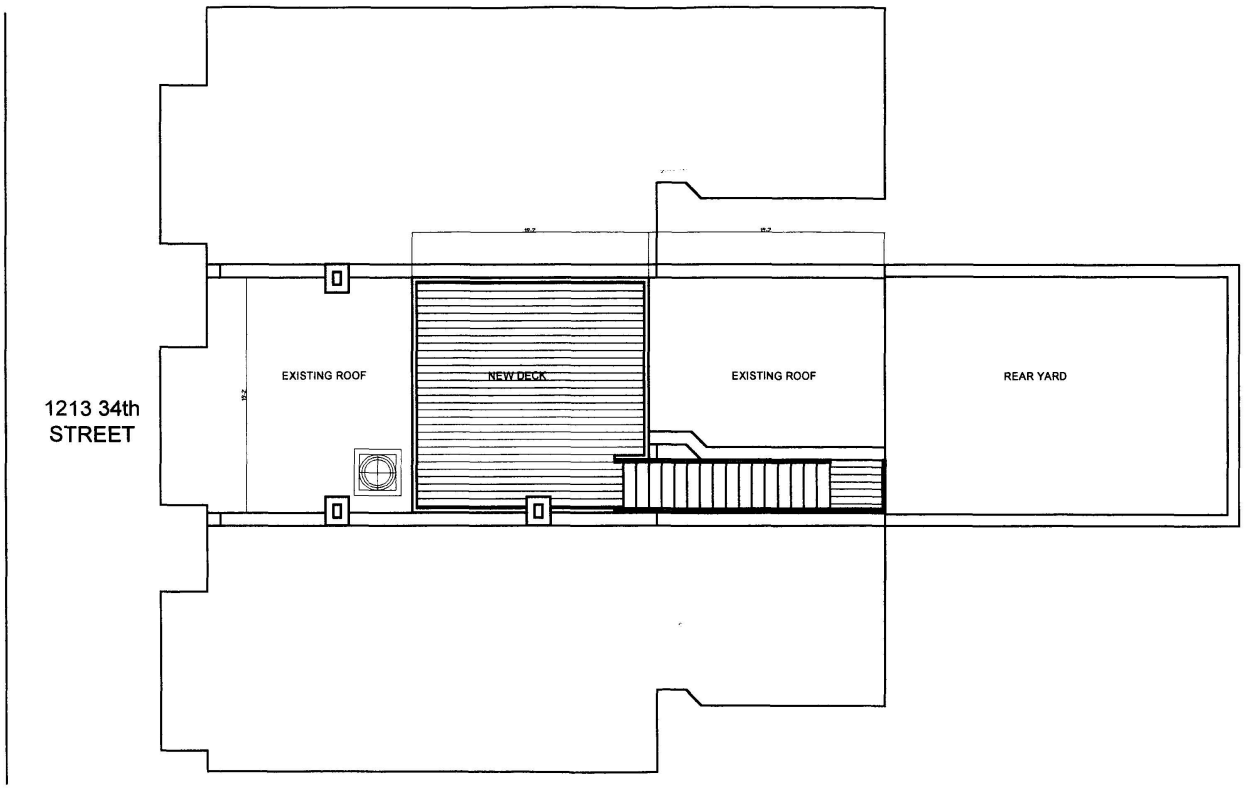


① SITE PLAN

BZA
Case No. 16906
Exhibit No. 8

0 2' 4' 8' 16'

RECEIVED
D.C. OFFICE OF ZONING
2002 MAY 13 AM 12: 44

FEBRUARY 26, 2002


A-1

N

CHRISTIAN ZAPATKA ARCHITECTURAL DESIGN LLC
1427 27th STREET, WASHINGTON D.C. 20007 (202) 333-2735

SCHULTZ HOUSE
1213 34th Street NW Washington, DC 20007

Board of Zoning Adjustment
District of Columbia
CASE NO.16906
EXHIBIT NO.8

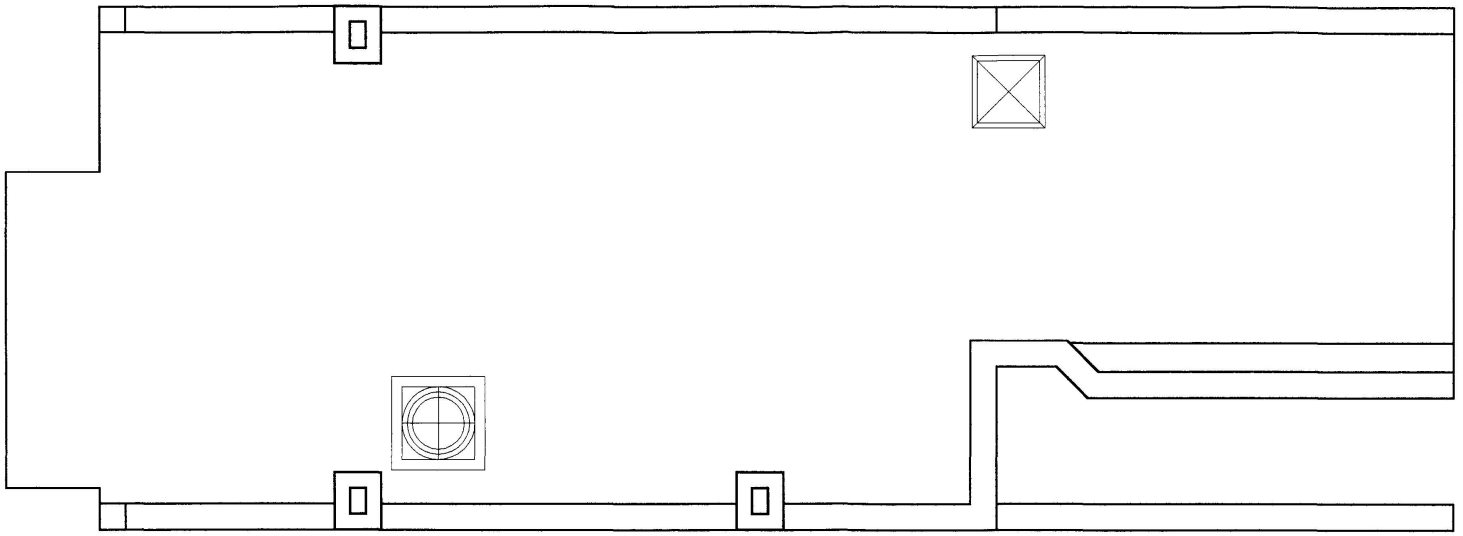

1 EXISTING ROOF PLAN

0 1' 2' 3' 4' 8'


FEBRUARY 26, 2002

A-2

N

CHRISTIAN ZAPATKA ARCHITECTURAL DESIGN LLC
1427 27th STREET, WASHINGTON D.C. 20007 (202) 333-2735

SCHULTZ HOUSE
1213 34th Street NW Washington, DC 20007

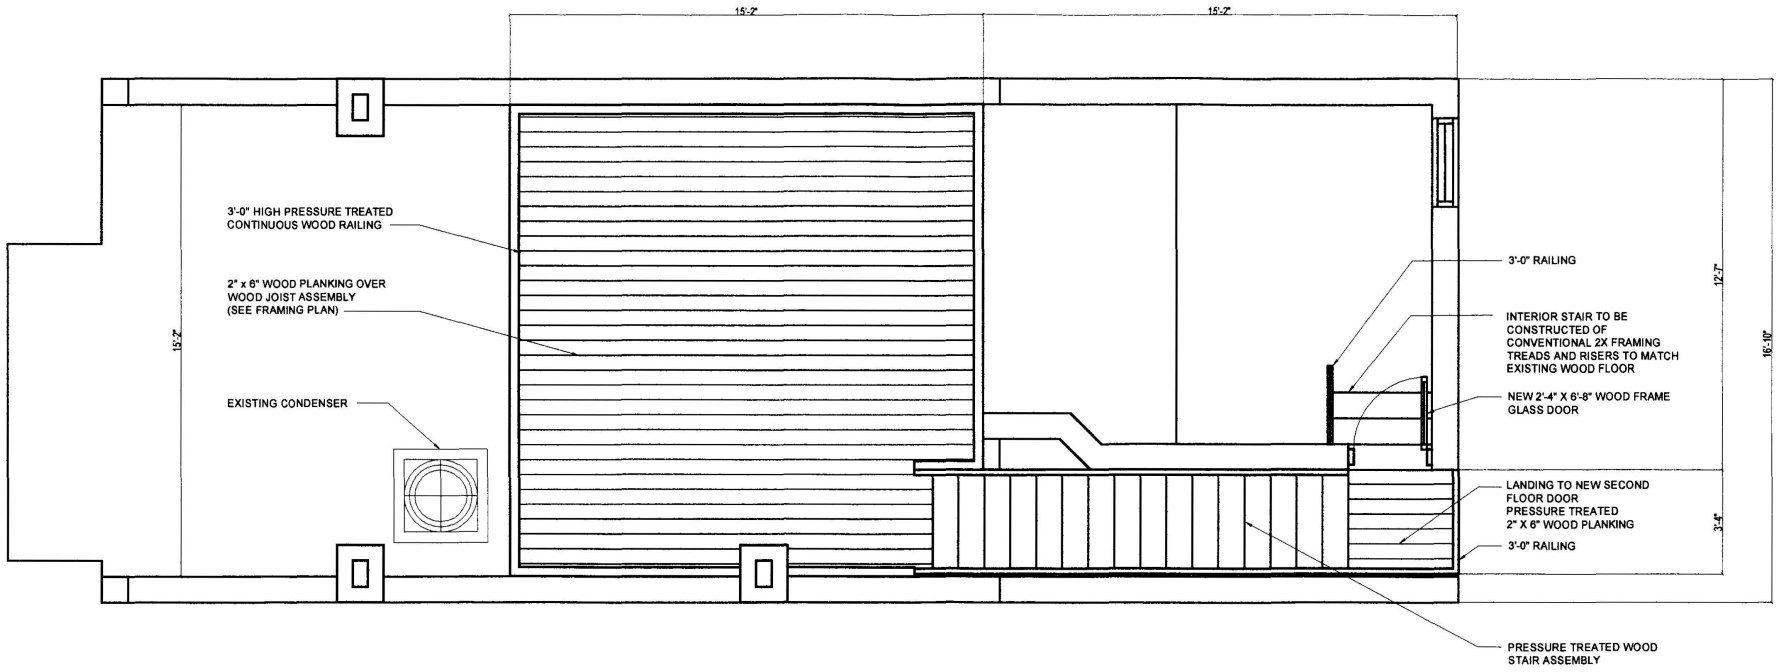

① PROPOSED ROOF PLAN

0 1' 2' 3' 4' 8'


FEBRUARY 26, 2002

A-3

N

CHRISTIAN ZAPATKA ARCHITECTURAL DESIGN LLC
1427 27th STREET, WASHINGTON D.C. 20007 (202) 333-2735

SCHULTZ HOUSE
1213 34th Street NW Washington, DC 20007

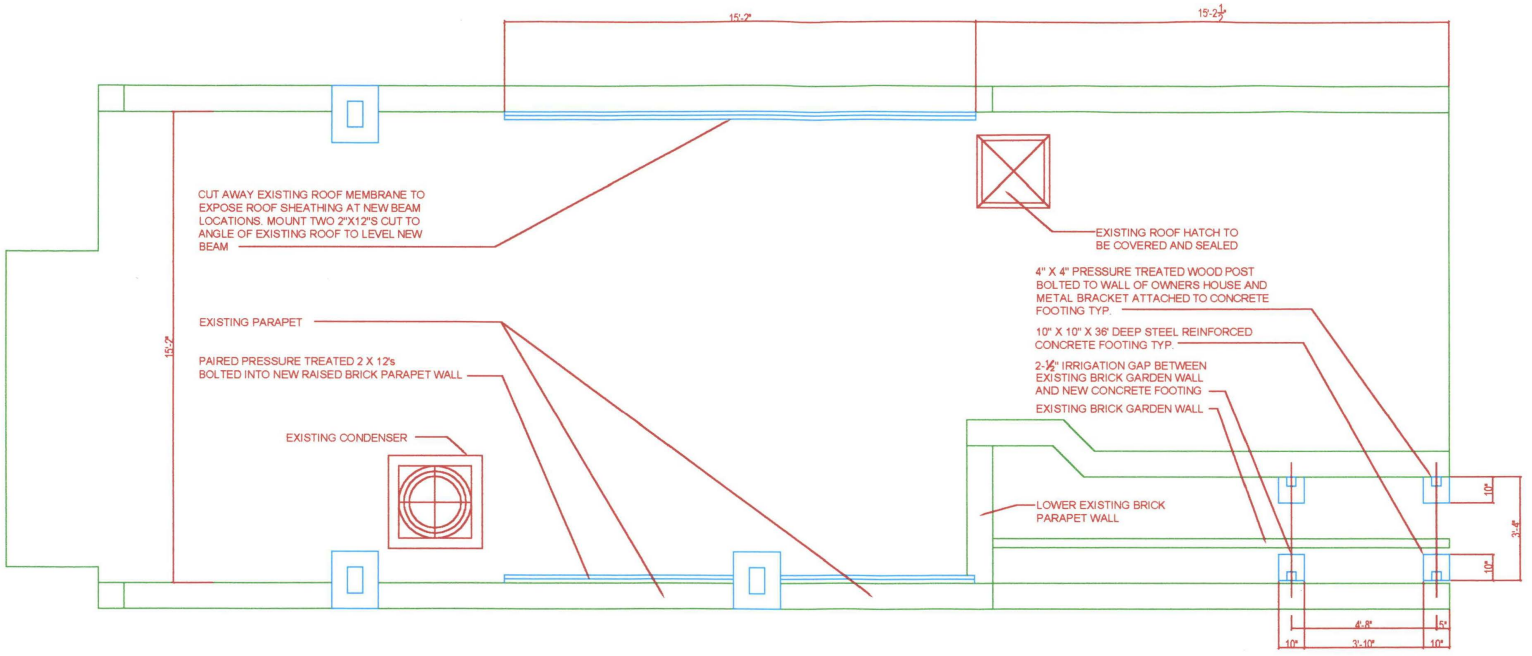

1 FOUNDATION PLAN

0 1' 2' 3' 4' 8'


FEBRUARY 26, 2002

A-4

N

CHRISTIAN ZAPATKA ARCHITECTURAL DESIGN LLC
1427 27th STREET, WASHINGTON DC 20007 (202) 333-2735

SCHULTZ HOUSE
1213 34th Street NW Washington, DC 20007

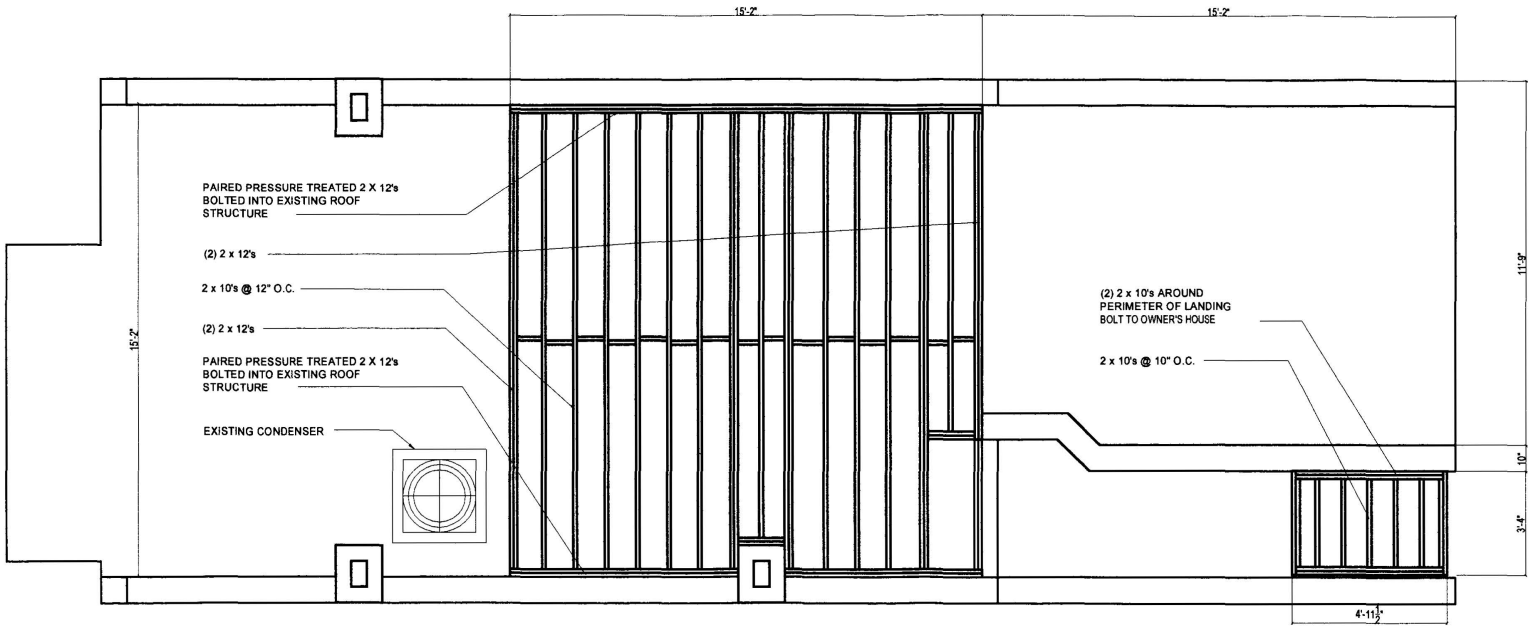

1 FRAMING PLAN

0 1' 2' 3' 4' 8'


FEBRUARY 26, 2002

A-5

N

CHRISTIAN ZAPATKA ARCHITECTURAL DESIGN LLC
1427 27th STREET, WASHINGTON D.C. 20007 (202) 333-2735

SCHULTZ HOUSE
1213 34th Street NW Washington, DC 20007

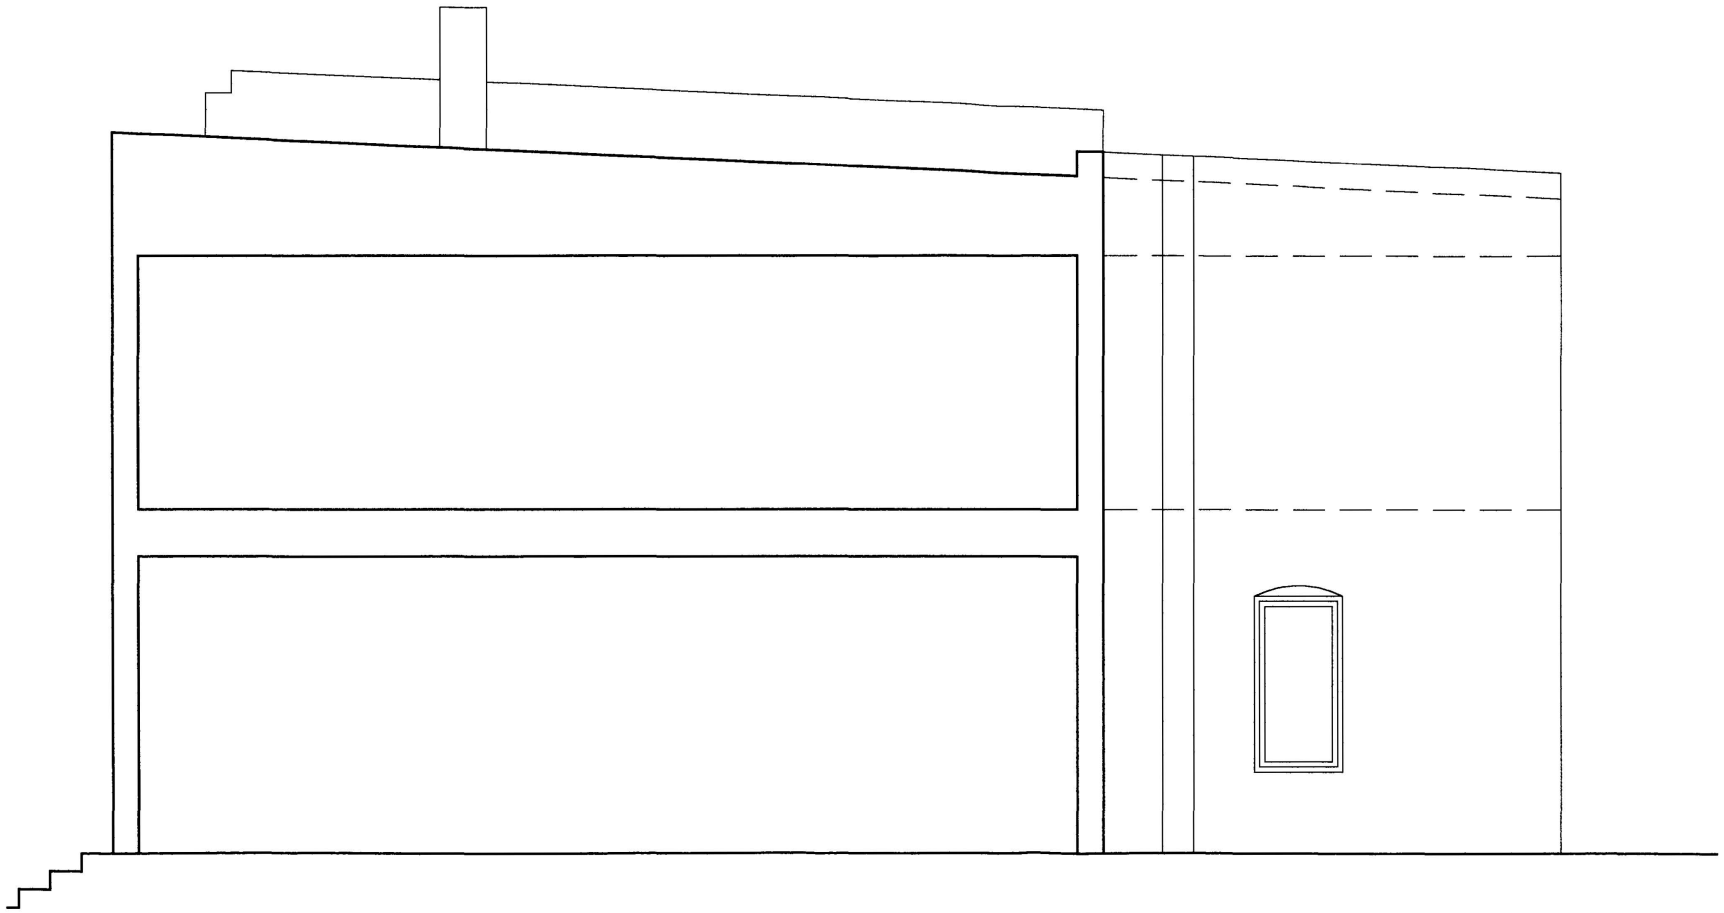

① EAST- WEST SECTION


0 1' 2' 3' 4' 8'

FEBRUARY 26, 2002

A-6

CHRISTIAN ZAPATKA ARCHITECTURAL DESIGN LLC
1427 27th STREET, WASHINGTON D.C. 20007 (202) 333-2735

SCHULTZ HOUSE
1213 34th Street NW Washington, DC 20007

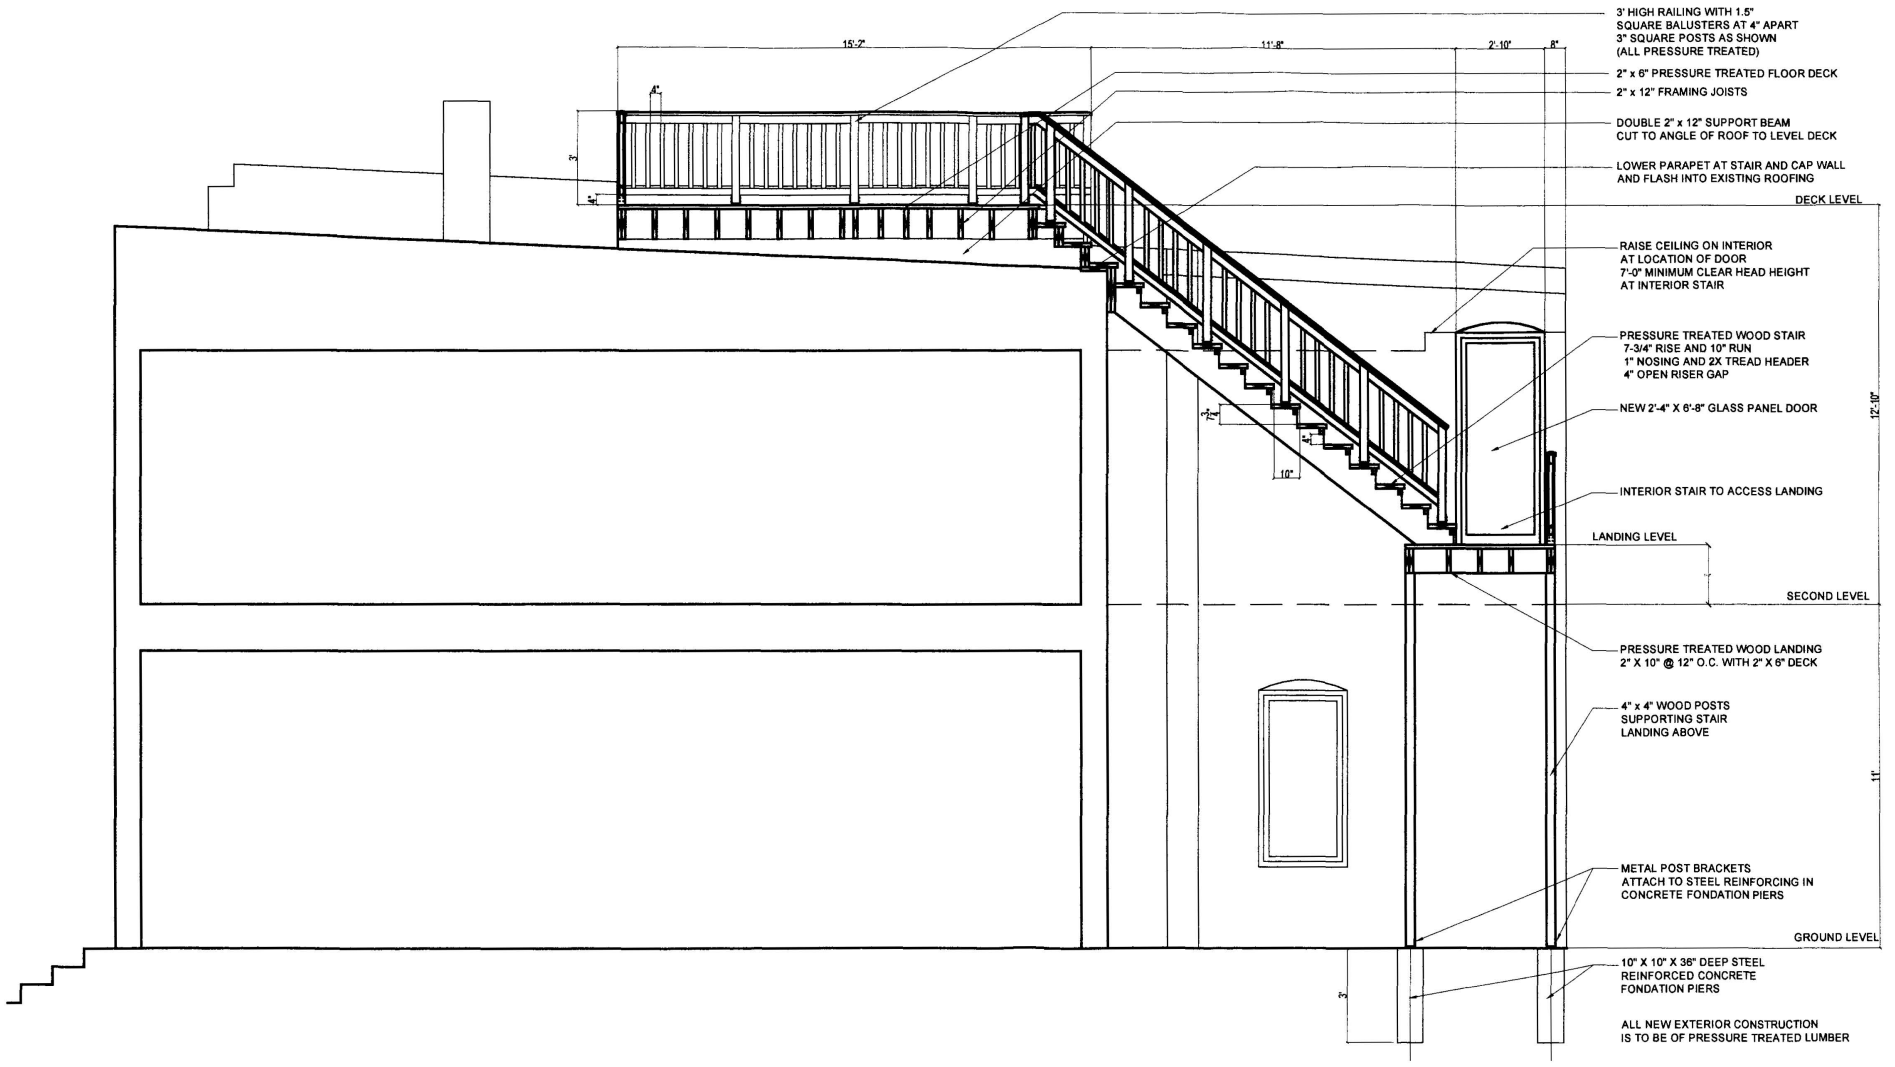


① PROPOSED EAST- WEST SECTION

FEBRUARY 26, 2002

A-7

CHRISTIAN ZAPATKA ARCHITECTURAL DESIGN LLC
1427 27th STREET, WASHINGTON D.C. 20007 (202) 333-2735

SCHULTZ HOUSE
1213 34th Street NW Washington, DC 20007

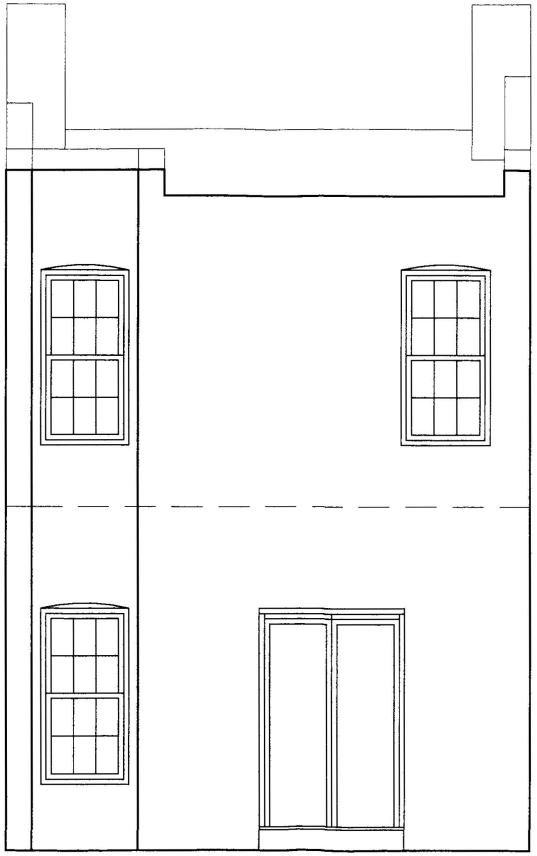

① EXISTING EAST ELEVATION


0 1' 2' 3' 4' 8'

FEBRUARY 26, 2002

A-8

CHRISTIAN ZAPATKA ARCHITECTURAL DESIGN LLC
1427 27th STREET, WASHINGTON D.C. 20007 (202) 333-2735

SCHULTZ HOUSE
1213 34th Street NW Washington, DC 20007

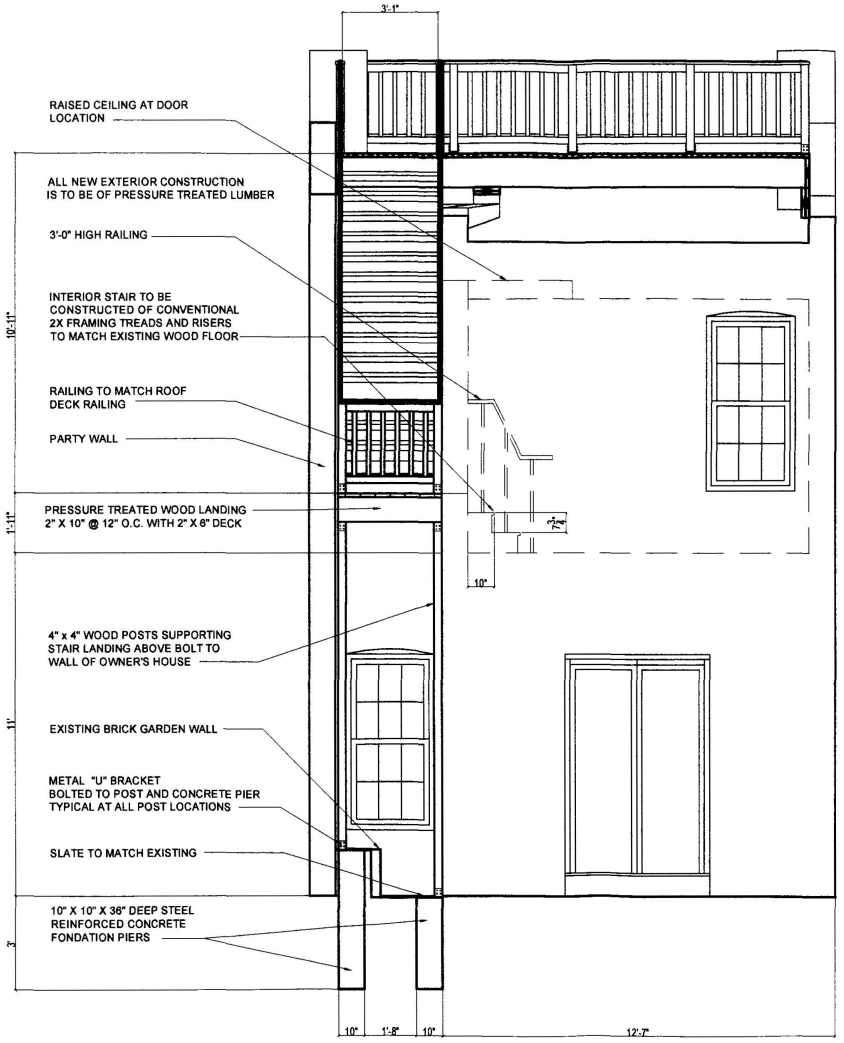

① PROPOSED EAST ELEVATION


0 1' 2' 3' 4' 8'

FEBRUARY 26, 2002

A-9

CHRISTIAN ZAPATKA ARCHITECTURAL DESIGN LLC
1427 27th STREET, WASHINGTON DC. 20007 (202) 333-2735

SCHULTZ HOUSE
1213 34th Street NW Washington, DC 20007

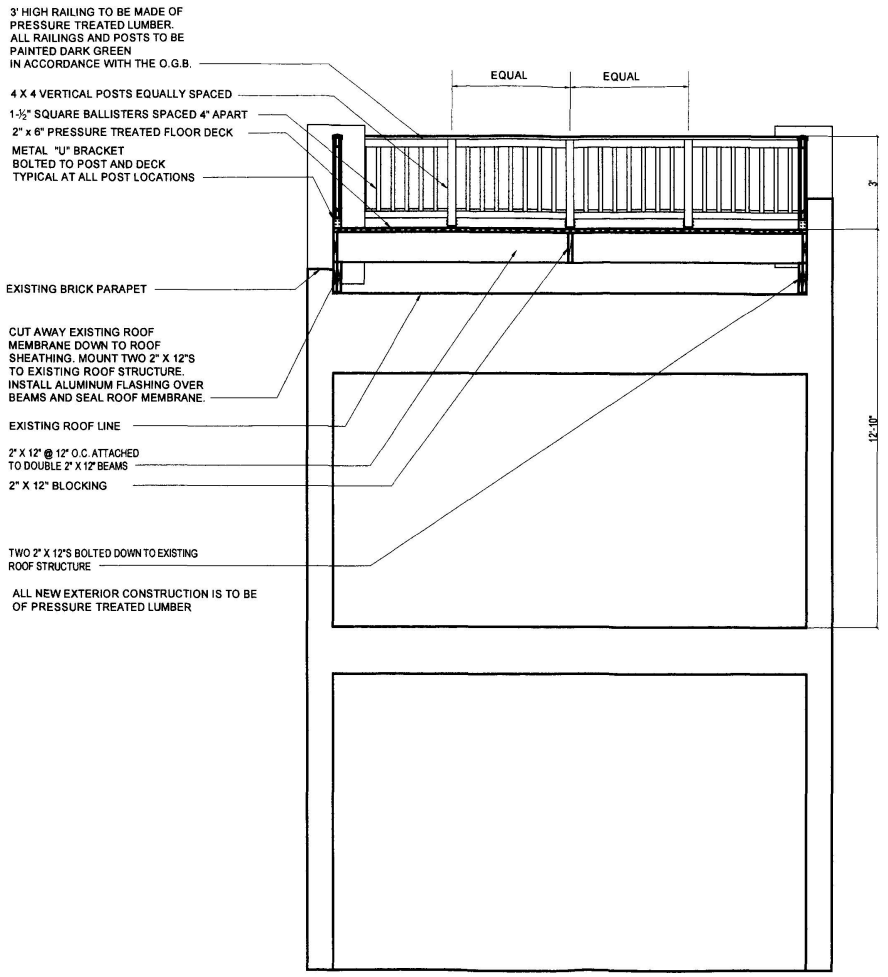

① NORTH - SOUTH SECTION


0 1' 2' 3' 4' 8'

FEBRUARY 26, 2002


A-10

CHRISTIAN ZAPATKA ARCHITECTURAL DESIGN LLC
1427 27th STREET, WASHINGTON D.C. 20007 (202) 333 - 2735

SCHULTZ HOUSE
1213 34th Street NW Washington, DC 20007

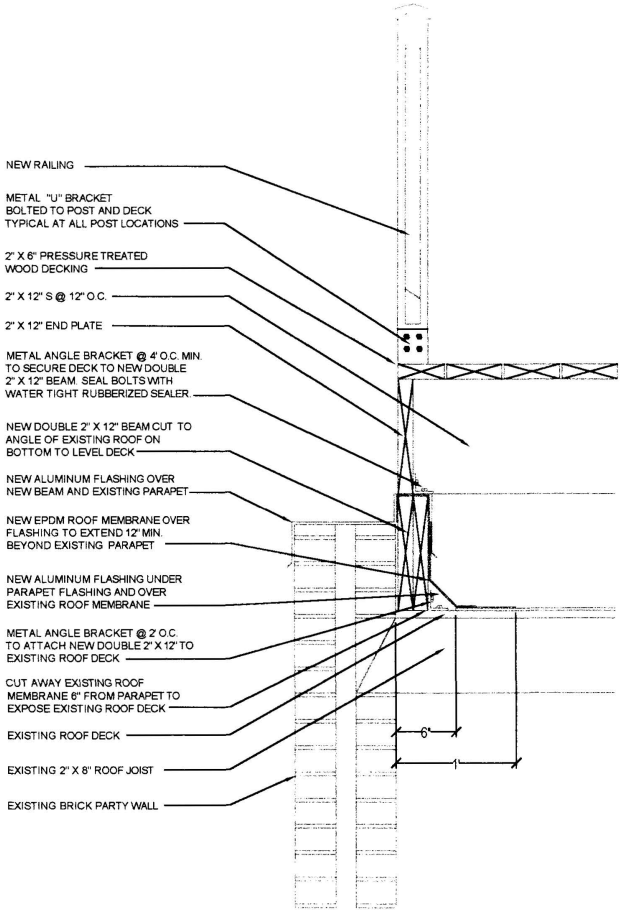

1 SOUTH PARAPET DETAIL

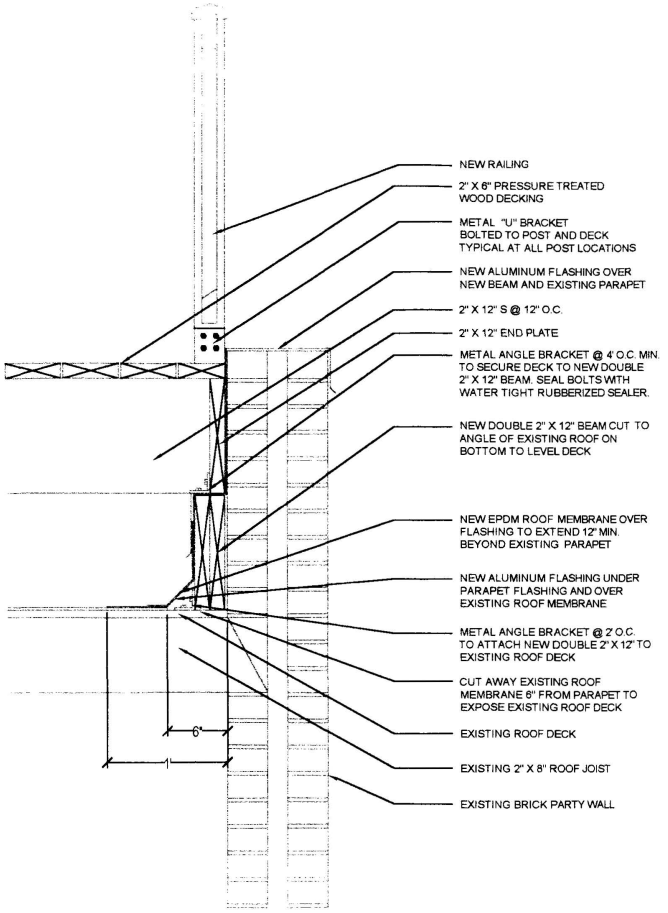

2 NORTH PARAPET DETAIL

CHRISTIAN ZAPATKA ARCHITECTURAL DESIGN LLC

SCHULTZ HOUSE