
SITE PLAN
(not to scale)

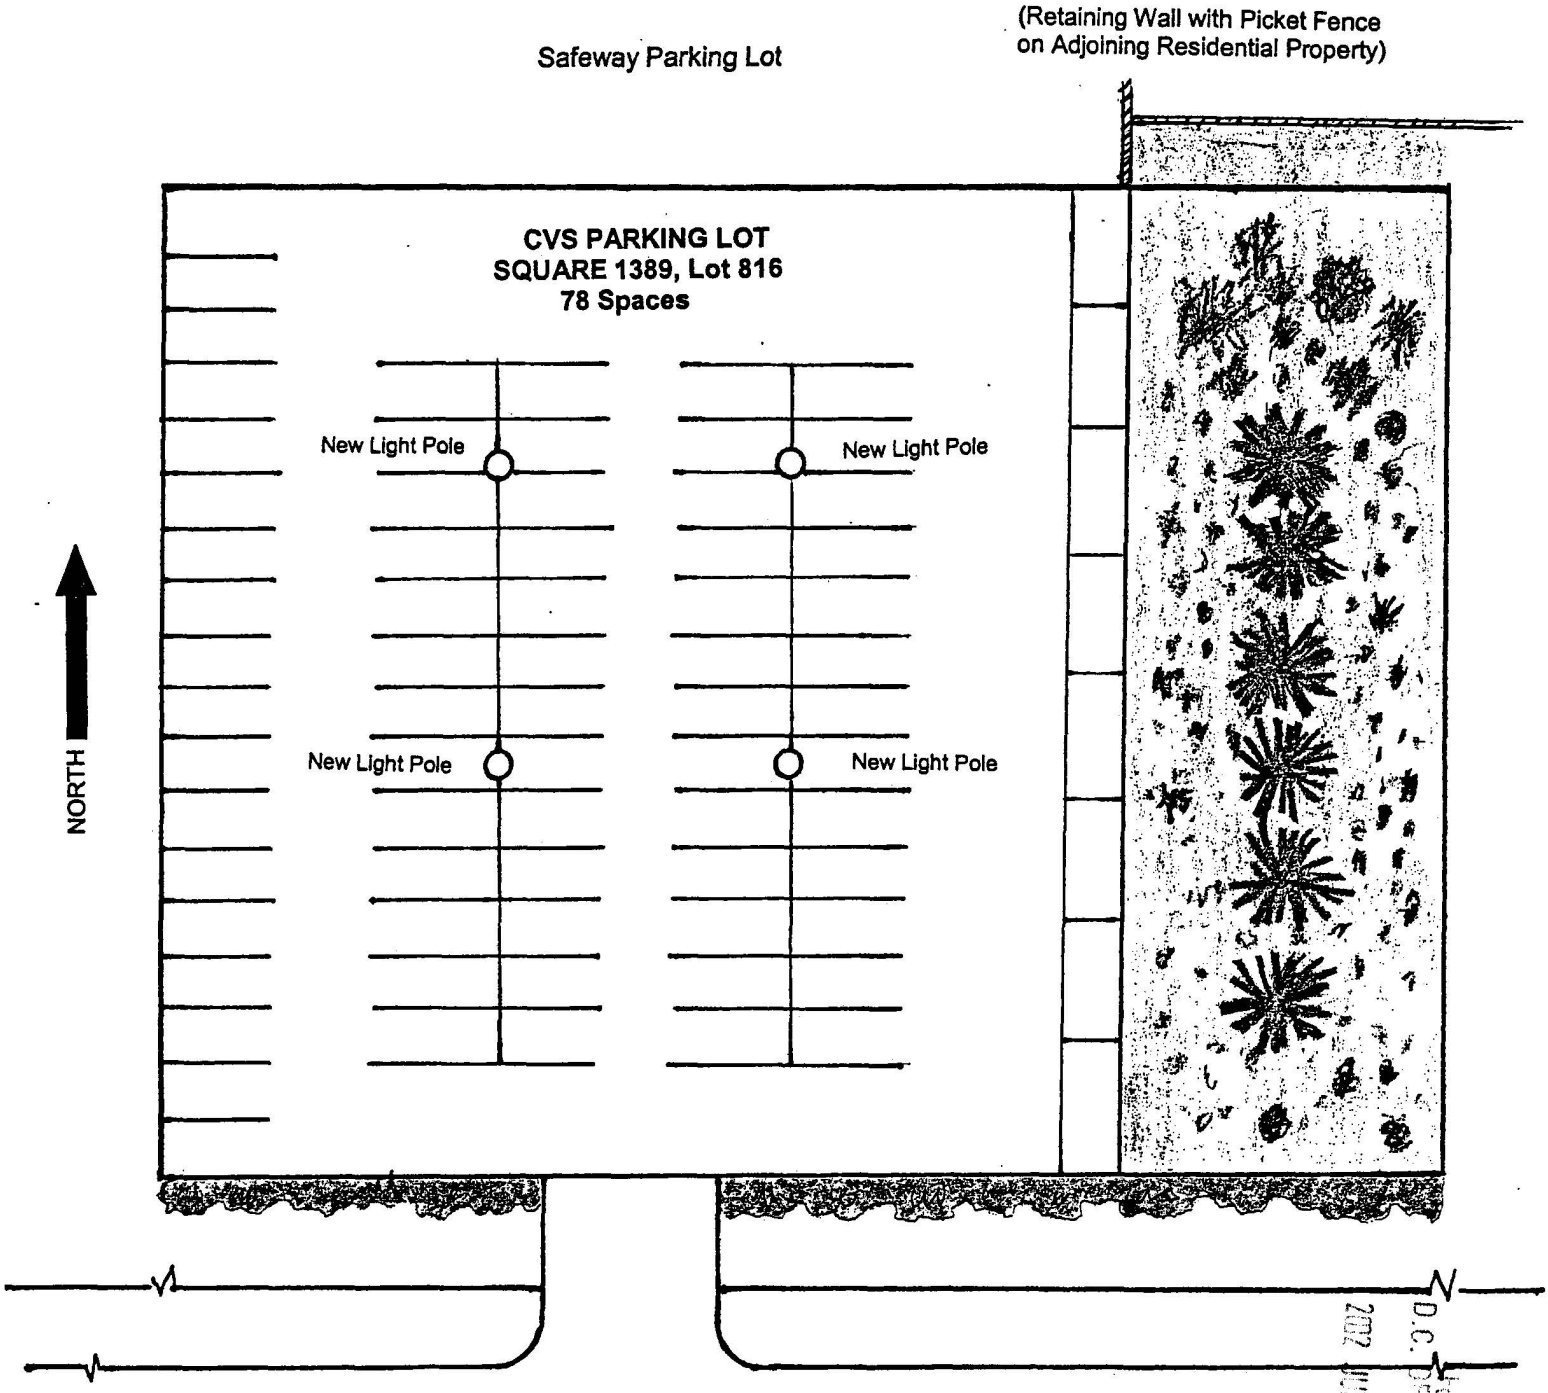

Not to Scale

RECEIVED
D.C. OFFICE OF ZONING
2002 JUN -3 AM 10:25

BZA
Case No. 16912
Exhibit No. 10

Board of Zoning Adjustment
District of Columbia
CASE NO.16912
EXHIBIT NO.10