

SOUTH ELEVATION SK206

SCALE: 1/8"=1'-0"

Friends Committee on National Legislation

245 Second Street, NE · Washington, DC 20002-5795 · 202/547-6000 · Fax 202/547-6019

Burt Hill Kosar Rittelmann Associates
1056 Thomas Jefferson St., NW
Washington, DC 20007
202-333-2711

January 14, 2008

Board of Zoning Adjustment
District of Columbia
CASE NO.16916
EXHIBIT NO.20



NORTH ELEVATION SK204

SCALE: 1/8"=1'-0"

Friends Committee on National Legislation

245 Second Street, NE · Washington, DC 20002-5795 · 202/547-6000 · Fax 202/547-6019

Burt Hill Kosar Rittelmann Associates
1056 Thomas Jefferson St., NW
Washington, DC 20007
202-333-2711

January 14, 2002



WEST ELEVATION SK205

SCALE: 1/8"=1'-0"


FCNL

Friends Committee on National Legislation

245 Second Street, NE · Washington, DC 20002-5795 · 202/547-6000 · Fax 202/547-6019

Burt Hill Kosar Rittelmann Associates
1056 Thomas Jefferson St., NW
Washington, DC 20007
202-333-2711

January 14, 2002

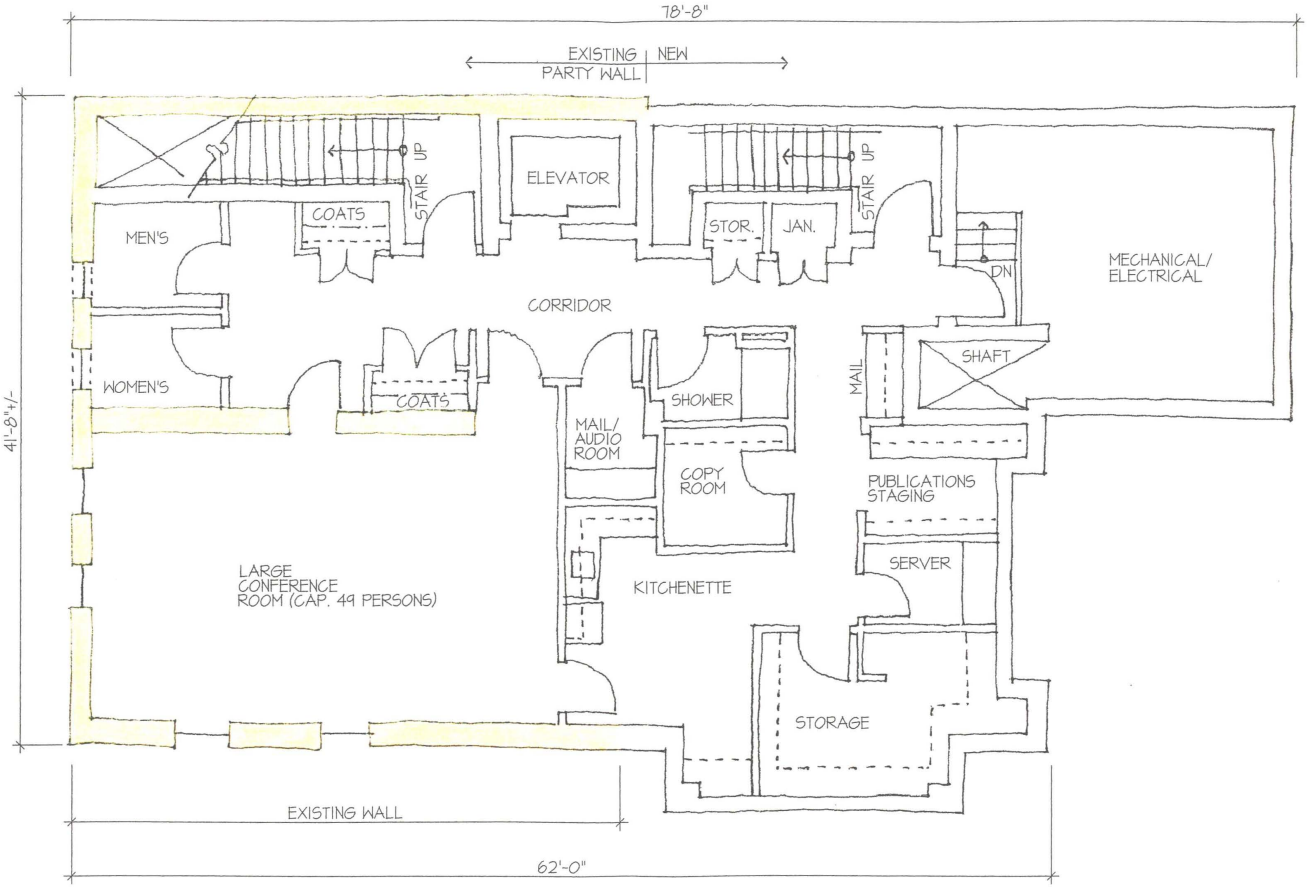

BASEMENT FLOOR PLAN SK200

SCALE: 1/8"=1'-0"

EXISTING WALLS TO REMAIN


RECEIVED
D.C. OFFICE OF ZONING
2002 JUL -9 AM 11:50

FCNL

Friends Committee on National Legislation

245 Second Street, NE - Washington, DC 20002-5795 - 202/547-6000 - Fax 202/547-6019

Burt Hill Kosar Rittelmann Associates
1056 Thomas Jefferson St., NW
Washington, DC 20007
202-333-2711

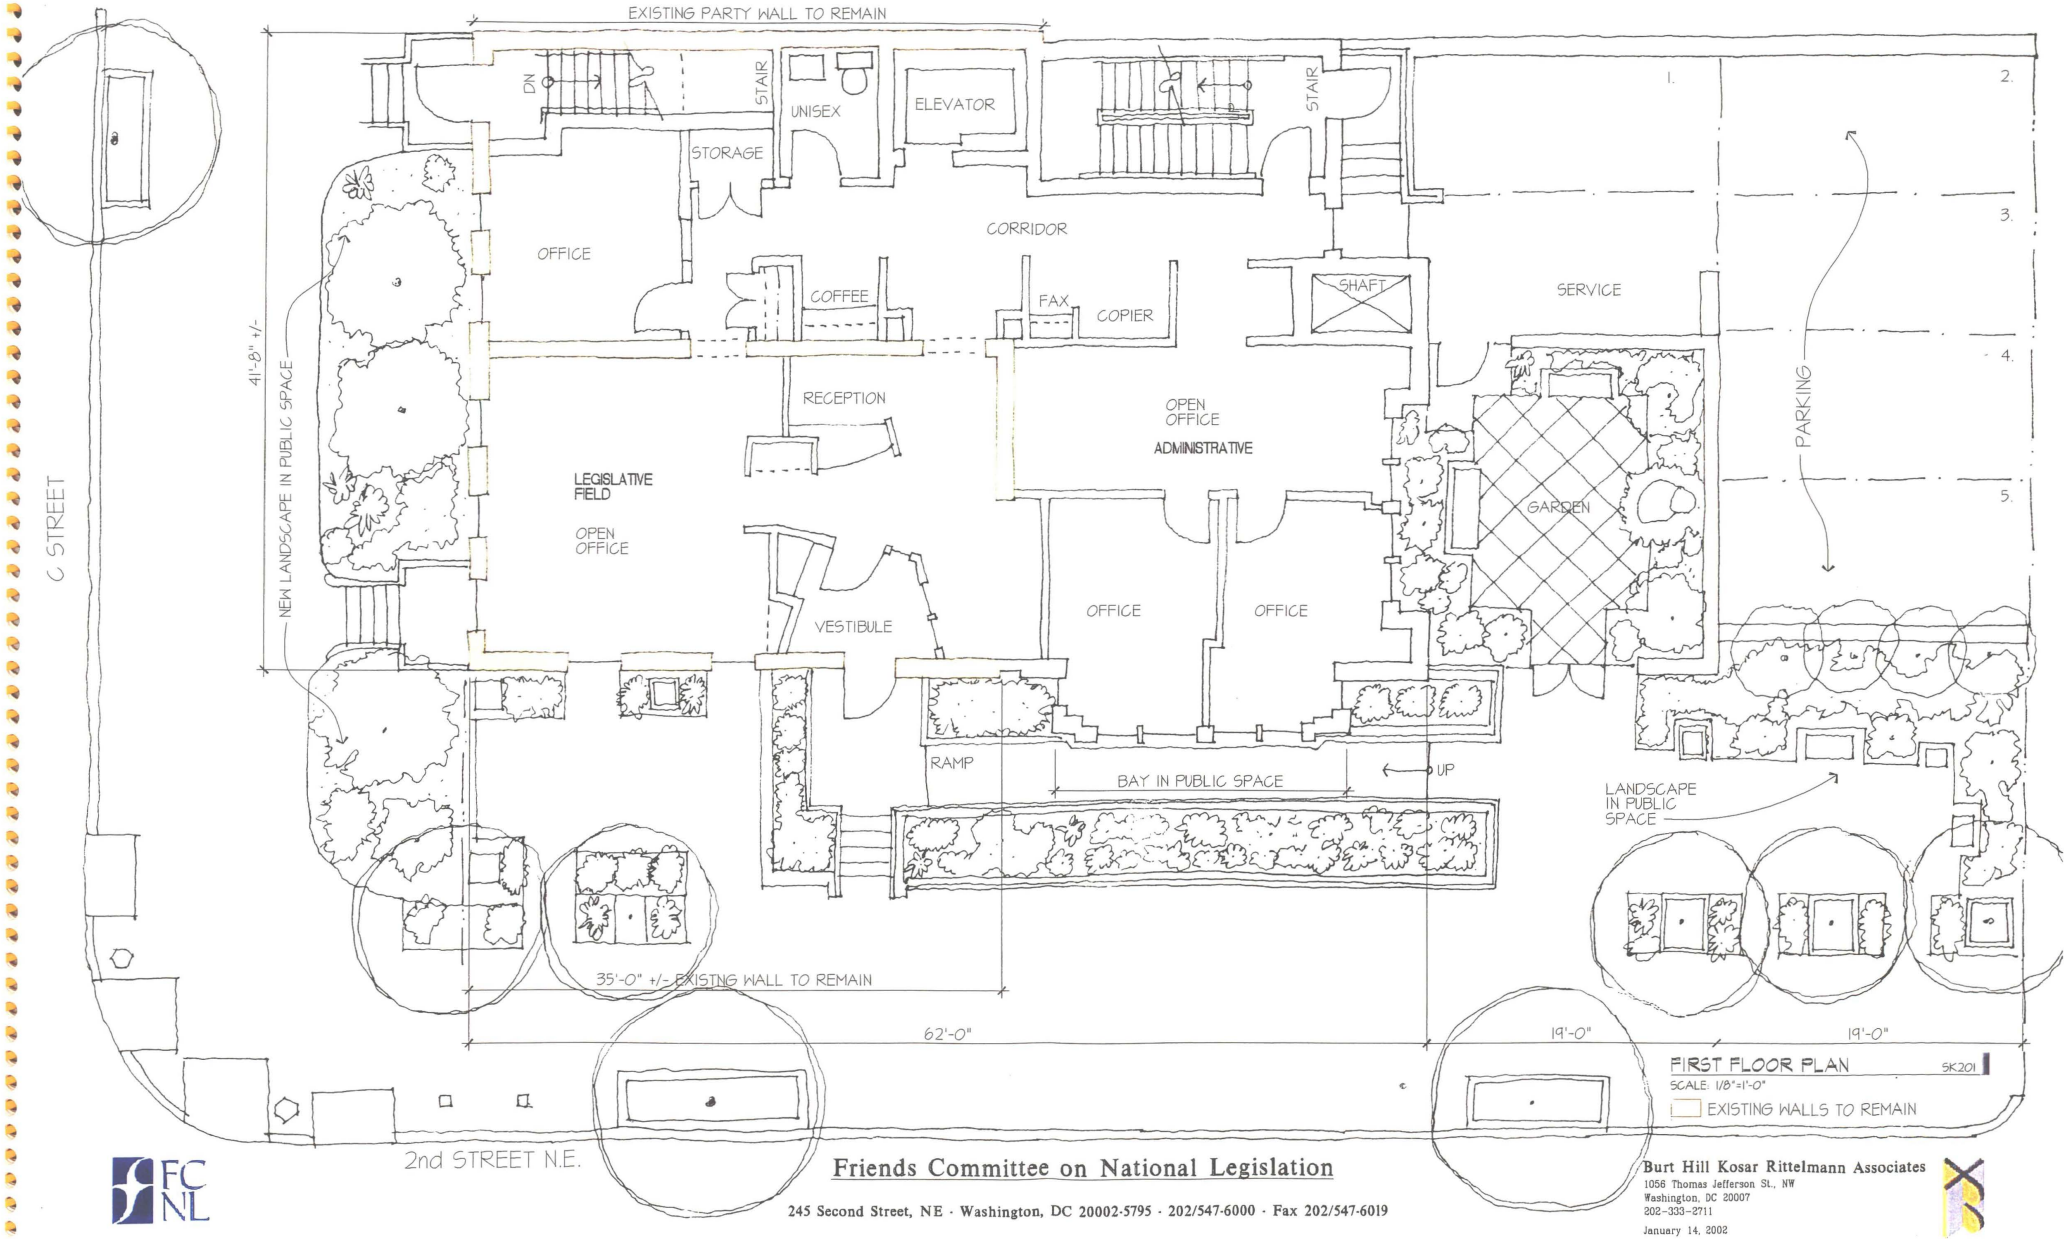

FIRST FLOOR PLAN SK201

SCALE: 1/8"=1'-0"

EXISTING WALLS TO REMAIN


FC NL

Friends Committee on National Legislation

245 Second Street, NE · Washington, DC 20002-5795 · 202/547-6000 · Fax 202/547-6019

Burt Hill Kosar Rittelmann Associates
1056 Thomas Jefferson St., NW
Washington, DC 20007
202-333-2711

January 14, 2002

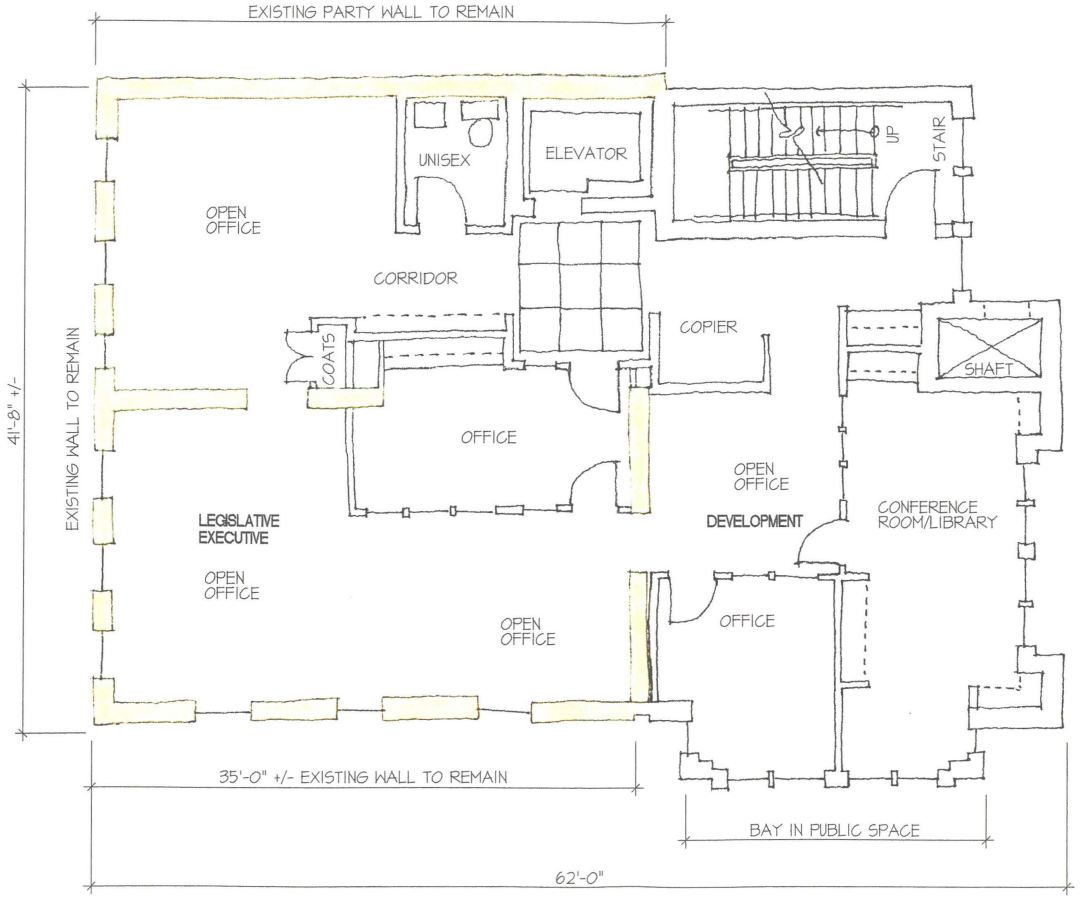

SECOND FLOOR PLAN SK202

SCALE: 1/8"=1'-0"

EXISTING WALLS TO REMAIN

FC NL


Friends Committee on National Legislation

245 Second Street, NE - Washington, DC 20002-5795 - 202/547-6000 - Fax 202/547-6019

Burt Hill Kosar Rittelmann Associates

1056 Thomas Jefferson St., NW
Washington, DC 20007
202-333-2711

January 14, 2002

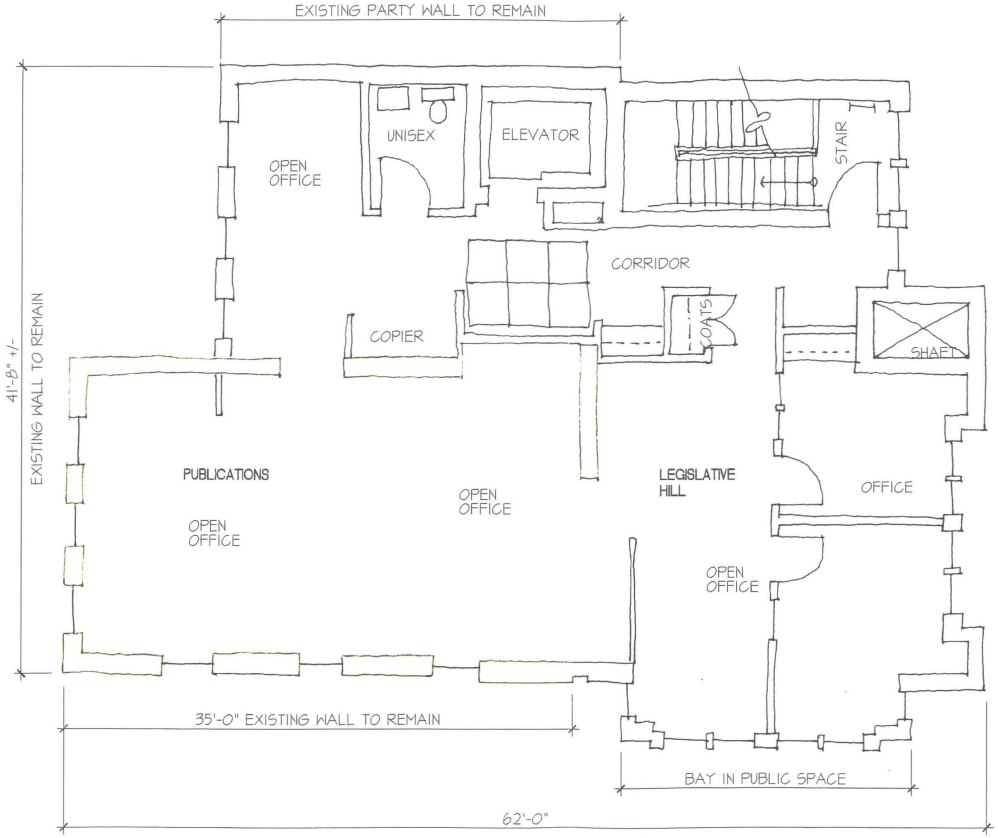

THIRD FLOOR PLAN SK203

SCALE: 1/8"=1'-0"


EXISTING WALLS TO REMAIN

Friends Committee on National Legislation

245 Second Street, NE · Washington, DC 20002-5795 · 202/547-6000 · Fax 202/547-6019

Burt Hill Kosar Rittelmann Associates
1056 Thomas Jefferson St., NW
Washington, DC 20007
202-333-2711

January 14, 2002

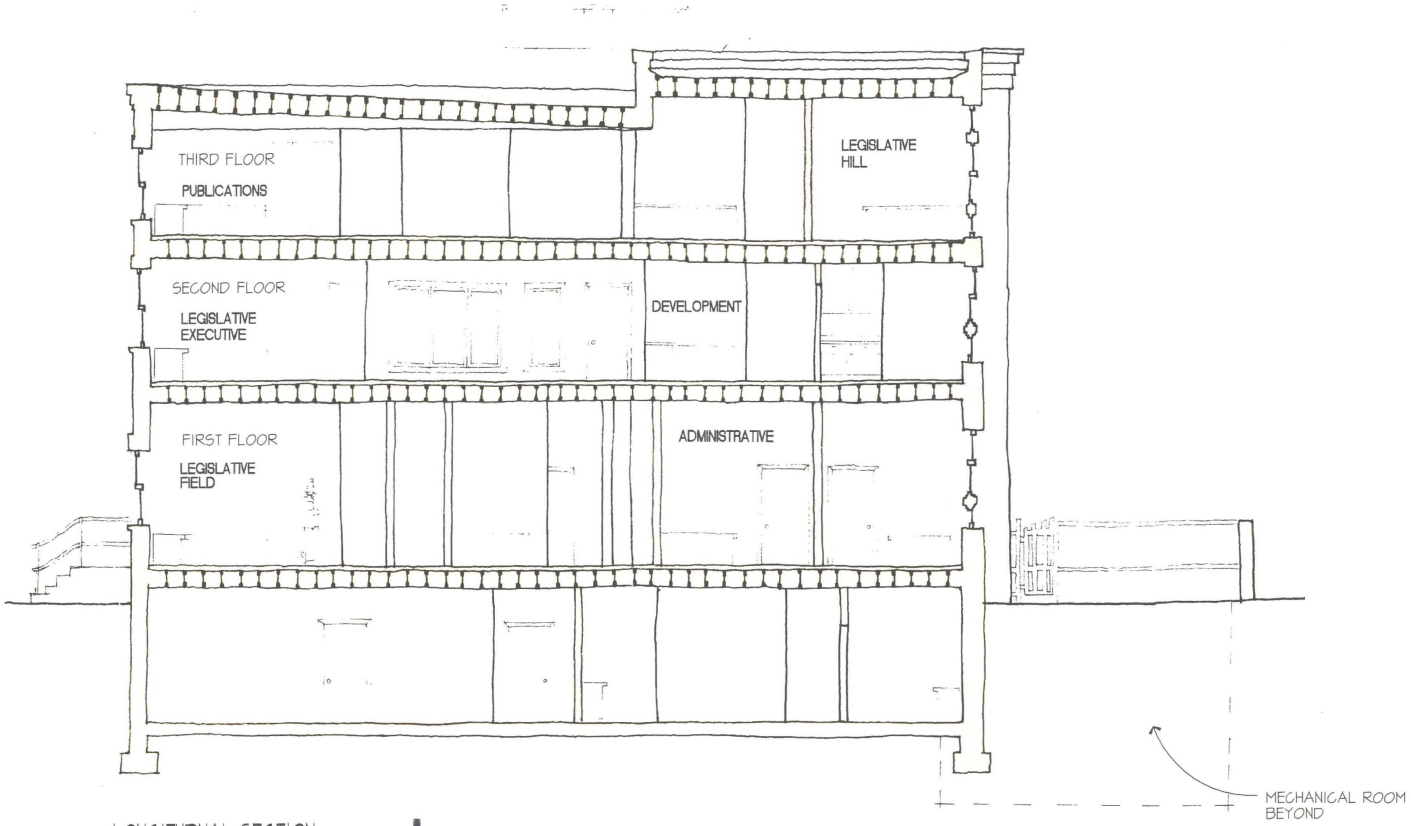

LONGITUDNAL SECTION SK207


SCALE: 1/8"=1'-0"

Friends Committee on National Legislation

245 Second Street, NE · Washington, DC 20002-5795 · 202/547-6000 · Fax 202/547-6019

Burt Hill Kosar Rittelmann Associates
1056 Thomas Jefferson St., NW
Washington, DC 20007
202-333-2711

January 14, 2002

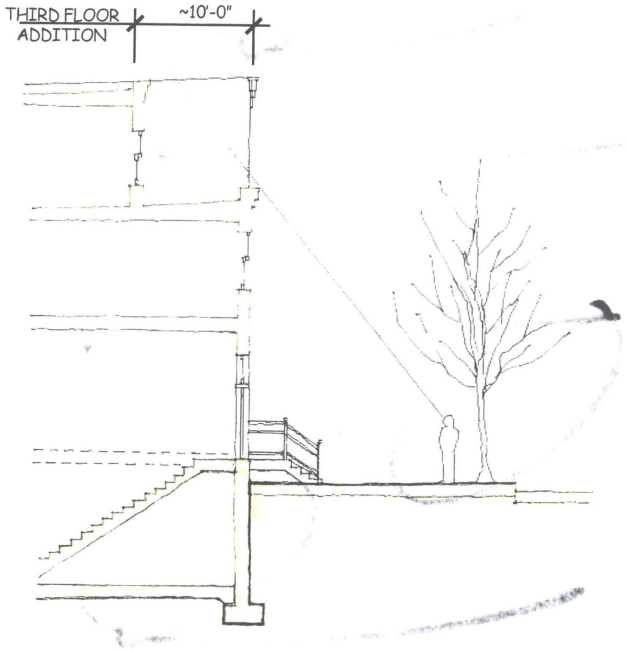

SIGHT LINES TO THIRD FLOOR ADDITION



PROPOSED DESIGN AS SEEN FROM SENATE PARKING LOT

FCNL

Friends Committee on National Legislation

245 Second Street, NE - Washington, DC 20002-5795 - 202/547-6000 - Fax 202/547-6019

Burt Hill Kosar Rittelmann Associates
1056 Thomas Jefferson St., NW
Washington, DC 20007
202-333-2711

14, 2002