

Re: 16929
M. Brown

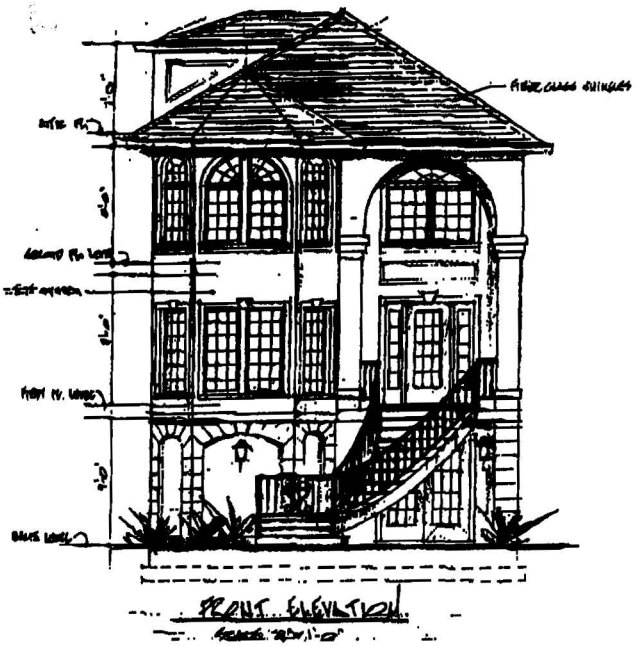


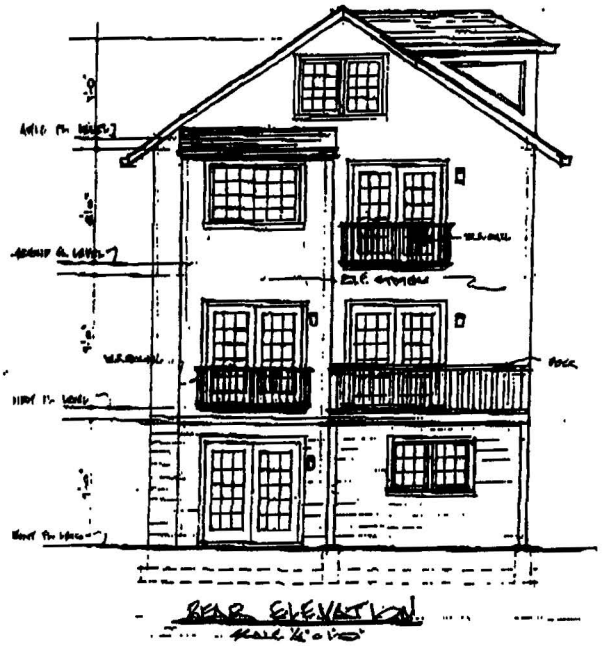

BZA
Case No. 16929
Exhibit No. 31

Board of Zoning Adjustment
District of Columbia
CASE NO.16929
EXHIBIT NO.31

10/22/2002 07:23 2022915006 GATEWAYDC PAGE 01

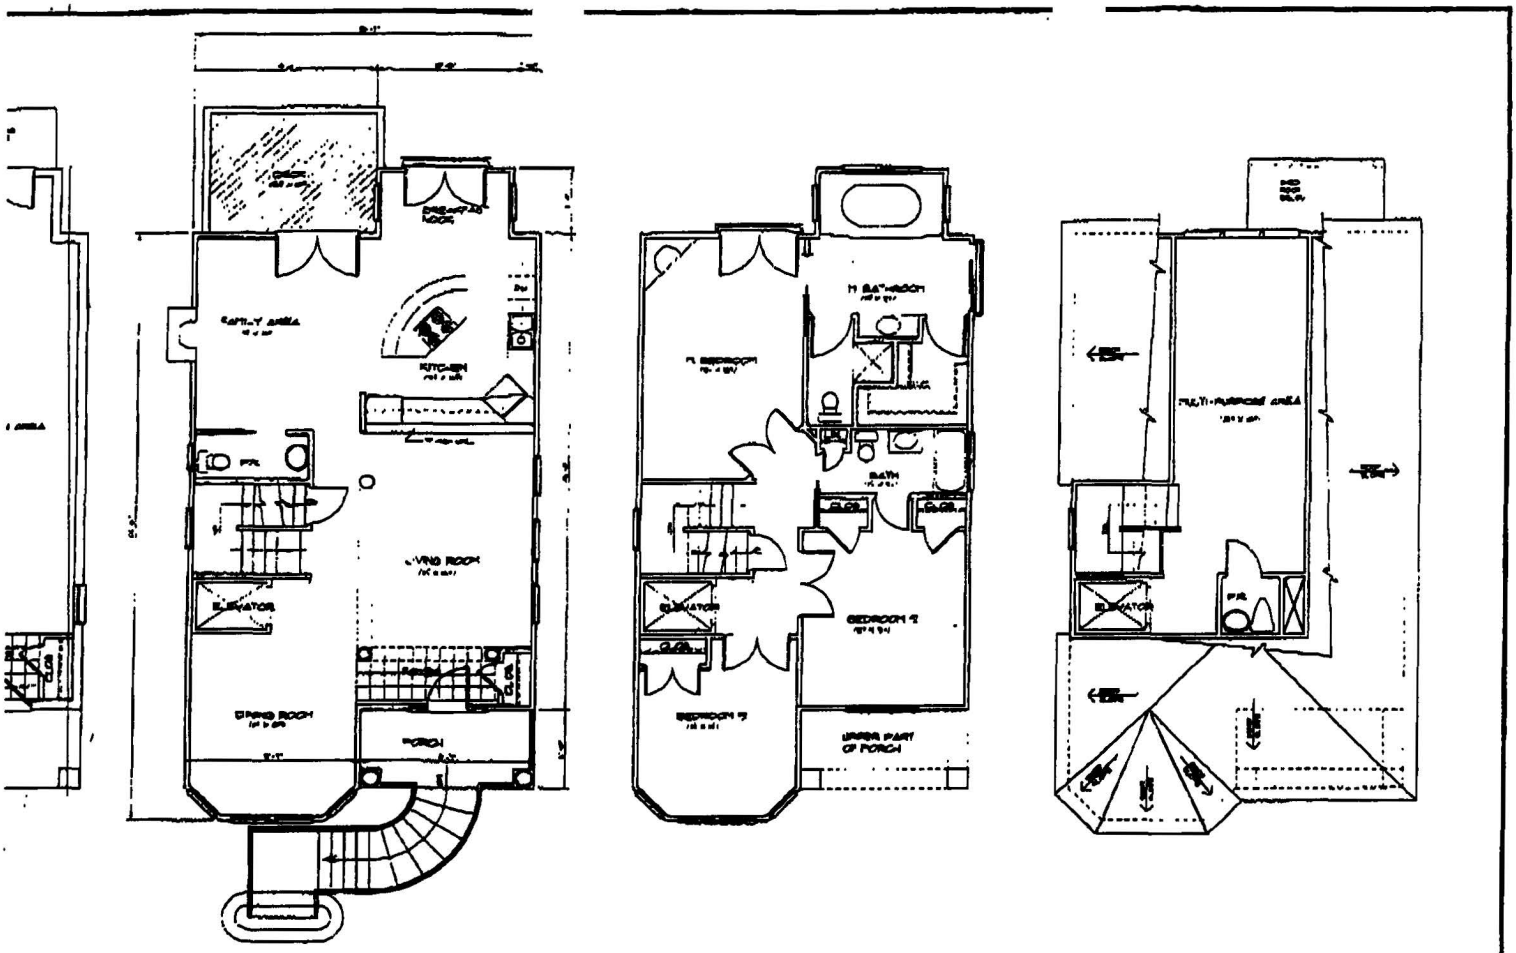

FIRST FLOOR PLAN

SECOND FLOOR PLAN


ATTIC FLOOR PLAN


THE PROPOSED BROWN RESIDENCE

ARCHITECTURAL PLAN

gds & ASSOCIATES

A-1

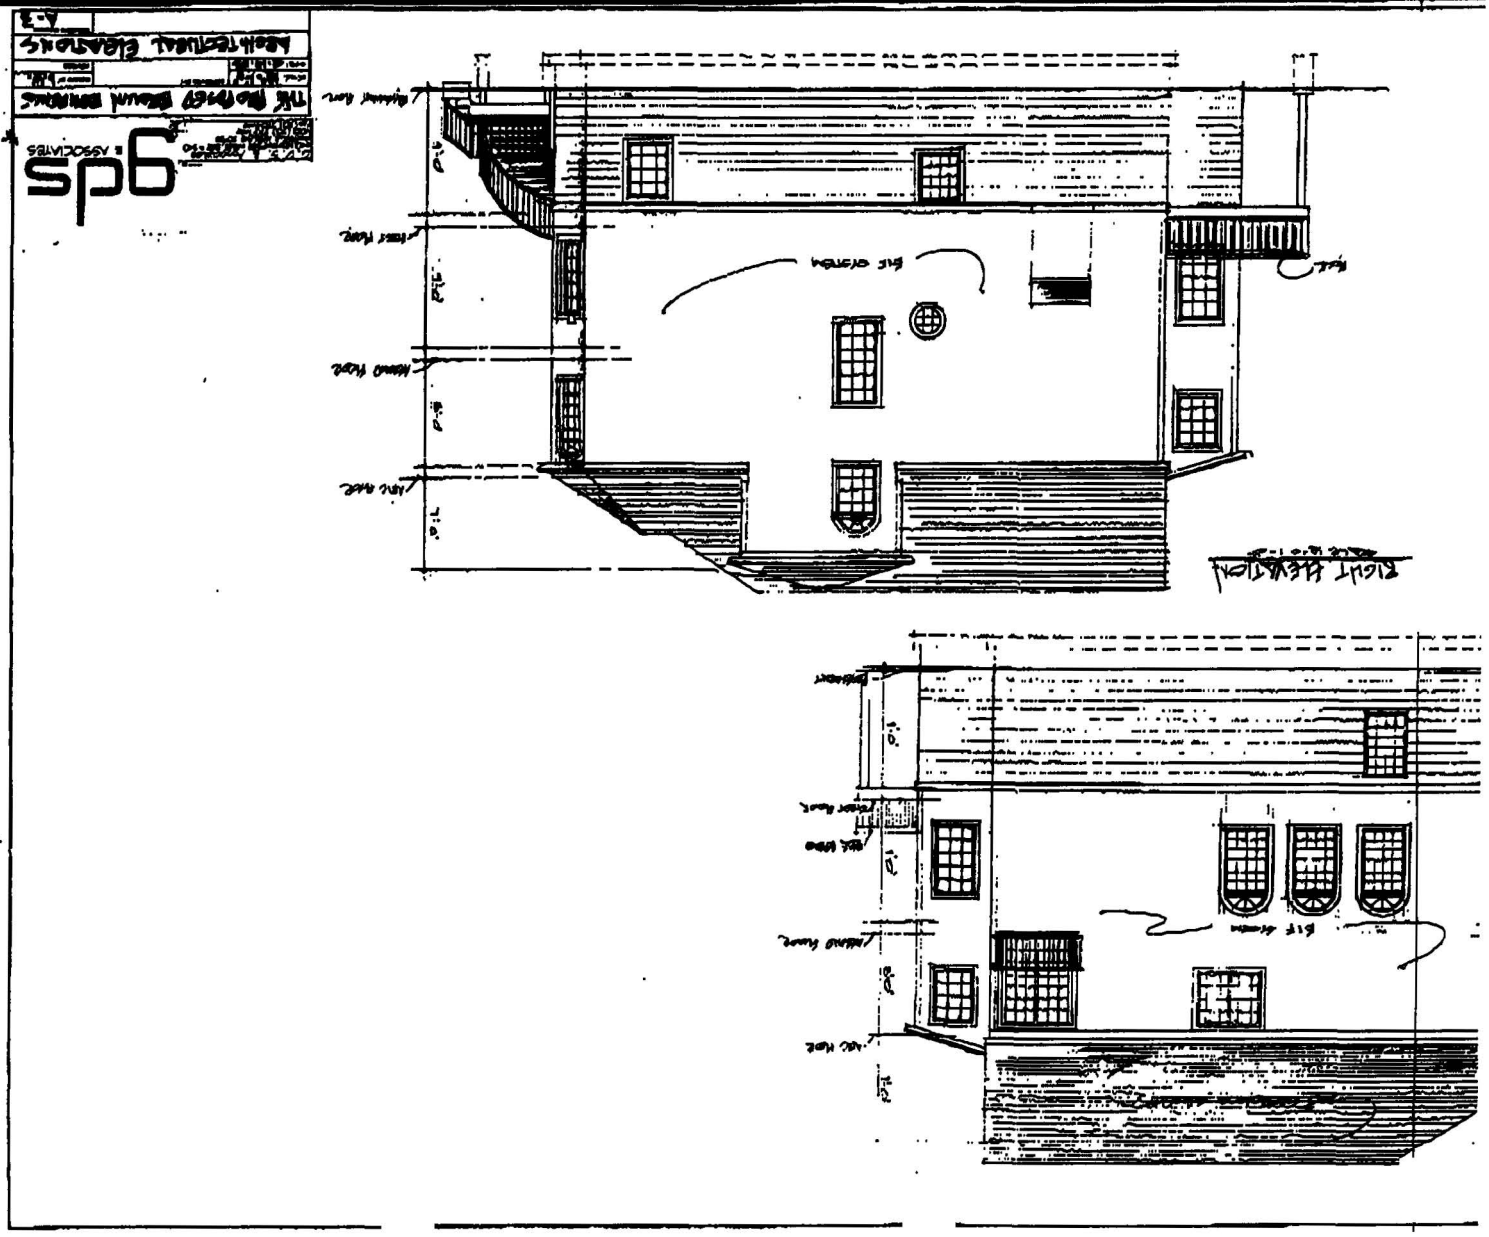

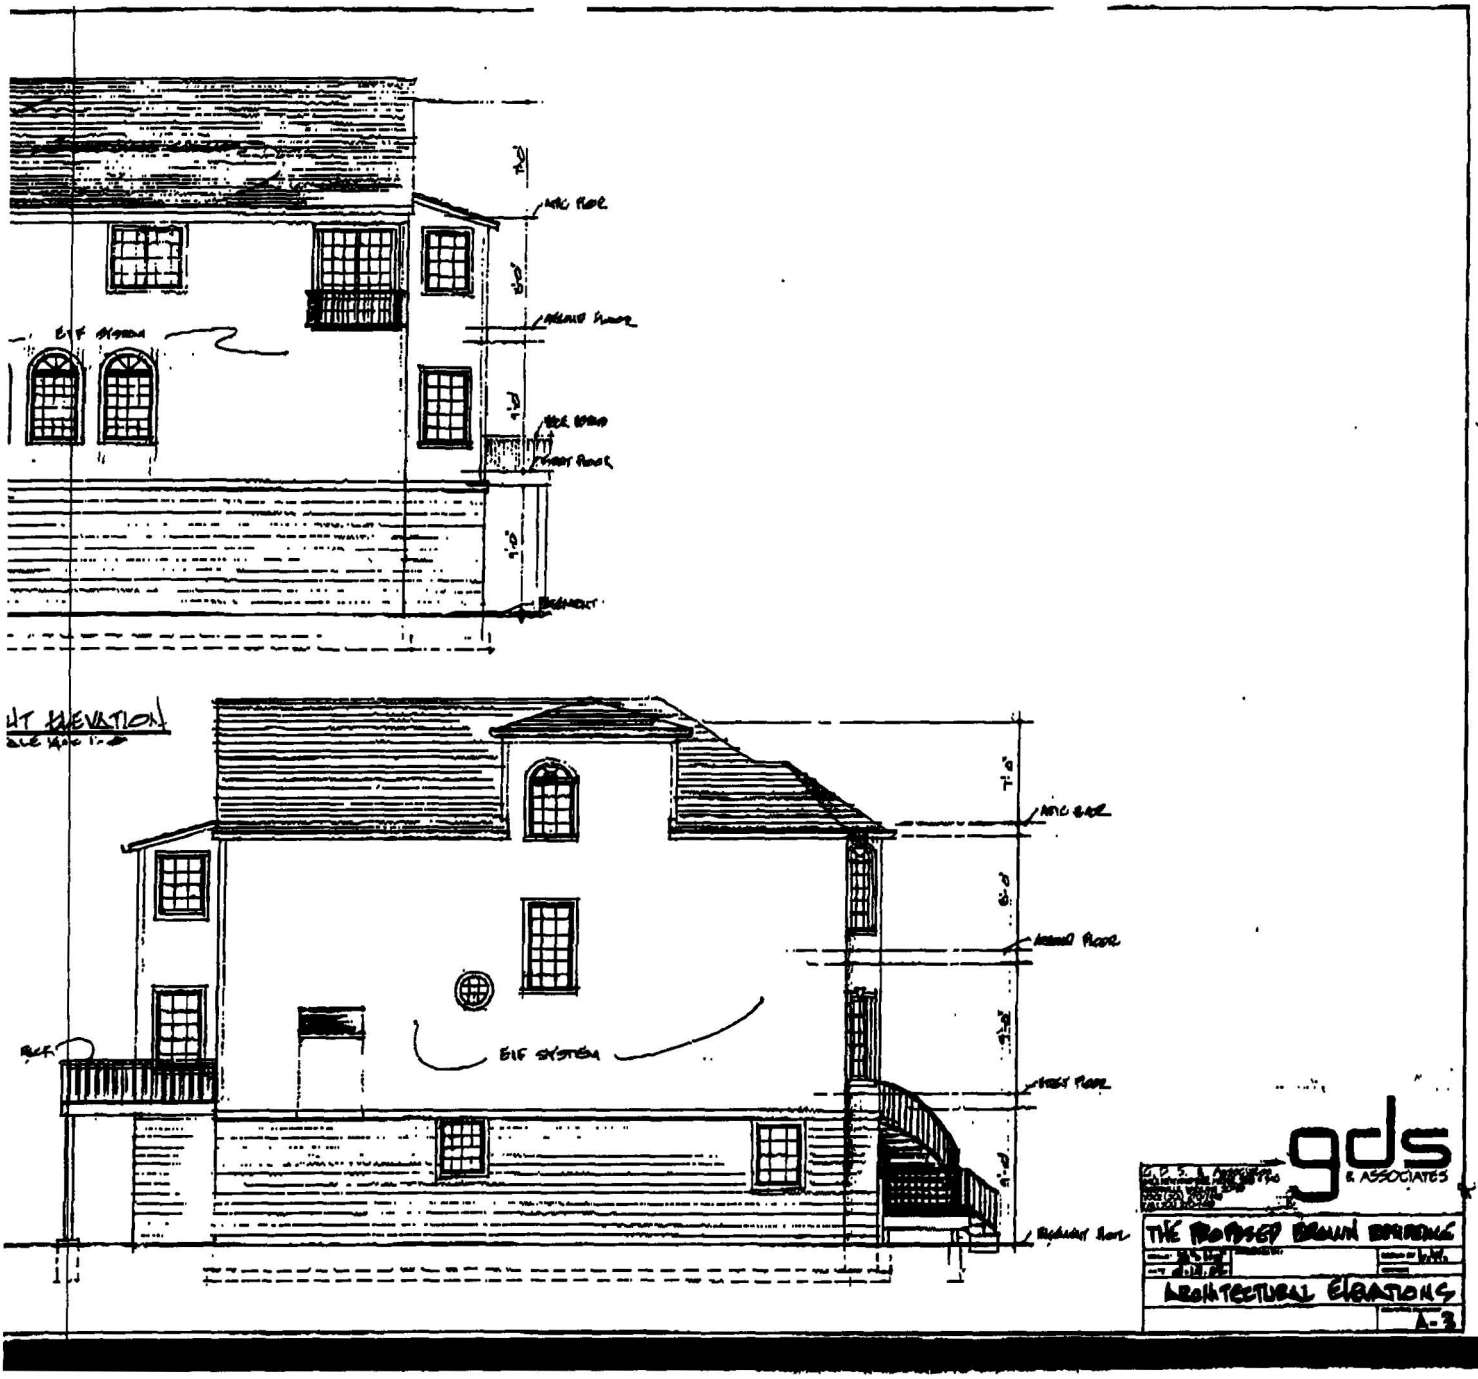
ELEVATION
gds
& ASSOCIATES
ARCHITECTURAL ELEVATIONS
A-3

