
BZA
Case No. 16944
Exhibit No. 9

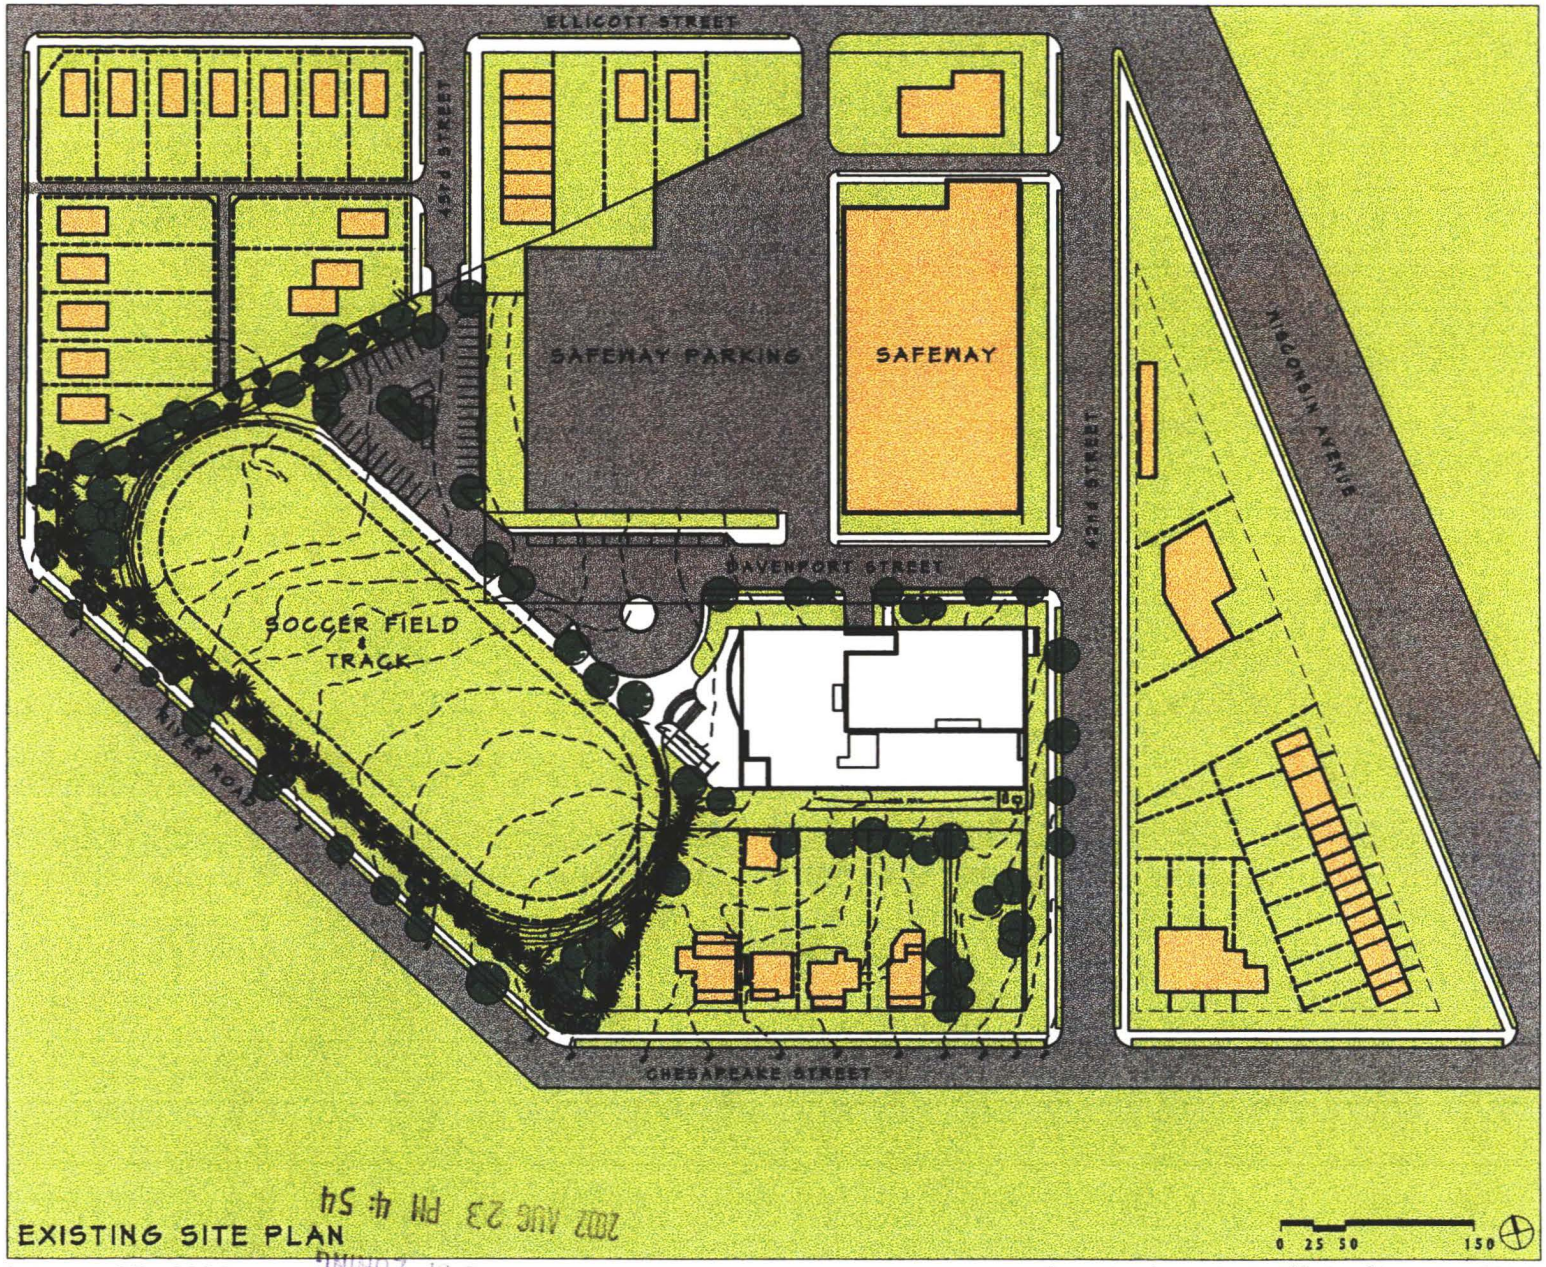


EXISTING SITE PLAN

January 07, 2002

Cunningham + Quill Architects, PLLC

RECEIVED
D.C. OFFICE OF ZONING
2012 AUG 23 PM 4:54

Board of Zoning Adjustment
District of Columbia
CASE NO.16944
EXHIBIT NO.9