
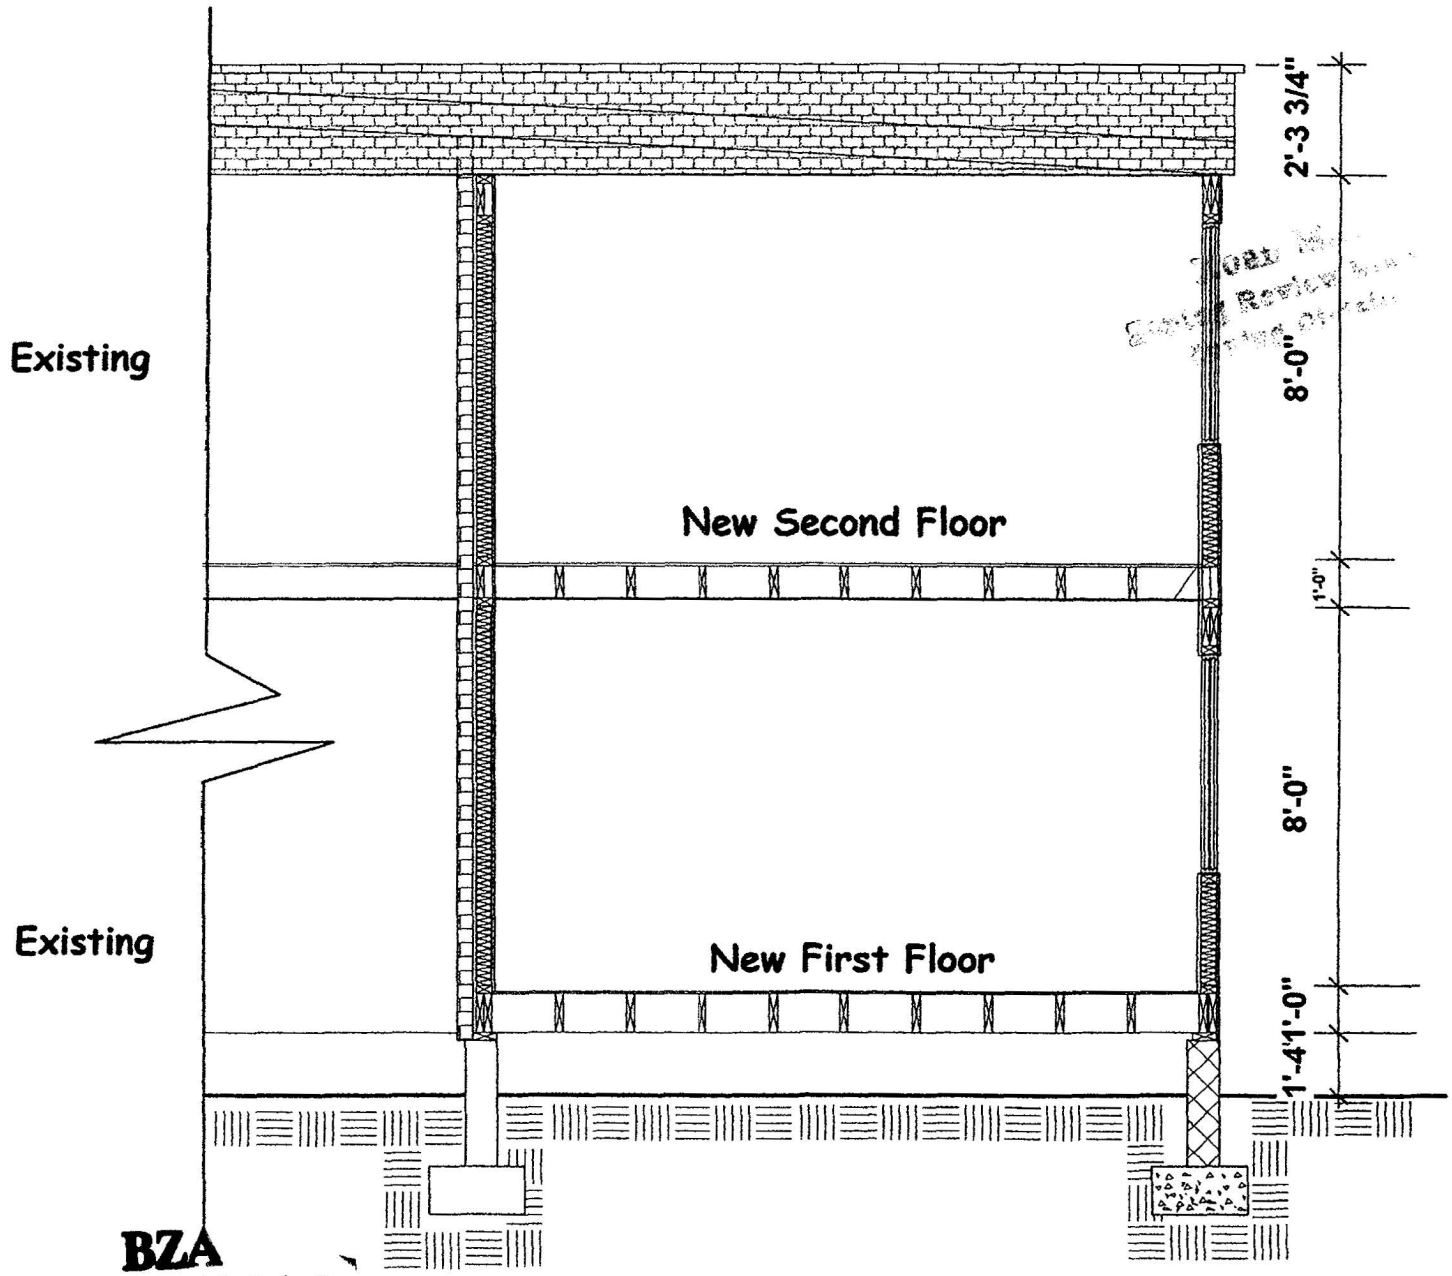


BZA
Case No. 16960
Exhibit No. 8

SECTION A-A


Board of Zoning Adjustment
District of Columbia
CASE NO.16960
EXHIBIT NO.8

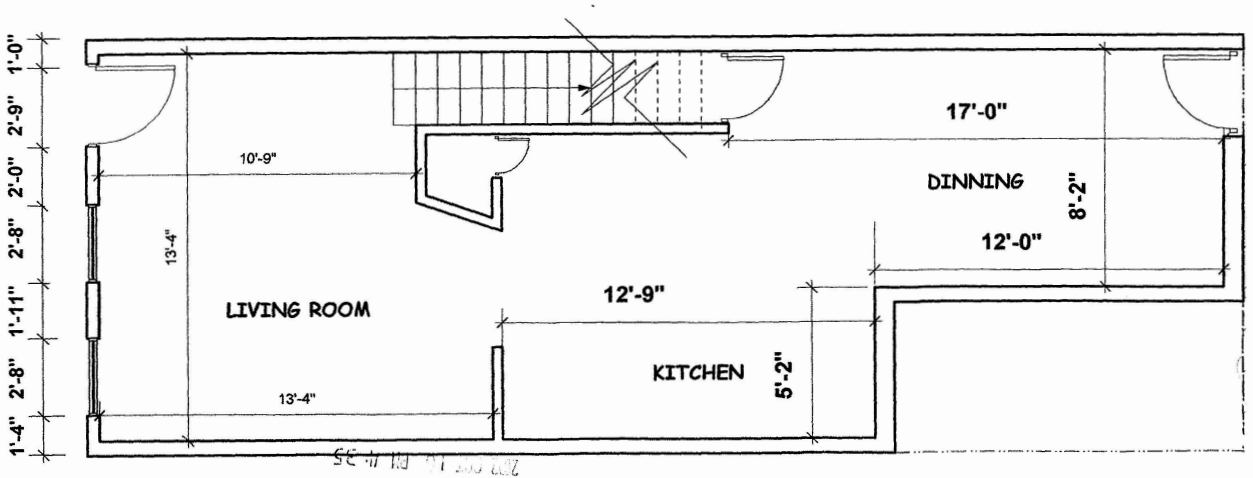

EXISTING FIRST FLOOR


Esc. 1: 1/4 "

B

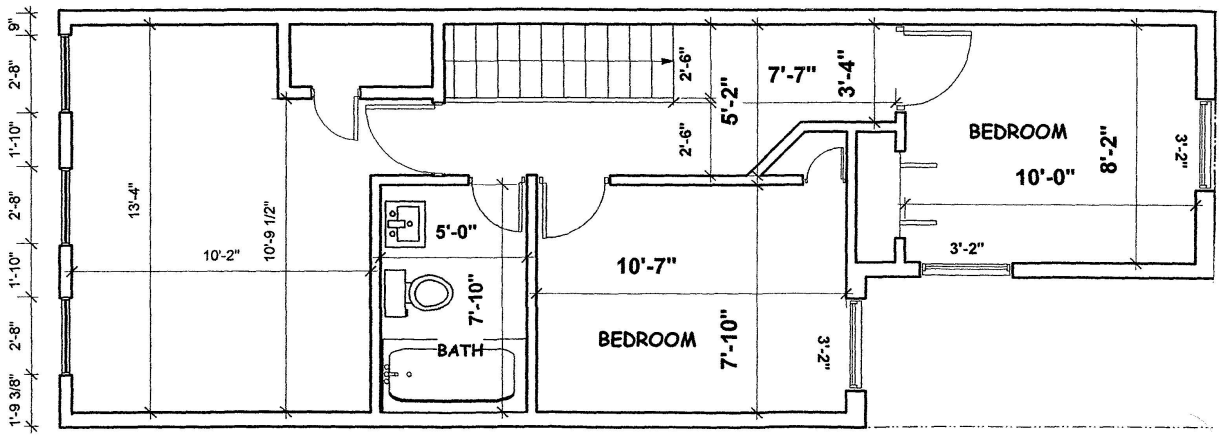


EXISTING SECOND FLOOR

Esc. 1: 1/4 "

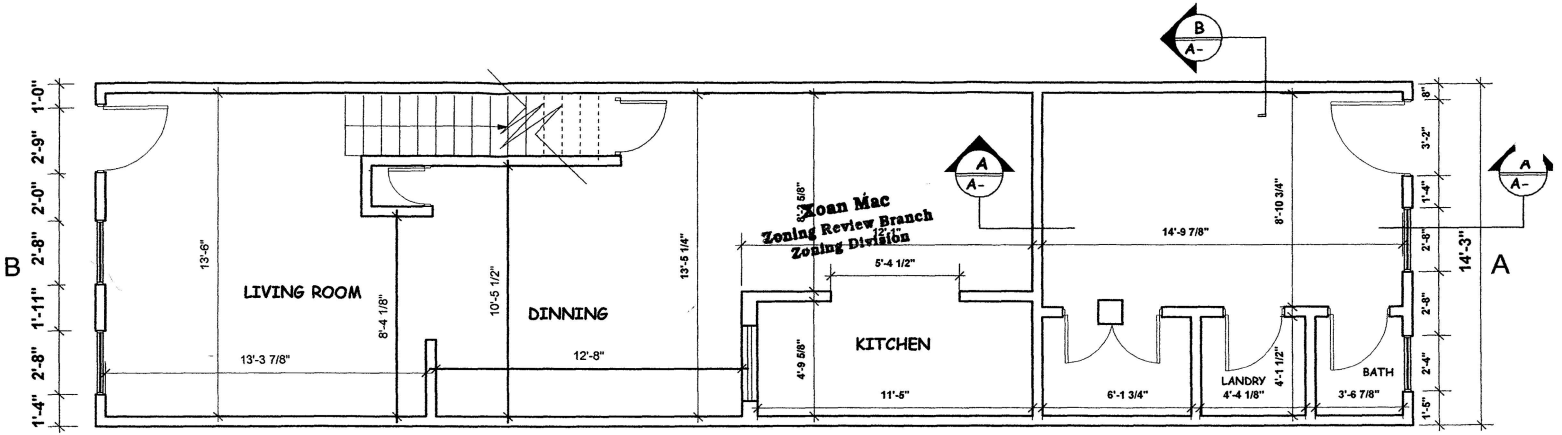


NEW FIRST FLOOR

Esc. 1: 1/4 "

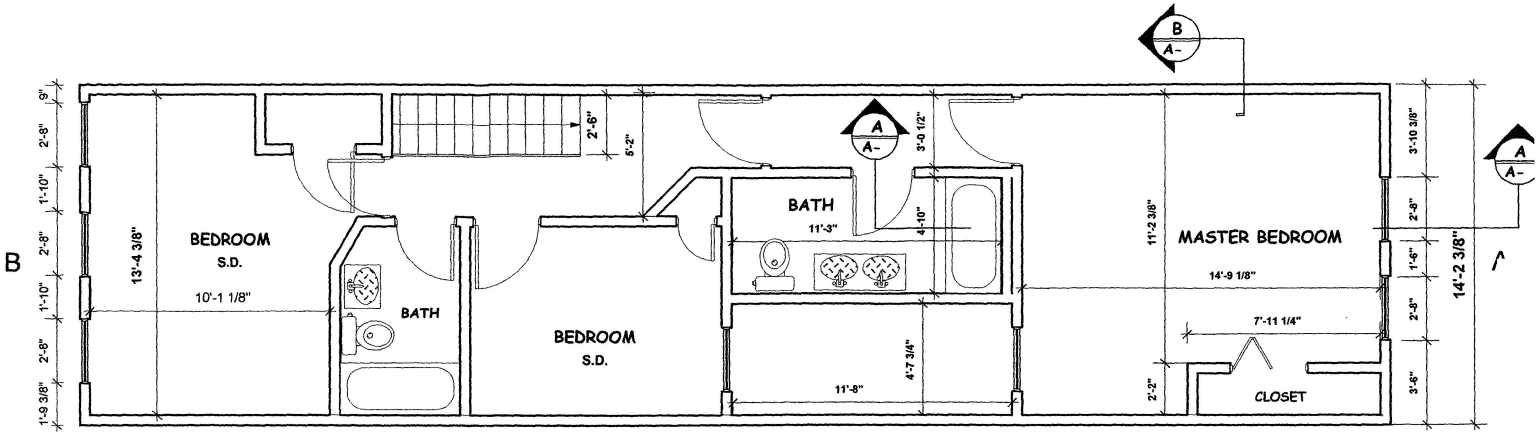


NEW SECOND FLOOR

Esc. 1: 1/4 "

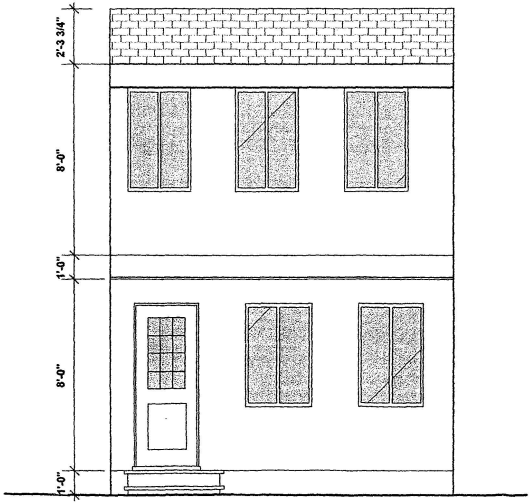

B ELEVATION

Esc. 1: 1/4 "

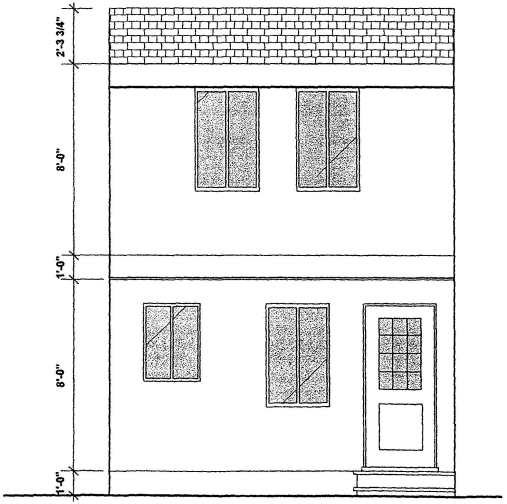

A ELEVATION

Esc. 1: 1/4 "