
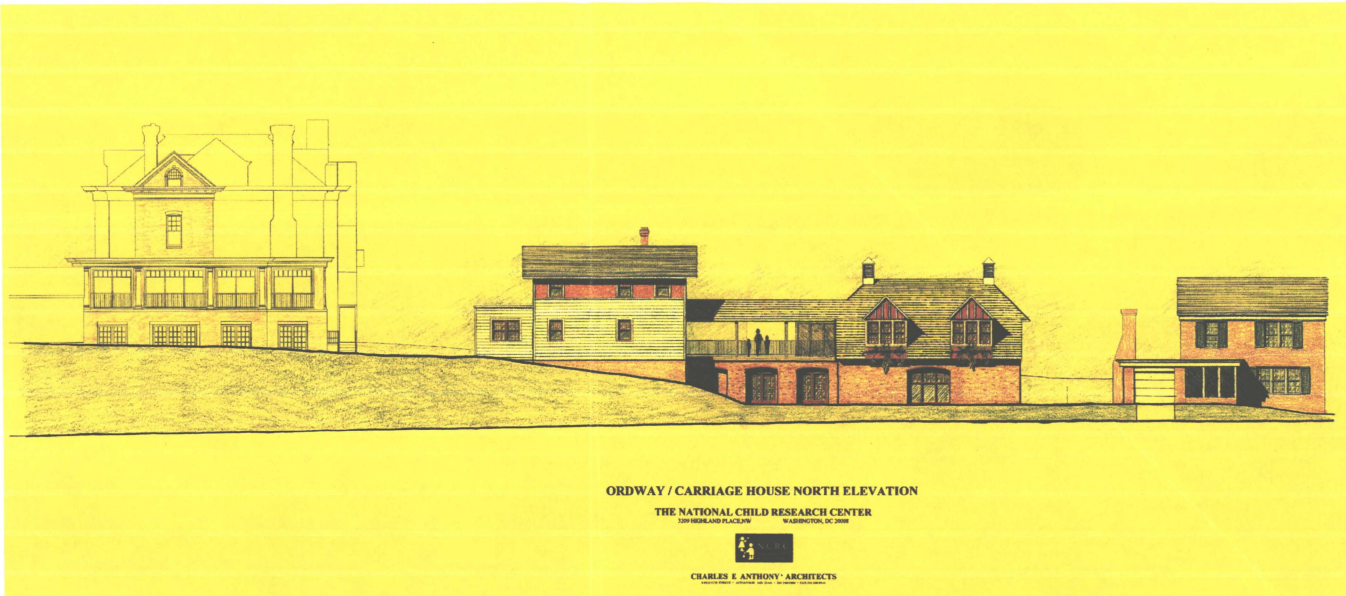


PREVIOUS DESIGN FOR ORDWAY ELEVATION
PRESENTED AT NEIGHBORHOOD MEETING
02 FEBRUARY 2002

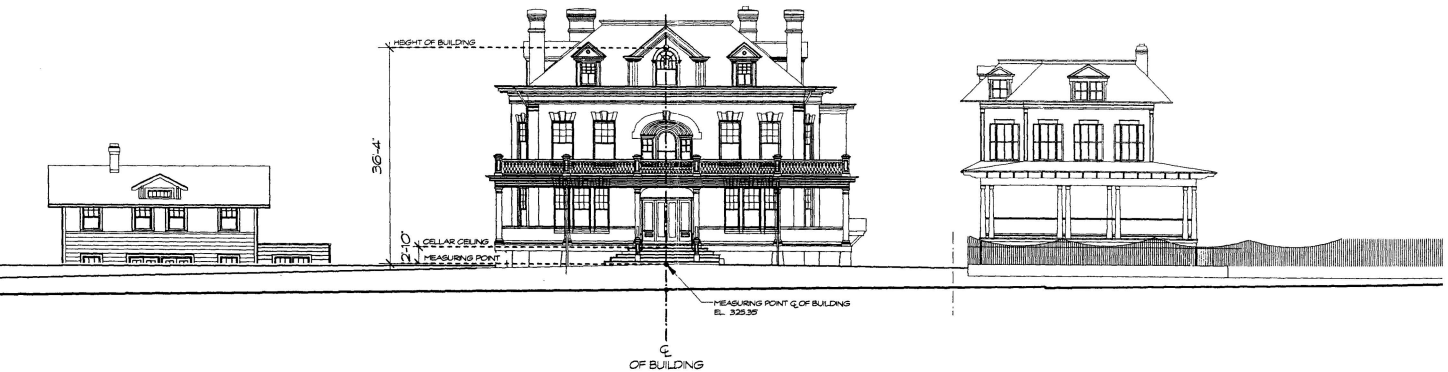

HIGHLAND PLACE ELEVATION

THE NATIONAL CHILD RESEARCH CENTER

3209 HIGHLAND PLACE,NW WASHINGTON, DC 20008

CHARLES E ANTHONY • ARCHITECTS

8 FRANCIS STREET • ANNAPOLIS MD 21401 • 410 268 0880 • FAX 410 268 8944