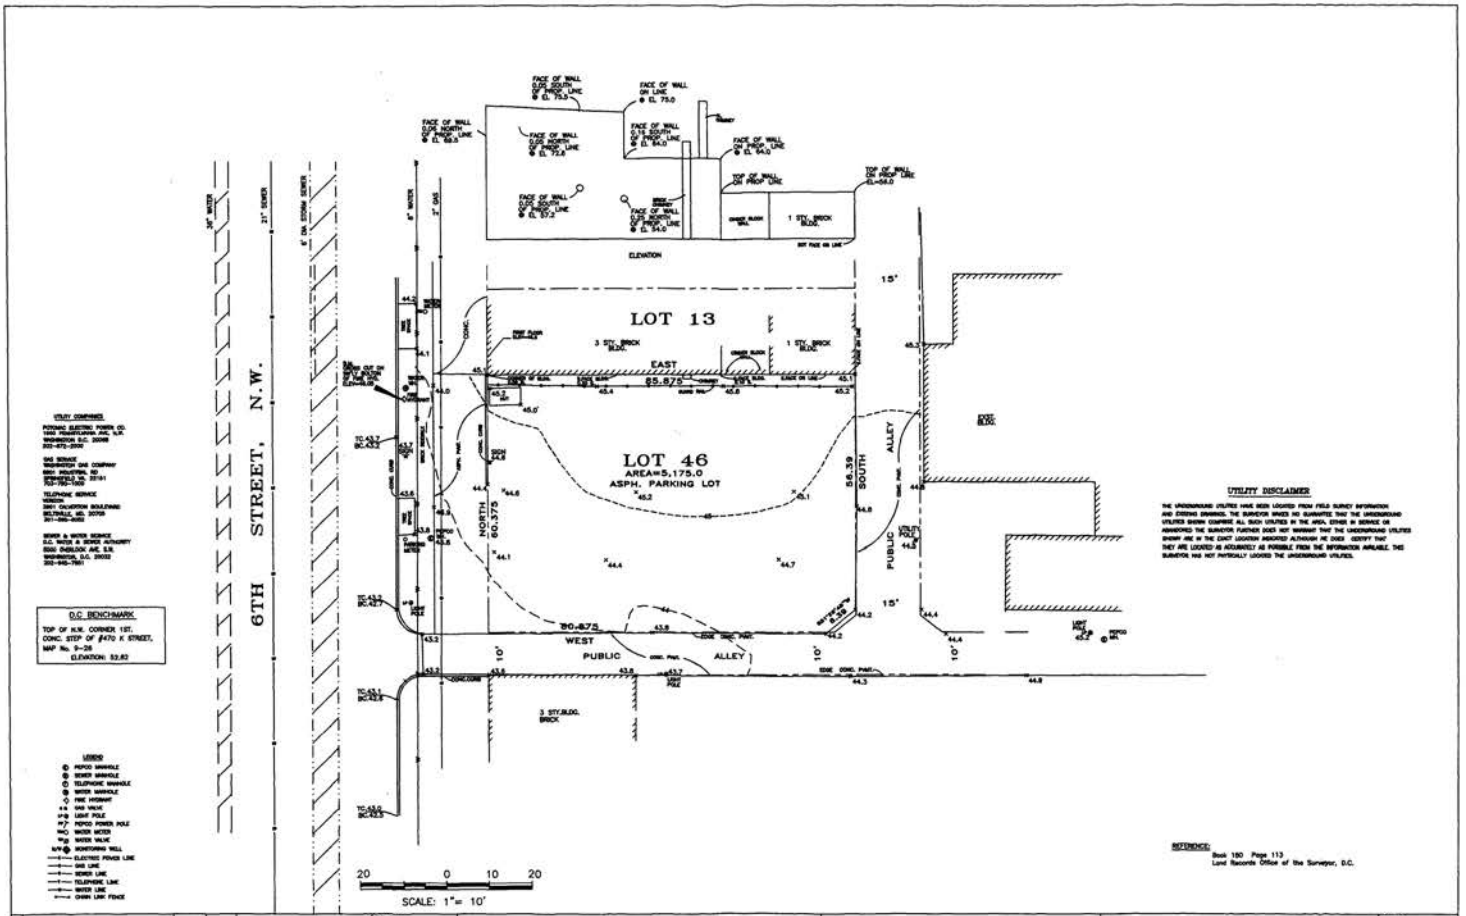


No.	DESCRIPTION	NAME	DATE
	REVISIONS		

DRAWN: RAJ
DESIGNED:
CHECKED:
SCALE: 1" = 10'


WEST CONSULTING GROUP
4424 MONTGOMERY AVENUE
BETHESDA, MARYLAND 20814
(301) 654-7907 654-7908 (FAX)

809 6TH STREET, N.W.

LOCATION SURVEY
LOT 46 SQUARE 485
WASHINGTON, DC.

DATE: DEC.2002
SHEET: 1 OF 1
JOB No.: 02-253

C:\USCDOME~1\Worsley\LOCALS~1\Temp\02-253.DWG, 01/27/2003 12:36:04 PM, C. Dub

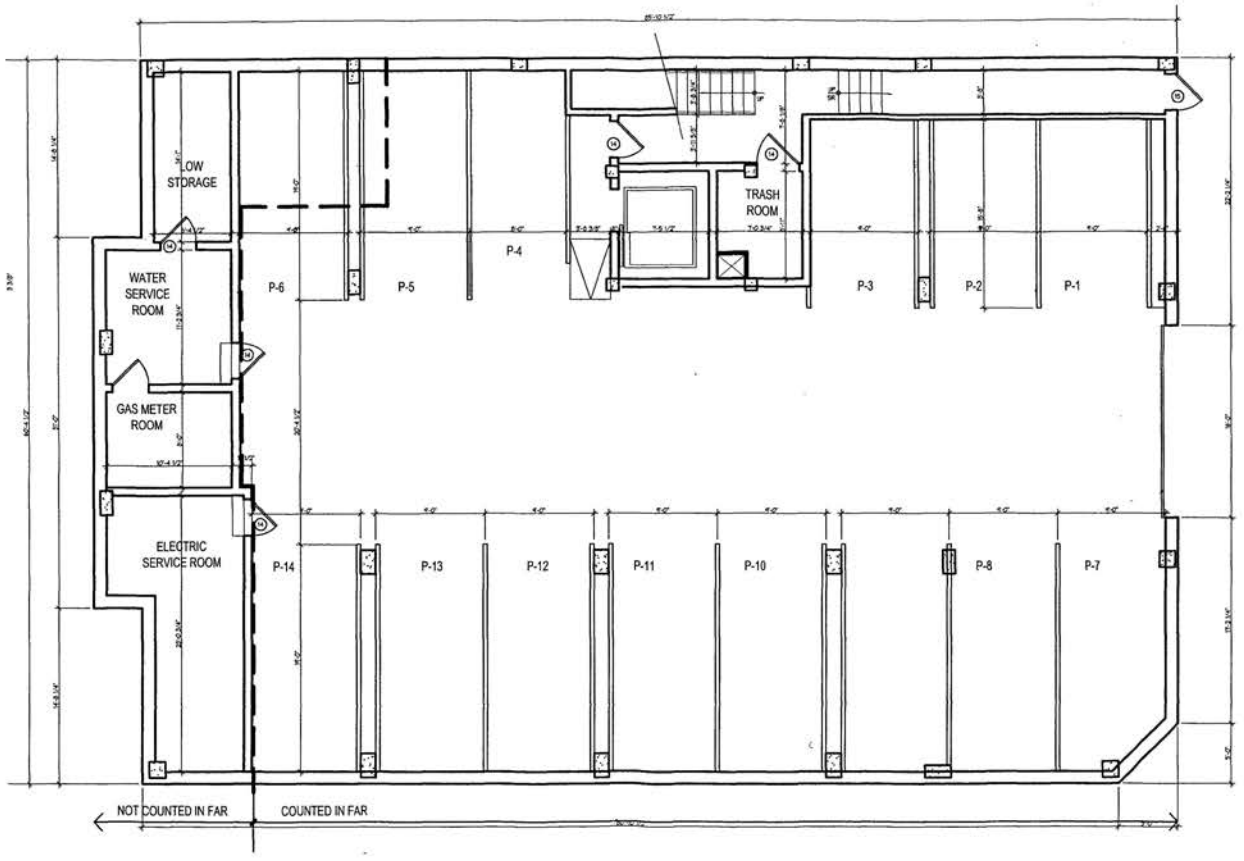

CELLAR FLOOR PLAN

SCALE 1/8" = 1'-0"


ARCHITECT: ERIC COLBERT & ASSOCIATES
717 8TH STREET, N.W. WASHINGTON, D.C. 20001

CLIENT: BUNDY DEVELOPMENT CORP.
1221 MASSACHUSETTS AVE., SE WASHINGTON, DC 20003

PROJECT: 809 6TH ST., NW
WASHINGTON, D.C.

A-1

P:\482- 809 6th St\Drawings\CDs\Plans\A-1 Cellar Plan.dwg, 01/27/2003 05:45:02 PM, B. Bub

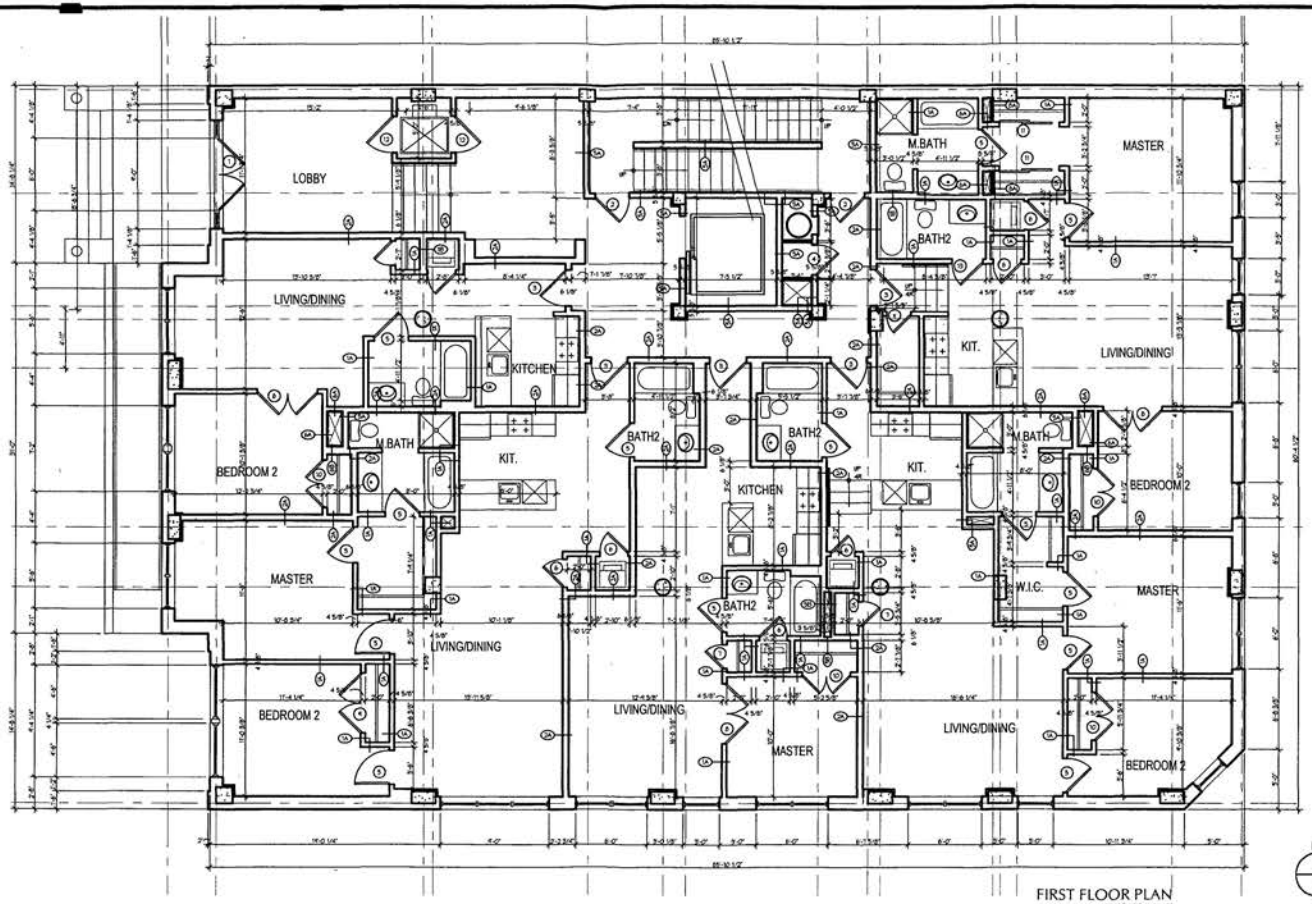

FIRST FLOOR PLAN

SCALE: 1/8" = 1'-0"

ARCHITECT: ERIC COLBERT & ASSOCIATES
717 8TH STREET, N.W. WASHINGTON, D.C. 20001


CLIENT: BUNDY DEVELOPMENT CORP.
1121 MASSACHUSETTS AVE., NW WASHINGTON DC 20005

PROJECT: 809 6TH ST., NW
WASHINGTON, D.C.

9.23.02
11.01.02

A-2

P:\4482- 809 6th St\Drawings\CDs\Plans\A-2 First Plan.dwg, 01/27/2003 05:44:24 PM, G. Rub

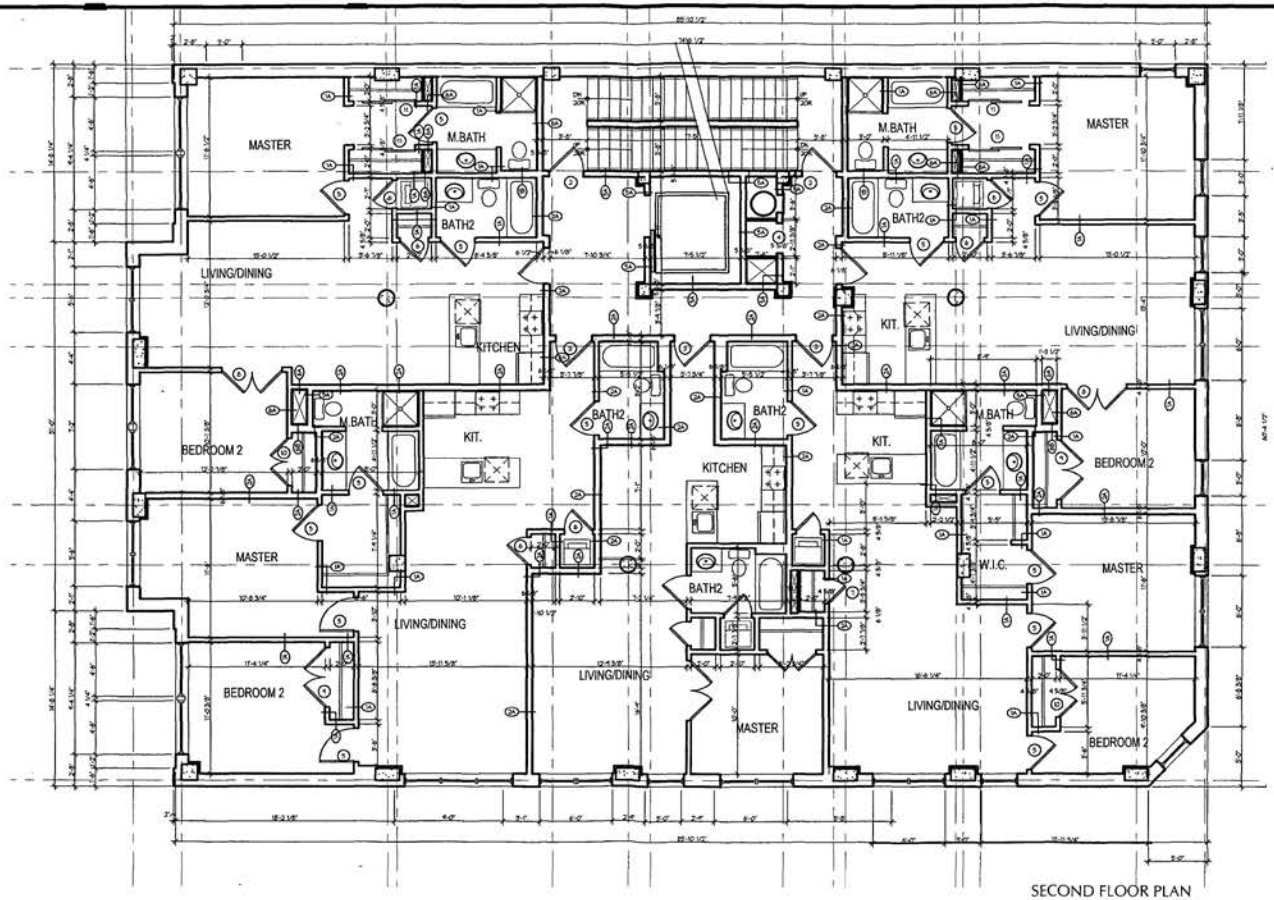

ARCHITECT: ERIC COLBERT & ASSOCIATES
717 8TH STREET, N.W. WASHINGTON, D.C. 20001


CLIENT: BUNDY DEVELOPMENT CORP.
1201 MASSACHUSETTS AVE. NW WASHINGTON, DC 20005

PROJECT: 809 6TH ST., NW
WASHINGTON, D.C.

9.25.02
11.01.02

A-3

P:\482- 809 6th St\Drawings\CDs\Plans\A-3 Second Plan.dwg, 09/27/2003 05:57:06 PM, G. Dub

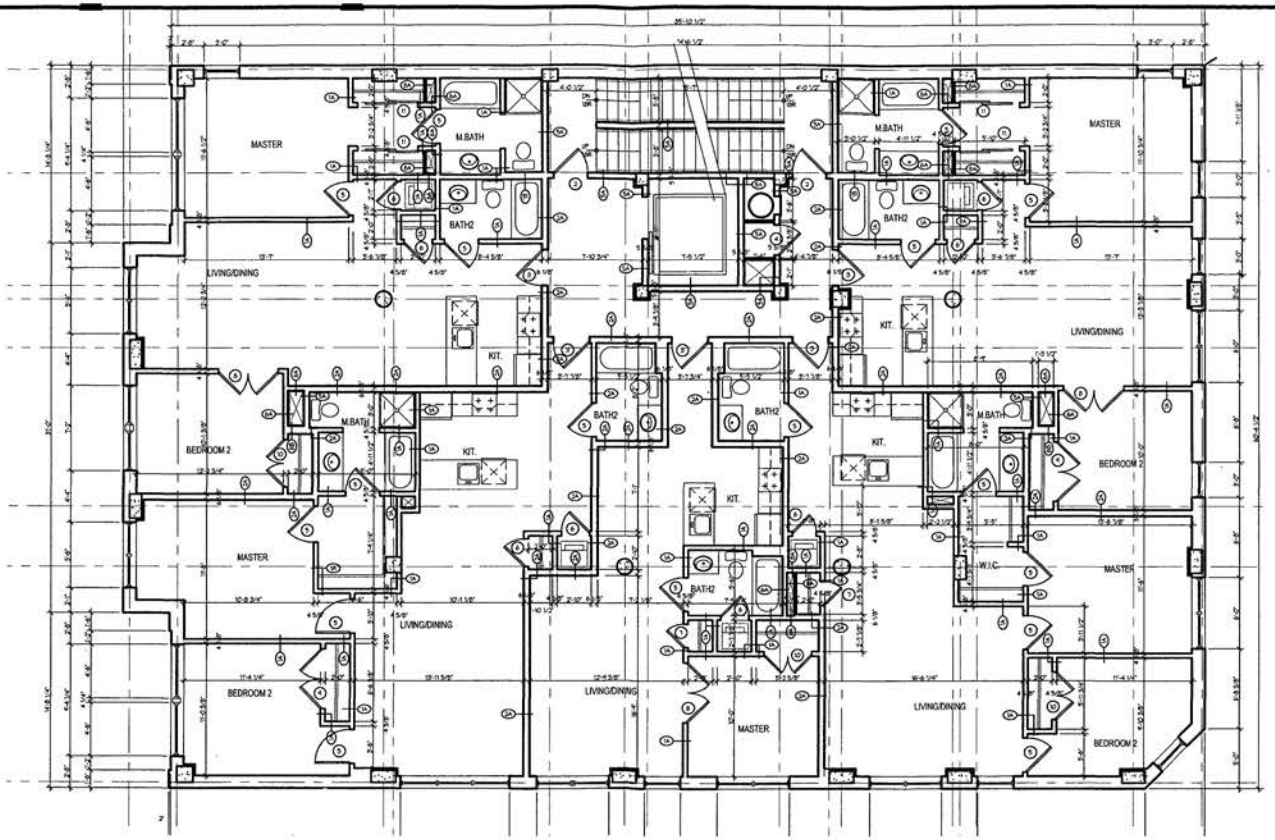

TYPICAL FLOOR PLAN
SCALE 1/8" = 1'-0"

N

ARCHITECT: ERIC COLBERT & ASSOCIATES
717 8TH STREET, N.W. WASHINGTON, D.C. 20001


CLIENT: BUNDY DEVELOPMENT CORP.
1221 MASSACHUSETTS AVE., NW WASHINGTON, DC 20002

PROJECT: 809 6TH ST., NW
WASHINGTON, D.C.

9.23.02
11.01.02

A-4

P:\482 - 809 6th St\Drawings\Cdrs\Plans\A-4 Typical Plan.dwg, 01/27/2003 05:57:39 PM, G. Hub

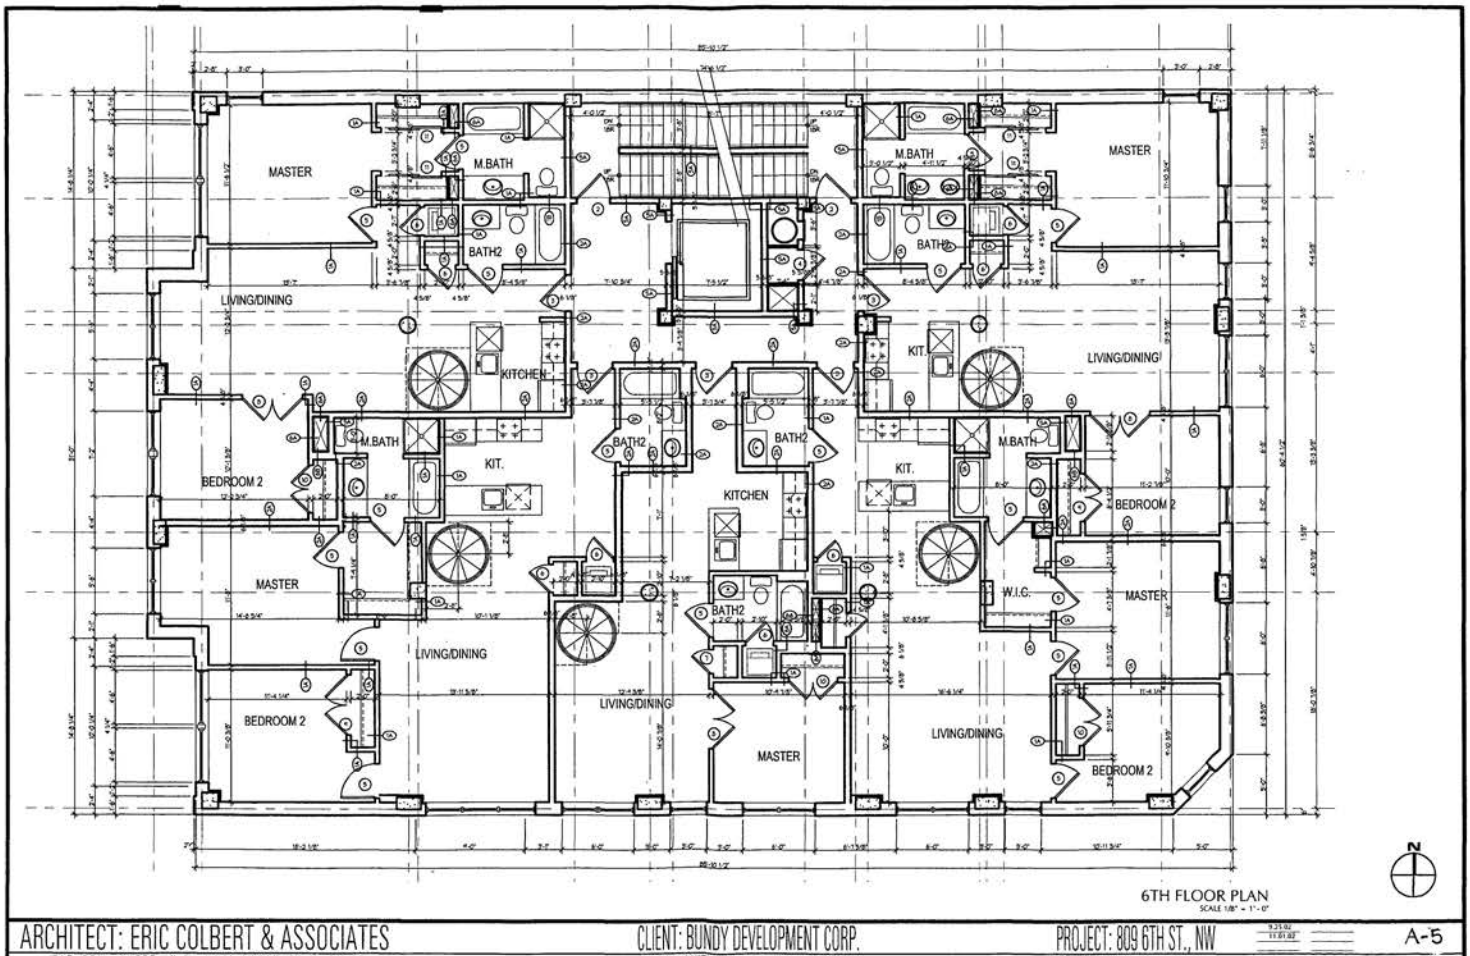

6TH FLOOR PLAN

SCALE 1/8" = 1'-0"

ARCHITECT: ERIC COLBERT & ASSOCIATES
717 8TH STREET, N.W. WASHINGTON, D.C. 20001


CLIENT: BUNDY DEVELOPMENT CORP.
1331 MASSACHUSETTS AVE., NW WASHINGTON DC 20005

PROJECT: 809 6TH ST., NW
WASHINGTON, D.C.

9.21.02
11.01.02

A-5

P:\482- 809 6th St\Drawings\CDs\Plans\A-5 Sixth Plan-current.dwg, 01/27/2003 05:42:24 PM, G. Gub

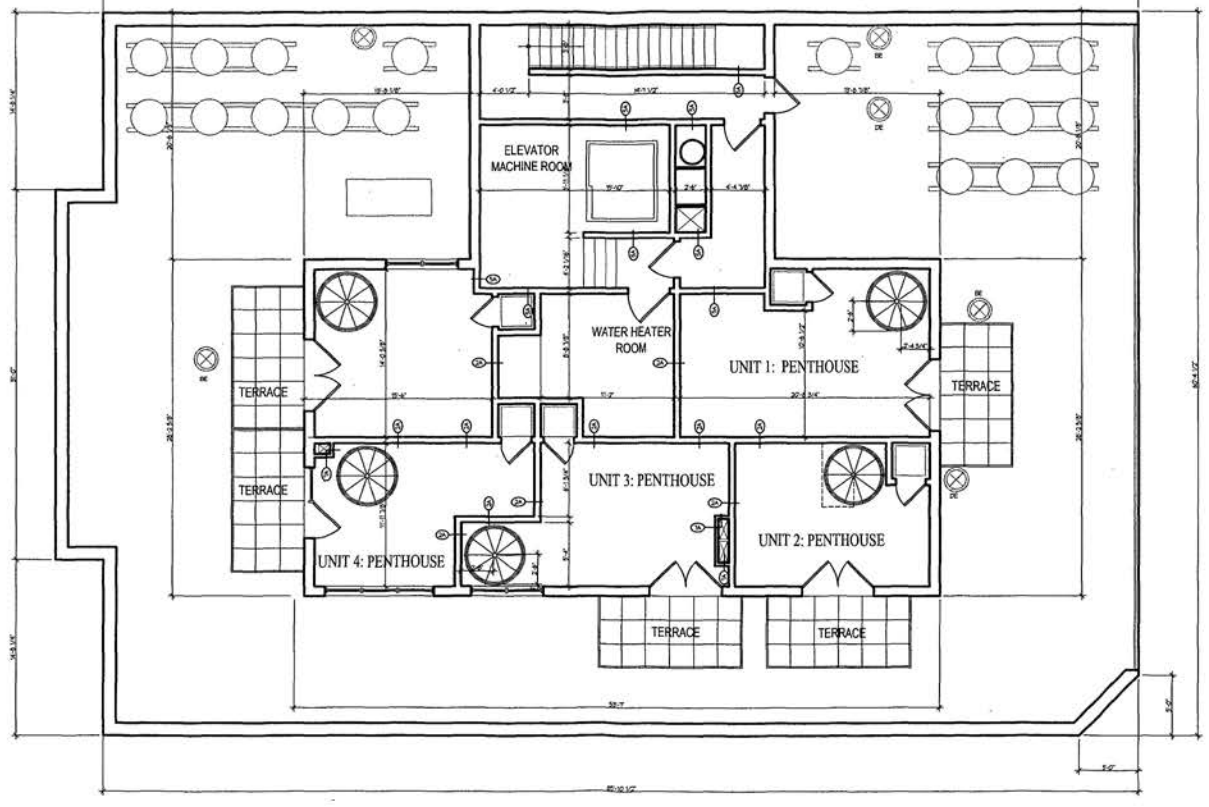

MAIN ROOF PLAN

SCALE 1/8" = 1'-0"


ARCHITECT: ERIC COLBERT & ASSOCIATES
717 8TH STREET, N.W. WASHINGTON, D.C. 20001

CLIENT: BUNDY DEVELOPMENT CORP.
1331 MASSACHUSETTS AVE. NW WASHINGTON, DC 20005

PROJECT: 809 6TH ST., NW
WASHINGTON, D.C.

A-6

P:\A&E- 809 6th St\Drawings\CDs\Plans\A-5 & 7 Main Roof Plan.dwg, 10/27/2003 05:48:24 PM, G. Dub

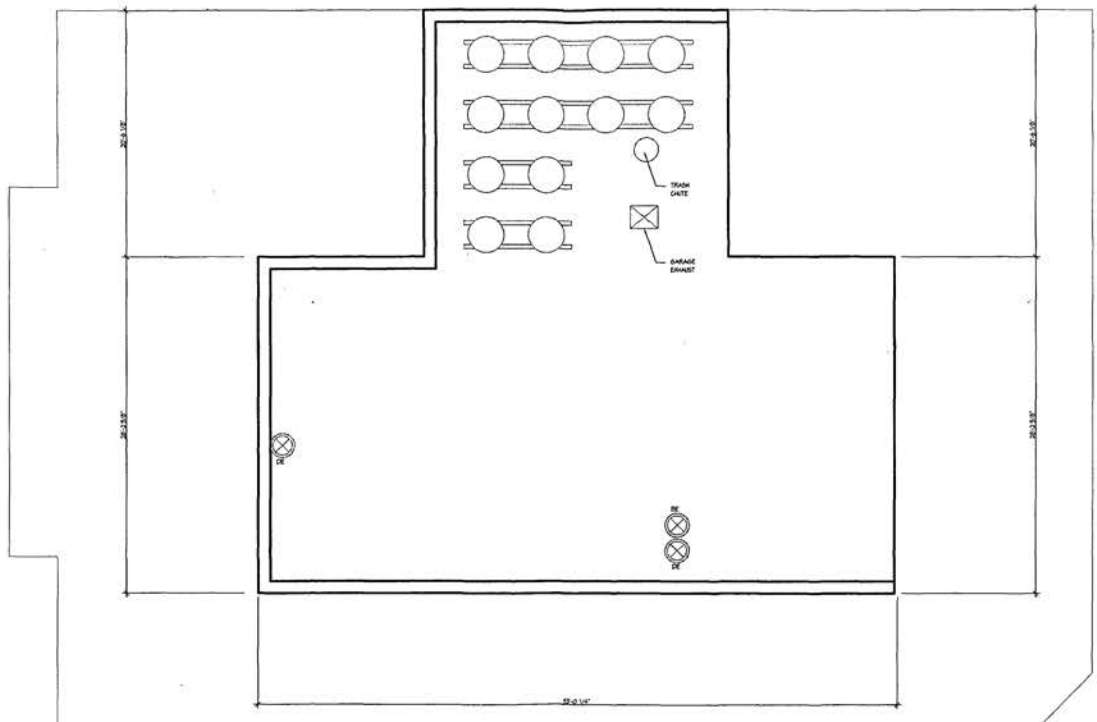

MAIN ROOF PLAN
SCALE 1/8" = 1'-0"

N

ARCHITECT: ERIC COLBERT & ASSOCIATES
717 8TH STREET, N.W. WASHINGTON, D.C. 20001


CLIENT: BUNDY DEVELOPMENT CORP.
1221 MASSACHUSETTS AVE., NW WASHINGTON, DC 20005

PROJECT: 809 6TH ST., NW
WASHINGTON, D.C.

9.23.02
11.01.02

A-7

P:\482- 809 6th St\Drawings\CDs\Plans\A-5 6 7 Main Roof Plan.dwg, 01/27/2003 05:46:38 PM, G. Bub

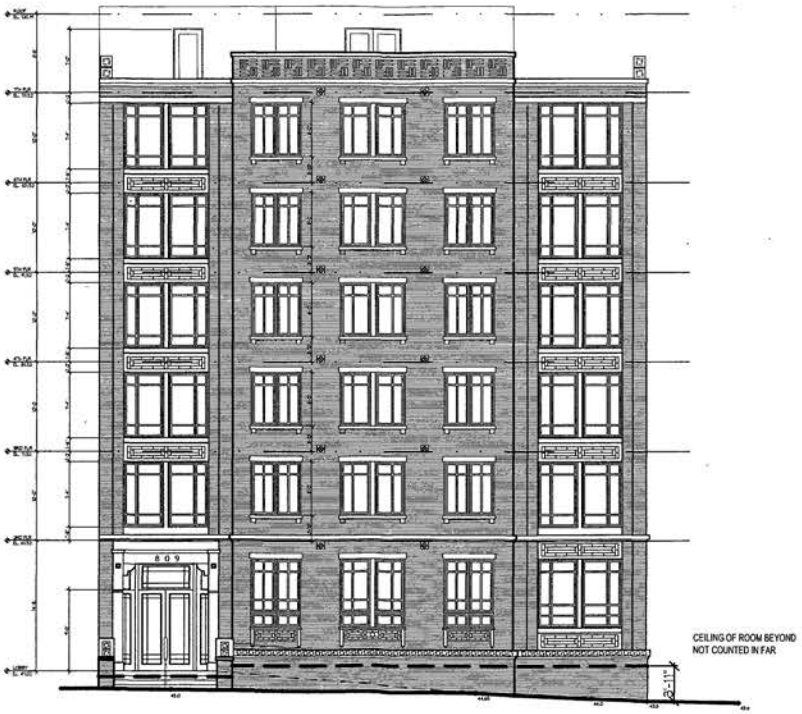

WEST ELEVATION
SCALE: 3/32" = 1'-0"

ARCHITECT: ERIC COLBERT & ASSOCIATES
717 8TH STREET, N.W. WASHINGTON, D.C. 20001


CLIENT: BUNDY DEVELOPMENT CORP.
1221 MASSACHUSETTS AVE., NW WASHINGTON, DC 20005

PROJECT: 809 6TH ST., NW
WASHINGTON, D.C.

9.23.02
11.01.02

A-8

P:\482C- 809 6th St\Drawings\CDs\Plans\A-8 9 10 Elevations.dwg, 01/27/2003 02:34:25 PM, G. Dub

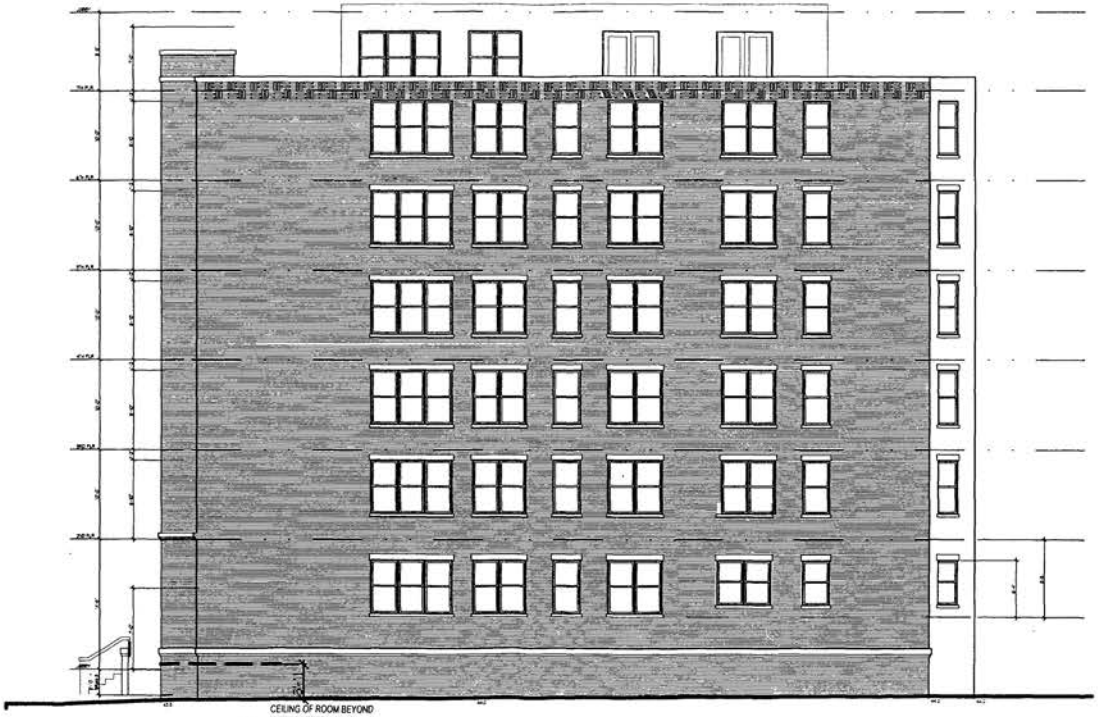

SOUTH ELEVATION
SCALE: 3/32" = 1'-0"


ARCHITECT: ERIC COLBERT & ASSOCIATES
717 6TH STREET, N.W. WASHINGTON, D.C. 20001

CLIENT: BUNDY DEVELOPMENT CORP.
1221 MASSACHUSETTS AVE., NW WASHINGTON, DC 20005

PROJECT: 809 6TH ST., NW
WASHINGTON, D.C.

A-9

P:\1482- 809 6th St\drawings\CDs\Plans\A-8 9 10 Elevations.dwg, 07/27/2003 11:45:54 AM, G. Dub

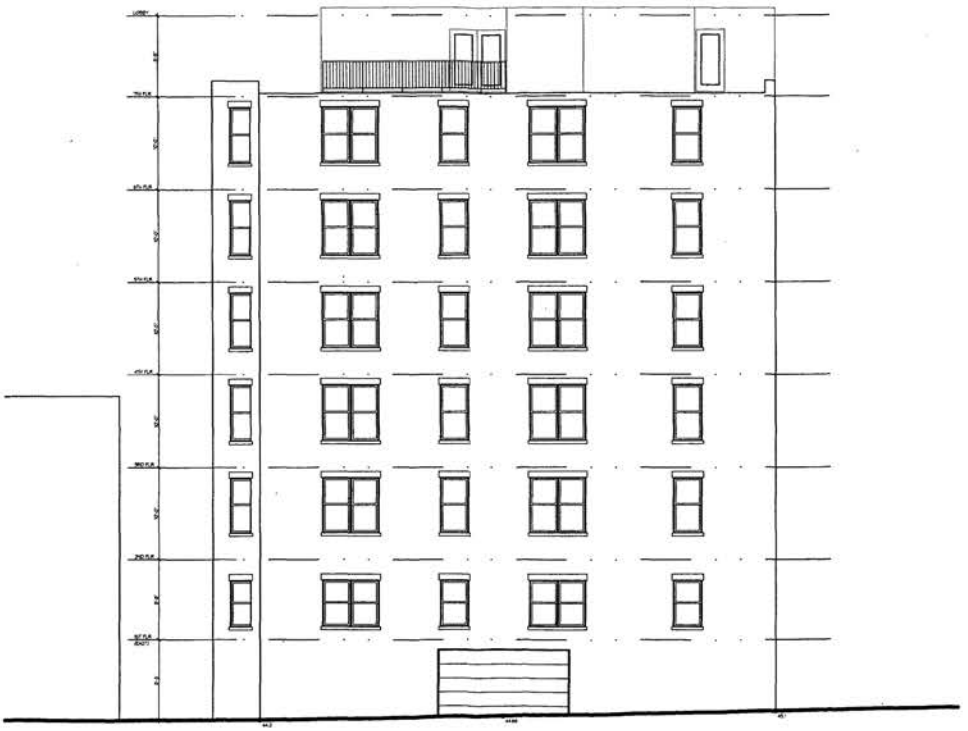

EAST ELEVATION
SCALE 3/32" = 1'-0"

N

ARCHITECT: ERIC COLBERT & ASSOCIATES
717 6TH STREET, N.W. WASHINGTON, D.C. 20001


CLIENT: BUNDY DEVELOPMENT CORP.
1221 MASSACHUSETTS AVE., NW WASHINGTON, DC 20005

PROJECT: 809 6TH ST., NW
WASHINGTON, D.C.

9.25.02
11.01.02

A-10

P:\482- 809 6th St\Drawings\CDs\Plans\A-8 10 Elevations.dwg, 09/27/2003 05:52:16 PM, G. Dub

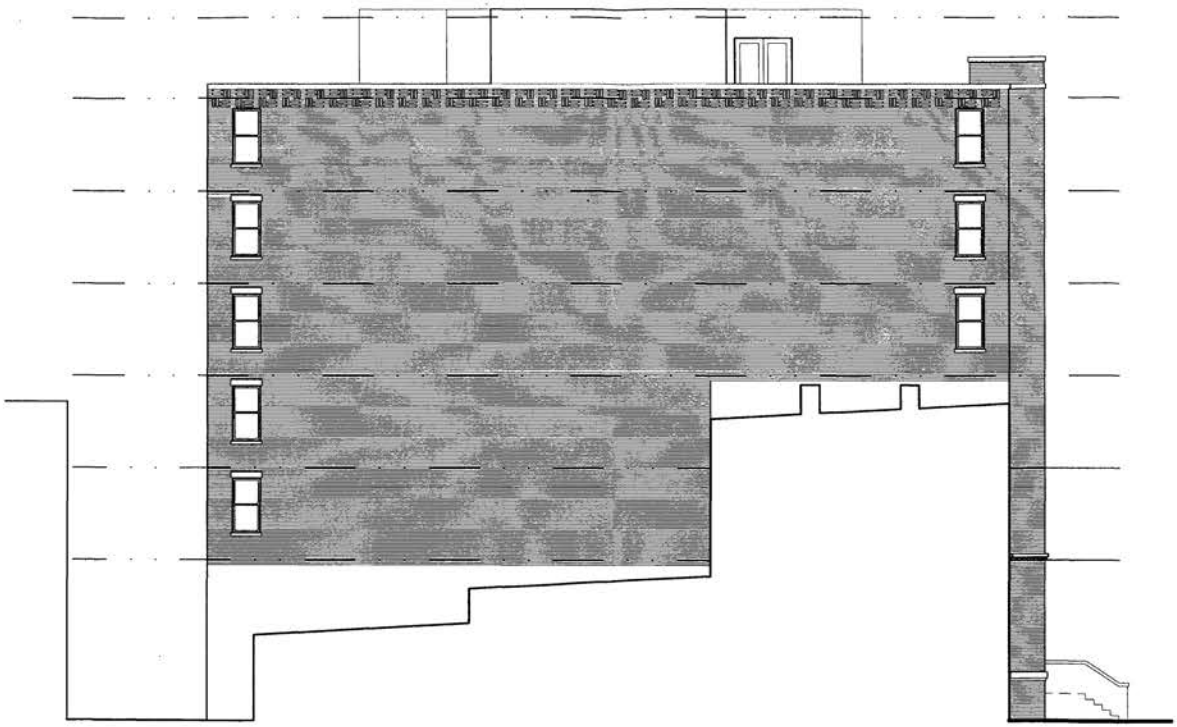

NORTH ELEVATION
SCALE 3/32" = 1'-0"

N

ARCHITECT: ERIC COLBERT & ASSOCIATES
717 6TH STREET, N.W. WASHINGTON, D.C. 20001

CLIENT: BUNDY DEVELOPMENT CORP.
1021 MASSACHUSETTS AVE, NW WASHINGTON, DC 20005

PROJECT: 809 6TH ST., NW
WASHINGTON, D.C.

9.25.02
11.01.02

A-11

P:\482- 809 6th St\Drawings\Cills\Plates\A-8 9 10 Elevations.dwg, 01/27/2003 05:54:40 PM, G. Dub



SIXTH STREET - WEST ELEVATION
SCALE 1"= 20'-0"

HPRB

ARCHITECT: ERIC COLBERT & ASSOCIATES
717 6th STREET, N.W. WASHINGTON, D.C. 20001

CLIENT: BUNDY DEVELOPMENT CORP.
1021 MASSACHUSETTS AVE. NW WASHINGTON, DC 20005

PROJECT: 809 6TH ST., NW
WASHINGTON, D.C.

9.29.03
11.07.03

A-5

P:\MPZ- 809 6th St\Drawings\CDs\PresElevation-Brick\Rev.dwg, 07/03/2003 09:30:14 AM, G. Bob



I STREET ELEVATION
SCALE 1" = 20'-0"

HPRB

ARCHITECT: ERIC COLBERT & ASSOCIATES
717 8TH STREET, S.E. WASHINGTON, D.C. 20001

CLIENT: BUNDY DEVELOPMENT CORP.
1320 MASSACHUSETTS AVE., NW WASHINGTON, DC 20005

PROJECT: 809 6TH ST., NW
WASHINGTON, D.C.

9.23.02
11.07.02

A-7

P:\482- 809 6th St\Drawings\CDs\FrontElevation-BrickRev.dwg 02/03/2003 12:20:48 PM S. Dob