
Case No. BZA 16981
Exhibit No. 25

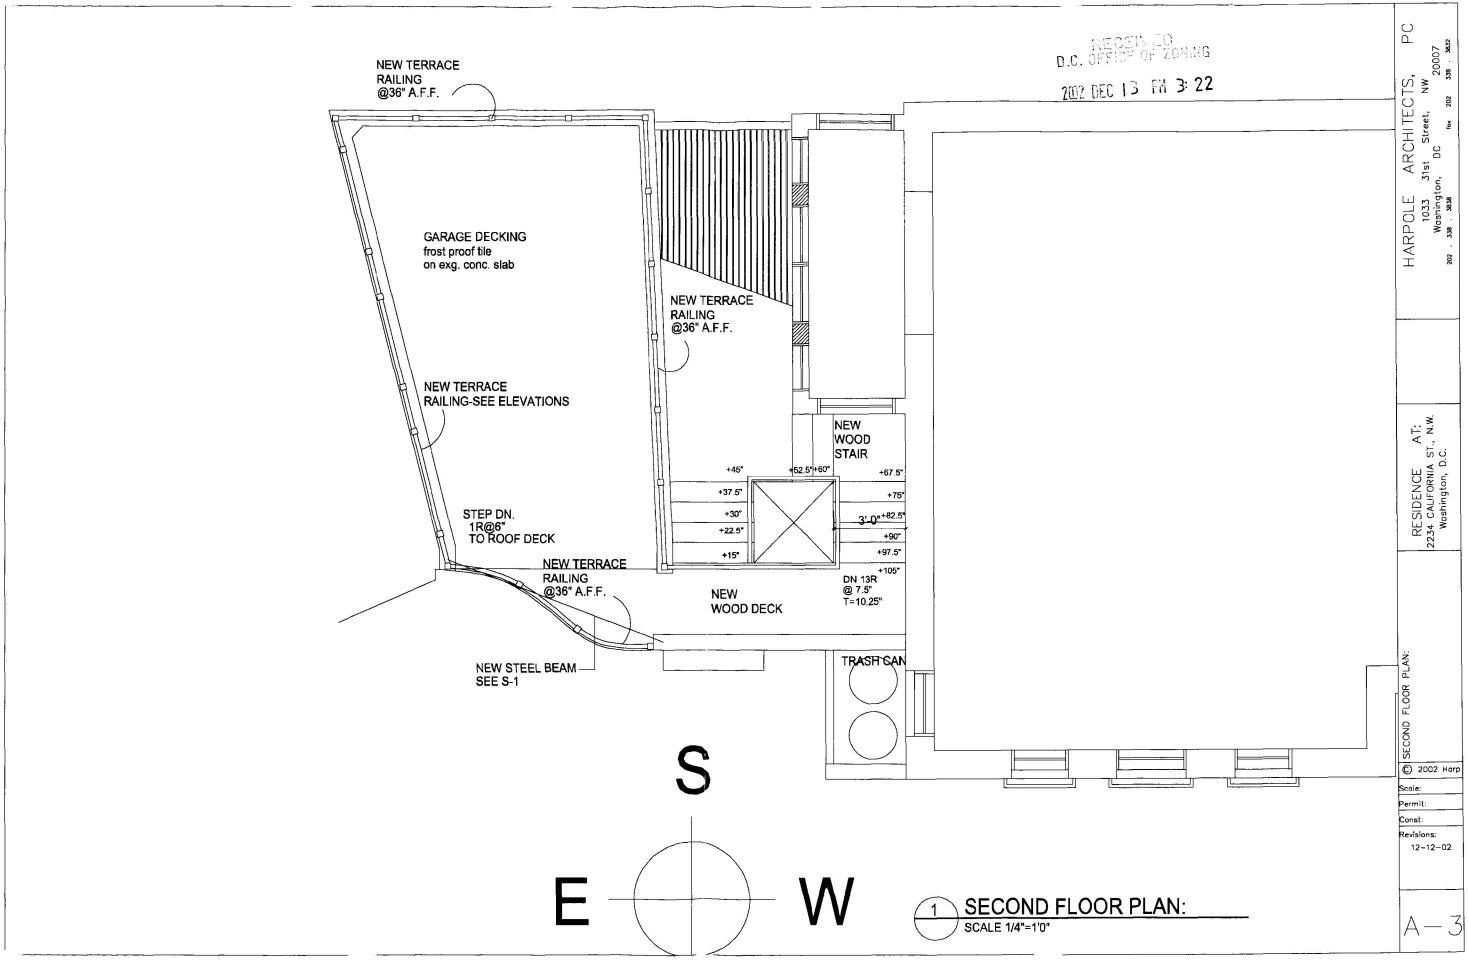

RECEIVED
D.C. OFFICE OF ZONING
2002 DEC 13 PM 3:22


HARPOLE ARCHITECTS, PC
1033 31st Street, NW
Washington, DC 20007
202 . 338 . 3638 fax 202 338 3632

RESIDENCE AT:
2234 CALIFORNIA ST., N.W.
Washington, D.C.

SECOND FLOOR PLAN:

© 2002 Harp
Scale:
Permit:
Const:
Revisions:
12-12-02

A-3

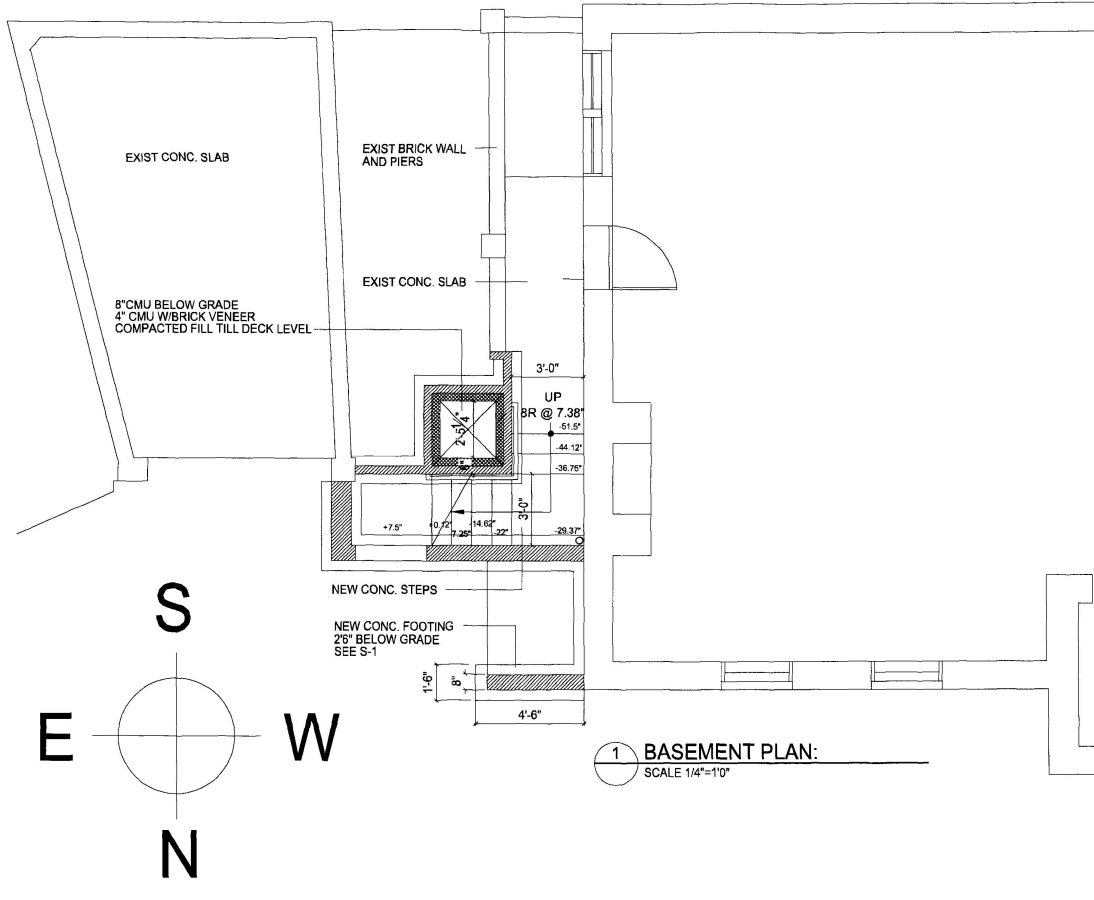

1 BASEMENT PLAN:
SCALE 1/4"=1'0"

HARPOLE ARCHITECTS, PC
1033 31st Street, NW 20007
Washington, DC
202 . 338 . 3838 fax 202 338 3432


RESIDENCE AT:
2234 CALIFORNIA ST. N.W.
Washington, D.C.

BASEMENT FLOOR PLAN:

© 2001 Harp

Scale:
Permit:
Const:
Revisions:
12-12-02

A—1

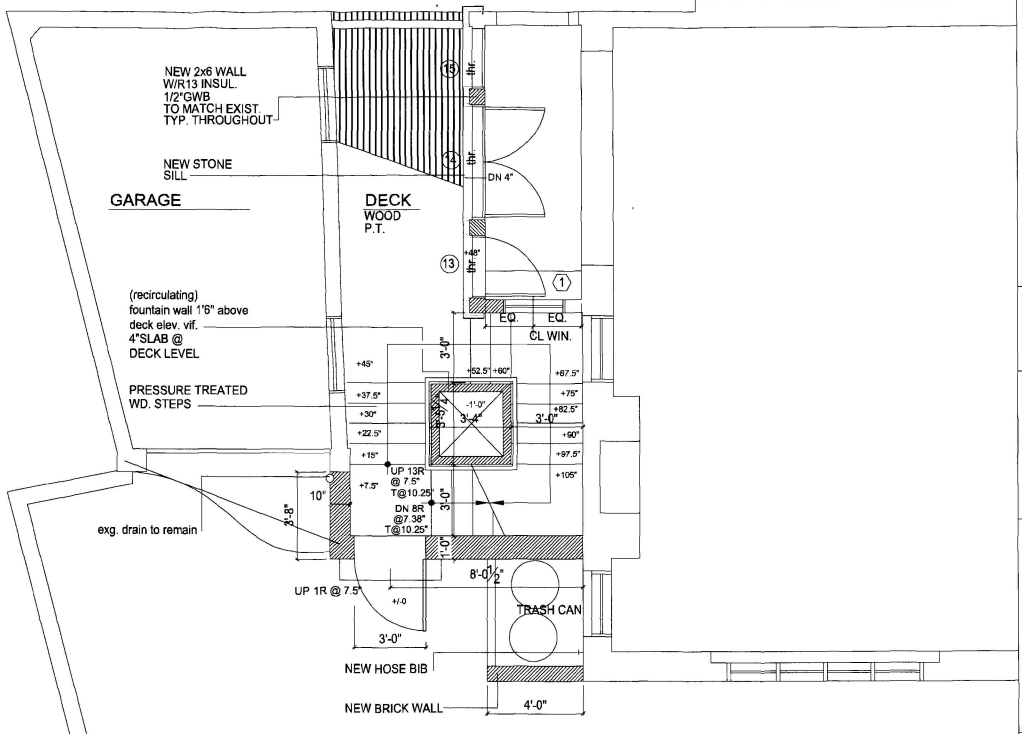

2 FIRST FLOOR PLAN:
SCALE 1/4"=1'0"

HARPOLE ARCHITECTS, PC
1033 31st Street, NW
Washington, DC 20007
202 . 338 . 0808 fax 202 338 3692


RESIDENCE AT:
2234 CALIFORNIA ST., N.W.
Washington, D.C.

FIRST FLOOR PLAN:

© 2002 Harp

Scale:
Permit:
Const:
Revisions:
12-12-02

A-2

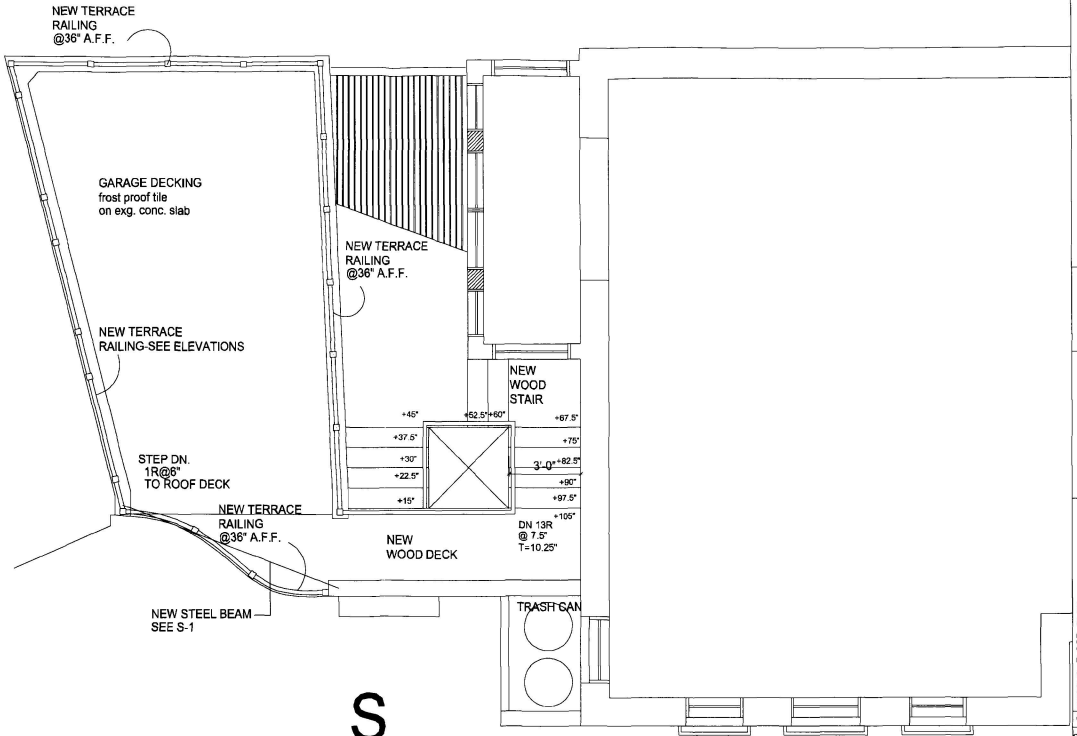

1 SECOND FLOOR PLAN:
SCALE 1/4"=1'0"

HARPOLE ARCHITECTS, PC
1033 31st Street, NW
Washington, DC 20007
202 . 338 . 3452 fax 202 338 3452


RESIDENCE AT:
2234 CALIFORNIA ST., N.W.
Washington, D.C.

SECOND FLOOR PLAN:

© 2002 Harp

Scale:
Permit:
Const:
Revisions:
12-12-02

A-3

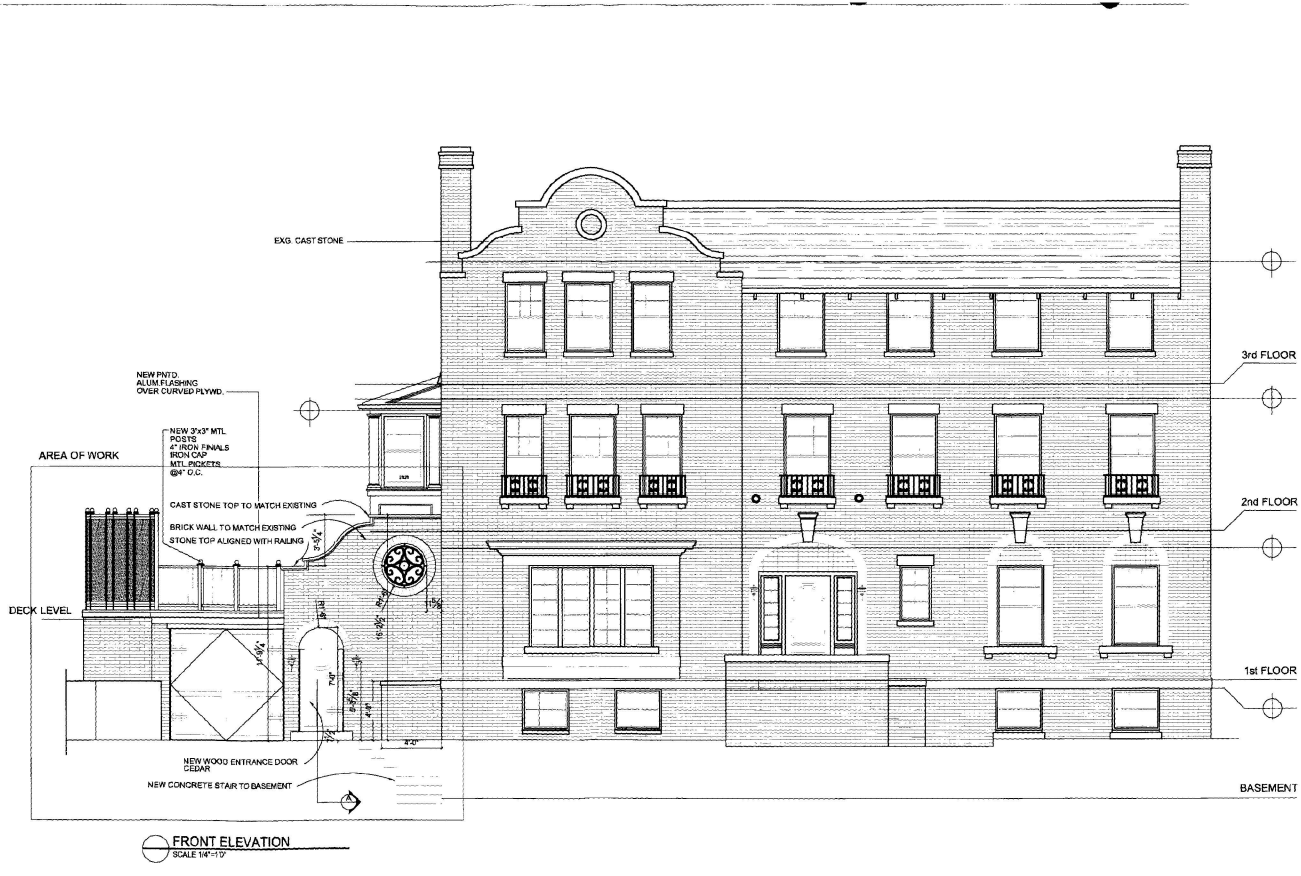

FRONT ELEVATION
SCALE 1/4"=1'0"

HARPOLE ARCHITECTS, PC
1033 31st Street, NW 20007
Washington, DC
202 . 338 . 3830 fax 202 . 338 . 3830


RESIDENCE AT:
2234 CALIFORNIA ST., N.W.
Washington, D.C.

FIRST FLOOR PLAN:

© 2002 Harp

Scale:
Permit:
Const:
Revisions:
12-12-02

A-4

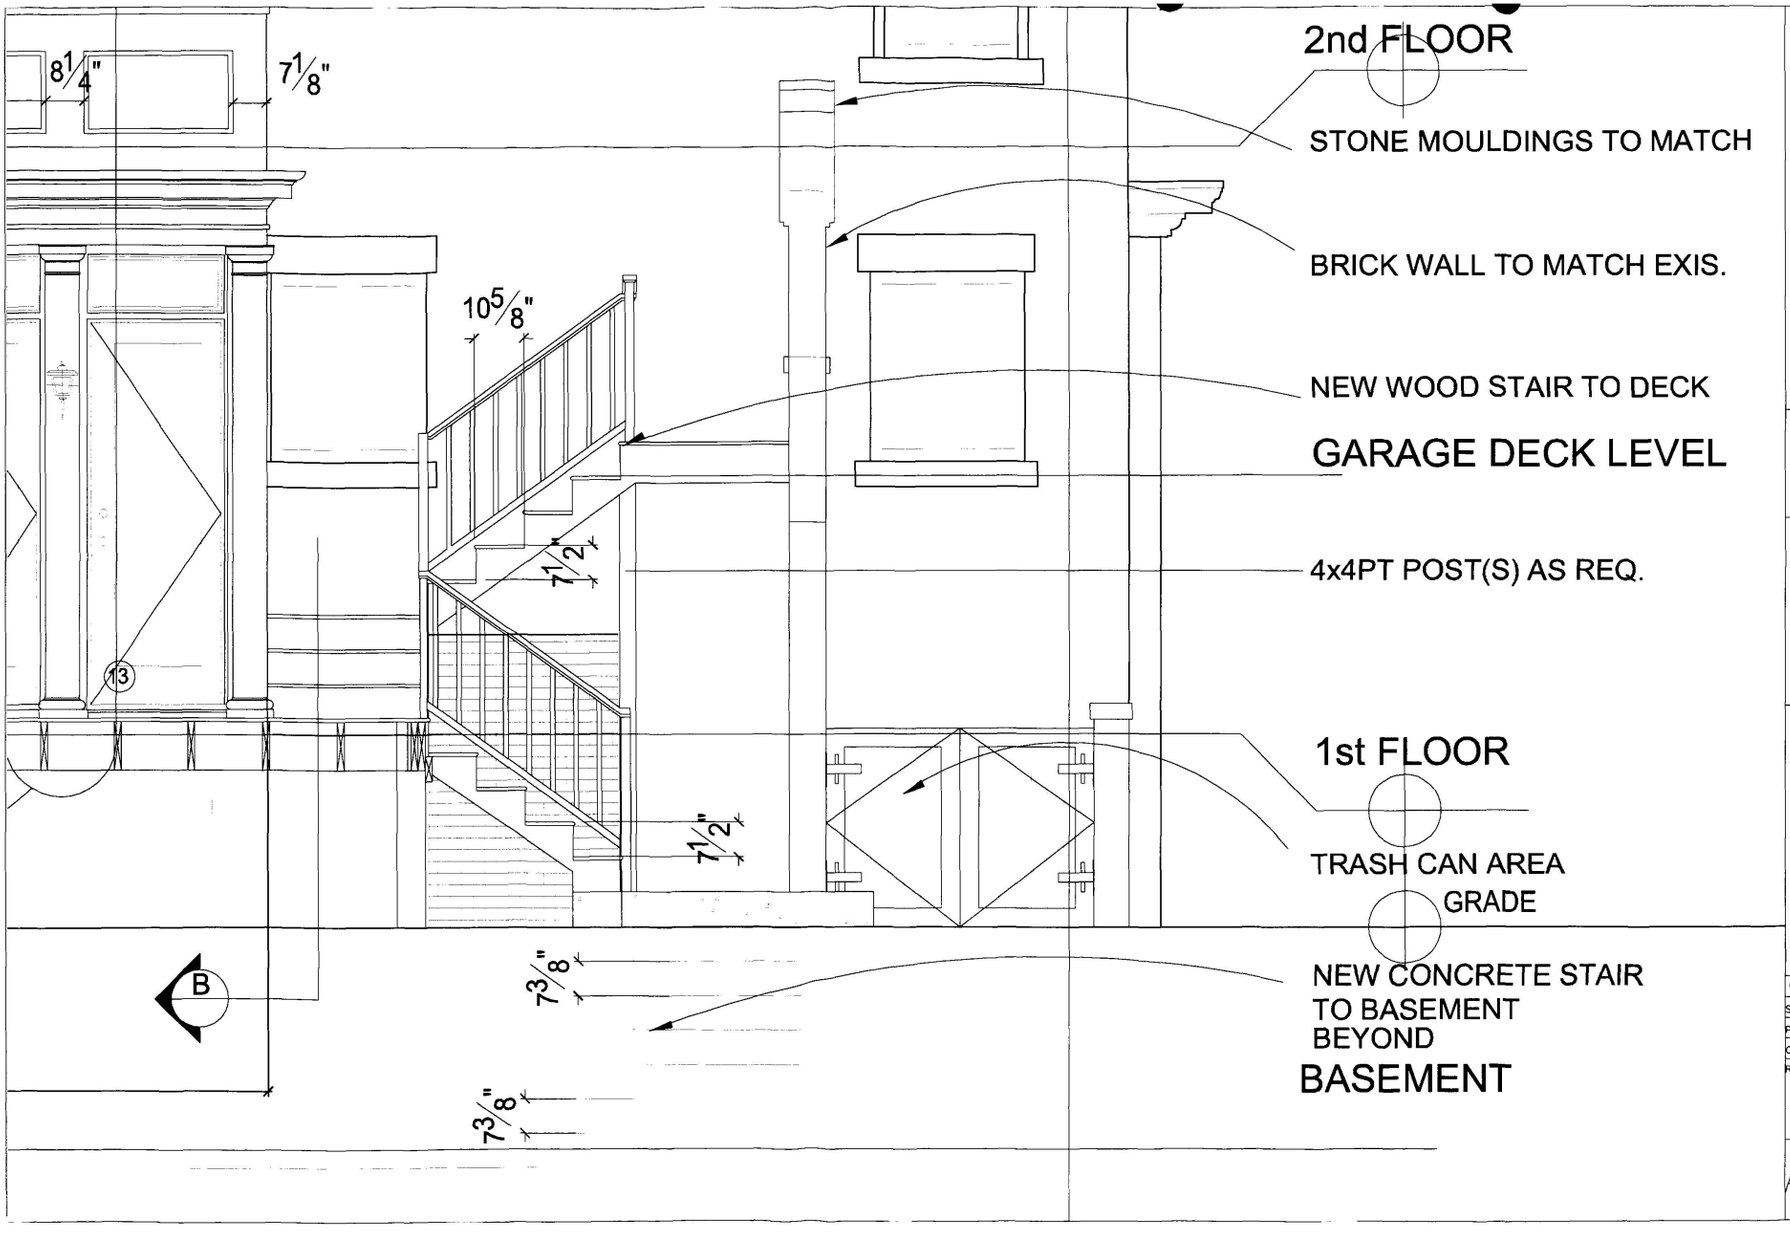

HARPOLE ARCHITECTS, PC
1033 31st Street, NW
Washington, DC 20007
202 . 338 . 3838 fax 202 . 338 . 3832


RESIDENCE AT:
2234 CALIFORNIA ST., N.W.
Washington, D.C.

SECTION:

© 2002 Harp

Scale:
Permit:
Const:
Revisions:
12-12-02

A-5

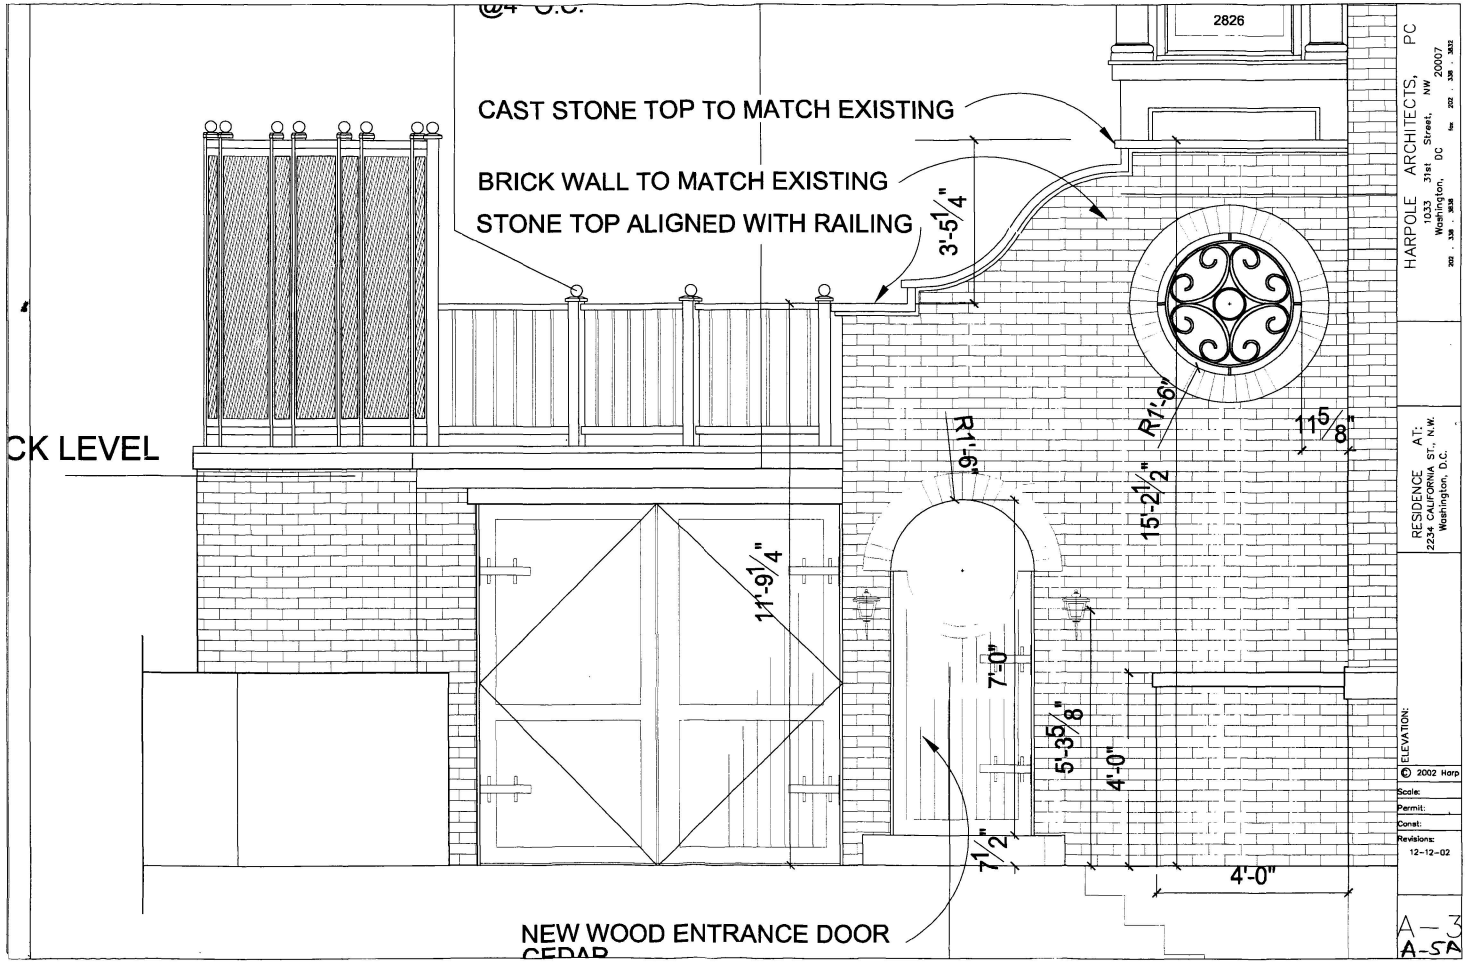

HARPOLE ARCHITECTS, PC
1033 31st Street, NW Washington, DC 20007
202 . 338 . 3838 fax 202 . 338 . 3832


RESIDENCE AT:
2234 CALIFORNIA ST., N.W.
Washington, D.C.

ELEVATION:

© 2002 Harp

Scale:
Permit:
Const:
Revisions:
12-12-02

A-1
A-5

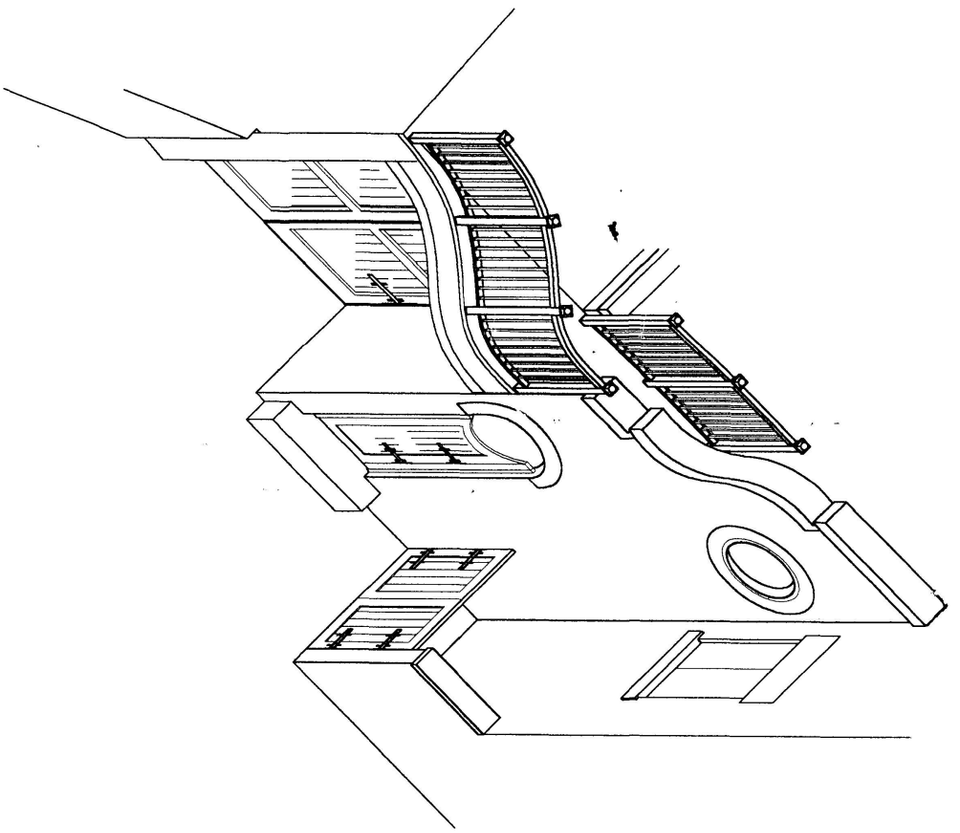

A-6

Revisions:
12-12-02

Const:

Permit:

Scale:

© 2002 Harp

AXON:

AT:
2234 CALIFORNIA ST., N.W.
Washington, D.C.

HARPOLE ARCHITECTS, PC
1033 31st Street, NW
Washington, DC 20007
202 . 338 . 3838 fax 202 . 338 . 3832