
RECEIVED
D.C. OFFICE OF ZONING
2002 DEC 30 PM 3:47


STREET SIDE OF RESTAURANT

A. CURRENT WINDOW/WALL

B. CURRENT EARTH & LANDSCAPING TO BE INCORPORATED INTO FLOOR AREA OF EXPANDED RESTAURANT

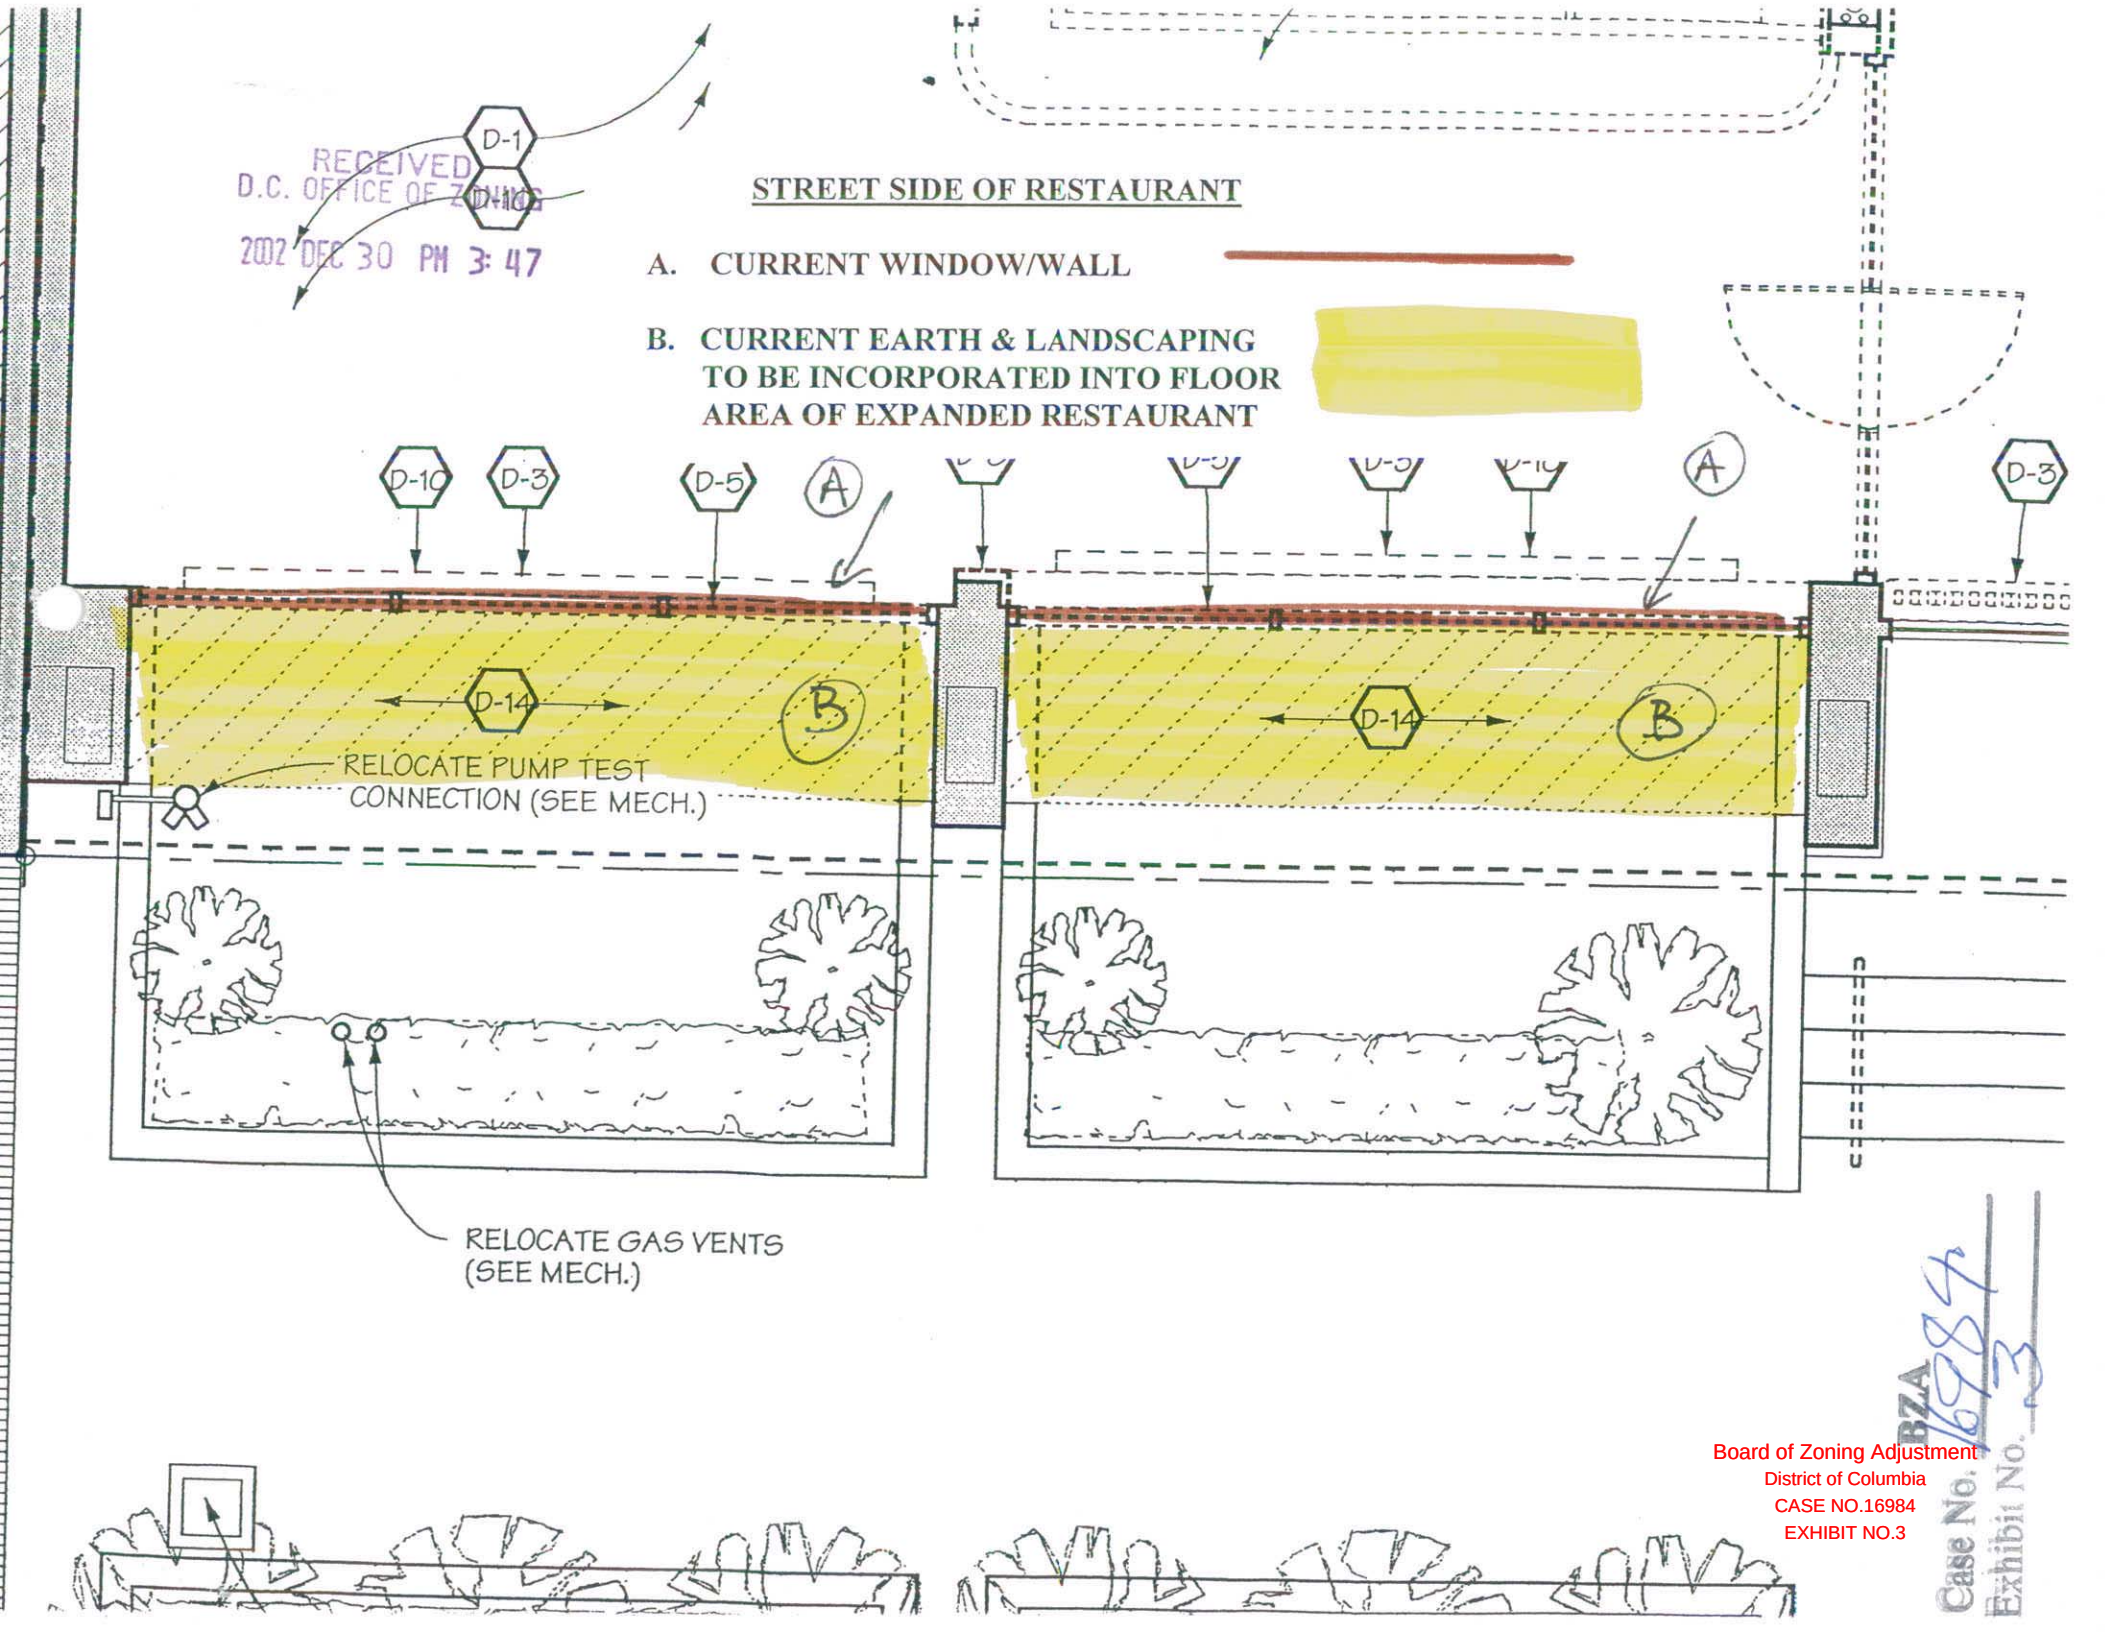

Board of Zoning Adjustment
District of Columbia
CASE NO.16984
EXHIBIT NO.3
BZA
Case No. 16984
Exhibit No. 3

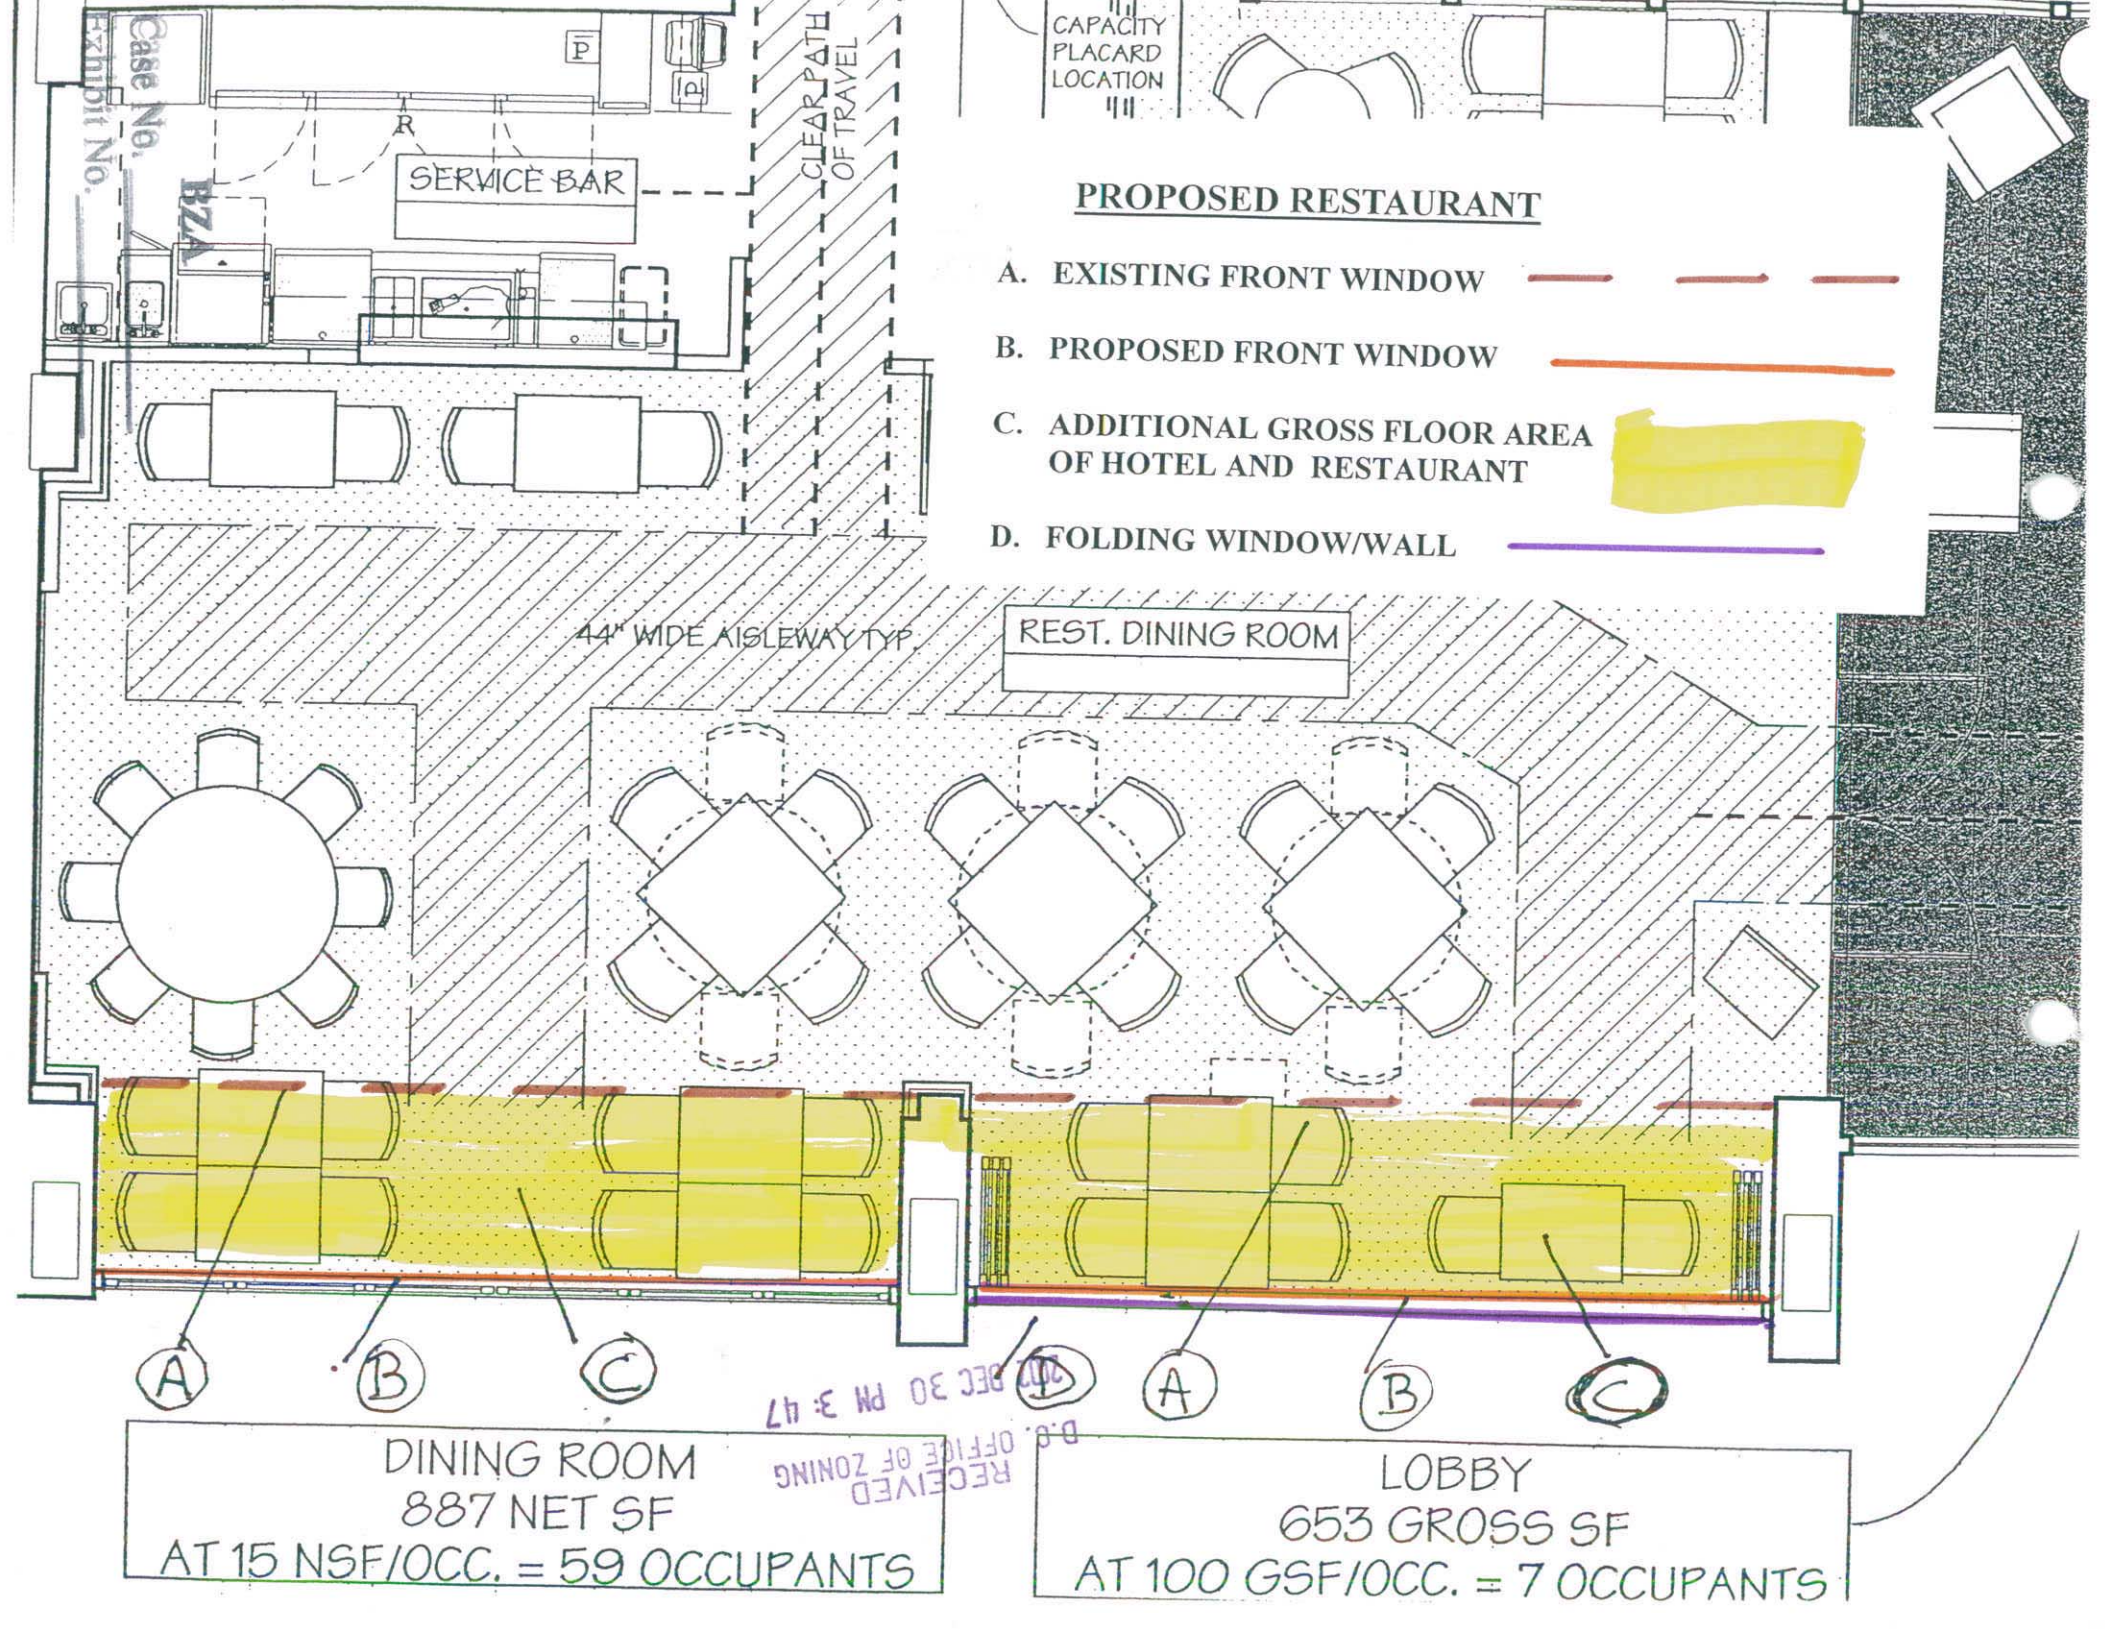

RECEIVED
D.C. OFFICE OF ZONING
2022 DEC 30 PM 3:47