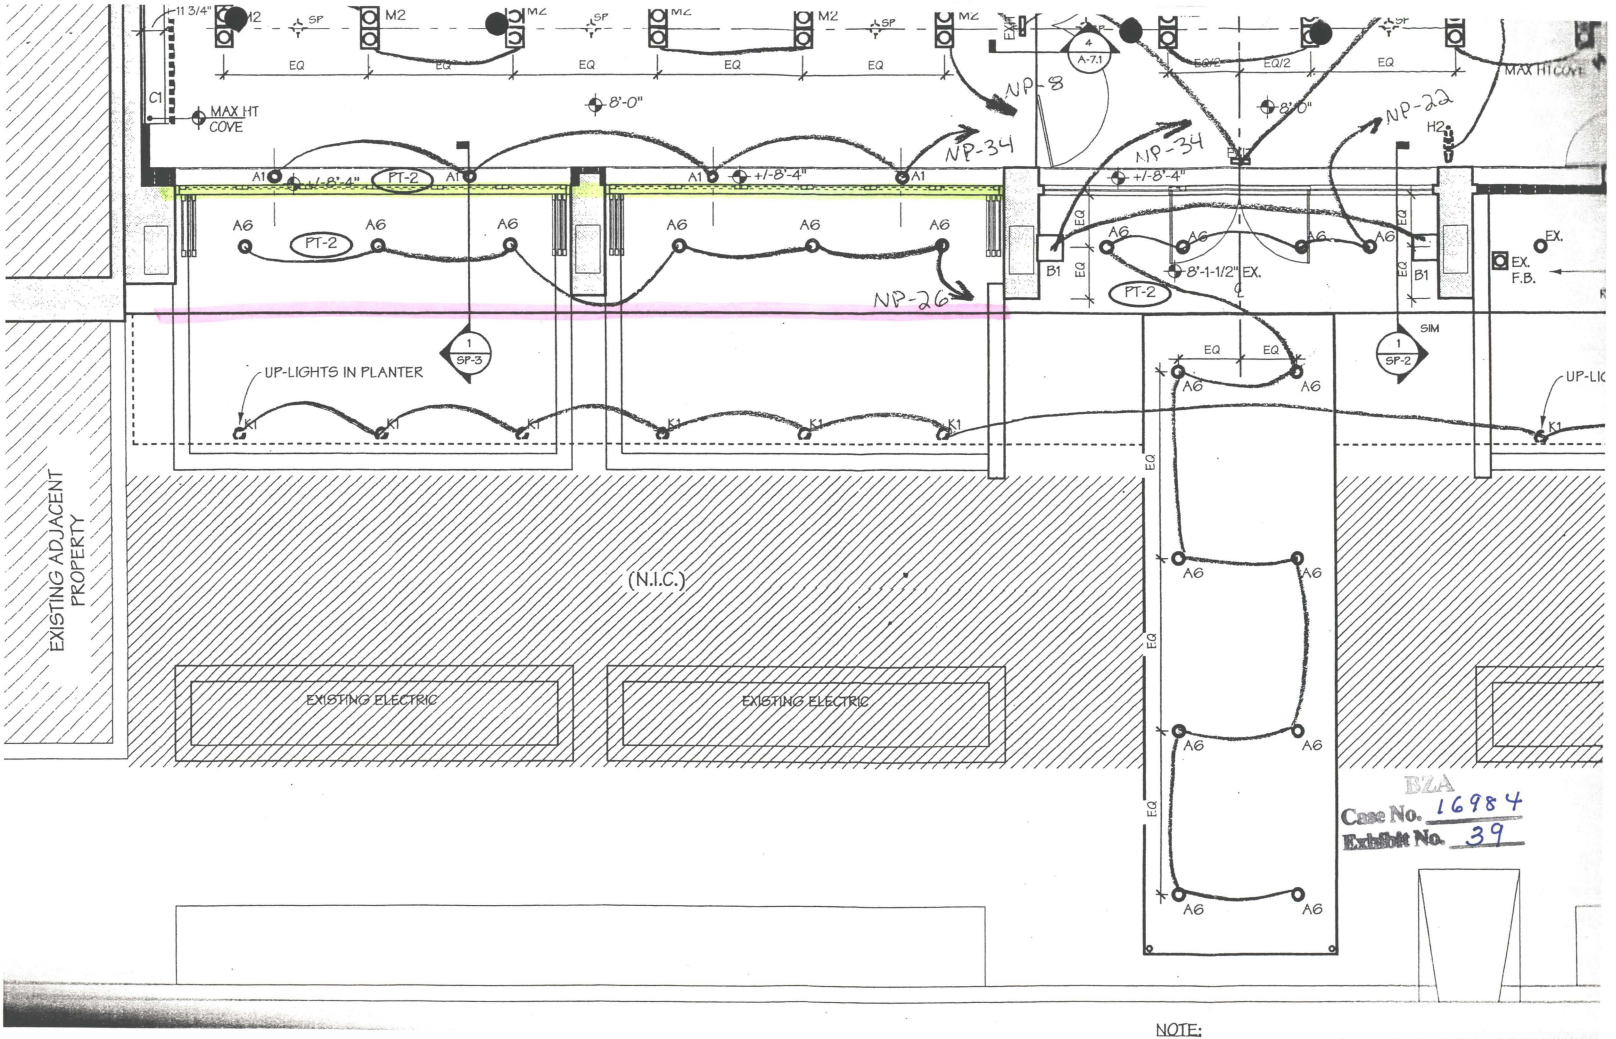
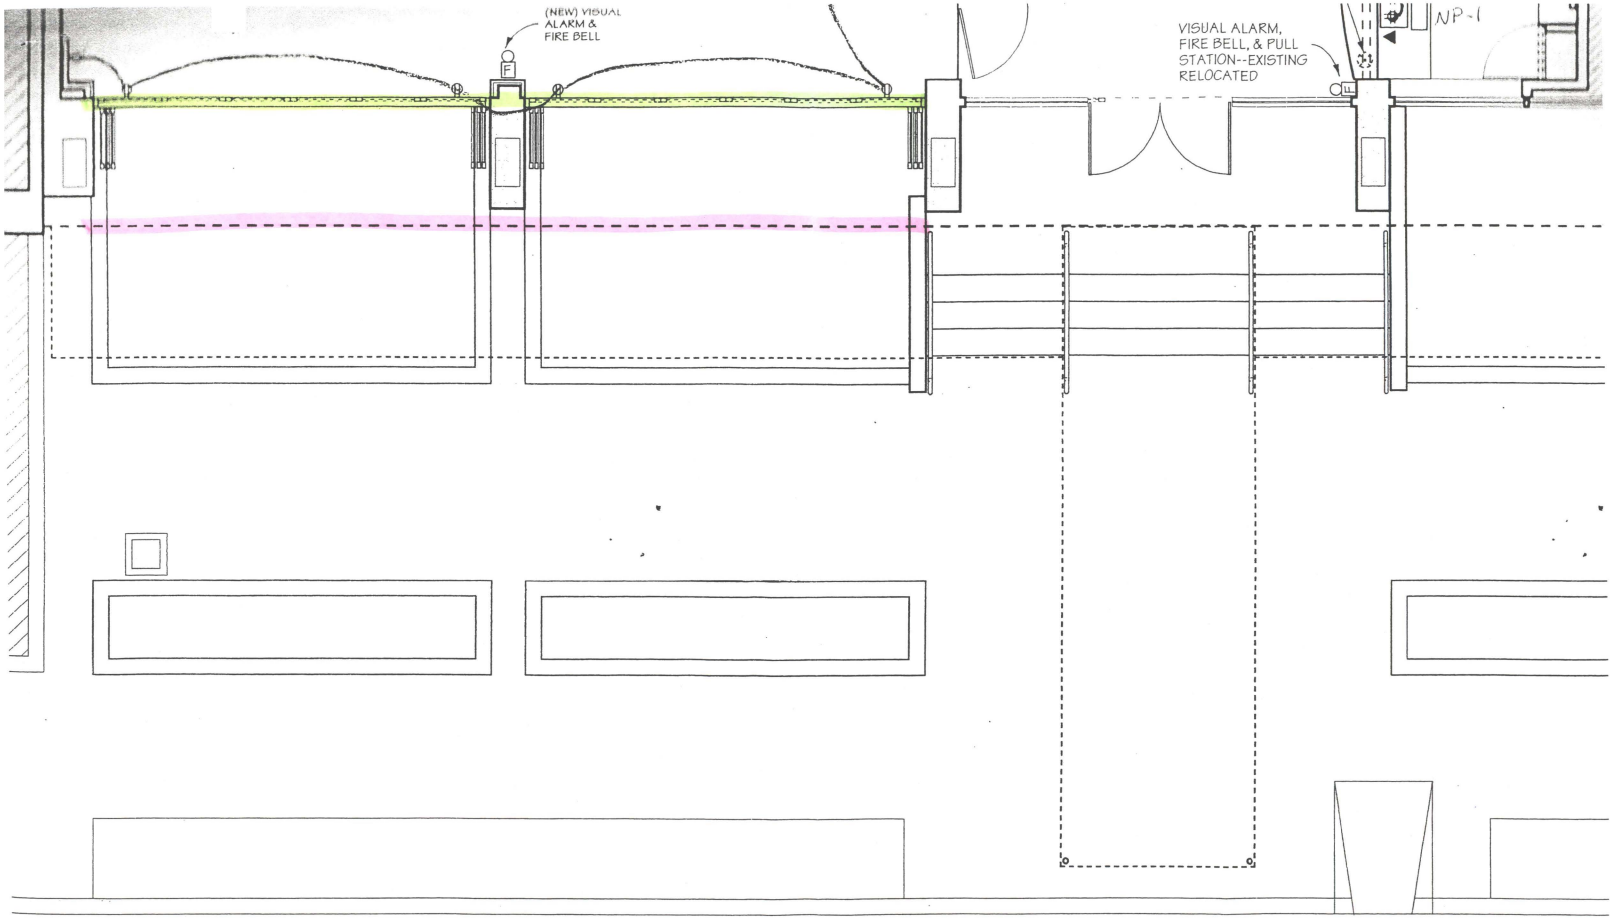

11 3/4"
M2
SP
EQ
C1
MAX HT COVE
8'-0"
NP-8
NP-34
NP-22
H2
MAX HT COVE
A1
+/-8'-4"
PT-2
A6
NP-26
B1
8'-1-1/2" EX.
EX.
EX. F.B.
SIM
1 SP-3
1 SP-2
UP-LIGHTS IN PLANTER
K1
EXISTING ADJACENT PROPERTY
(N.I.C.)
EXISTING ELECTRIC
EXISTING ELECTRIC
BZA
Case No. 16984
Exhibit No. 39
NOTE:



GROUND FLOOR PLAN--NEW WORK