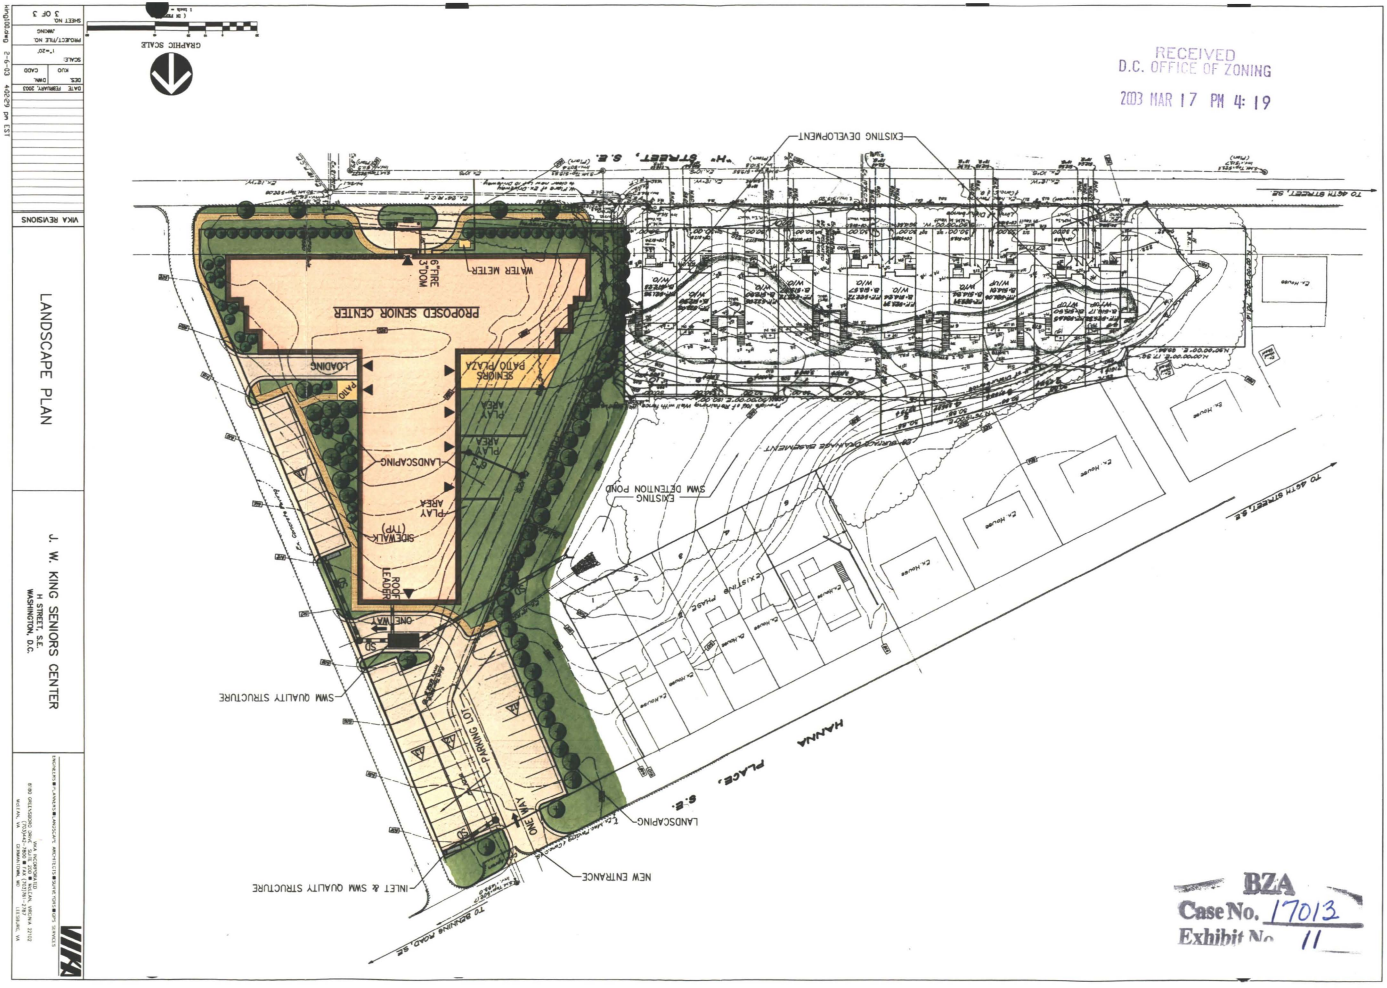

RECEIVED
D.C. OFFICE OF ZONING
2003 MAR 17 PM 4:19
BZA
Case No. 17013
Exhibit No. 11
LANDSCAPE PLAN
J. W. KING SENIORS CENTER
WASHINGTON, D.C.
VIKA REVISIONS
PROPOSED SENIOR CENTER
EXISTING DEVELOPMENT
EXISTING SWM DETENTION POND
SWM QUALITY STRUCTURE
INLET & SWM QUALITY STRUCTURE
NEW ENTRANCE
LANDSCAPING
PARKING LOT
ONE WAY
LOADING
SENIORS PATIO/PLAZA
PLAY AREA
SIDEWALK (TYP)
ROOF OVERHANG
ENTRANCE
WATER METER
FIRE STATION
GRAPHIC SCALE
DATE FEBRUARY 2003
SCALE 1"=20'
SHEET NO. 2 OF 2
PROJECT/FILE NO.
MARKS
1st Ltr 10-20-02
2-10-03