Drawing name: K:\110000001 Knollwood\Schematic Design\BZA Application\conceptual layout.dwg Proposed Jun 27, 2003 9:10am by: stephanie.cutlip
This document, together with the concepts and designs presented herein, as an instrument of service, is intended only for the specific purpose and client for which it was prepared. Reuse of and improper reliance on this document without written authorization and adaptation by KHA Consulting, P.C. shall be without liability to KHA Consulting, P.C.



110000001	06/27/03	KNOLLWOOD EXPANSION	SCHEMATIC DESIGN PROPOSED IMPROVEMENTS	SCALE	SCALE
				DESIGNED BY	KLO
				DRAWN BY	KLO
				CHECKED BY	

WASHINGTON DISTRICT OF COLUMBIA

KHA Consulting, P.C.
© 2003 KHA Consulting, P.C.
12785 SUNRISE VALLEY DR., SUITE 450, HERNDON, VA 20171
PHONE: (703) 674-1300 FAX: (703) 674-1350


No.	REVISIONS	DATE	BY

Drawing name: K:\110000001 Knollwood\Schematic Design\BZA Application\conceptual layout.dwg Existing Jun 26, 2003 5:11pm by: stephanie.cutlip
This document, together with the concepts and designs presented herein, as an instrument of service, is intended only for the specific purpose and client for which it was prepared. Reuse of and improper reliance on this document without written authorization and adaptation by KHA Consulting, P.C. shall be without liability to KHA Consulting, P.C.




PROJECT NO. 110000001	DATE 06/27/03	KNOLLWOOD EXPANSION WASHINGTON DISTRICT OF COLUMBIA	SCHEMATIC DESIGN EXISTING CONDITION	SCALE SCALE DESIGNED BY KLO DRAWN BY KLO CHECKED BY	KHA Consulting, P.C. © 2003 KHA Consulting, P.C. 13750 SUNRISE VALLEY DR., SUITE 450, HERNDON, VA 20171 PHONE: (703) 674-1300 FAX: (703) 674-1350

No.	REVISIONS	DATE	BY

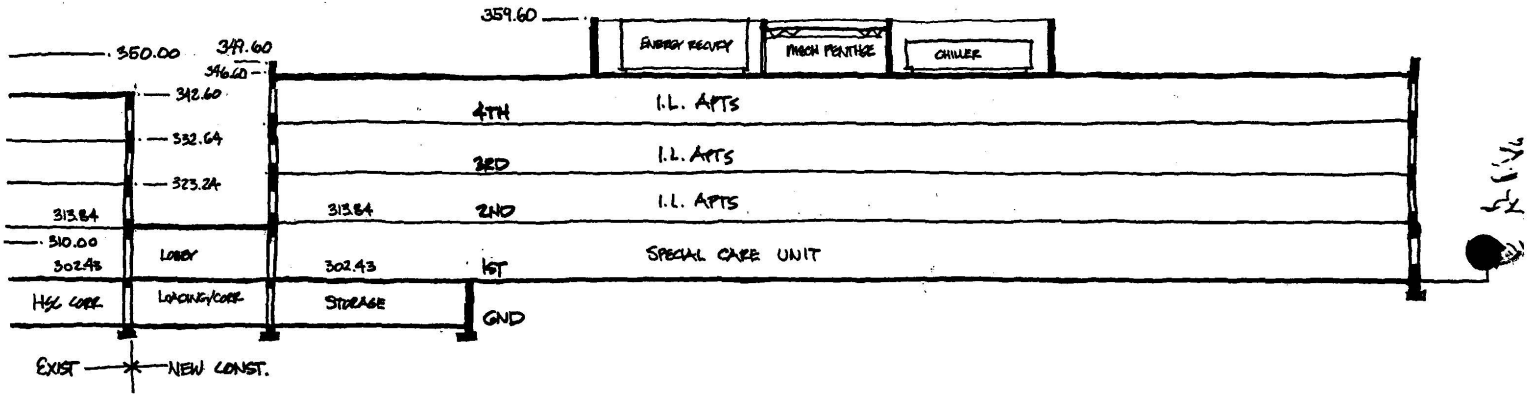

SECTION A-A

NTS

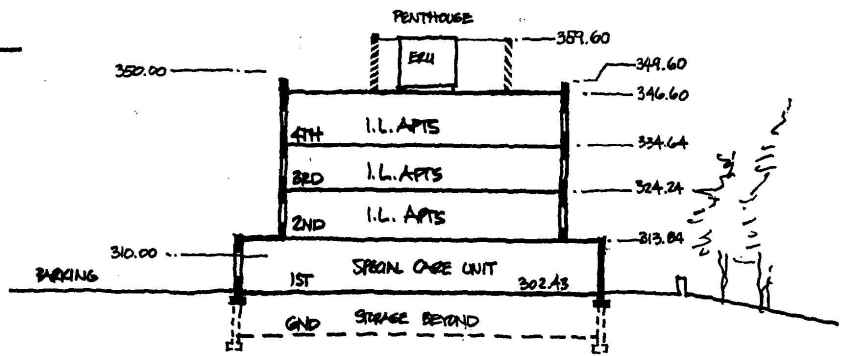

SECTION B-B

NTS

KNOLLWOOD
SCU/I.L. APT EXPANSION

1119.00

04-23-03
REV. 06-16-03

SFCS