
Drawing name: K:\110000001 Knollwood\Schematic Design\BZA Application\conceptual layout.dwg Building Jun 27, 2003 7:44am by: stephanie.cutlip
This document, together with the concepts and designs presented herein, as an instrument of service is intended only for the specific purpose and client for which it was prepared. Reuse of and improper reliance on this document without written authorization and adaptation by KHA Consulting, P.C. shall be without liability to KHA Consulting, P.C.

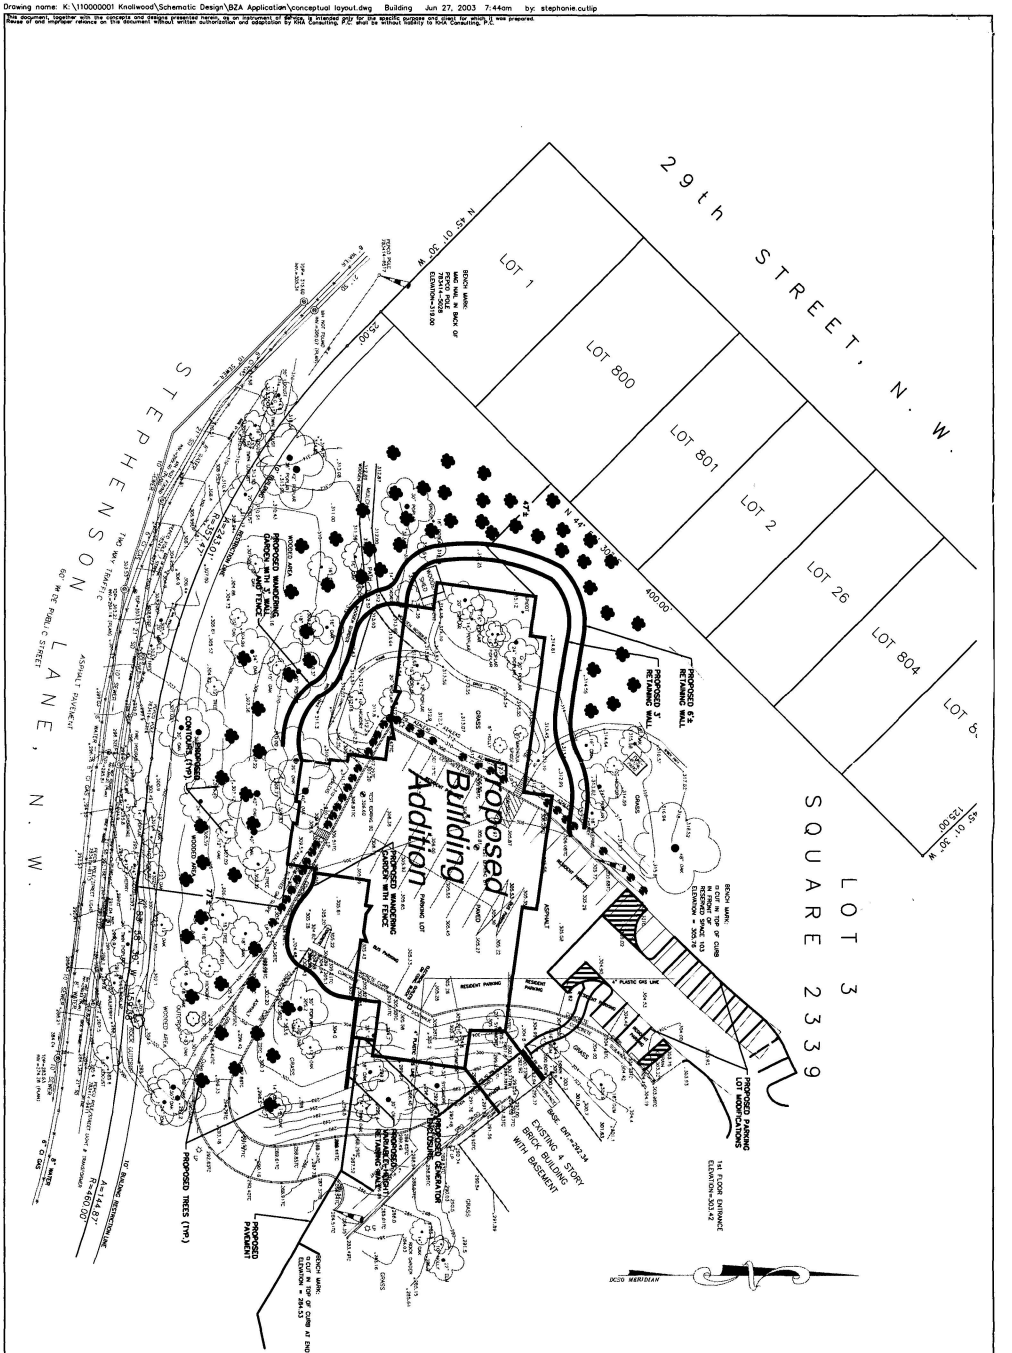


PROJECT NO. 110000001	06/26/03 DATE	KNOLLWOOD EXPANSION WASHINGTON DISTRICT OF COLUMBIA	SCHEMATIC DESIGN BUILDING ADDITION	SCALE 1" = 25' DESIGNED BY KLO DRAWN BY KLO CHECKED BY	KHA Consulting, P.C.	No.	REVISIONS / DATE / BY


KHA Consulting, P.C.
© 2003 KHA Consulting, P.C.
13755 SUNRISE VALLEY DR., SUITE 450, HERNDON, VA 20171
PHONE: (703) 674-1300 FAX: (703) 674-1350

Drawing name: K:\110000001 Knollwood\Schematic Design\BZA Application\conceptual layout.dwg parking Jun 27, 2003 7:19am by: stephanie.cutlip

This document, together with the concepts and designs presented herein, as an instrument of service, is intended only for the specific purpose and client for which it was prepared. Reuse of and improper reliance on this document without written authorization and adaptation by KHA Consulting, P.C. shall be without liability to KHA Consulting, P.C.

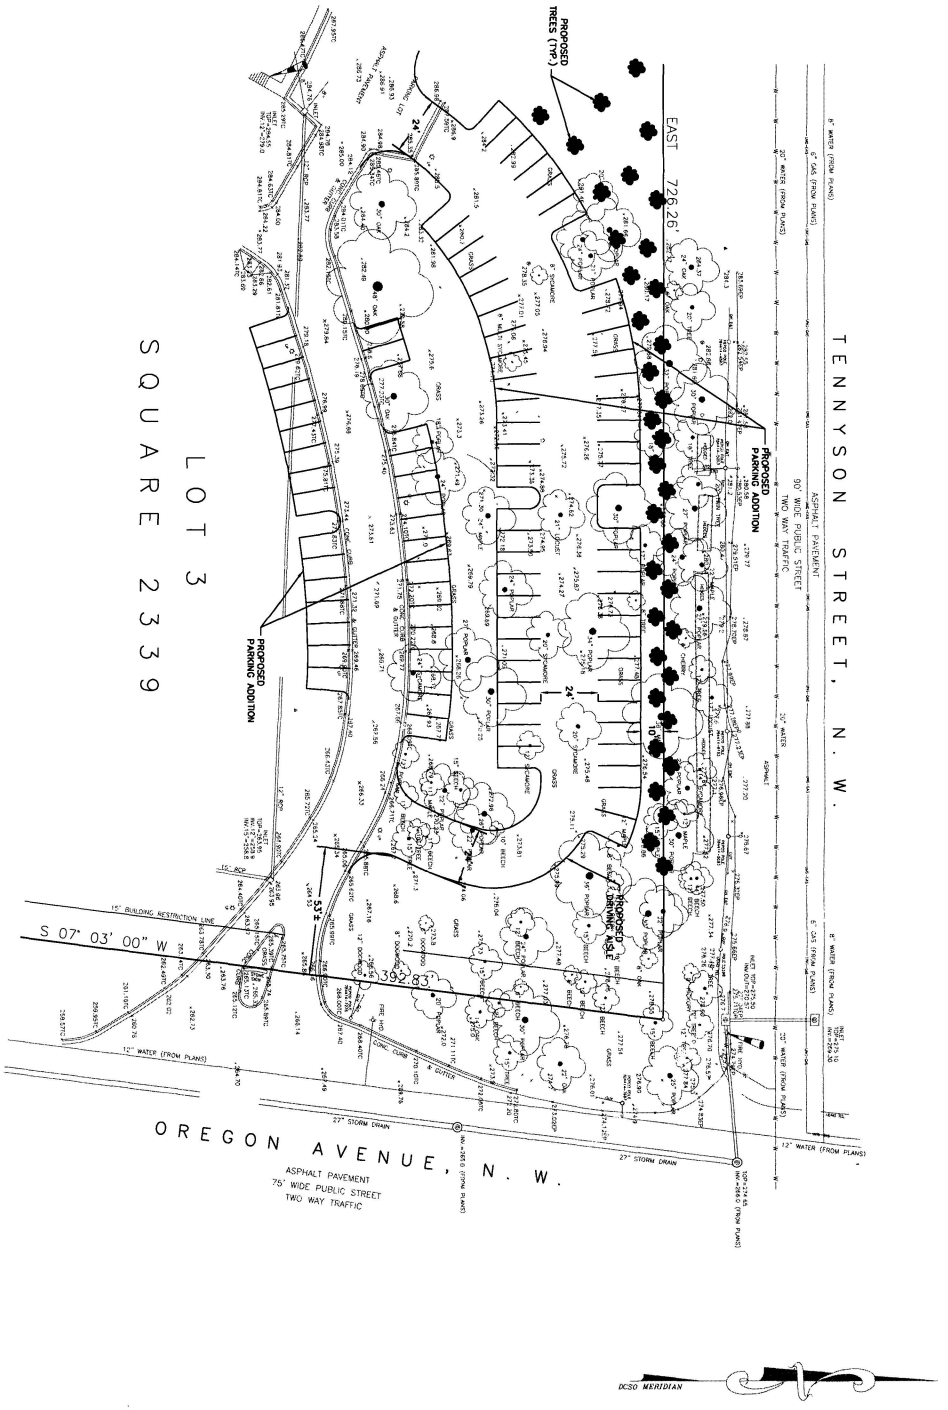

PROJECT NO 110000001	DATE 06/26/03	KNOLLWOOD EXPANSION WASHINGTON DISTRICT OF COLUMBIA	SCHEMATIC DESIGN PARKING ADDITION	SCALE 1" = 25' DESIGNED BY KLO DRAWN BY KLO CHECKED BY	KHA Consulting, P.C. © 2003 KHA Consulting, P.C. 13755 SUNRISE VALLEY DR., SUITE 450, HERNDON, VA 20171 PHONE: (703) 674-1300 FAX: (703) 674-1350	No.	REVISIONS / DATE / BY

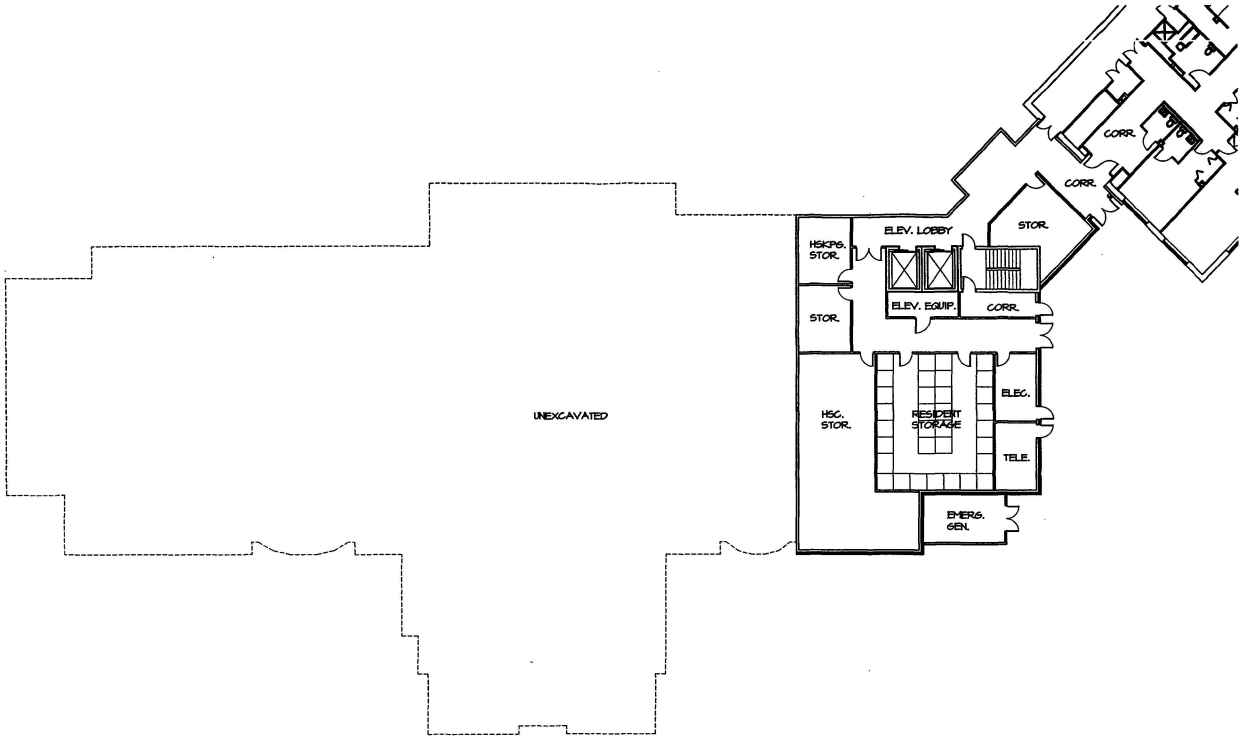


SFCS | Architecture Engineering Planning Interiors

COMMISSION NO.: 1119.00
JUNE 11, 2003

GROUND FLOOR PLAN

KNOLLWOOD
WASHINGTON, D.C.

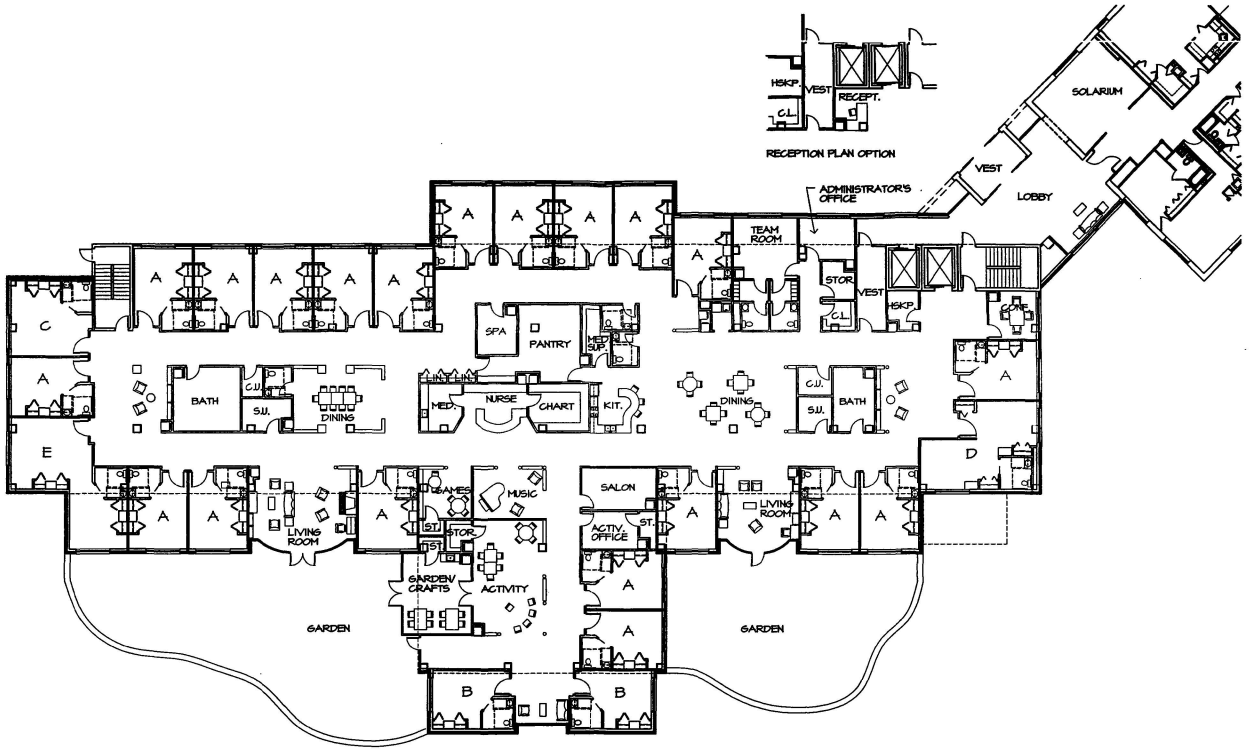


SFCS | Architecture Engineering Planning Interiors

COMMISSION NO.: 1119.00
JUNE 11, 2003

LOBBY LEVEL FLOOR PLAN

KNOLLWOOD
WASHINGTON, D.C.

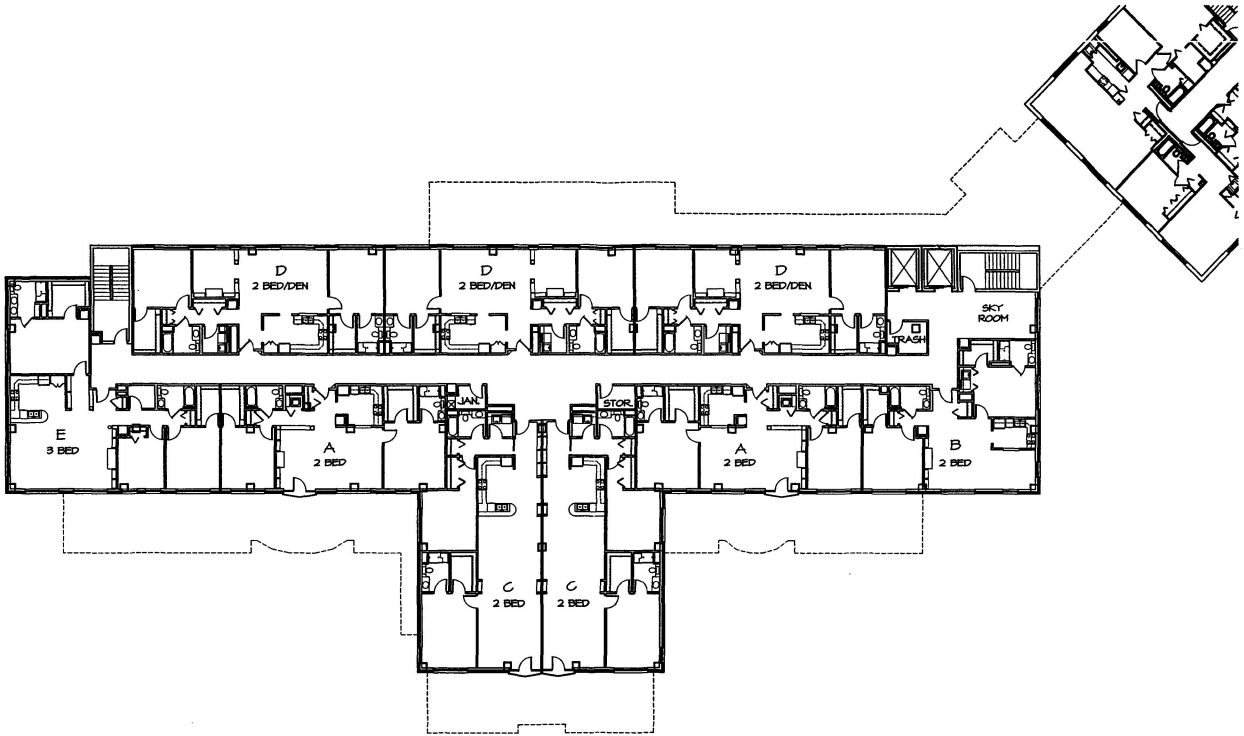

SFCS | Architecture Engineering Planning Interiors

COMMISSION NO.: 1119.00
JUNE 11, 2003

SECOND, THIRD, & FOURTH FLOOR PLANS

KNOLLWOOD
WASHINGTON, D.C.




KNOLLWOOD EXPANSION

SCHEMATIC ELEVATIONS

JUNE 13, 2003

SFCS Architecture Engineering Planning Interiors

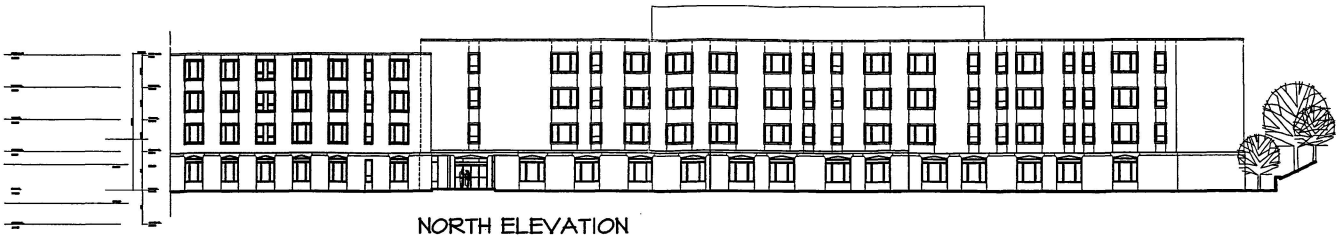

NORTH ELEVATION



SOUTH ELEVATION



EAST ELEVATION



WEST ELEVATION

KNOLLWOOD EXPANSION
SCHEMATIC ELEVATIONS
JUNE 11, 2008
SFCS