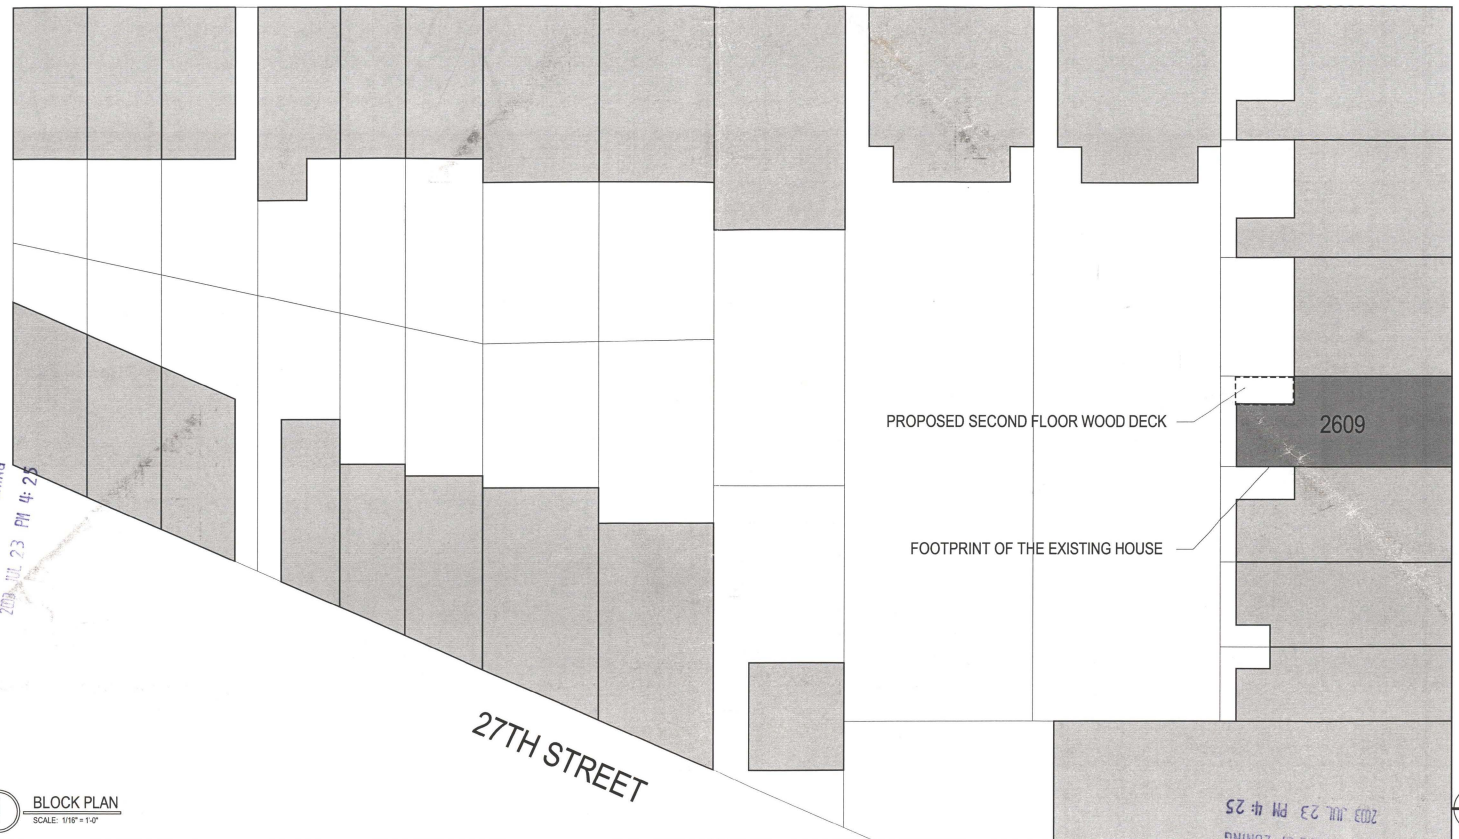


RECEIVED
D.C. OFFICE OF ZONING
2003 JUL 23 PM 4:25

1 BLOCK PLAN
SCALE: 1/16" = 1'-0"

BZA
Case No. 17060
Exhibit No. 8


ALYKHAN House Alterations
2609 "P" Street N.W. Washington, DC 20007

CHRISTIAN ZAPATKA DESIGN, LLC
1427 27TH STREET NW WASHINGTON DC 20007 202 333 2735

RECEIVED
D.C. OFFICE OF ZONING
2003 JUL 23 PM 4:25

A-1


JUNE 30, 2003

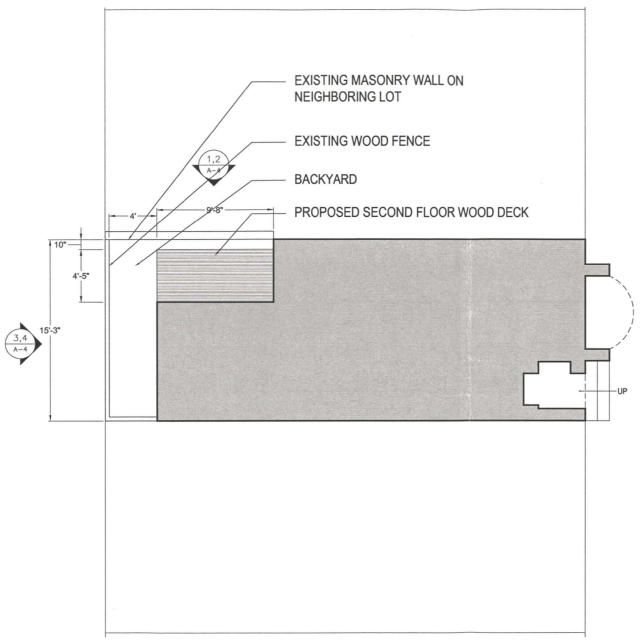


1 SITE PLAN
SCALE: 1/8" = 1'-0"

ALYKHAN House Alterations
2609 "P" Street N.W. Washington, DC 20007


CHRISTIAN ZAPATKA DESIGN, LLC
1427 27TH STREET NW WASHINGTON DC 20007 202 333 2735

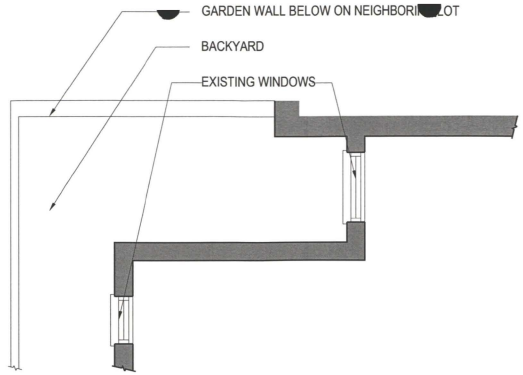


1 EXISTING PARTIAL SECOND FLOOR PLAN
SCALE: 1/2" = 1'-0"

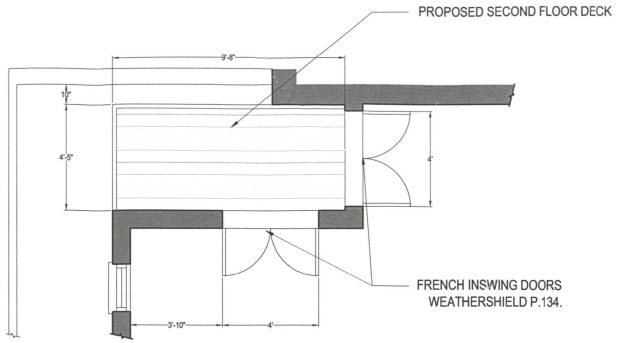


2 PROPOSED PARTIAL SECOND FLOOR PLAN
SCALE: 1/2" = 1'-0"

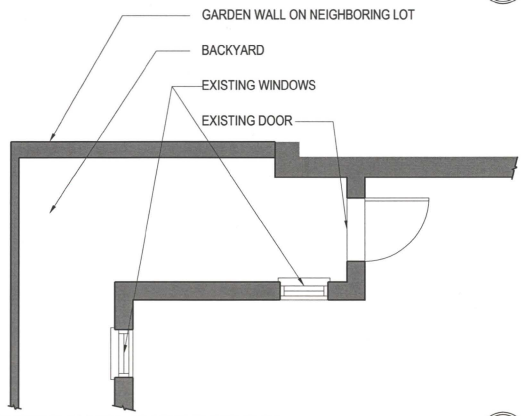

3 EXISTING PARTIAL GROUND FLOOR PLAN
SCALE: 1/2" = 1'-0"

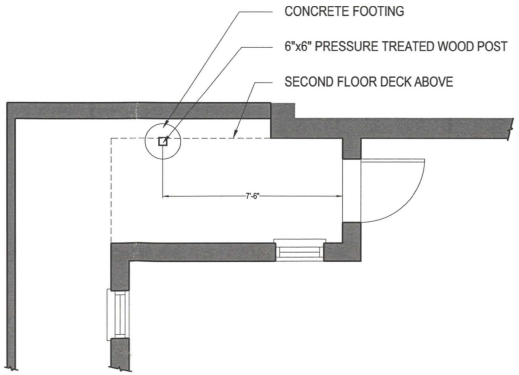


4 PROPOSED PARTIAL GROUND FLOOR PLAN
SCALE: 1/2" = 1'-0"

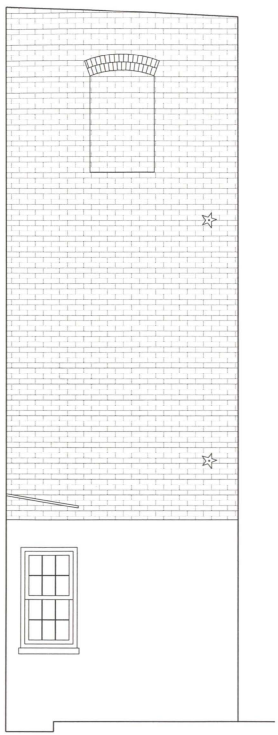

1 EXISTING EAST ELEVATION
SCALE: 1/4" = 1'-0"



2 PROPOSED EAST ELEVATION
SCALE: 1/4" = 1'-0"

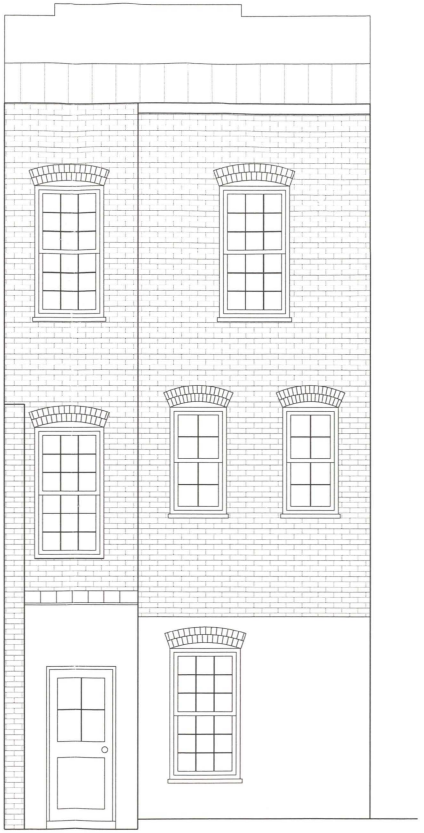

3 EXISTING NORTH ELEVATION
SCALE: 1/4" = 1'-0"




4 PROPOSED NORTH ELEVATION
SCALE: 1/4" = 1'-0"


ALYKHAN House Alterations
2609 "P" Street N.W. Washington, DC 20007

CHRISTIAN ZAPATKA DESIGN, LLC
1427 27TH STREET NW WASHINGTON DC 20007 202 333 2735


JUNE 30, 2003

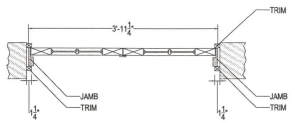


1 EXTERIOR FRENCH DOOR HORIZONTAL SECTION
SCALE: 1/2" = 1'-0"

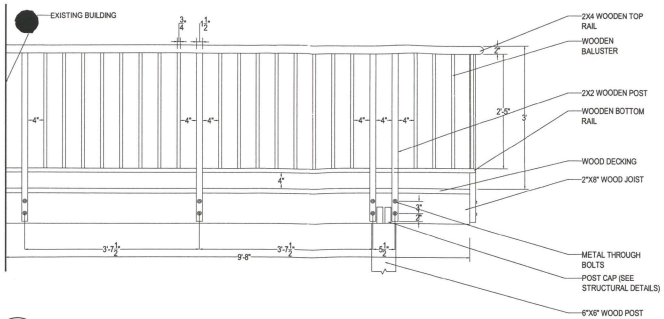


4 RAILING EAST ELEVATION
SCALE: 1/2" = 1'-0"

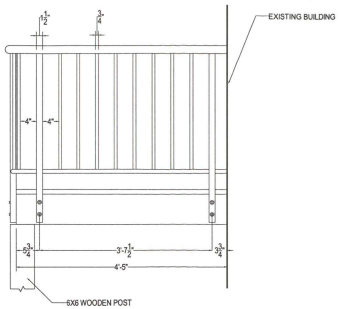


5 RAILING NORTH ELEVATION
SCALE: 1/2" = 1'-0"

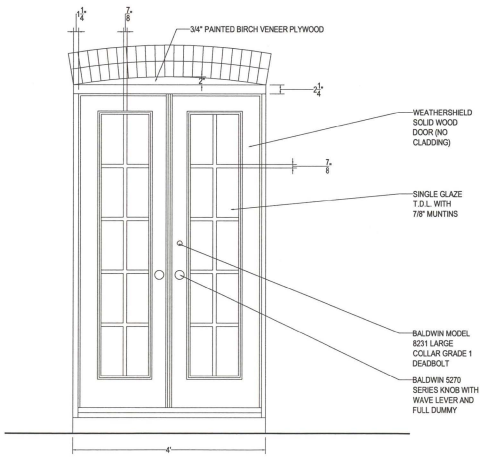

2 FIRST FLOOR DOOR/WINDOW ELEVATION
SCALE: 1/2" = 1'-0"

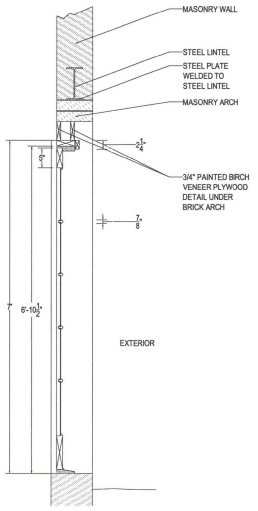


3 EXTERIOR FRENCH DOOR SECTION
SCALE: 1/2" = 1'-0"

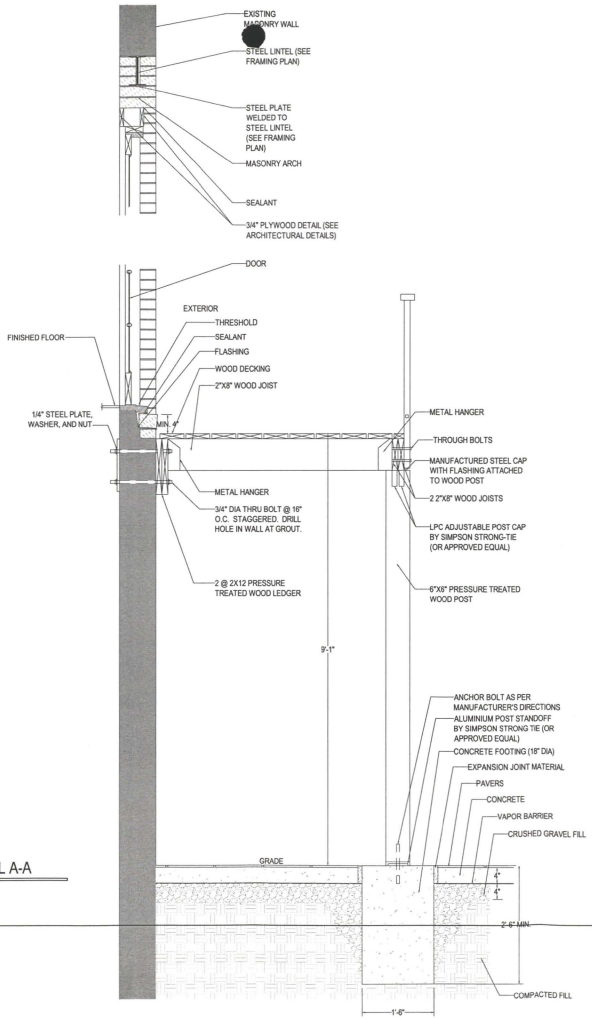

1 DECK SECTION DETAIL A-A

SCALE: 1/2" = 1'-0"

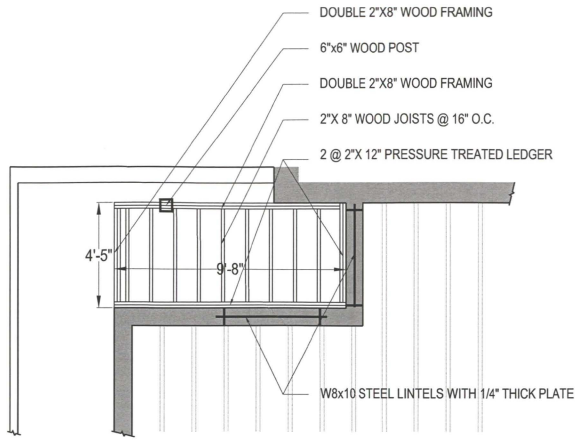

2 DECK FRAMING PLAN

SCALE: 1/4" = 1'-0"