
DRAWING LIST

1	*House:*	BASEMENT
2	*House:*	FLOOR 1
3	*House:*	FLOOR 2 & 3
4	*House:*	ELEVATIONS
5	*House:*	ELEVATIONS
6	*Garage:*	PLAN & ELEVATONS
A	*Context:*	ELEVATIONS
B	*Context:*	SITE PLAN - S
C	*Context:*	SITEPLAN - N

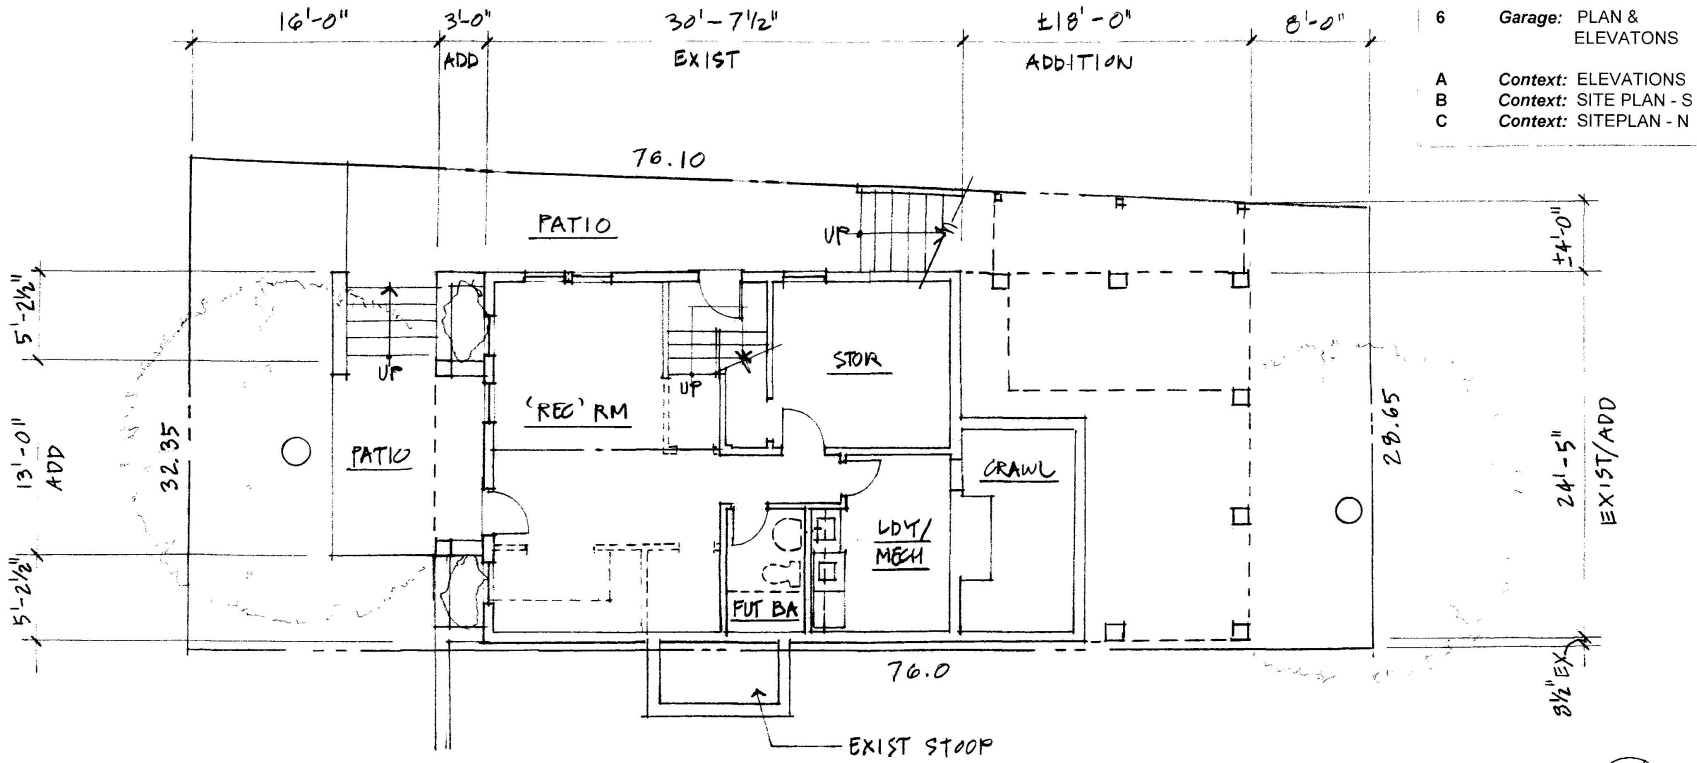

BASEMENT (7'-0" CLG HT)
⅛" = 1'-0"

HOUSE

DATES: 17 JUN 03


PROJECT/OWNER:

BZA
Case No. 17089
Exhibit No. 6

RENOVATION / ADDITION
Gushner Residence
5822 Sherrier Pl. NW
Washington, DC 20006

Board of Zoning Adjustment
District of Columbia
CASE NO. 17089
EXHIBIT NO. 6

ARCHITECT:
THE KURYLAS STUDIO
1909 Q Street NW
Washington, DC 20009
(202) 797-8236

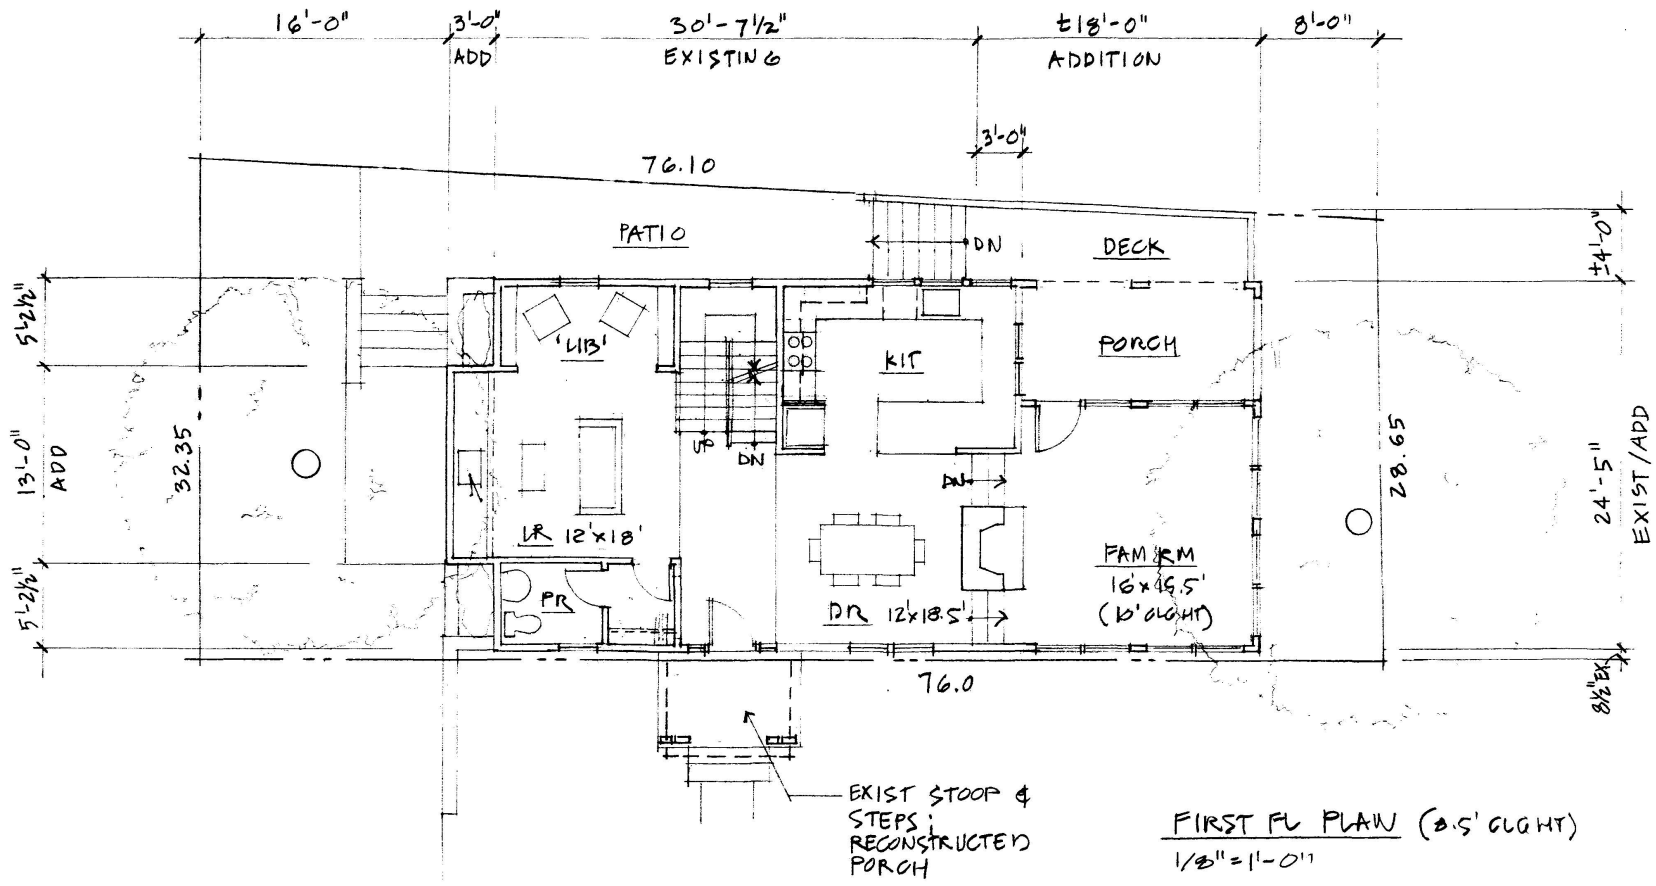

FIRST FL PLAN (8.5' CLG HT)


1/8" = 1'-0"

HOUSE


DATES: 17 JUN 03

PROJECT/OWNER: **RENOVATION / ADDITION**
Gushner Residence
5822 Sherrier Pl. NW
Washington, DC 20006

ARCHITECT: **THE KURYLAS STUDIO**
1909 Q Street NW
Washington, DC 20009
(202) 797-8236

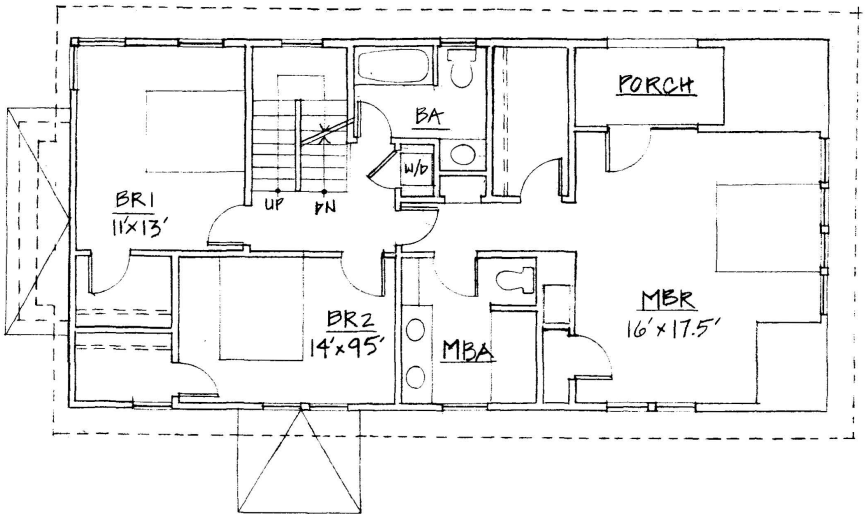

SECOND FL PLAN (8'-0" CLG HT)

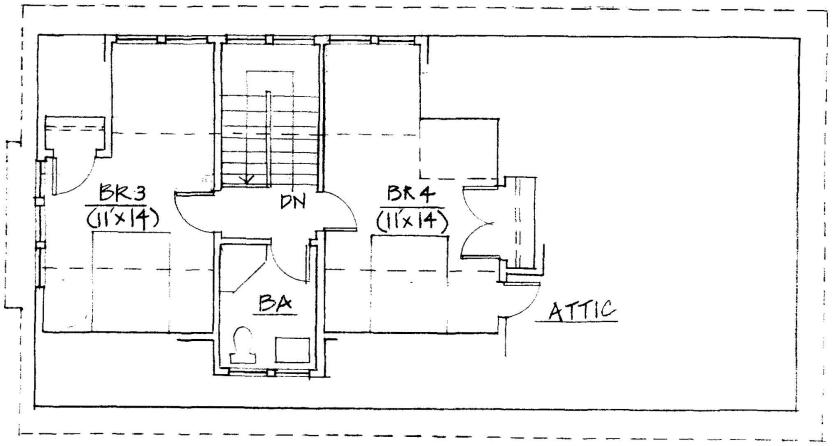


THIRD FL PLAN (8'-0" CLG HT)
1/8" = 1'-0"

HOUSE

DATES: 17 JUN 03

PROJECT/OWNER: **RENOVATION / ADDITION**
Gushner Residence
5822 Sherrier Pl. NW
Washington, DC 20006

ARCHITECT: **THE KURYLAS STUDIO**
1909 Q Street NW
Washington, DC 20009
(202) 797-8236

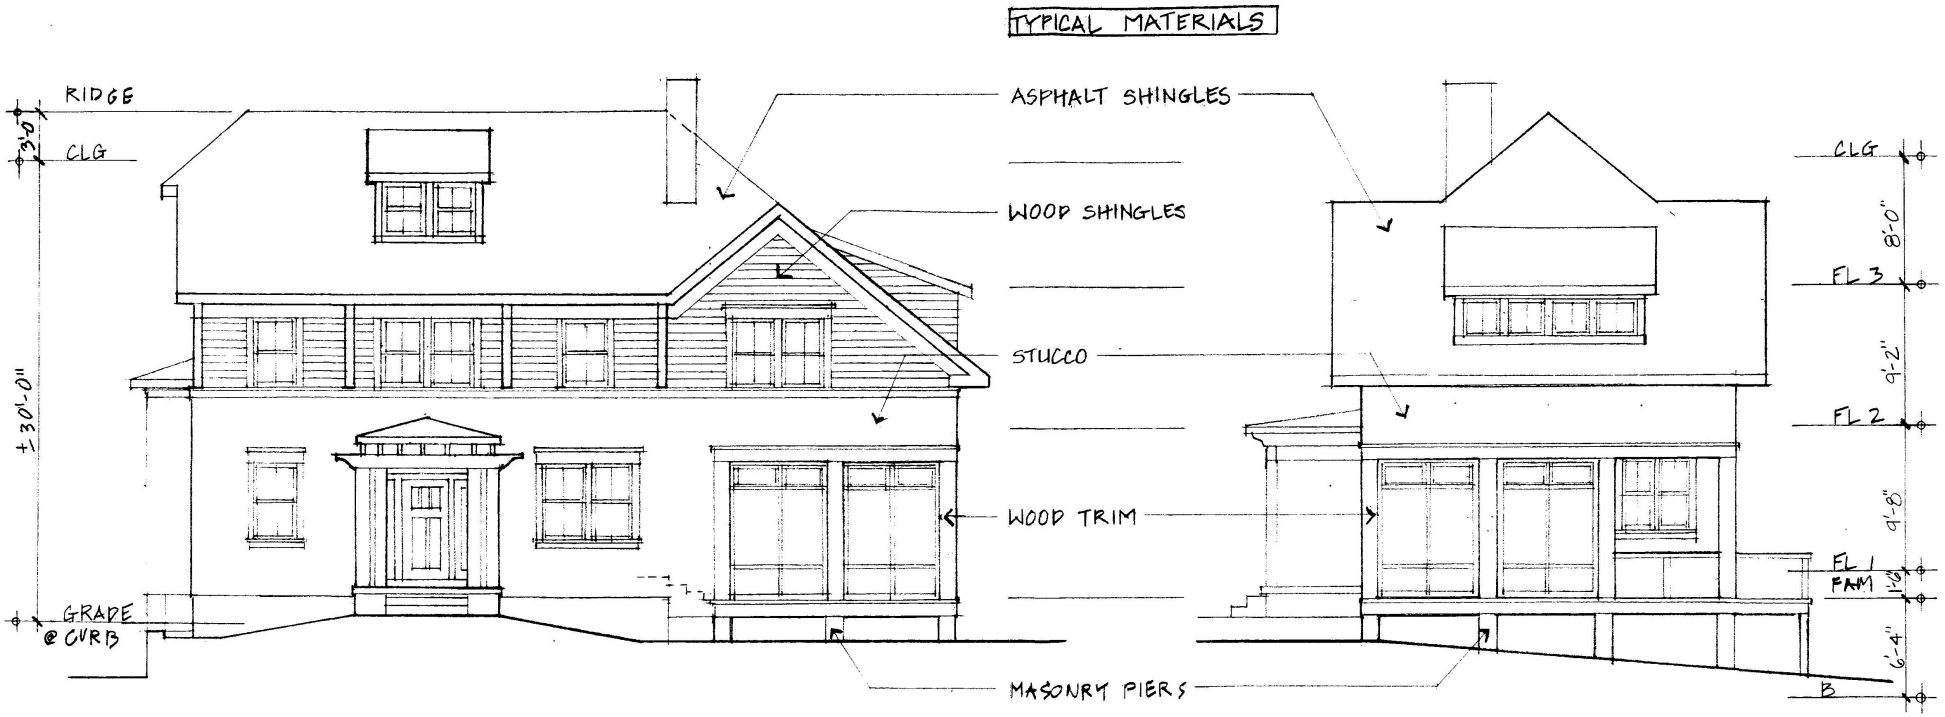

E ELEV (FRONT)

1/8"=1'-0"

N ELEV

ARCHITECT: **THE KURYLAS STUDIO**
1909 Q Street NW
Washington, DC 20009
(202) 797-8236

HOUSE

DATES: 17 JUN 03

PROJECT/OWNER: **RENOVATION / ADDITION**
Gushner Residence
5822 Sherrier Pl. NW
Washington, DC 20006



W ELEV
1/8"=1'-0"

S ELEV


HOUSE

DATES: 17 JUN 03


PROJECT/OWNER:

RENOVATION / ADDITION
Gushner Residence
5822 Sherrier Pl. NW
Washington, DC 20006


ARCHITECT:
THE KURYLAS STUDIO
1909 Q Street NW
Washington, DC 20009
(202) 797-8236

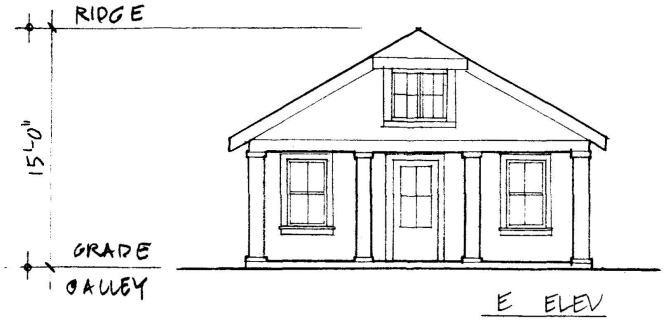


E ELEV

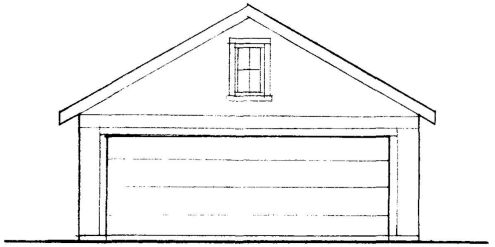

W ELEV

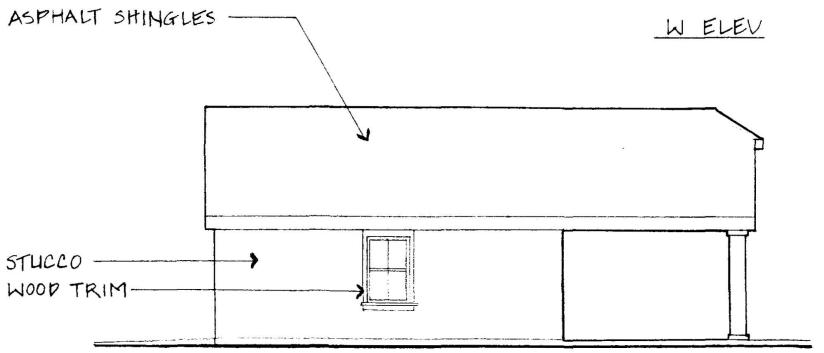

S ELEV (N ELEV OPP HAND)
1/8" = 1'-0"

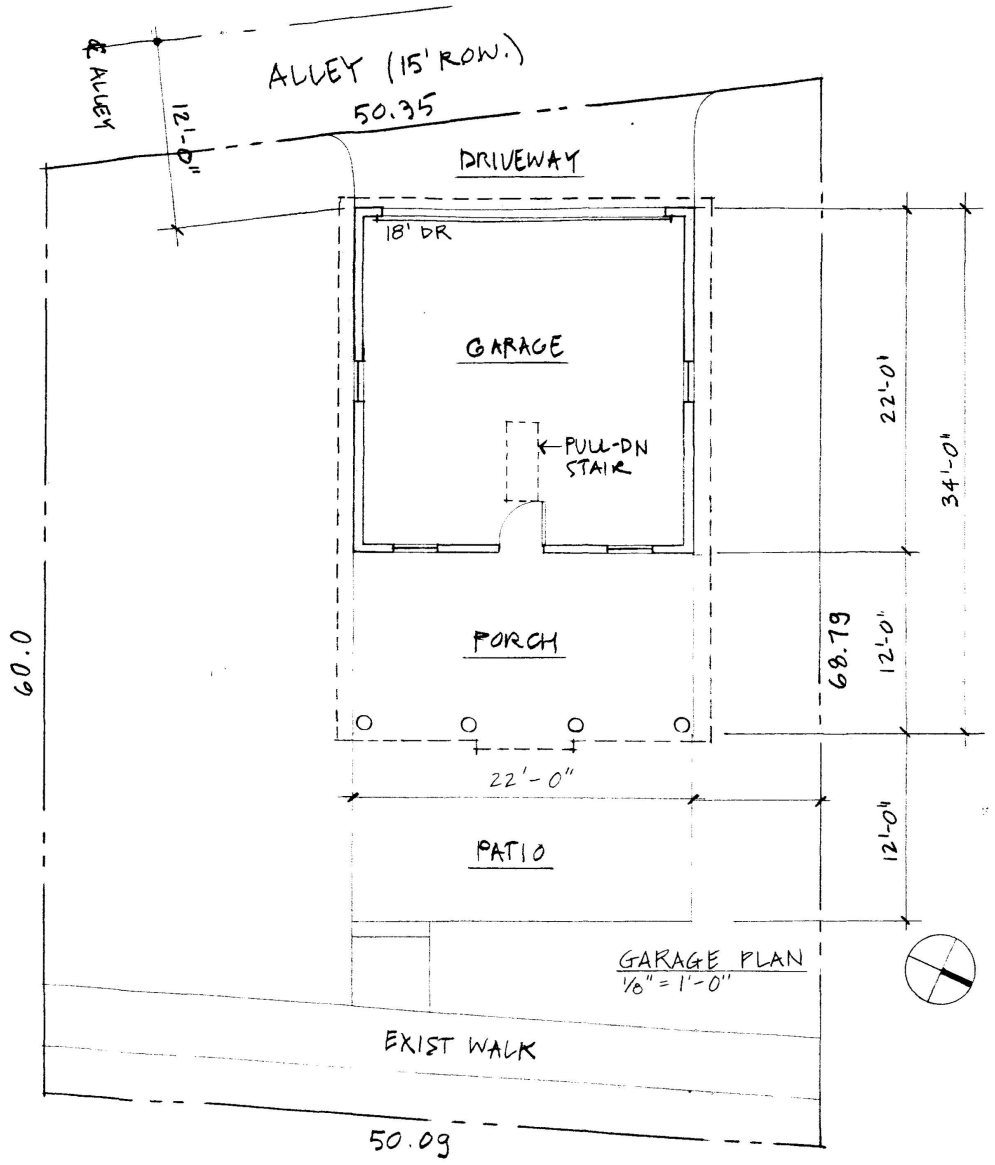

GARAGE PLAN
1/8" = 1'-0"

GARAGE

DATES: 17 JUN 03

PROJECT/OWNER:

RENOVATION / ADDITION
Gushner Residence
5822 Sherrier Pl. NW
Washington, DC 20006

ARCHITECT:
THE KURYLAS STUDIO
1909 Q Street NW
Washington, DC 20009
(202) 797-8236




CONTEXT STREETSCAPE ELEVATION
1"=20'-0"

DATES: 17 JUN 03

PROJECT/OWNER: **RENOVATION / ADDITION**
Gushner Residence
5822 Sherrier Pl. NW
Washington, DC 20006

ARCHITECT: **THE KURYLAS STUDIO**
1909 Q Street NW
Washington, DC 20009
(202) 797-8236

A

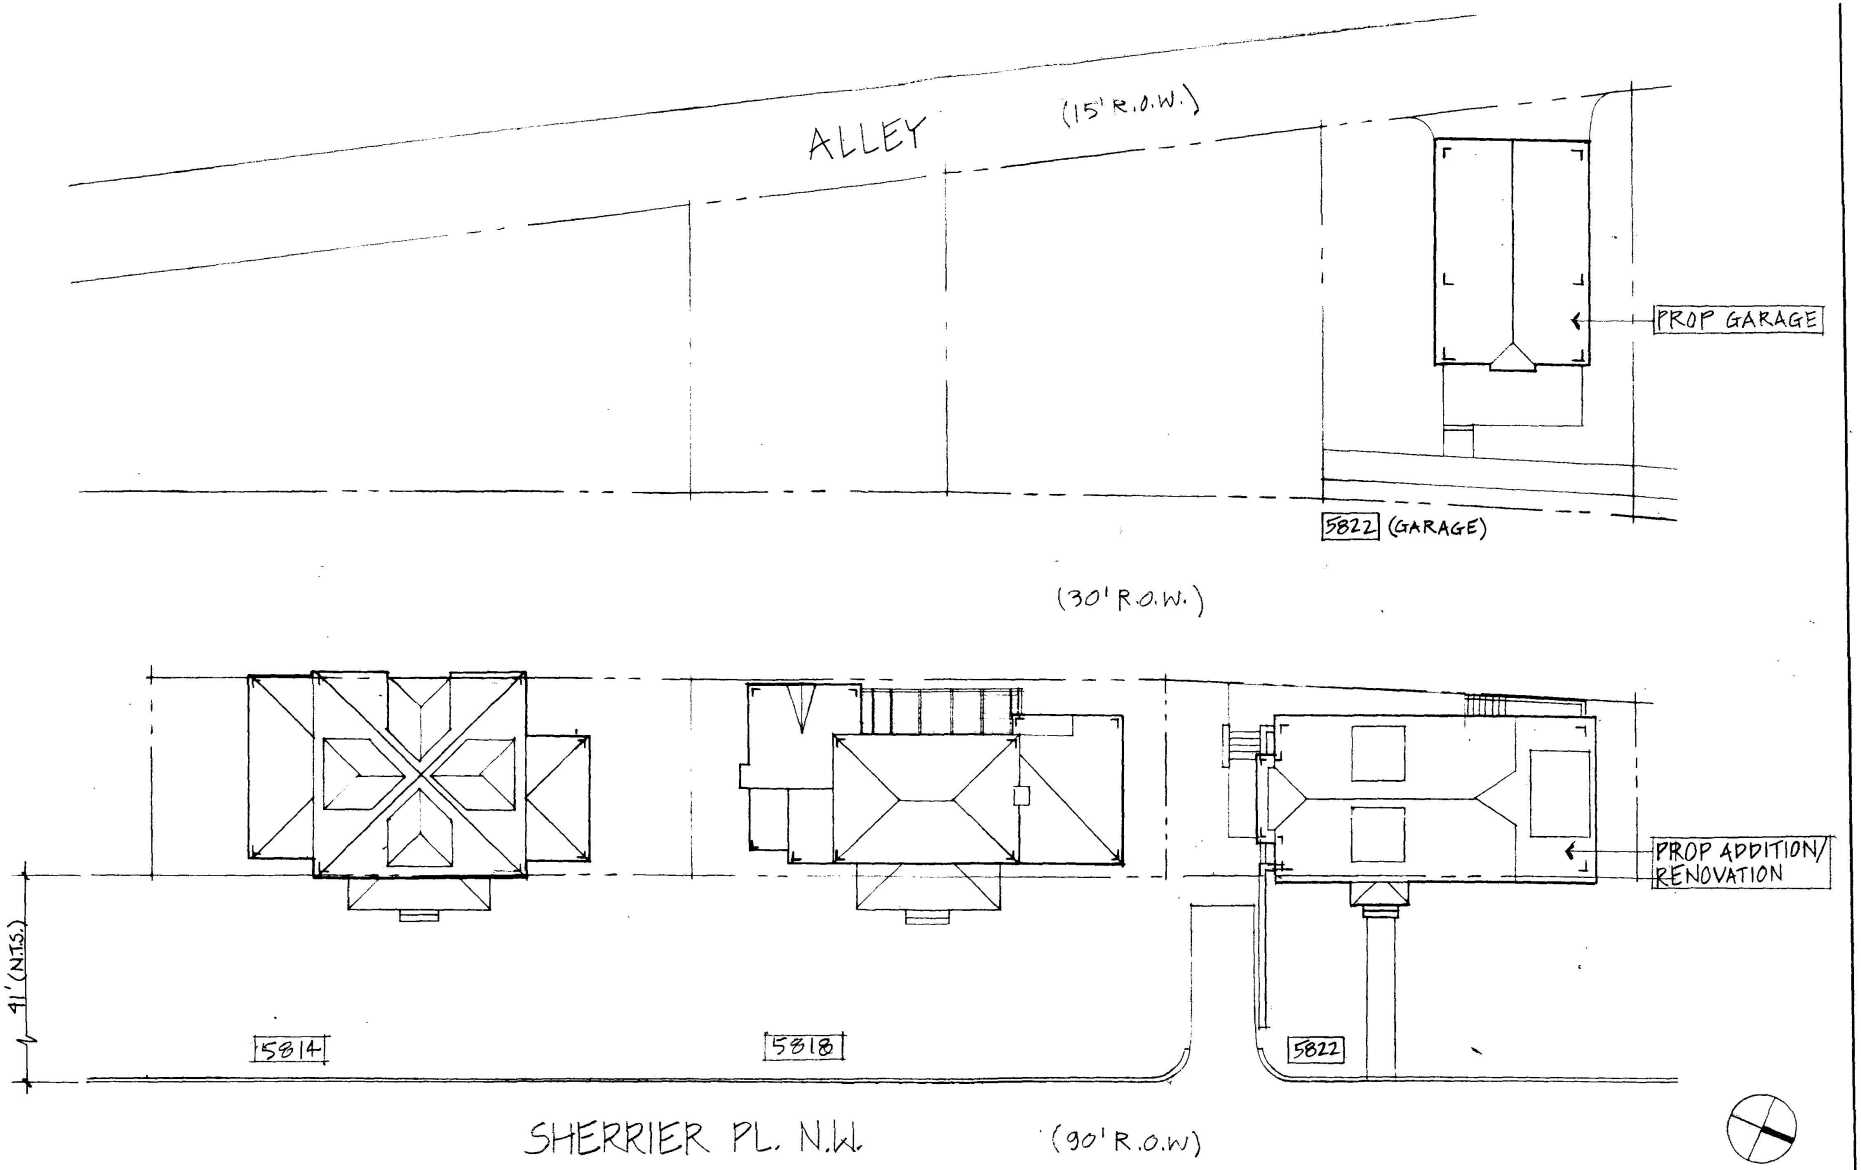


CONTEXT SITE PLAN (SOUTH OF 5822)
1" = 20' - 0"

DATES: 17 JUN 03

PROJECT/OWNER:
RENOVATION / ADDITION
Gushner Residence
5822 Sherrier Pl. NW
Washington, DC 20006

ARCHITECT:
THE KURYLAS STUDIO
1909 Q Street NW
Washington, DC 20009
(202) 797-8236

B

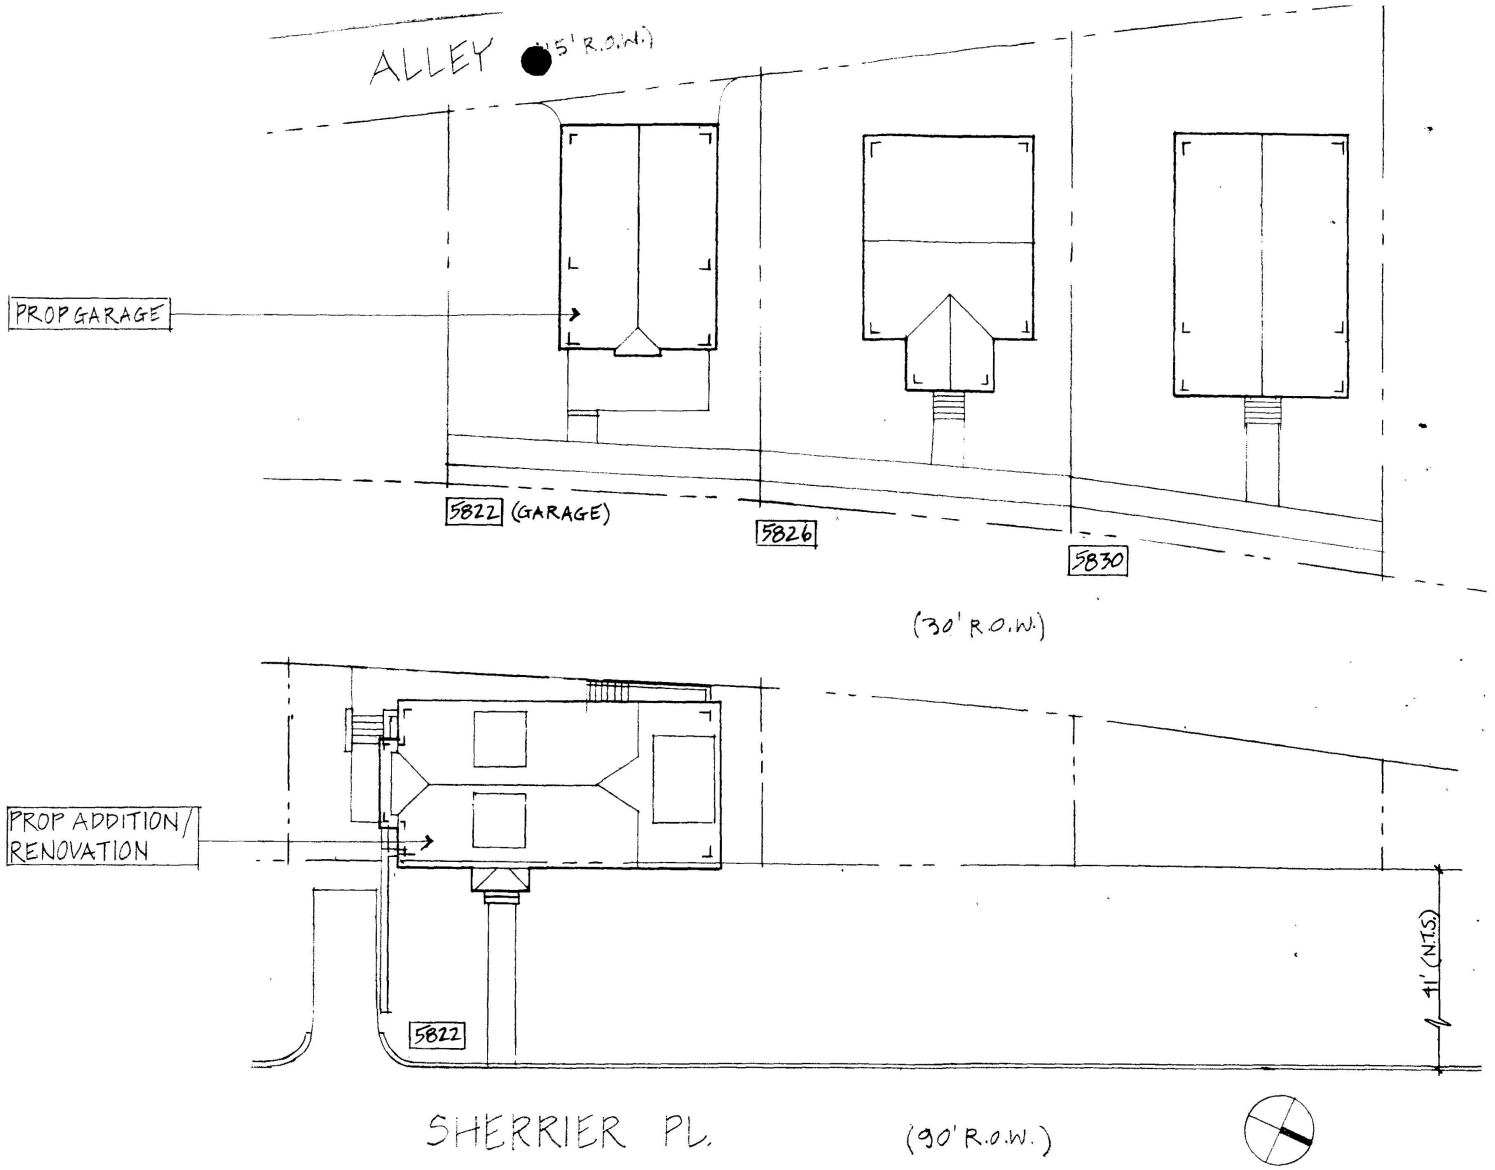

CONTEXT

SITE PLAN (NORTH OF 5822)
1" = 20'-0"

DATES: 17 JUN 03

PROJECT/OWNER: **RENOVATION / ADDITION**
Gushner Residence
5822 Sherrier Pl. NW
Washington, DC 20006

ARCHITECT:
THE KURYLAS STUDIO
1909 Q Street NW
Washington, DC 20009
(202) 797-8236

C