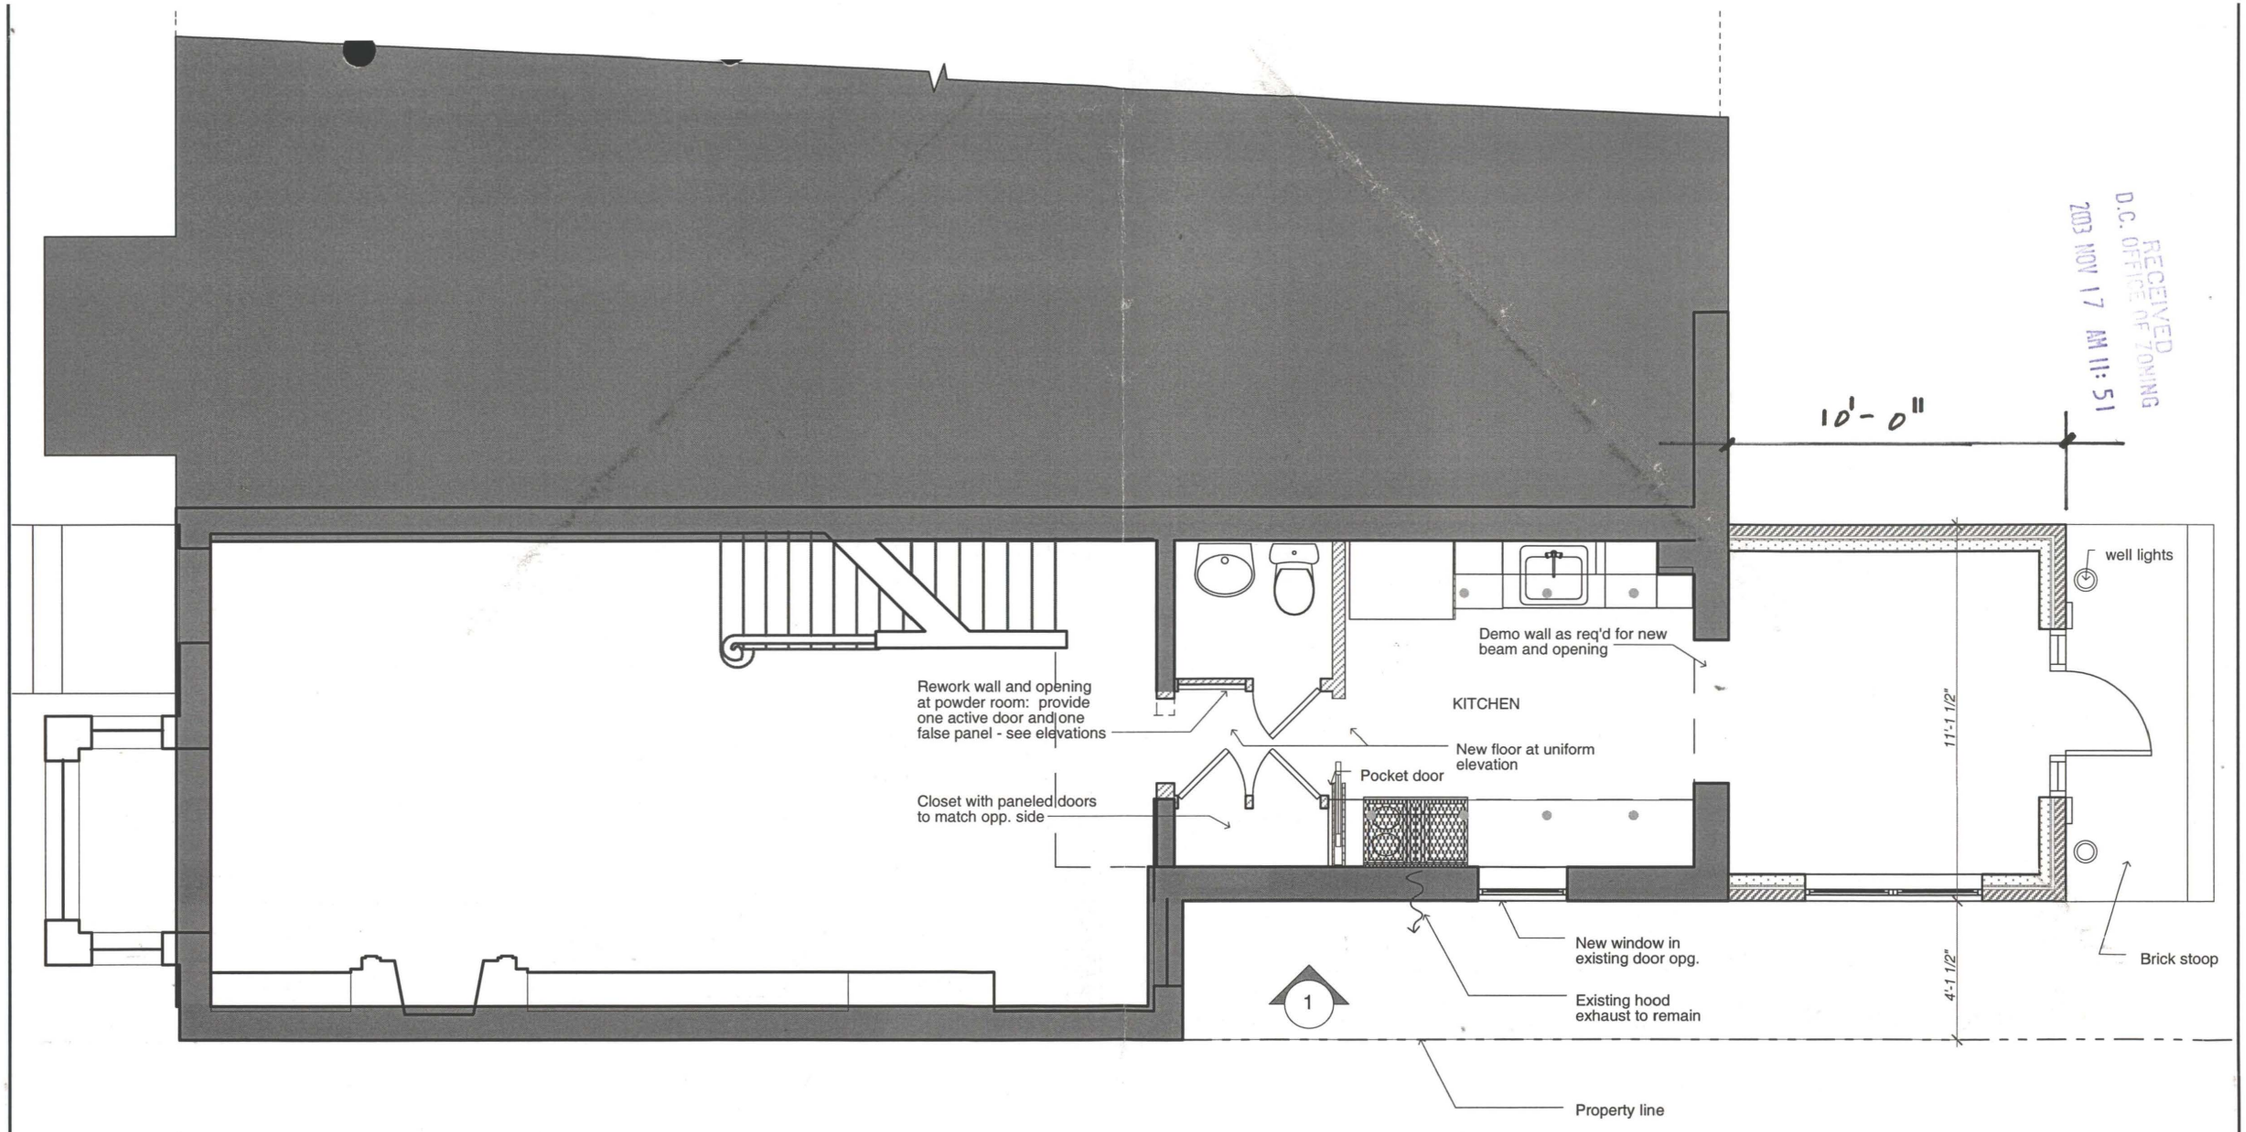


RECEIVED
D.C. OFFICE OF ZONING
2013 NOV 17 AM 11:51


3. FIRST FLOOR PLAN

1/4" = 1'-0"

STUDIO SANTALLA
TOTAL DESIGN
1204 31 Street NW Washington, DC 20007 voice 202.338.8220 fax 202.338.4545

BZA
Case No. 17112
Exhibit No. 8

Board of Zoning Adjustment
District of Columbia
CASE NO. 17112
EXHIBIT NO. 8

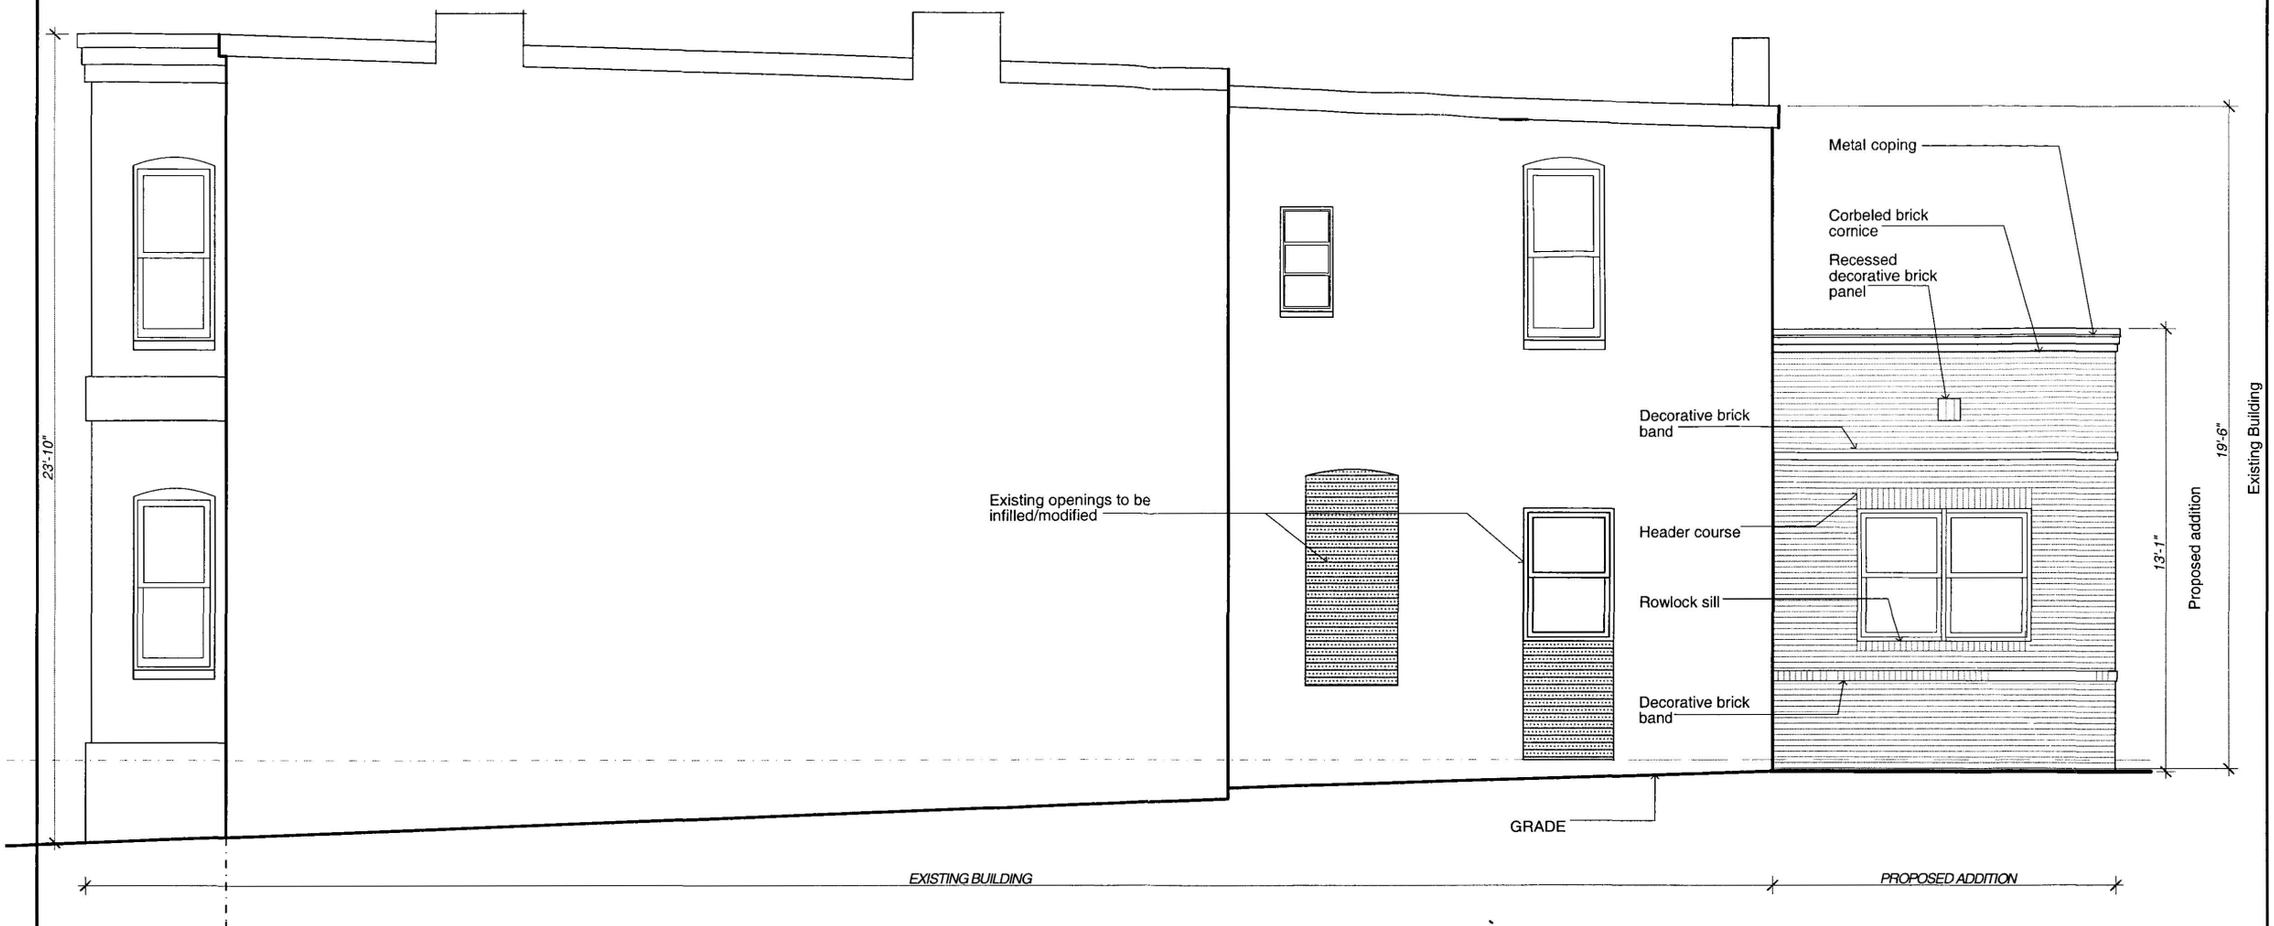

1. SIDE ELEVATION

1/4" = 1'-0"


STUDIO SANTALLA
TOTAL DESIGN


1204 31 Street NW Washington, DC 20007 voice 202 338 8220 fax 202 338 4545



2. REAR ELEVATION

1/4" = 1'-0"

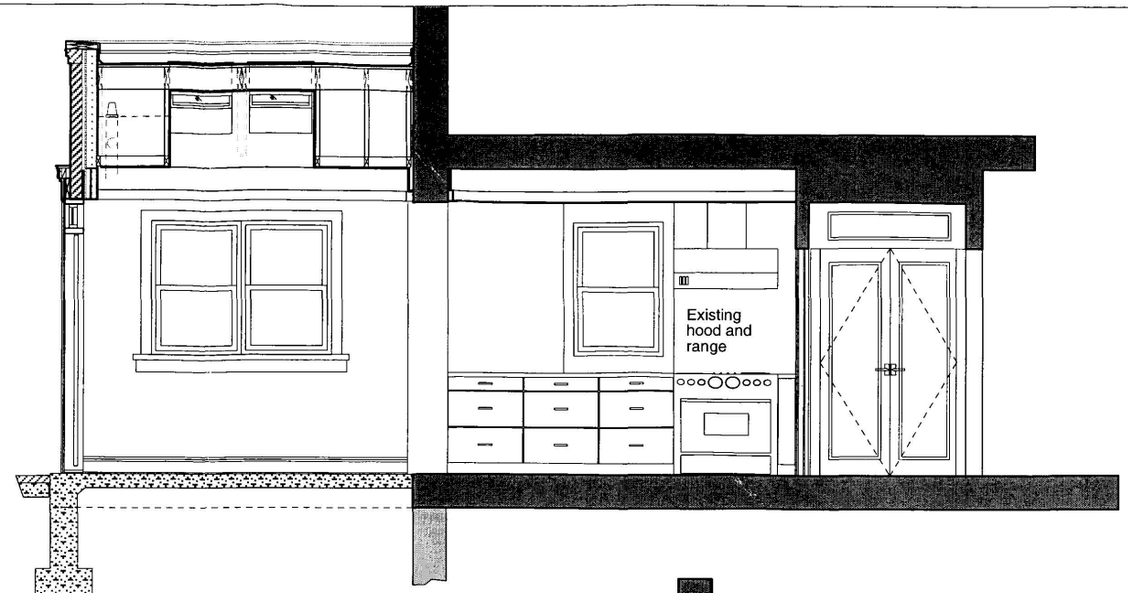

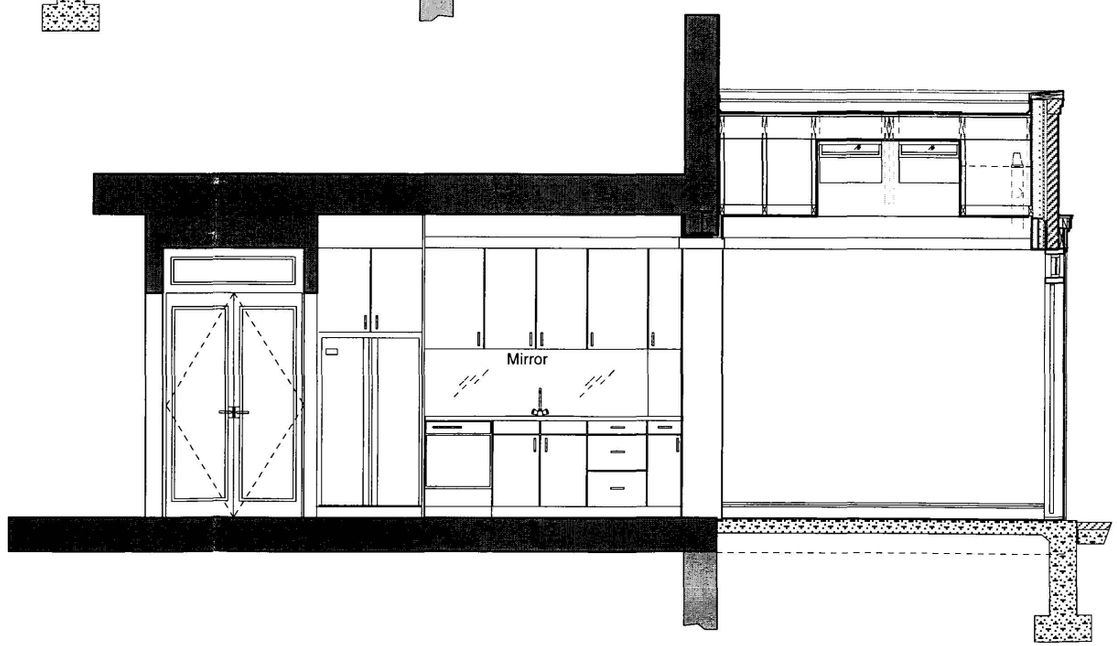

4. INTERIOR ELEVATIONS

1/4" = 1'-0"

STUDIO SANTALLA
TOTAL DESIGN

1204 31 Street NW Washington DC 20007 voice 202 338 8220 fax 202 338 4545