

#5

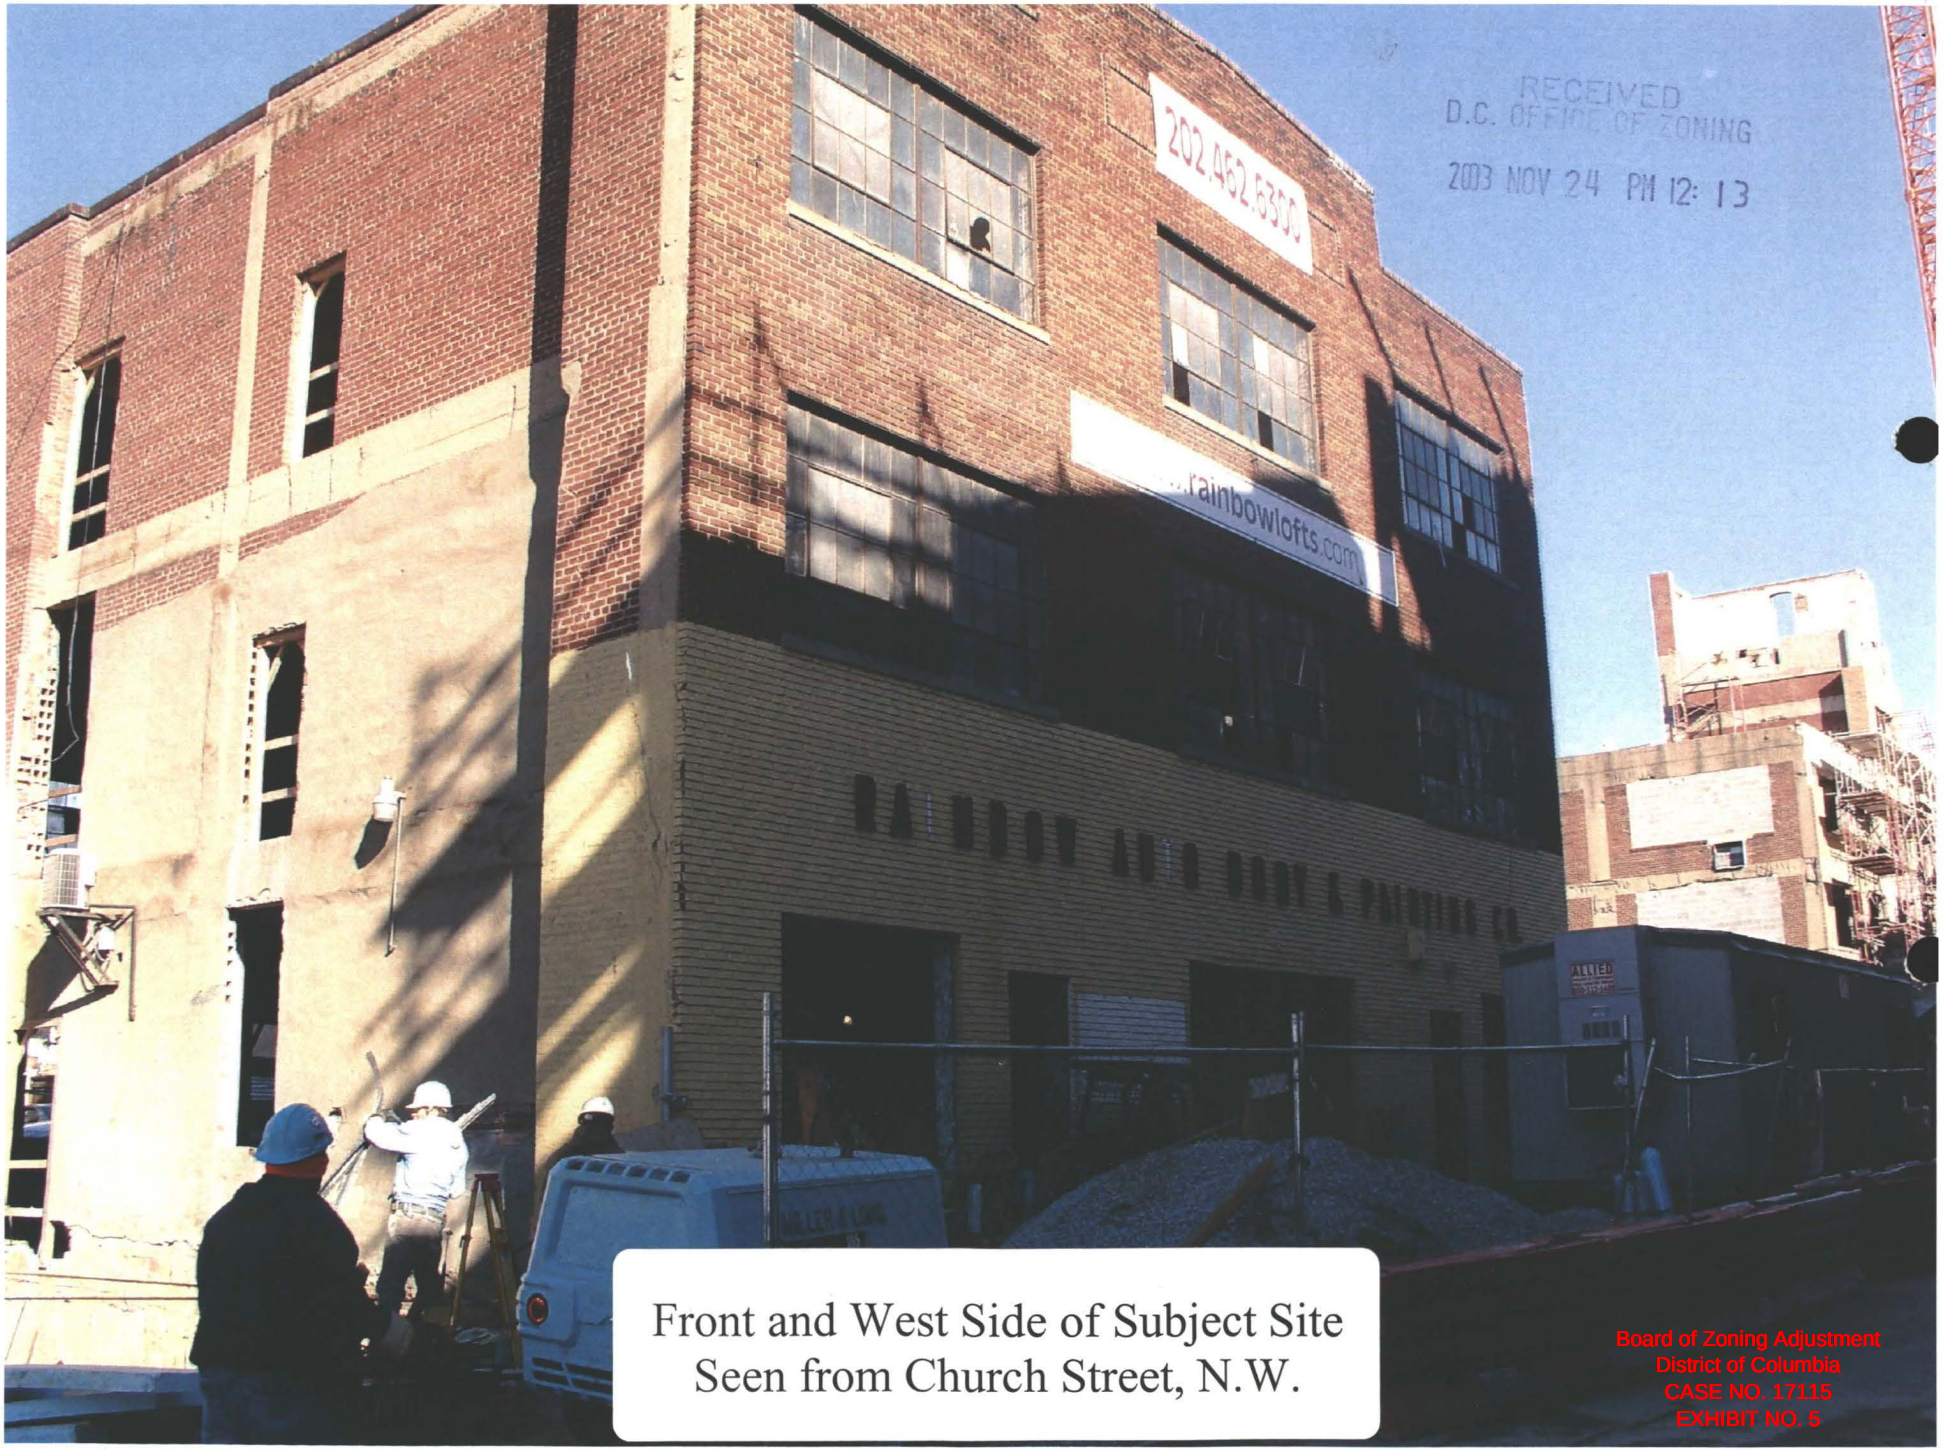


Front and West Side of Subject Site
Seen from Church Street, N.W.

Board of Zoning Adjustment
District of Columbia
CASE NO. 17115
EXHIBIT NO. 5

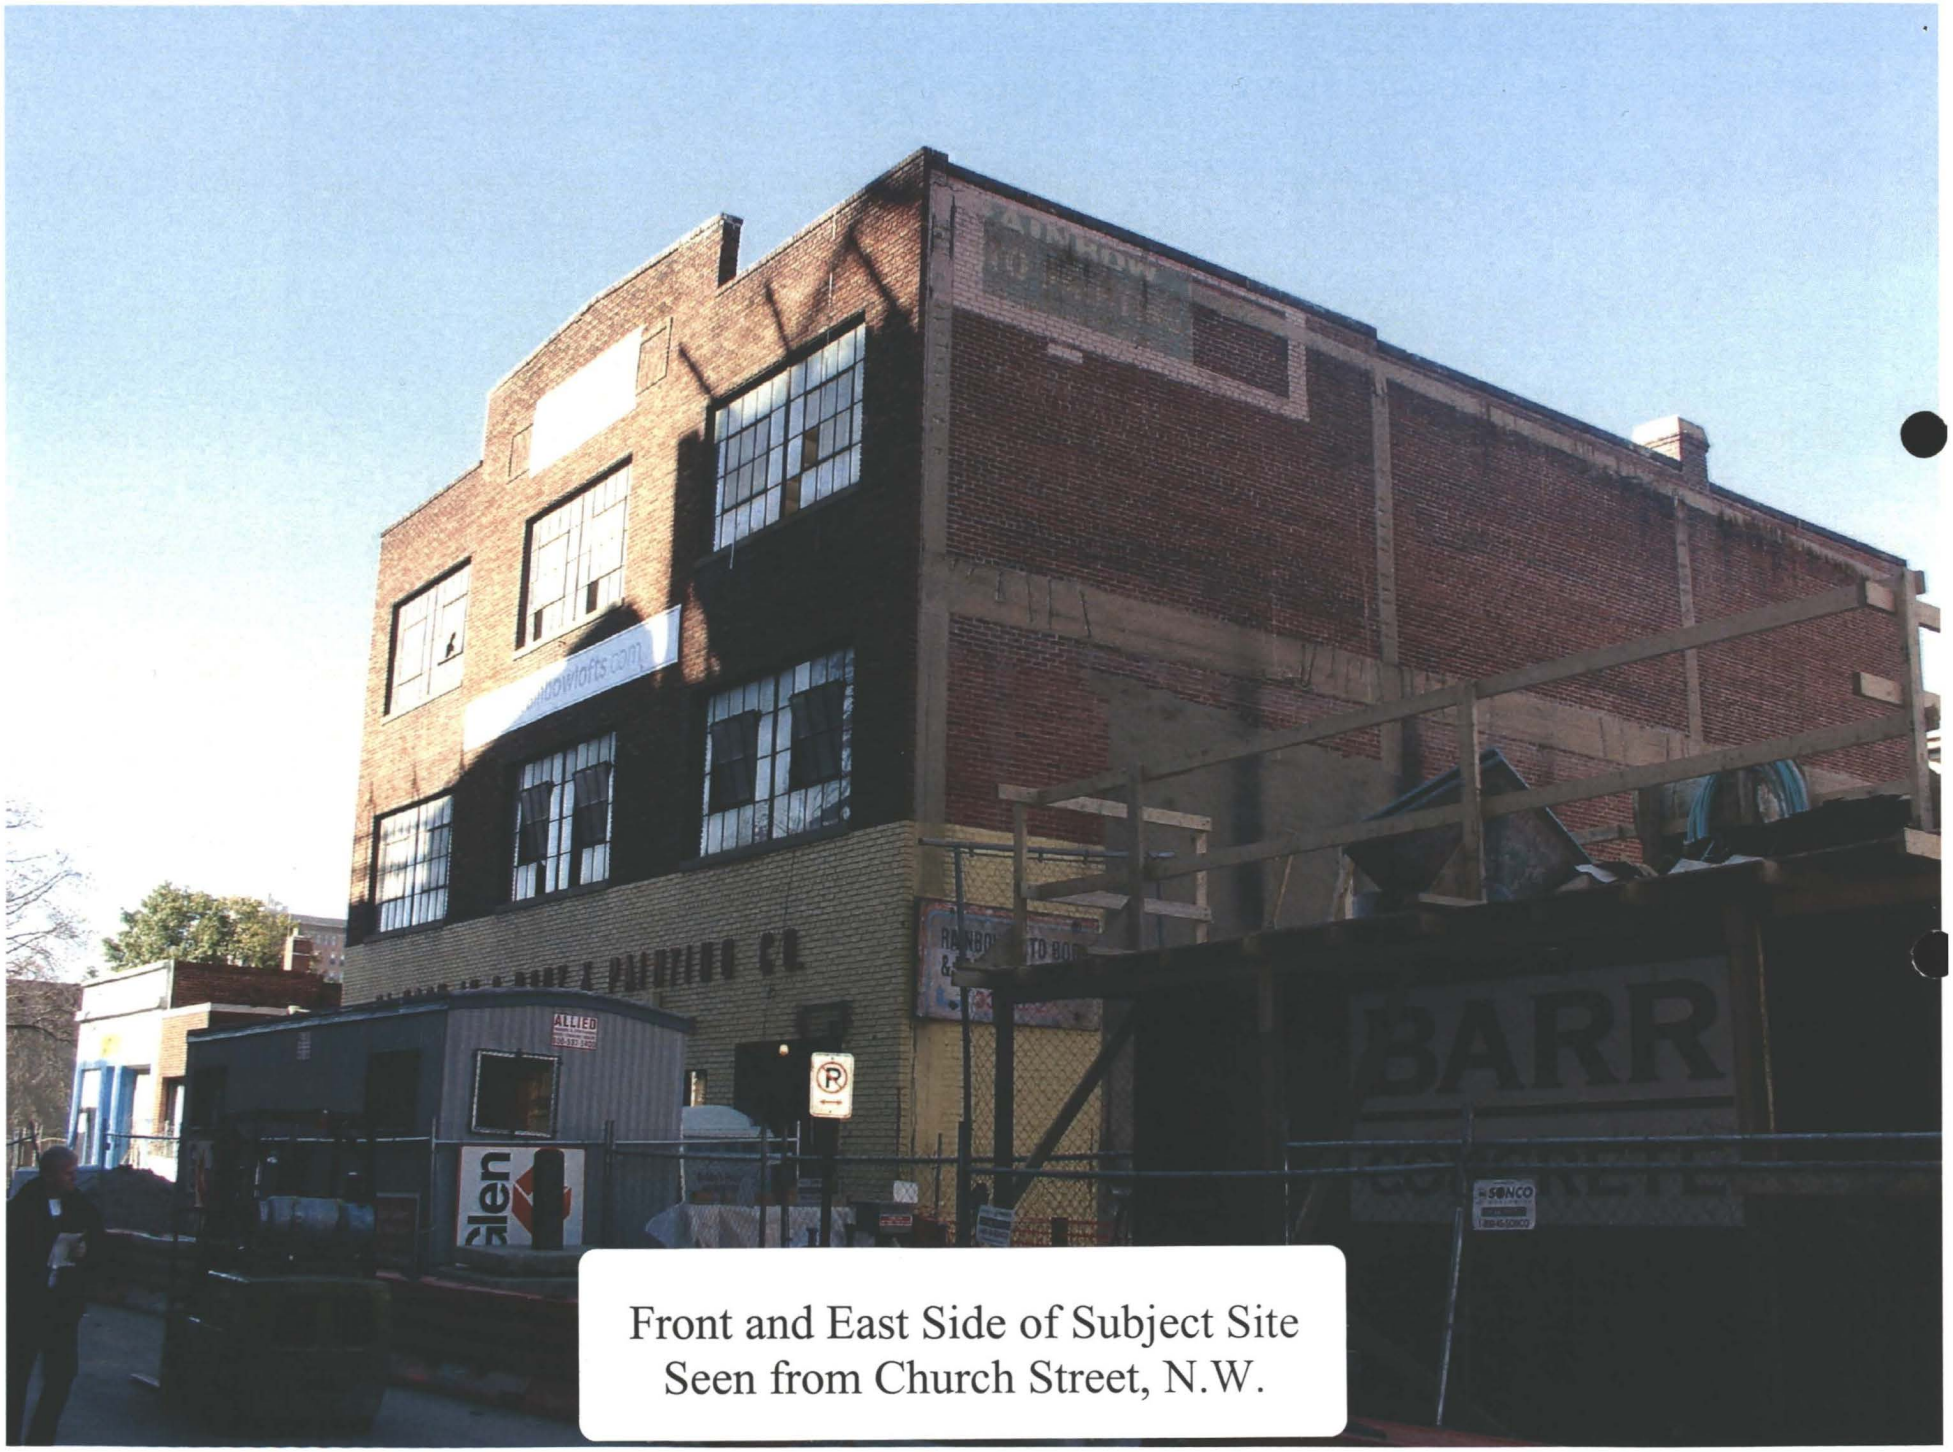

Front and East Side of Subject Site
Seen from Church Street, N.W.

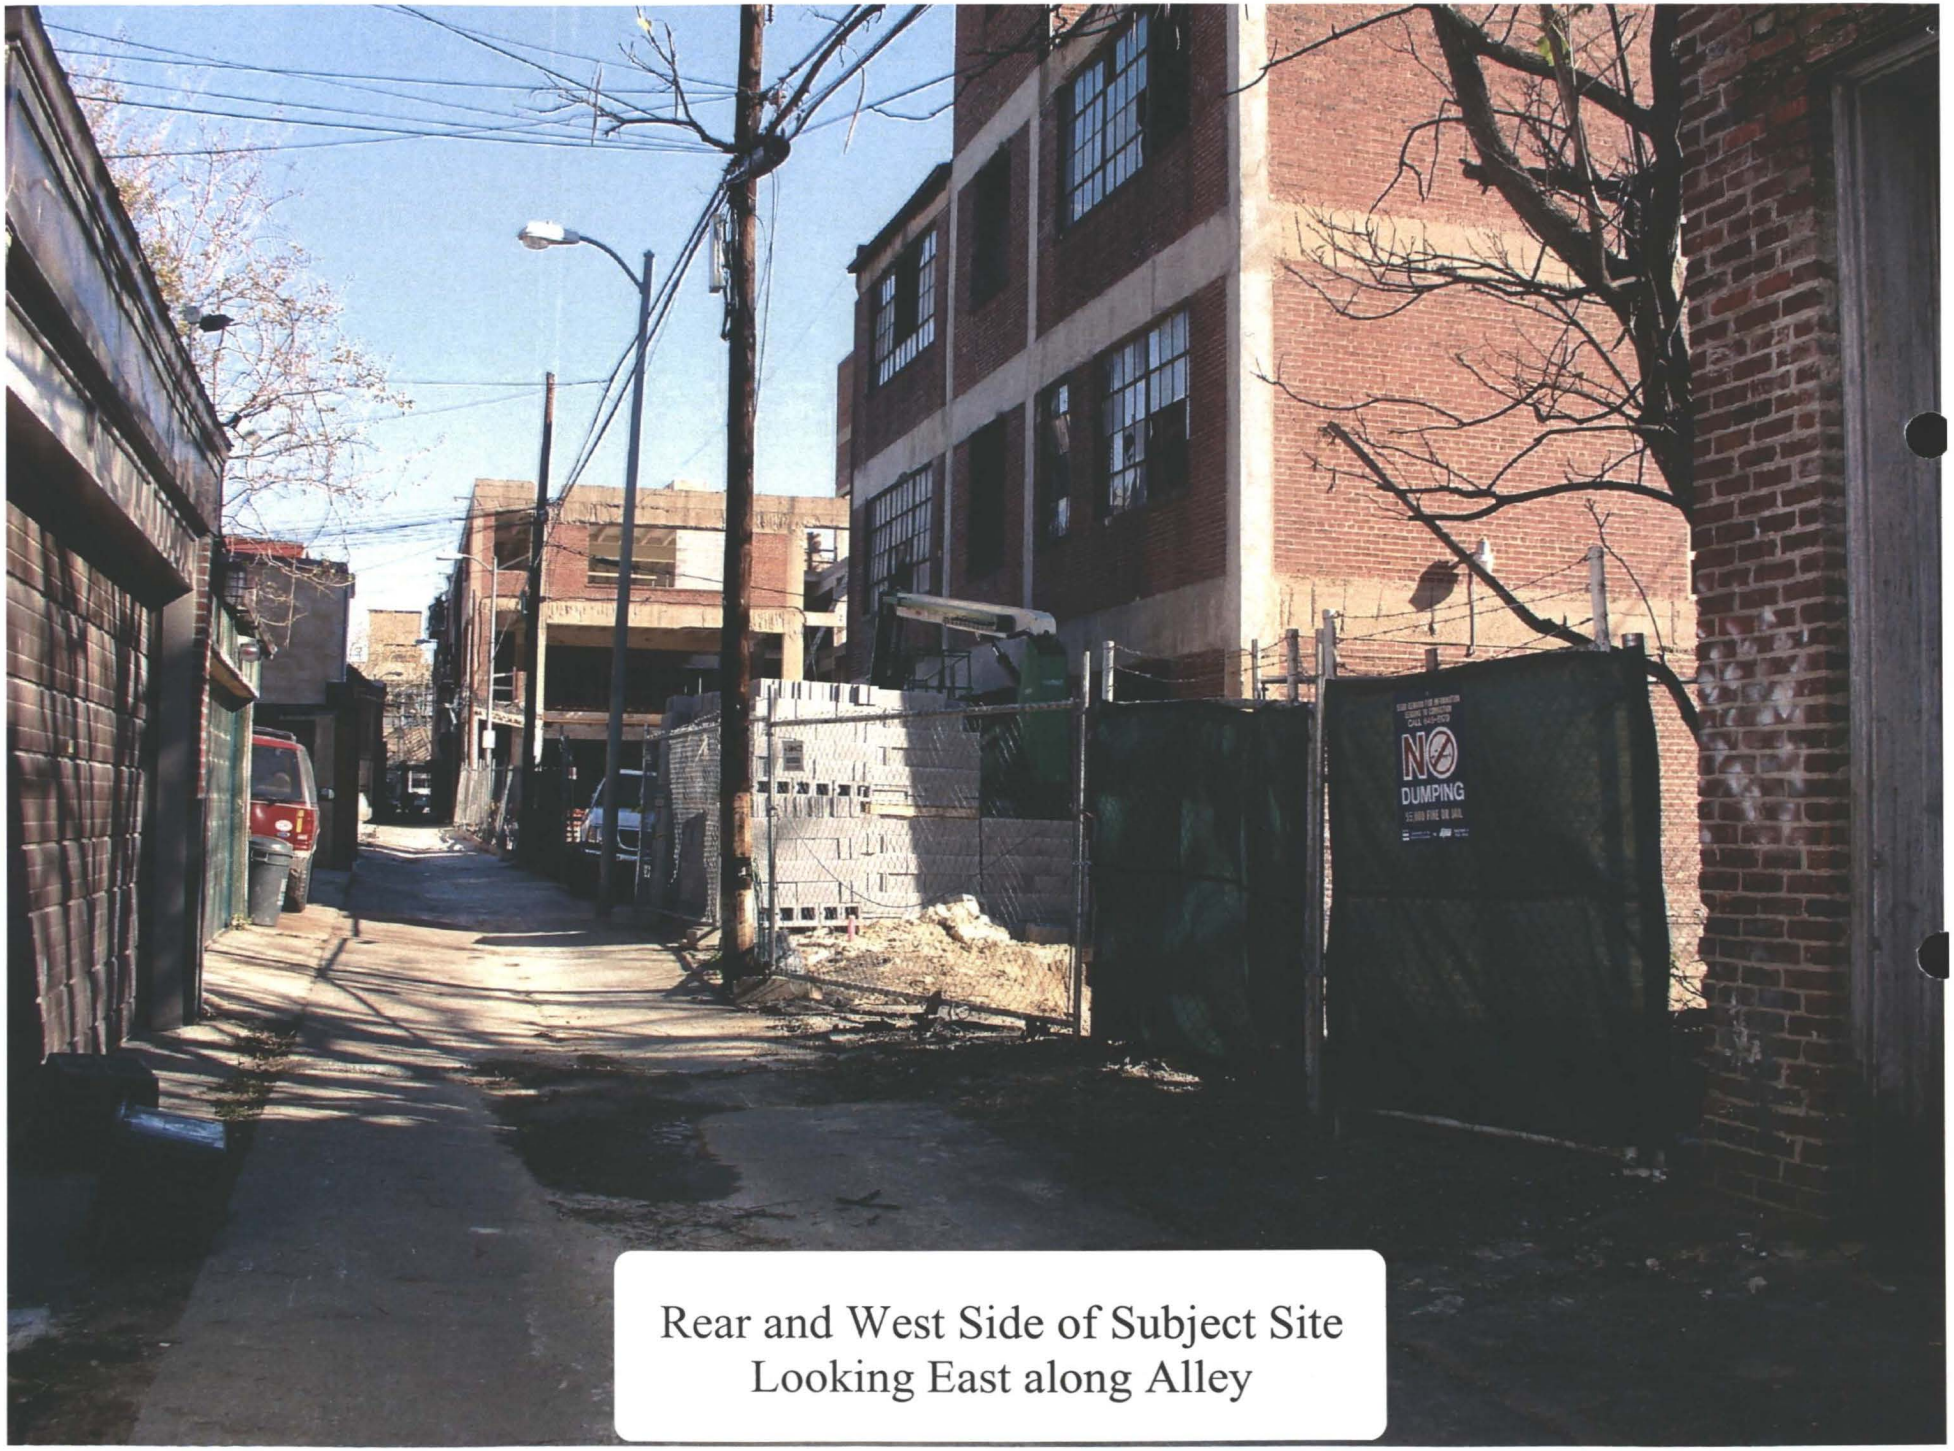

Rear and West Side of Subject Site
Looking East along Alley