
1701 18th Street NW

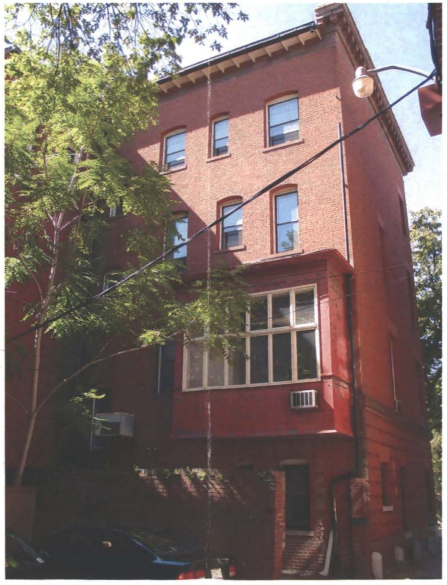










Zahn Design Architects

RECEIVED
D.C. OFFICE OF ZONING
2007 NOV 24 PM 12:16

BZA
Case No. 17116
Exhibit No. 7

Board of Zoning Adjustment
District of Columbia
CASE NO. 17116
EXHIBIT NO. 7

Item	Existing Conditions	Minimum Required	Maximum Allowed	Provided by Proposed Construction	Variance (Deviation/ Percent)
Lot Area (sq. ft.)	4885 sq. ft.	None Prescribed	N/A	no change	no change
Lot Width (ft. to the tenth)	51.4 feet	None Prescribed	N/A	no change	no change
Lot Occupancy (building area/lot area)	89.5% 4373 sq.ft	None Prescribed	60% 2931 sq.ft.	89.5% 4373 sq.ft.	no change
Floor Area Ratio (FAR) (floor area/lot area)	3.0 FAR 14855 sq. ft	N/A	1.8 FAR 8793 sq. ft	3.53 FAR 17284 sq.ft	17.70%
Parking Spaces (number)	N/A	N/A	N/A	no change	no change
Loading Berths (number and size in ft.)	N/A	N/A	N/A	no change	no change
Front Yard (ft. to the tenth)	N/A	N/A	N/A	no change	no change
Rear Yard (ft. to the tenth)	N/A	N/A	N/A	no change	no change
Side Yard (ft. to the tenth)	N/A	N/A	N/A	no change	no change
Court, Open (width by depth in ft.)	13.1 ft. x 32.3 ft.	Width: 21.3 ft. (4" per ft. of vertical height) or 10 ft min. Depth: 15 ft. min	N/A	13.1 ft. x 32.3 ft.	8.2 ft. in width 38.5% 7ft. Increase (below grade)
Open Court Height ft.	57.0ft.	N/A	N/A	64.0 ft.	12.3%
Court, Closed (width by depth in ft.)	N/A	N/A	N/A	no change	no change
Building Height (ft. to the tenth)	59.0 ft.	N/A	50 ft. 0.37 FAR	no change 0.15 FAR	no change
Roof Structure FAR/Area	46.0 sq.ft.	N/A	1807 sq.ft.	738 sf.ft.	none
Roof Structure Height (ft. to the tenth)	12.6 ft.	N/A	18.5 ft.	7.0 ft	none
Roof Structure Set back (Ratio) (ft. to the tenth)	20.6 ft.	1 to 1.6	1 to 1	7 to 7 (height to length)	none

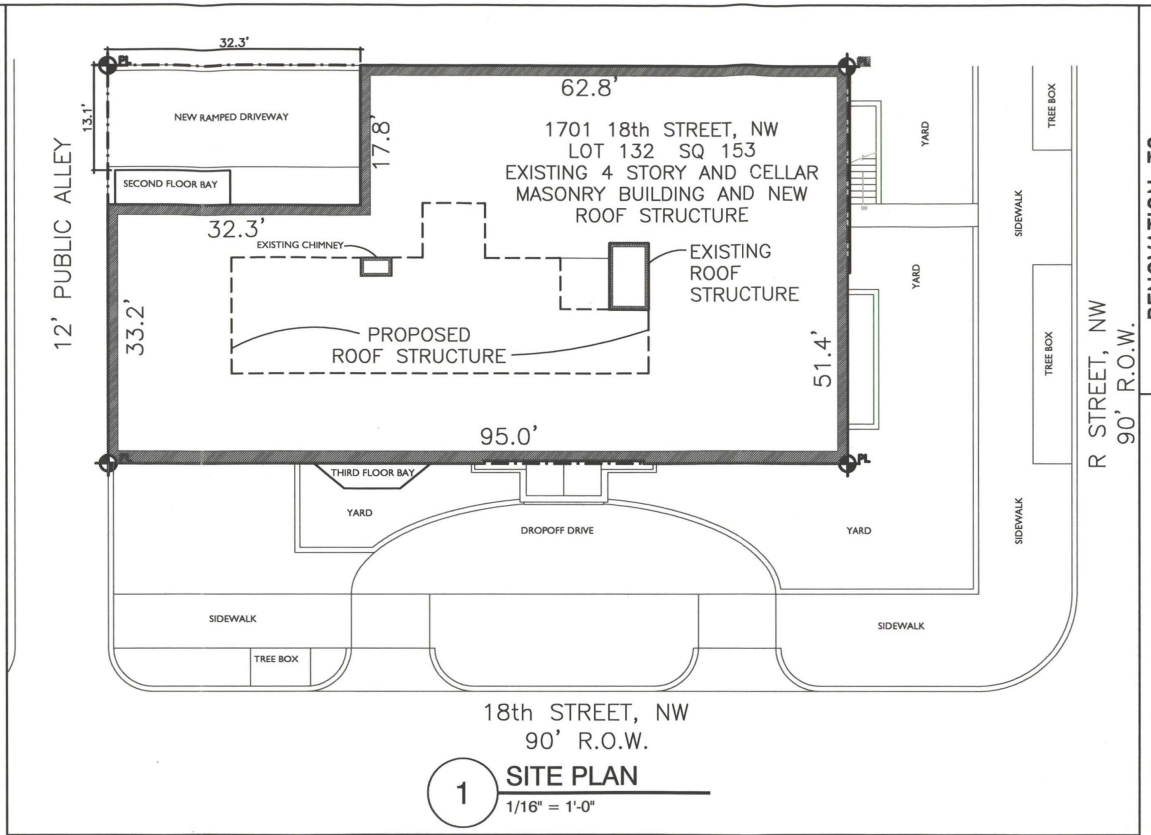

1 SITE PLAN
1/16" = 1'-0"

LIST OF DRAWINGS

ARCHITECTURAL

CO— SITE PLAN
A1— CELLAR FLOOR PLAN
A2— FIRST FLOOR PLAN
A3— SECOND FLOOR PLAN
A4— THIRD FLOOR PLAN
A5— FOURTH FLOOR PLAN
A6— ROOF STRUCTURE FLOOR PLAN
A7— R STREET ELEVATION
A8— 18th STREET ELEVATION
A9— ALLEY ELEVATION
A10— COURTYARD ELEVATION
A11— BUILDING SECTION

RECEIVED
D.C. OFFICE OF ZONING
2003 NOV 24 PM 12: 16

RENOVATION TO:
1701 18th STREET, NW


Zahn Design Architects, PLLC
www.zahndesign.net
FAX . 202.319.7975
202.319.7975

THESE DRAWINGS ARE PROVIDED AS INSTRUMENTS OF SERVICE AND SHALL REMAIN THE SOLE AND EXCLUSIVE PROPERTY OF ZAHN DESIGN ARCHITECTS. THEY ARE NOT TO BE USED IN WHOLE OR IN PART, NOR TO BE REPRODUCED, CHANGED OR TRANSFERRED TO ANY OTHER PERSON OR FIRM WITHOUT THE EXPRESS, WRITTEN CONSENT OF ZAHN DESIGN ARCHITECTS

snap/all projects/

11/18/03

CO

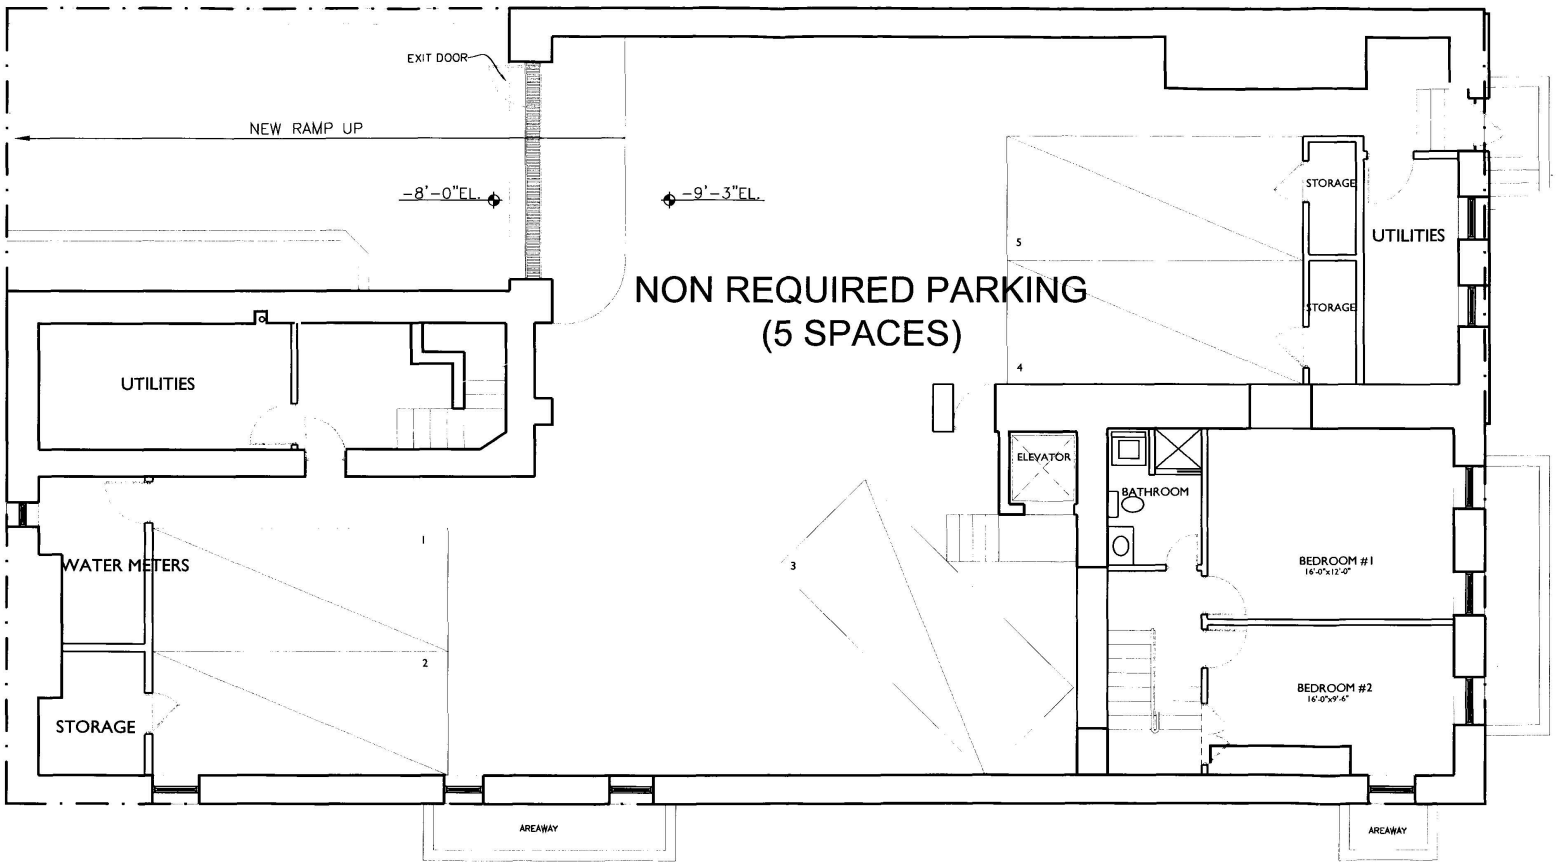

GROSS FLOOR AREA - 0 SQ.FT.

1 CELLAR FLOOR PLAN
1/8" = 1'-0"

RENOVATION TO:
1701 18th STREET, NW


Zahn Design Architects, PLLC
202.319.7975 www.zahndesign.net FAX . 202.319.7976

THESE DRAWINGS ARE PROVIDED AS INSTRUMENTS OF SERVICE AND SHALL REMAIN THE SOLE AND EXCLUSIVE PROPERTY OF ZAHN DESIGN ARCHITECTS. NEITHER THE ARCHITECTURAL WORKS NOR THE ARCHITECTURAL DRAWINGS MAY BE PUBLISHED OR REPRODUCED IN ANY MATERIAL FORM OR TRANSFERRED TO ANY OTHER PERSON OR FIRM WITHOUT THE EXPRESS, WRITTEN CONSENT OF ZAHN DESIGN ARCHITECTS

snapfall projects/

11/18/03

A-1

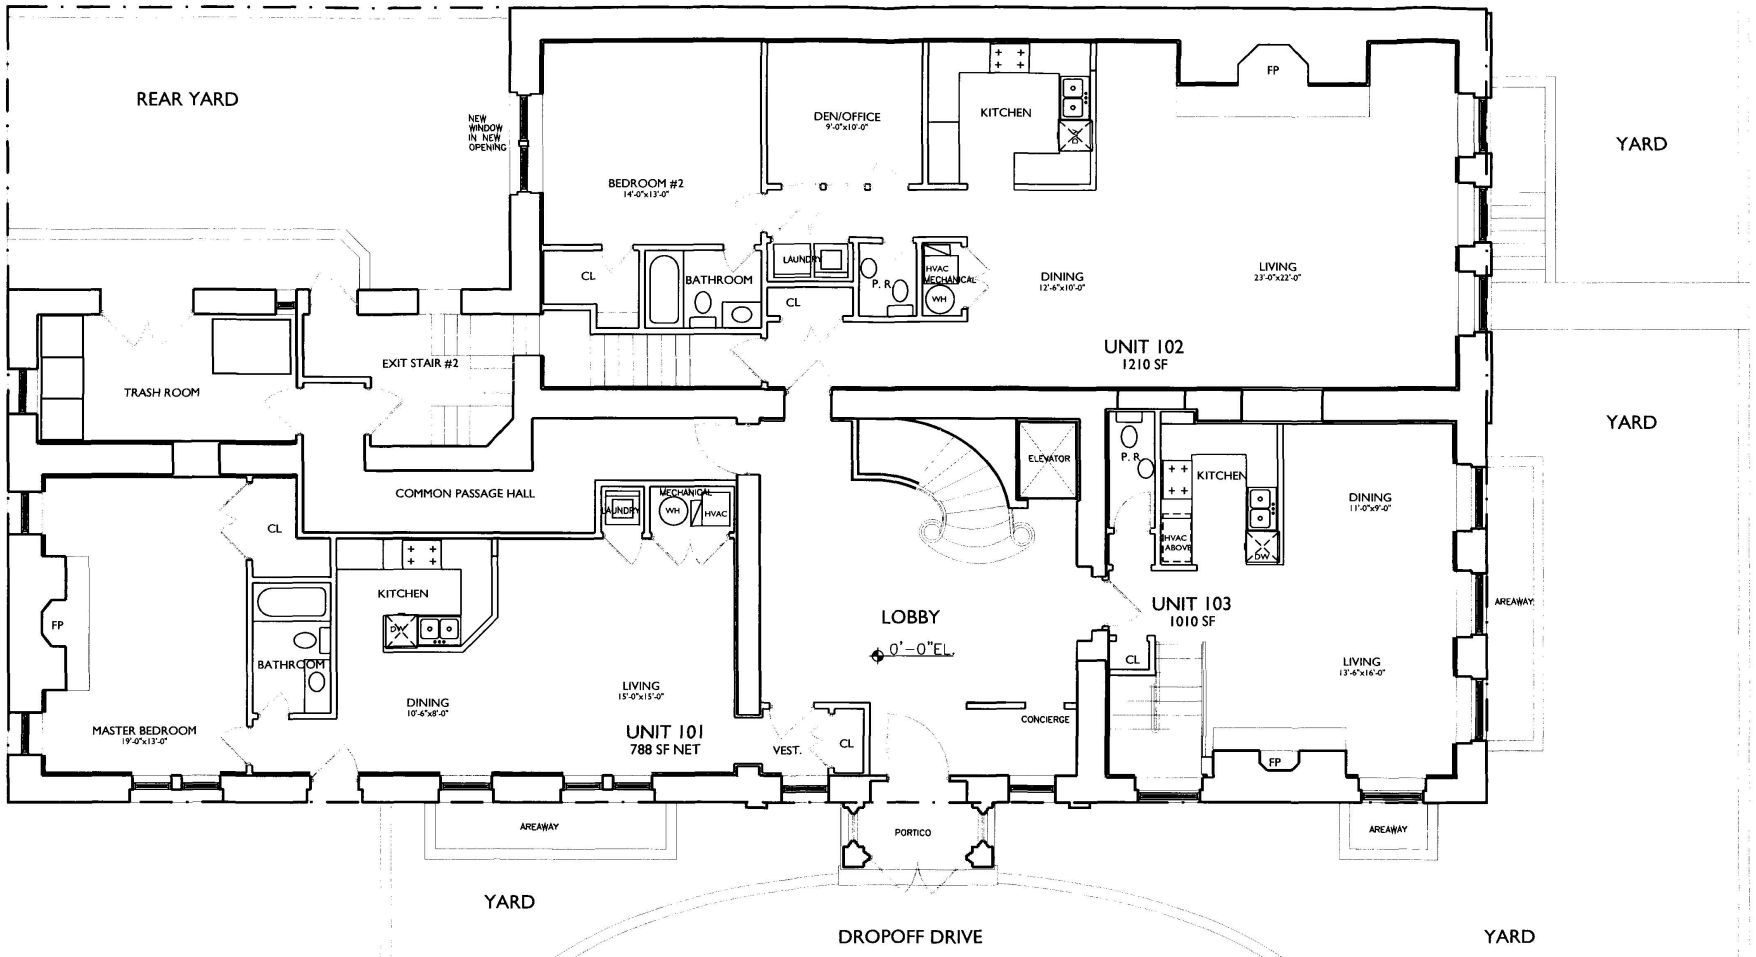

EXISTING GROSS FLOOR AREA - 4303 SQ. FT.
PROPOSED GROSS FLOOR AREA - 4303 SQ. FT.

1 FIRST FLOOR PLAN
1/8" = 1'-0"

RENOVATION TO:
1701 18th STREET, NW


Zahn Design Architects, PLLC
202.319.7975
www.zahndesign.net
FAX . 202.319.7976

THESE DRAWINGS ARE PROVIDED AS INSTRUMENTS OF SERVICE AND SHALL REMAIN THE SOLE AND EXCLUSIVE PROPERTY OF ZAHN DESIGN ARCHITECTS, PLLC. THEY SHALL NOT BE COPIED OR REPRODUCED IN WHOLE OR IN PART, NOR BE ASSIGNED TO ANY PERSON OR ENTITY WITHOUT THE EXPRESS, WRITTEN CONSENT OF ZAHN DESIGN ARCHITECTS

snap/all projects/

11/18/03

A-2

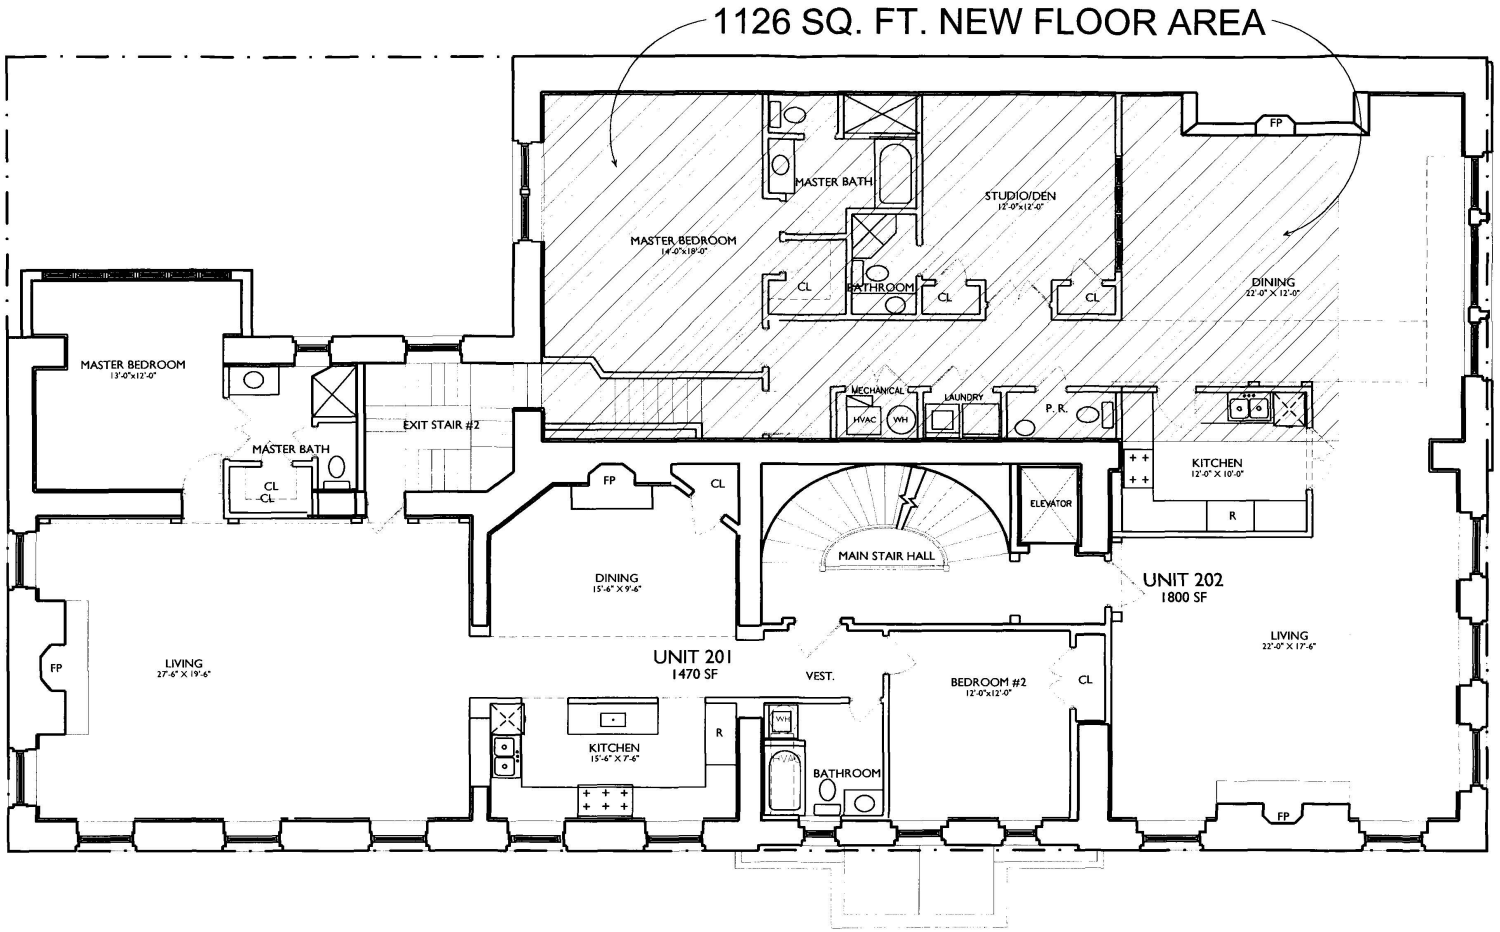

EXISTING GROSS FLOOR AREA - 3247 SQ. FT.
PROPOSED GROSS FLOOR AREA - 4373 SQ. FT.

1 SECOND FLOOR PLAN
1/8" = 1'-0"

RENOVATION TO:
1701 18th STREET, NW


Zahn Design Architects, PLLC
202.319.7975 FAX . 202.319.7976
www.zahndesign.net

THESE DRAWINGS ARE PROVIDED AS INSTRUMENTS OF SERVICE AND SHALL REMAIN THE PROPERTY OF ZAHN DESIGN ARCHITECTS. THESE DOCUMENTS MAY NOT BE REPRODUCED, CHANGED OR COPIED IN ANY FORM OR MANNER WHATSOEVER, NOR ARE THEY TO BE ASSIGNED TO ANY OTHER PERSON, OR FIRM WITHOUT THE EXPRESS, WRITTEN CONSENT OF ZAHN DESIGN ARCHITECTS

snap/all projects/

11/18/03

A-3

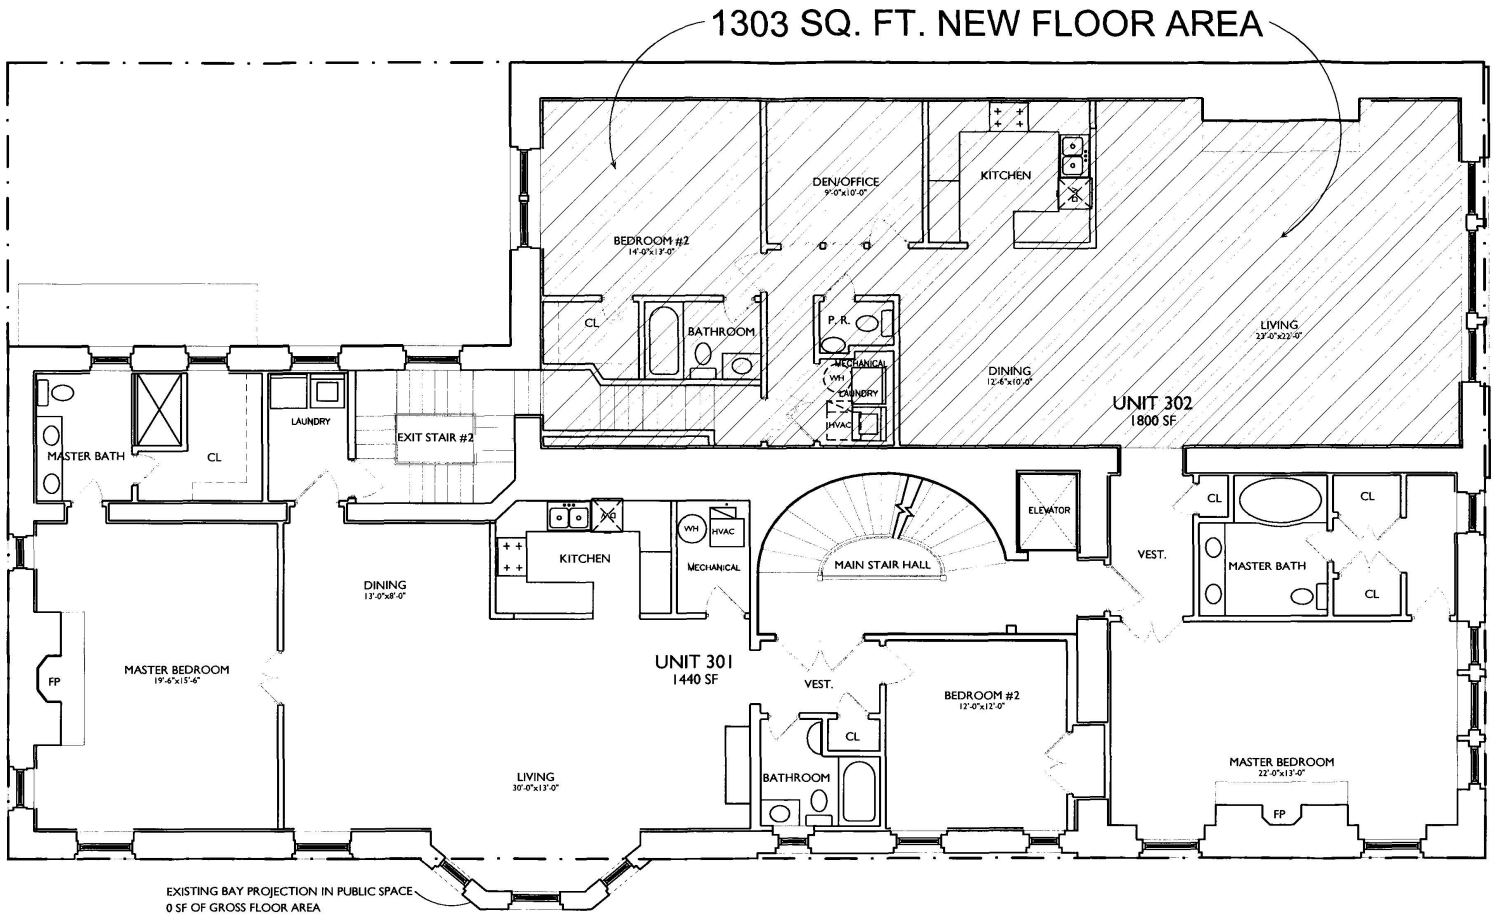

EXISTING GROSS FLOOR AREA - 3000 SQ. FT.
PROPOSED GROSS FLOOR AREA - 4303 SQ. FT.

1 THIRD FLOOR PLAN
1/8" = 1'-0"

RENOVATION TO:
1701 18th STREET, NW


Zahn Design Architects, PLLC
www.zahndesign.net
202.319.7975 FAX : 202.319.7976

THESE DRAWINGS ARE PROVIDED AS INSTRUMENTS OF SERVICE AND SHALL REMAIN THE PROPERTY OF ZAHN DESIGN ARCHITECTS. THESE DOCUMENTS MAY NOT BE USED OR REPRODUCED WITHOUT THE PRIOR WRITTEN CONSENT OF ZAHN DESIGN ARCHITECTS

snap/all projects/

11/18/03

A-4

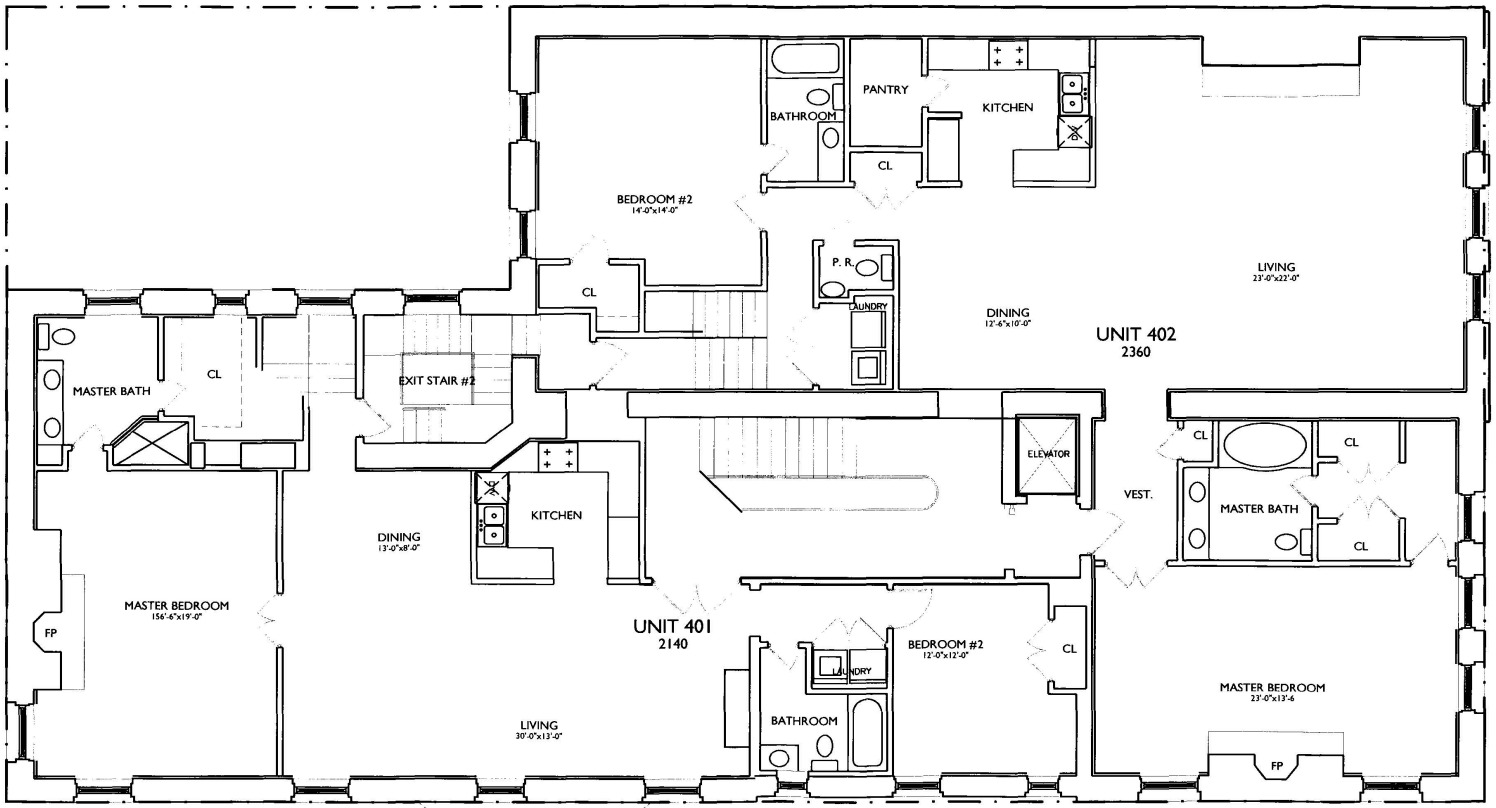

EXISTING GROSS FLOOR AREA - 4303 SQ. FT.
PROPOSED GROSS FLOOR AREA - 4303 SQ. FT.

1 FORTH FLOOR PLAN
1/8" = 1'-0"

RENOVATION TO:
1701 18th STREET, NW


Zahn Design Architects, PLLC
202.319.7975 www.zahndesign.net FAX . 202.319.7976

THESE DRAWINGS ARE PROVIDED AS INSTRUMENTS OF SERVICE AND SHALL REMAIN THE SOLE AND EXCLUSIVE PROPERTY OF ZAHN DESIGN ARCHITECTS. THESE DOCUMENTS MAY NOT BE REPRODUCED OR PUBLISHED IN ANY MANNER WITHOUT BEING TRANSFERRED TO ANY OTHER PERSON, OR MAY IT/THEY BE USED EXPRESS, WRITTEN CONSENT OF ZAHN DESIGN ARCHITECTS

snap/all projects/

11/18/03

A-5

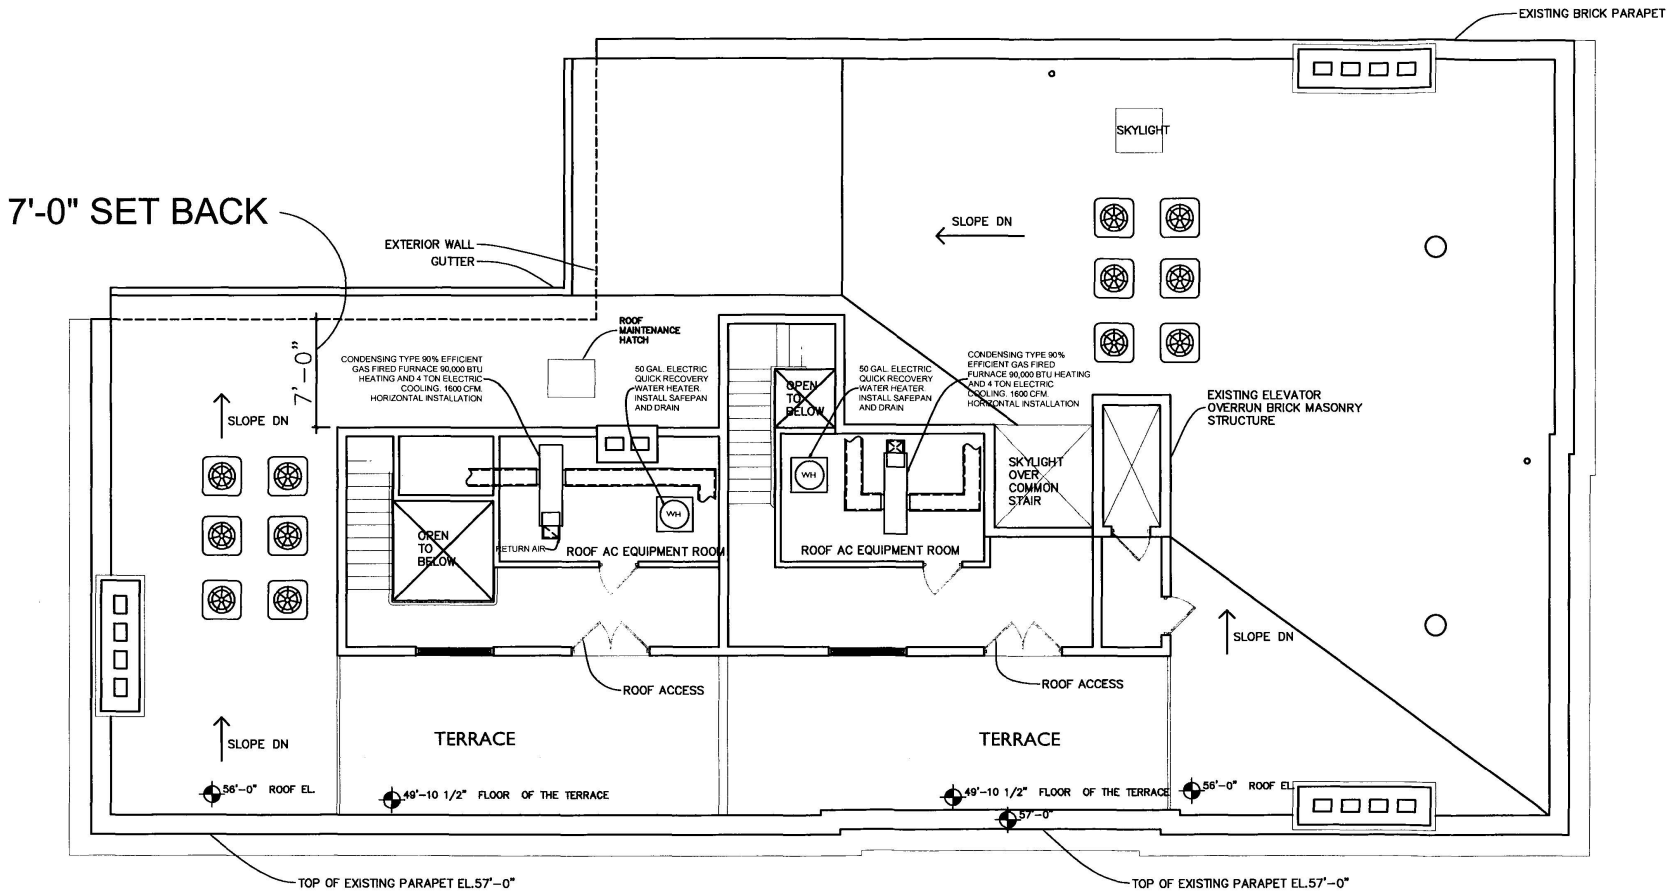

GROSS FLOOR AREA - 0 SQ.FT.

1 PLAN OF ROOF STRUCTURE
1/8" = 1'-0"

RENOVATION TO:
1701 18th STREET, NW


Zahn Design Architects, PLLC
202.319.7975
www.zahndesign.net
FAX . 202.319.7976

THESE DRAWINGS ARE PROVIDED AS INSTRUMENTS OF SERVICE AND SHALL REMAIN THE SOLE AND EXCLUSIVE PROPERTY OF ZAHN DESIGN ARCHITECTS. THESE DRAWINGS ARE NOT TO BE COPIED OR REPRODUCED WHOLLY OR IN PART, NOR BE TRANSFERRED TO ANY OTHER PERSON, IN ANY MANNER WITHOUT THE EXPRESS, WRITTEN CONSENT OF ZAHN DESIGN ARCHITECTS

snap/all projects/

11/18/03

A-6

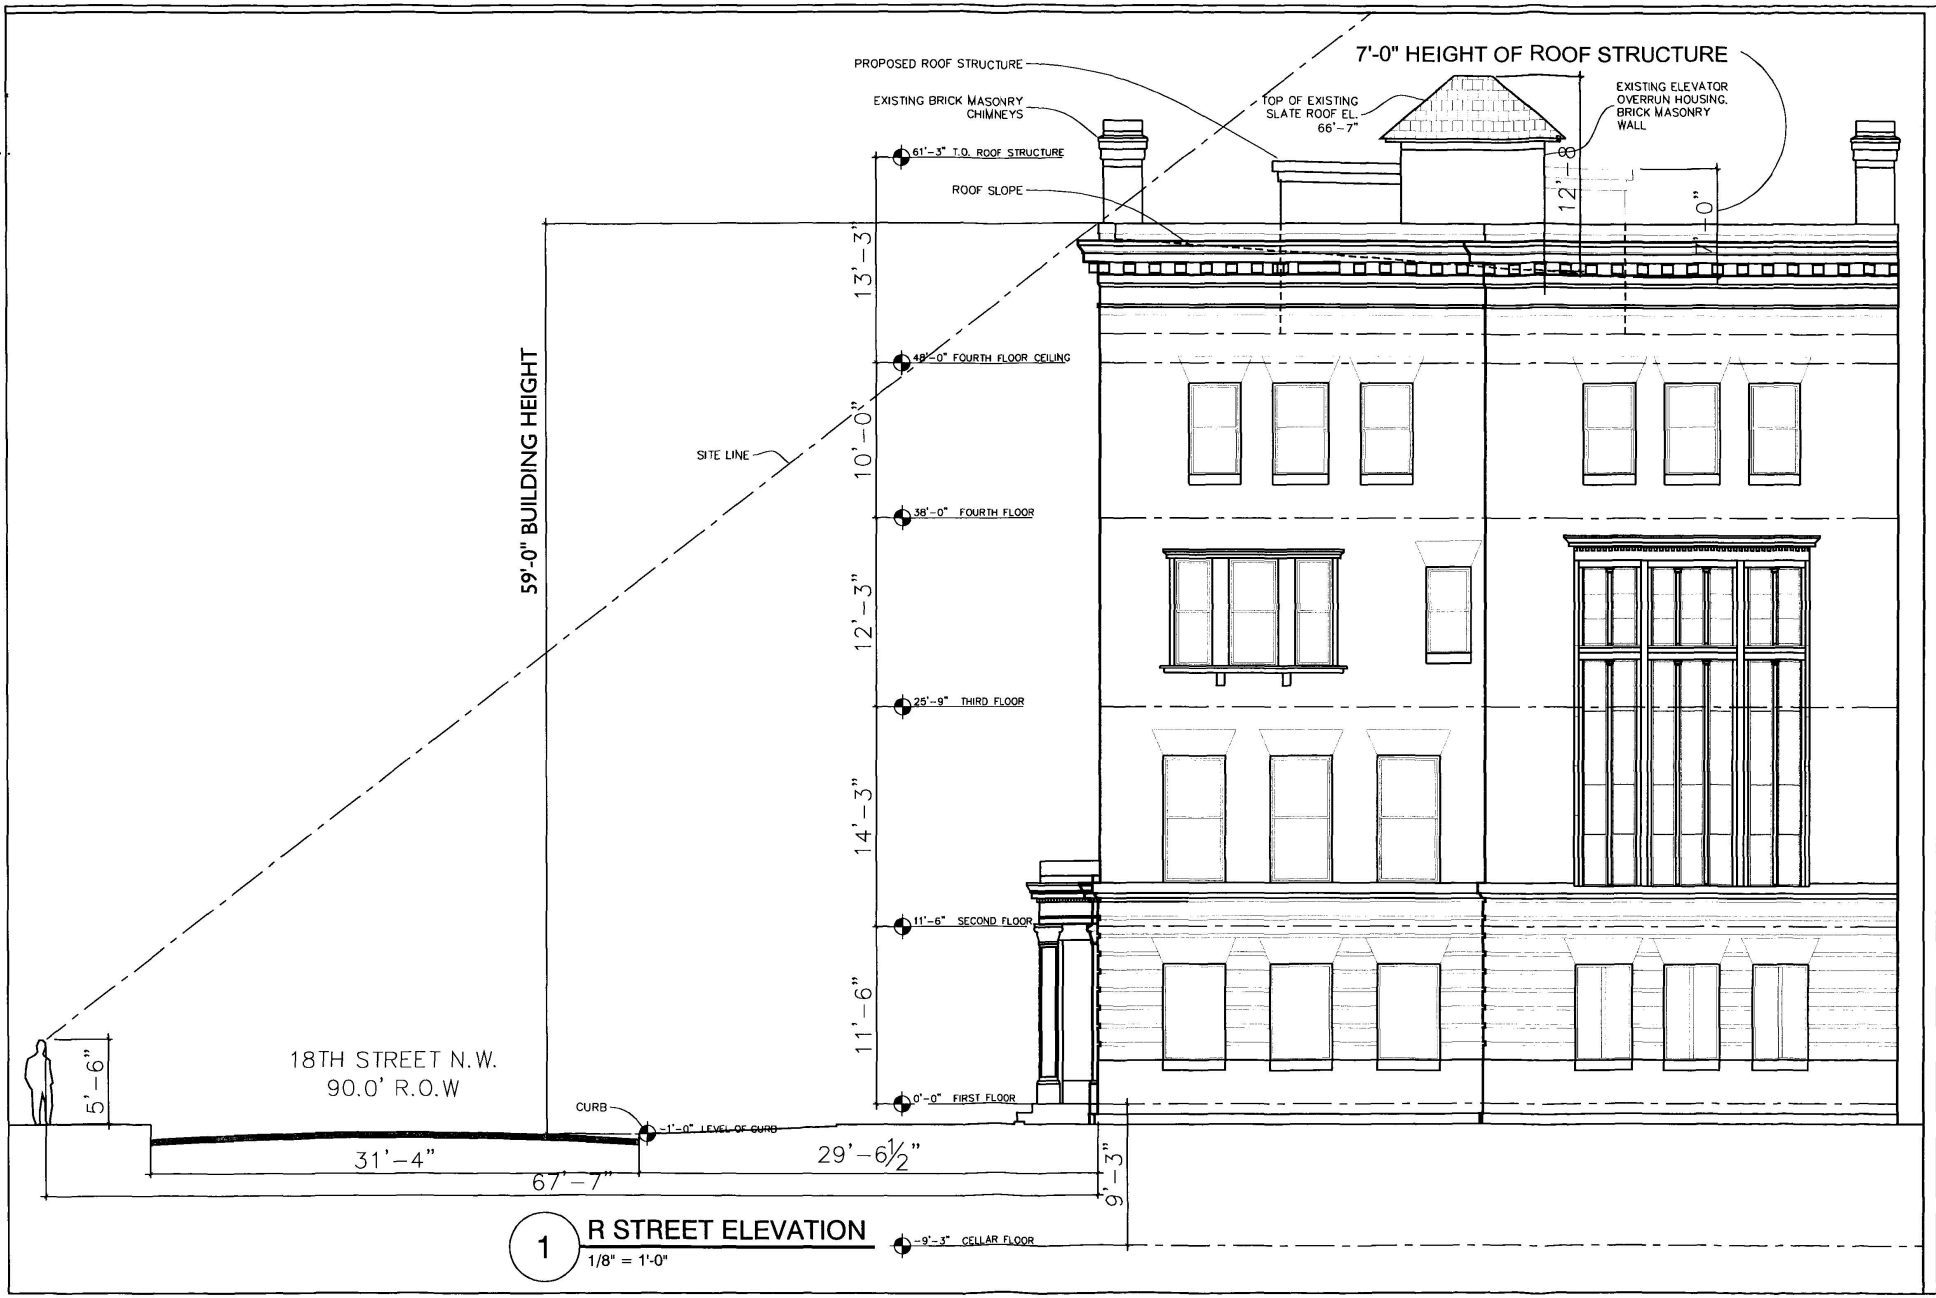

1 R STREET ELEVATION
1/8" = 1'-0"

RENOVATION OF
1701 18th STREET N.W.

Zahn Design Architects, PLLC
202.319.7975 FAX . 202.319.7976
www.zahndesign.net

THESE DRAWINGS ARE PROVIDED AS INSTRUMENTS OF SERVICE AND SHALL REMAIN THE SOLE AND EXCLUSIVE PROPERTY OF ZAHN DESIGN ARCHITECTS. THESE DOCUMENTS MAY NOT BE REPRODUCED, PUBLISHED OR USED IN ANY WAY NOR BE TRANSFERRED TO ANY OTHER PERSON, OR FIRM WITHOUT THE EXPRESS, WRITTEN CONSENT OF ZAHN DESIGN ARCHITECTS

snap/all projects/

11/18/03

A-7



1 18th ELEVATION
1/8" = 1'-0"

RENOVATION OF
1701 18th STREET N.W.


Zahn Design Architects, PLLC
202.319.7975 www.zahndesign.net FAX . 202.319.7976

THESE DRAWINGS ARE PROVIDED AS INSTRUMENTS OF SERVICE AND SHALL REMAIN THE SOLE AND EXCLUSIVE PROPERTY OF ZAHN DESIGN ARCHITECTS. THESE DOCUMENTS MAY NOT BE USED FOR ANY PURPOSE OTHER THAN THAT FOR WHICH THEY WERE PREPARED, NOR MAY THEY BE TRANSFERRED TO ANY OTHER PERSON OR FIRM WITHOUT THE EXPRESS, WRITTEN CONSENT OF ZAHN DESIGN ARCHITECTS

snapfall projects/

11/18/03

A-8

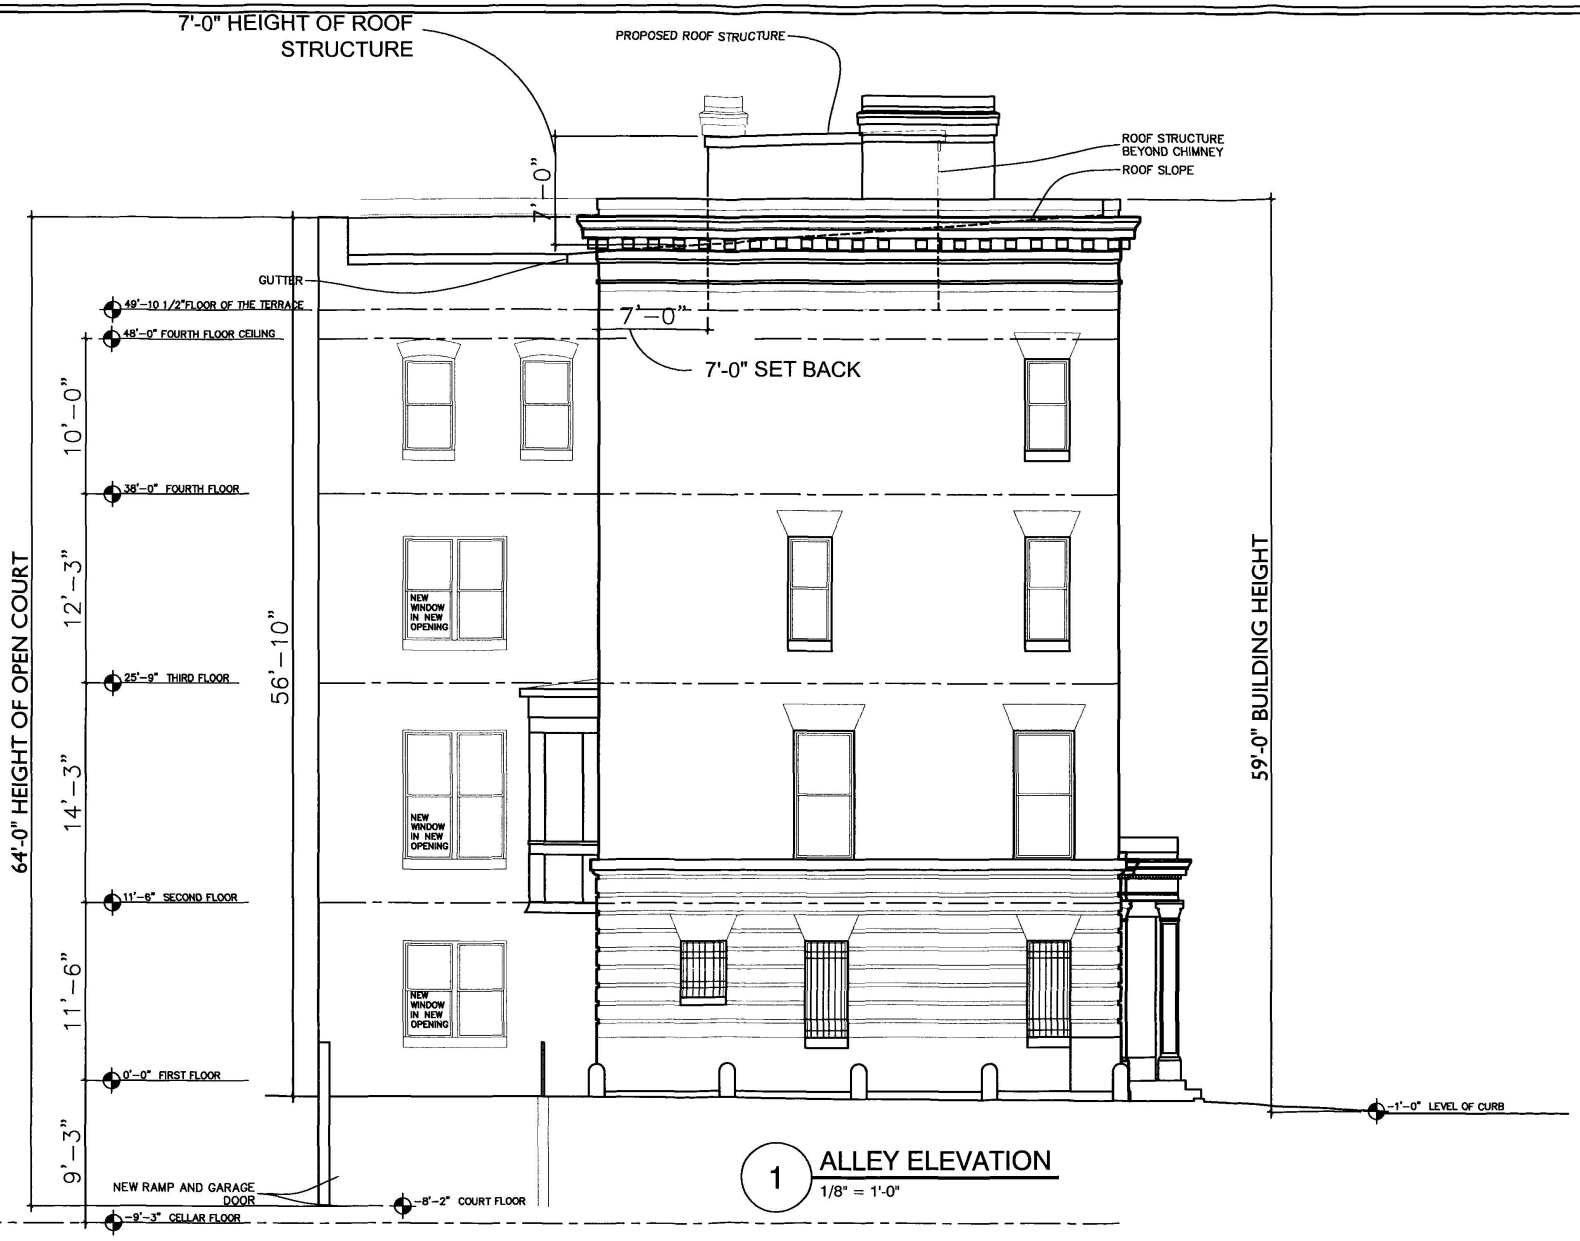

1 ALLEY ELEVATION
1/8" = 1'-0"

RENOVATION OF
1701 18th STREET N.W.


Zahn Design Architects, PLLC
202.319.7975 FAX . 202.319.7976
www.zahndesign.net

THESE DRAWINGS ARE PROVIDED AS INSTRUMENTS OF SERVICE AND SHALL REMAIN THE SOLE AND EXCLUSIVE PROPERTY OF ZAHN DESIGN ARCHITECTS. THESE DOCUMENTS MAY NOT BE REPRODUCED OR PUBLISHED IN ANY MANNER, NOR BE TRANSFERRED TO ANY OTHER PERSON OR FIRM WITHOUT THE EXPRESS, WRITTEN CONSENT OF ZAHN DESIGN ARCHITECTS

snap/all projects/

11/18/03

A-9

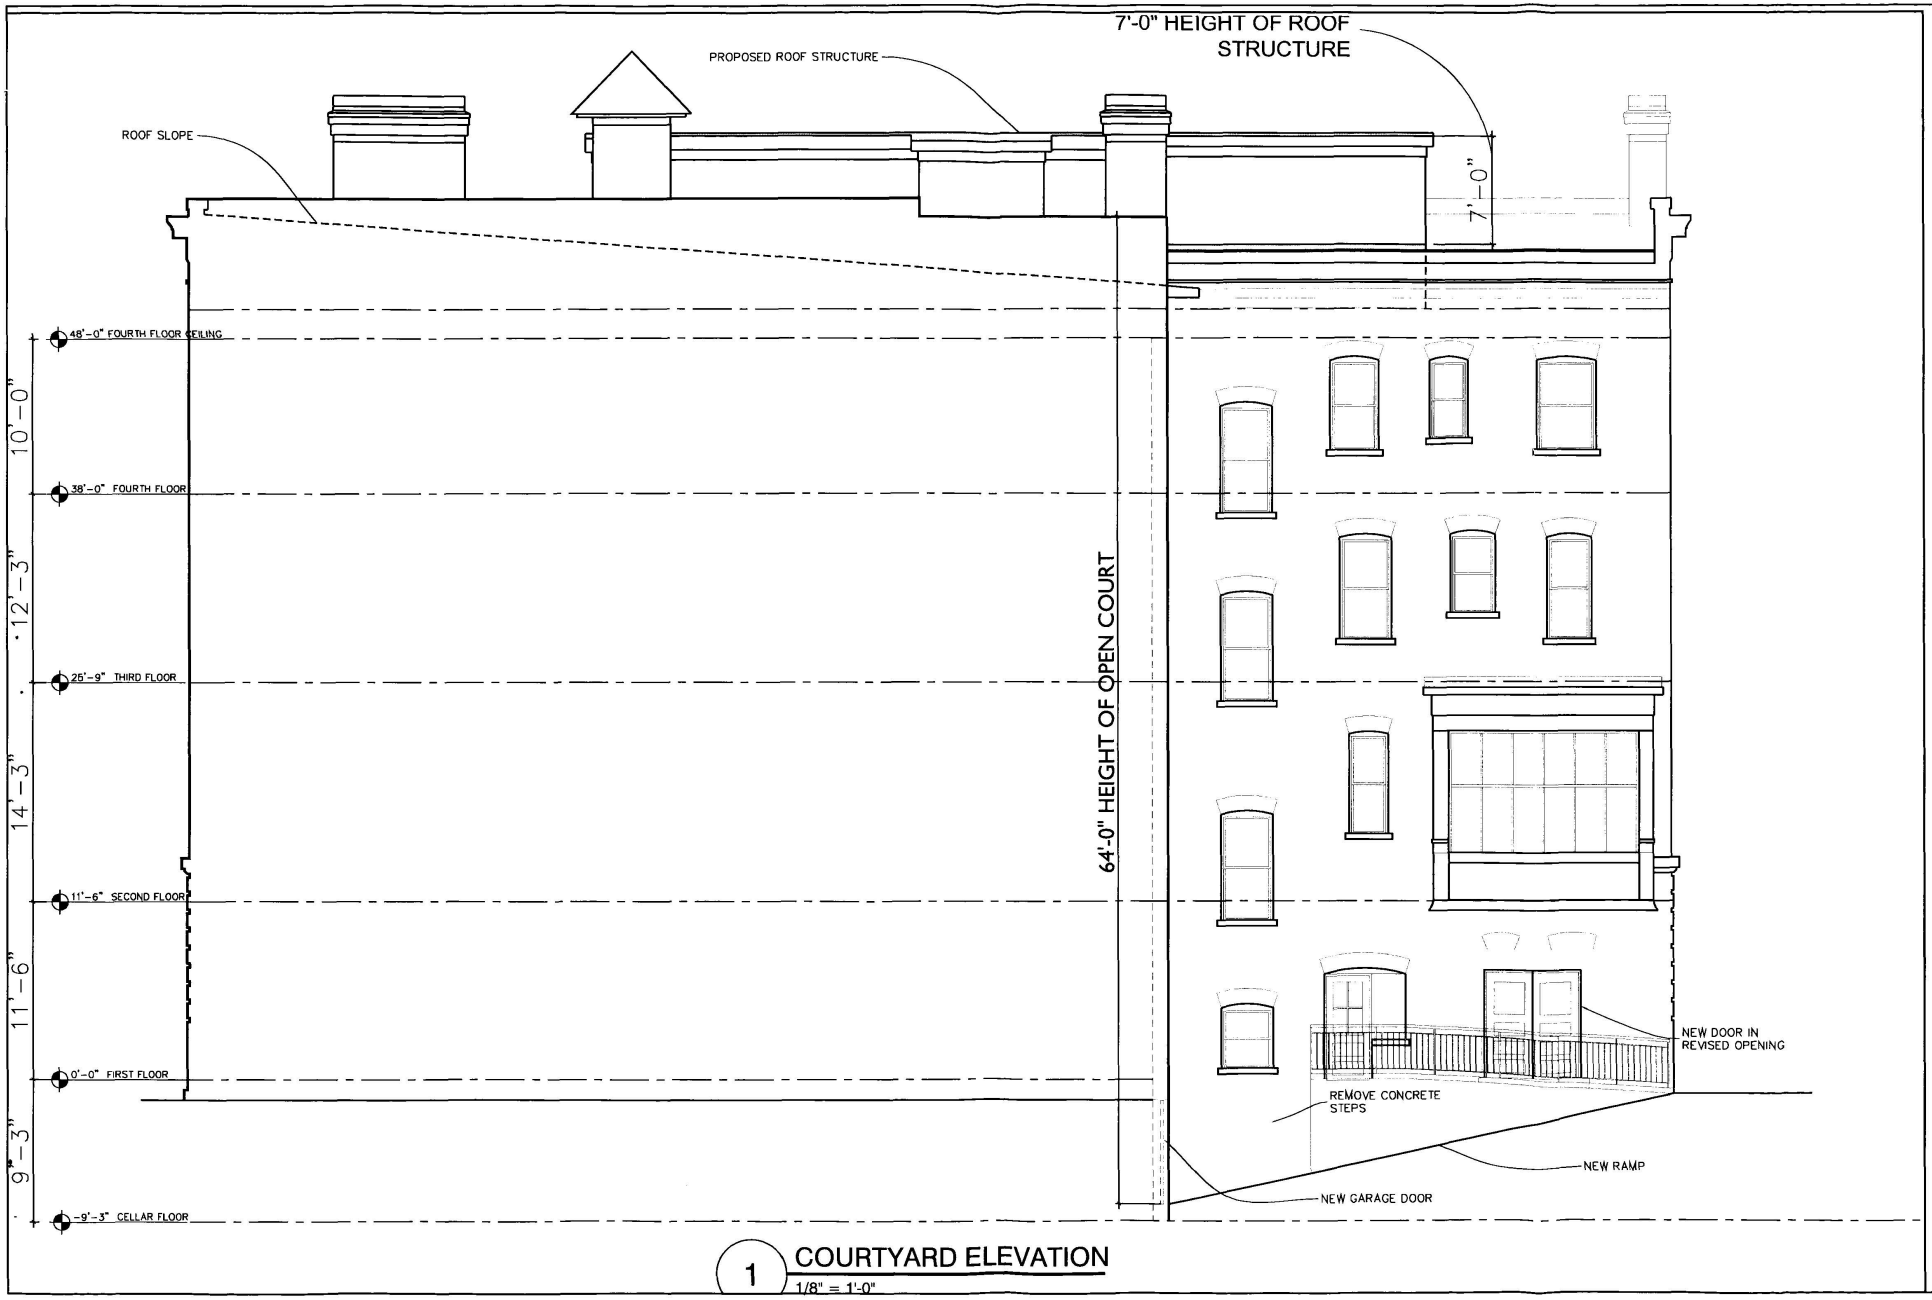

1 COURTYARD ELEVATION
1/8" = 1'-0"

RENOVATION OF
1701 18th STREET N.W.


Zahn Design Architects, PLLC
202.319.7975 FAX . 202.319.7976
www.zahndesign.net

THESE DRAWINGS ARE PROVIDED AS INSTRUMENTS OF SERVICE AND SHALL REMAIN THE PROPERTY OF ZAHN DESIGN ARCHITECTS. THESE DOCUMENTS MAY NOT BE REPRODUCED, CHANGED OR COPIED IN ANY FORM OR MANNER WHATSOEVER, NOR ASSIGNED TO ANY OTHER PERSON, OR FIRM WITHOUT THE EXPRESS, WRITTEN CONSENT OF ZAHN DESIGN ARCHITECTS

snap/all projects/

11/18/03

A-10

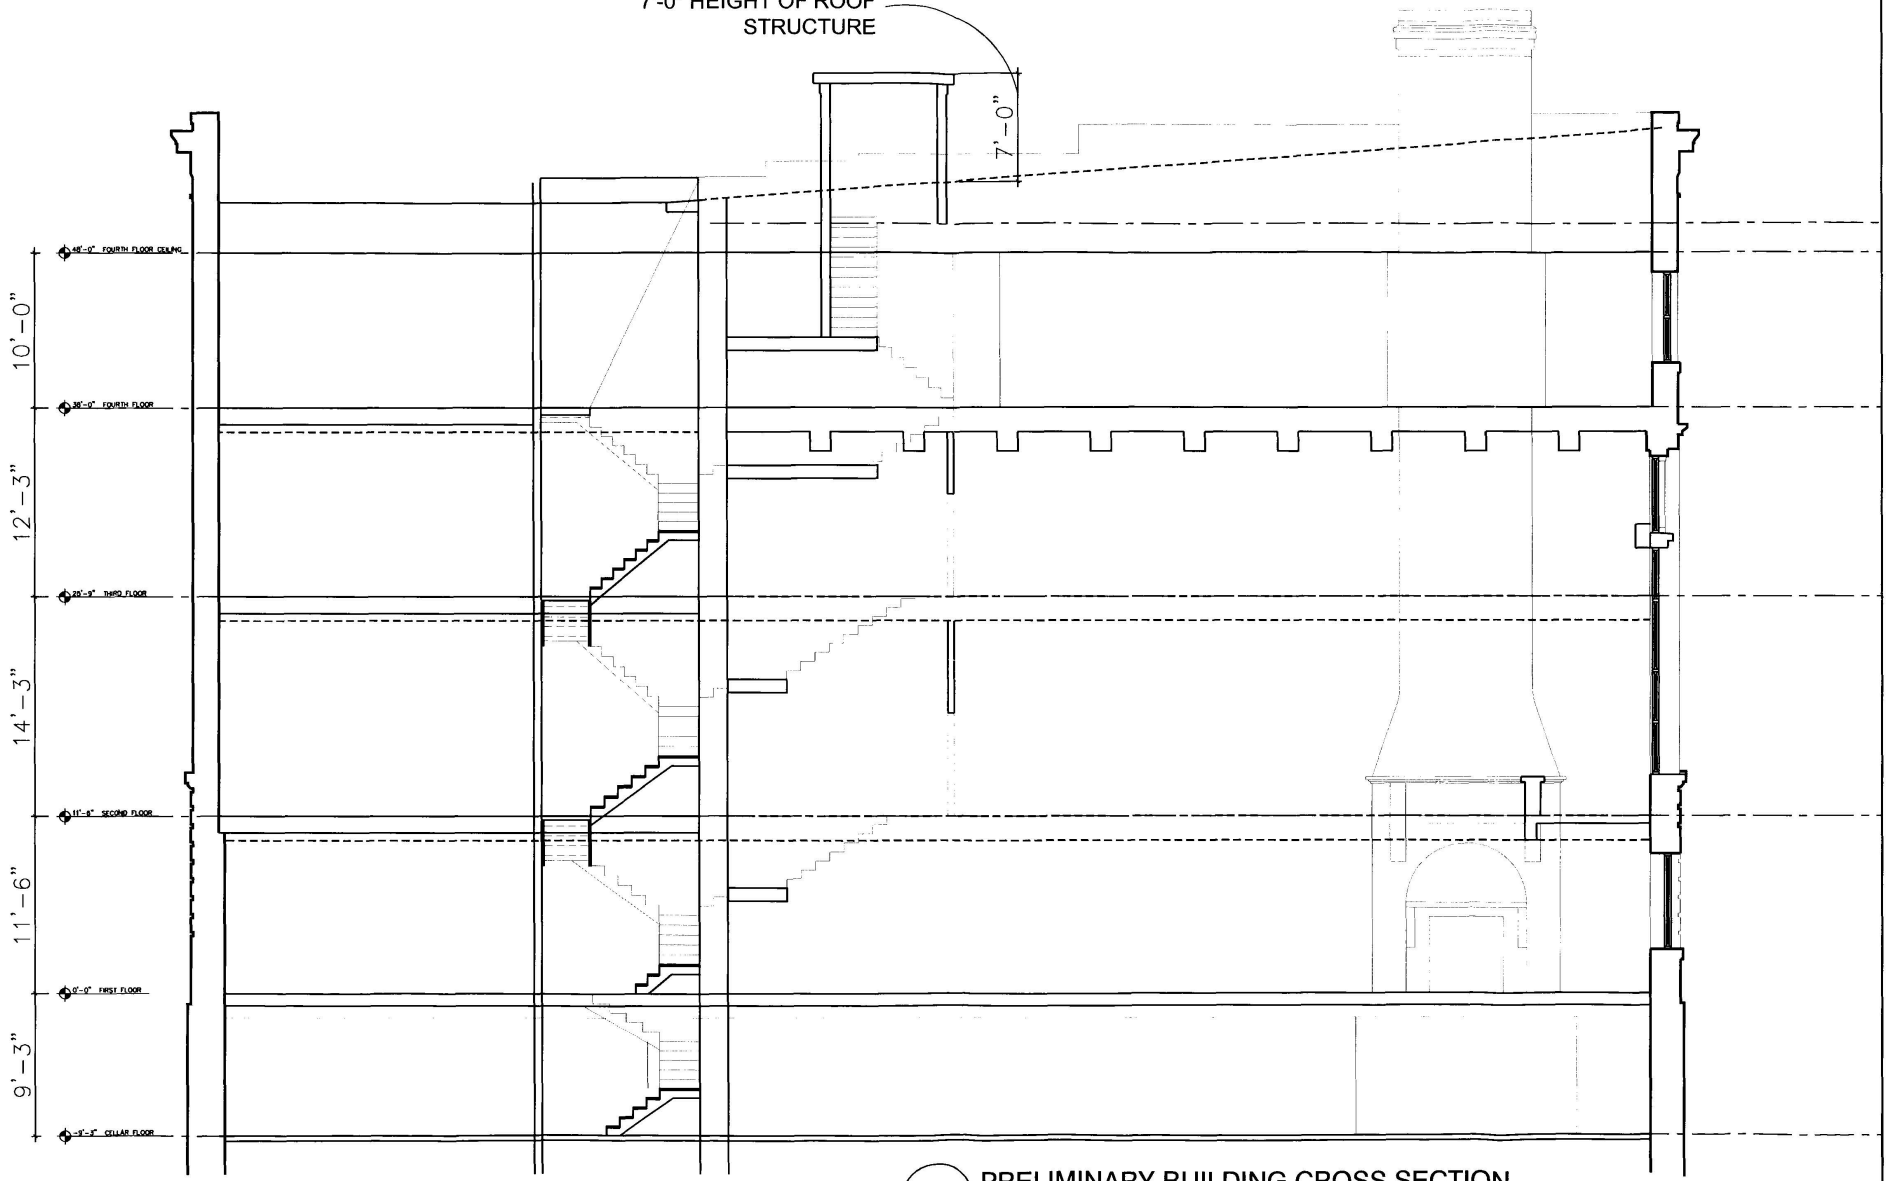

1 PRELIMINARY BUILDING CROSS SECTION
1/8" = 1'-0"

RENOVATION OF
1701 18th STREET N.W.

Zahn Design Architects, PLLC
202.319.7975 www.zahndesign.net FAX . 202.319.7976

THESE DRAWINGS ARE PROVIDED AS INSTRUMENTS OF SERVICE AND SHALL REMAIN THE PROPERTY OF ZAHN DESIGN ARCHITECTS. THESE DOCUMENTS MAY NOT BE REPRODUCED, PUBLISHED OR USED IN ANY WAY, OR TRANSFERRED TO ANY OTHER PERSON, OR PART WITHOUT THE EXPRESS, WRITTEN CONSENT OF ZAHN DESIGN ARCHITECTS

snap/all projects/

11/18/03

A-11